




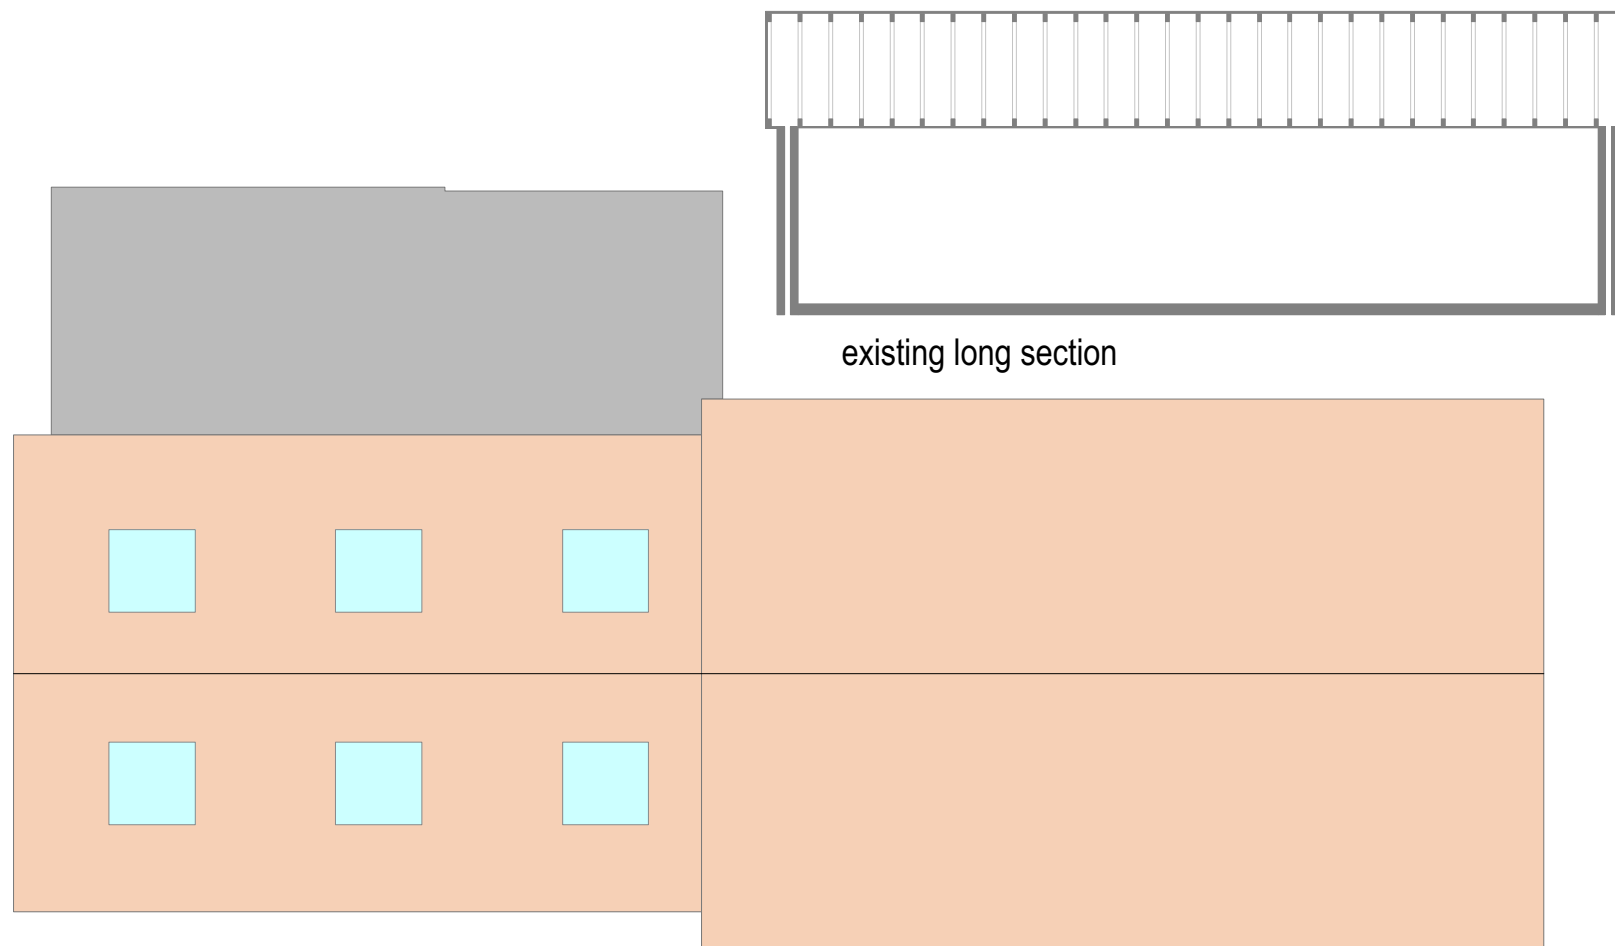

existing long section

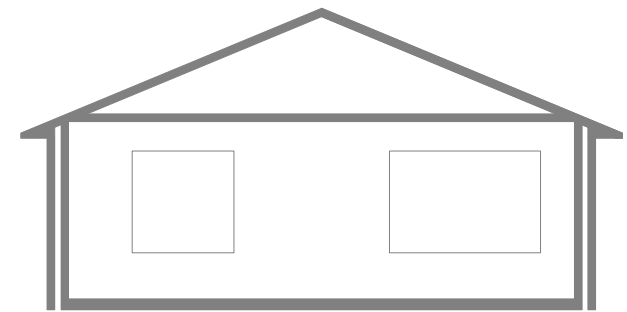

existing cross section

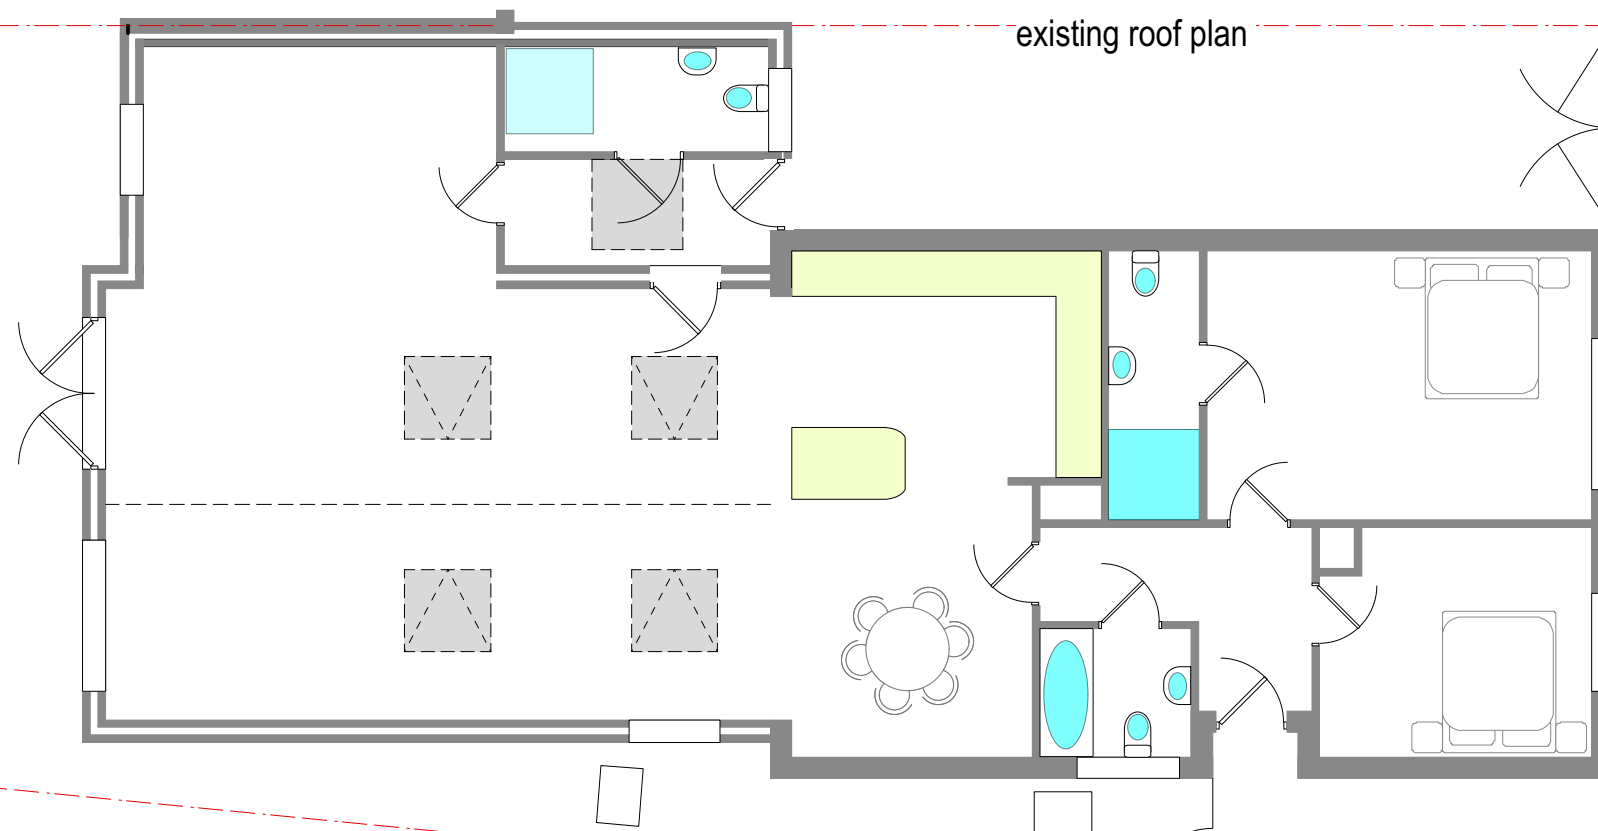

existing roof plan

existing ground floor plan 150sqm gross internal area

0 2.5 5 7.5 10
scale (m) 1-100 on A3 size print

CLIENT; Iain Conochie
PROJECT; Sirius, Green Farm Lane, DA12 3HL
TITLE; plan as existing
SCALE; 1-100 DATE; 05/23 DRAWN; GB
DRAWING NUMBER 23-09-04-

