






east elevation (front)

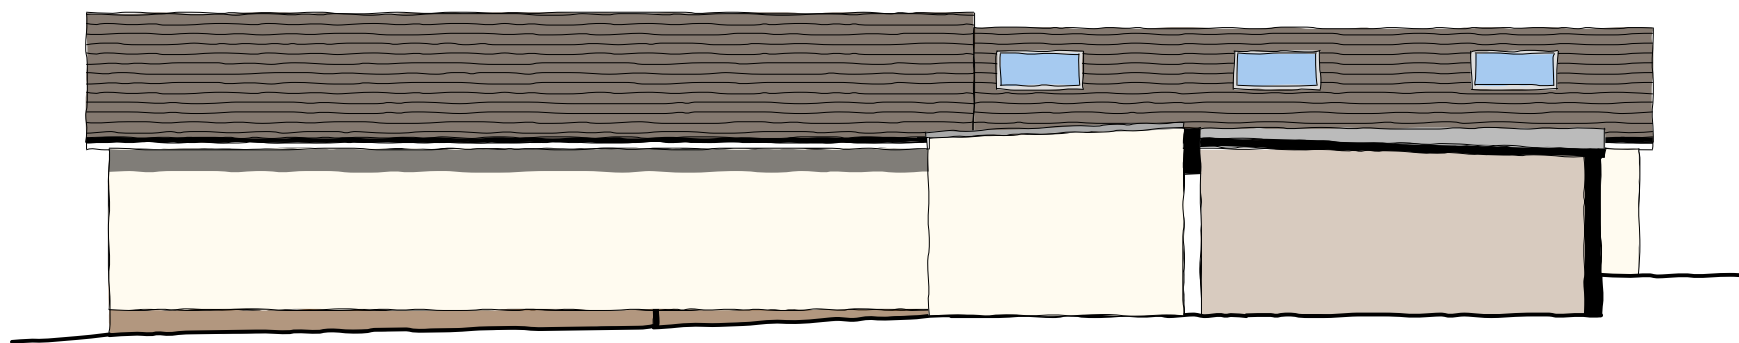

north elevation (drive side)

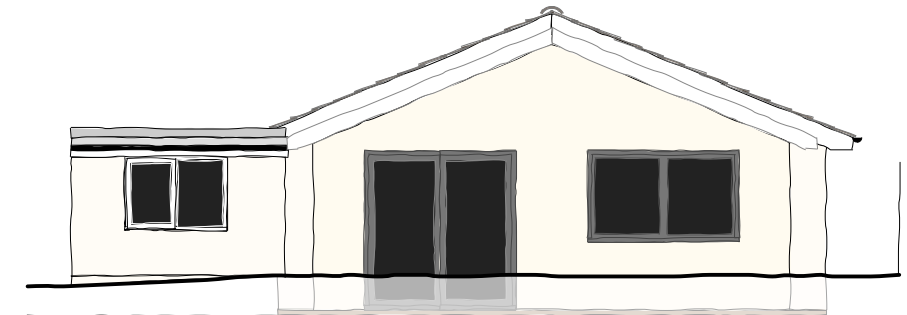

west elevation (rear)

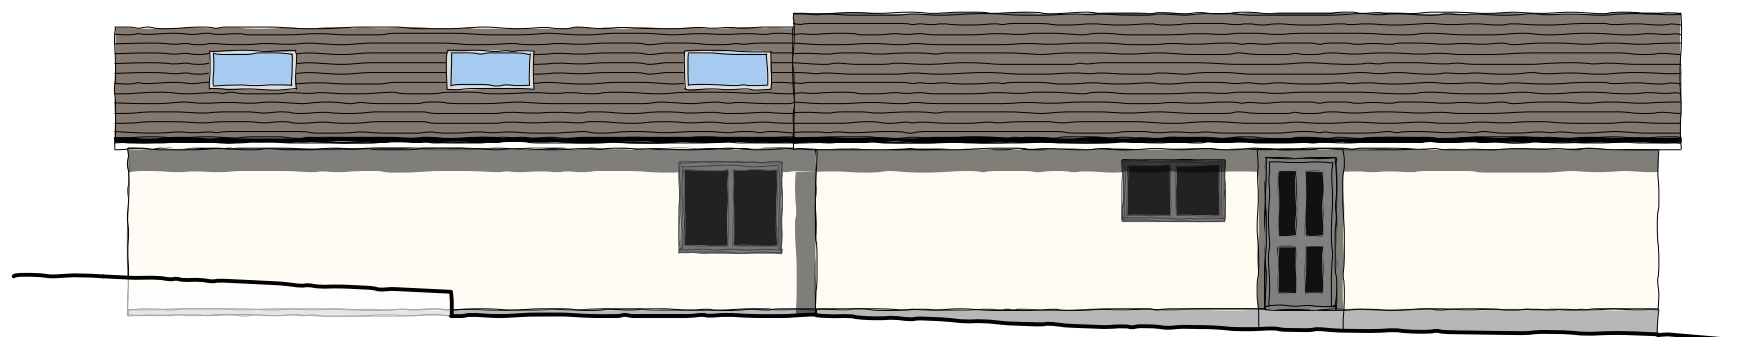

south elevation (entrance side)

0 2.5 5 7.5 10
scale (m) 1-100 on A3 size print

CLIENT; Iain Conochie
PROJECT; Sirius, Green Farm Lane, DA12 3HL
TITLE; elevations as existing
SCALE; 1-100 DATE; 05/23 DRAWN; GB
DRAWING NUMBER 23-09-03