




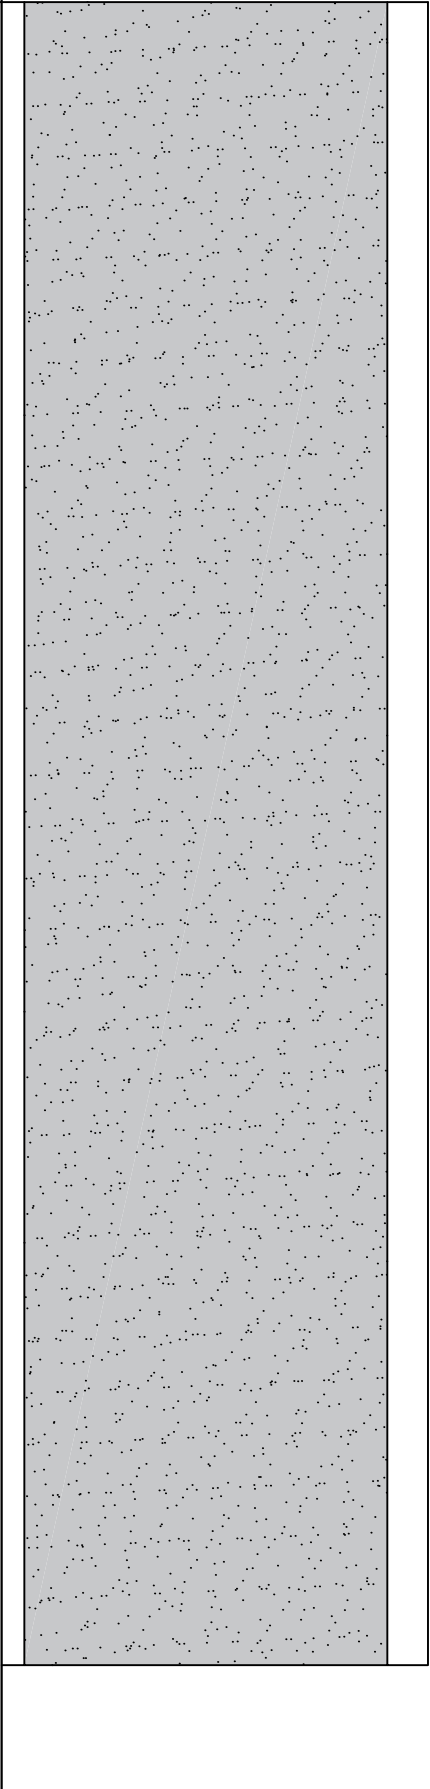


SIDE ELEVATION

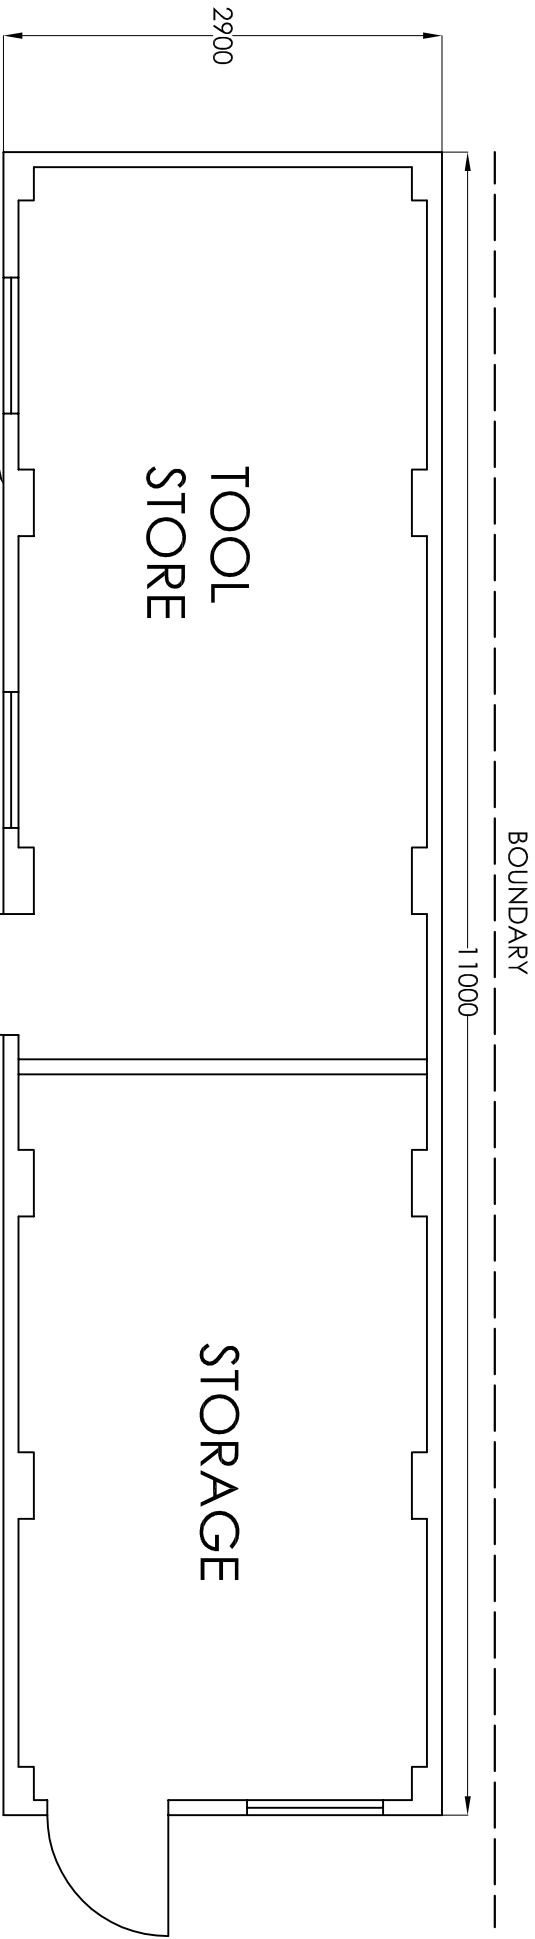


FLOOR PLAN

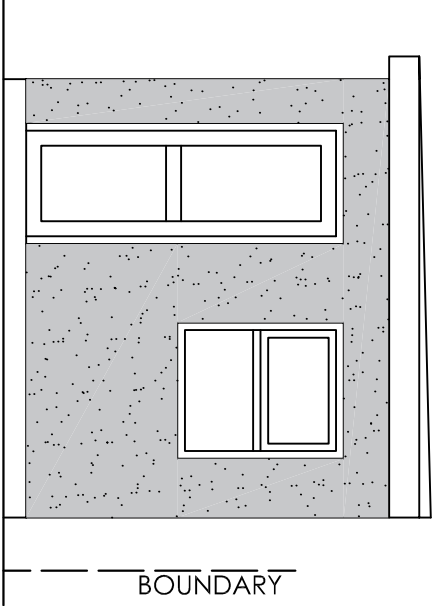

REAR ELEVATION
Flat roof

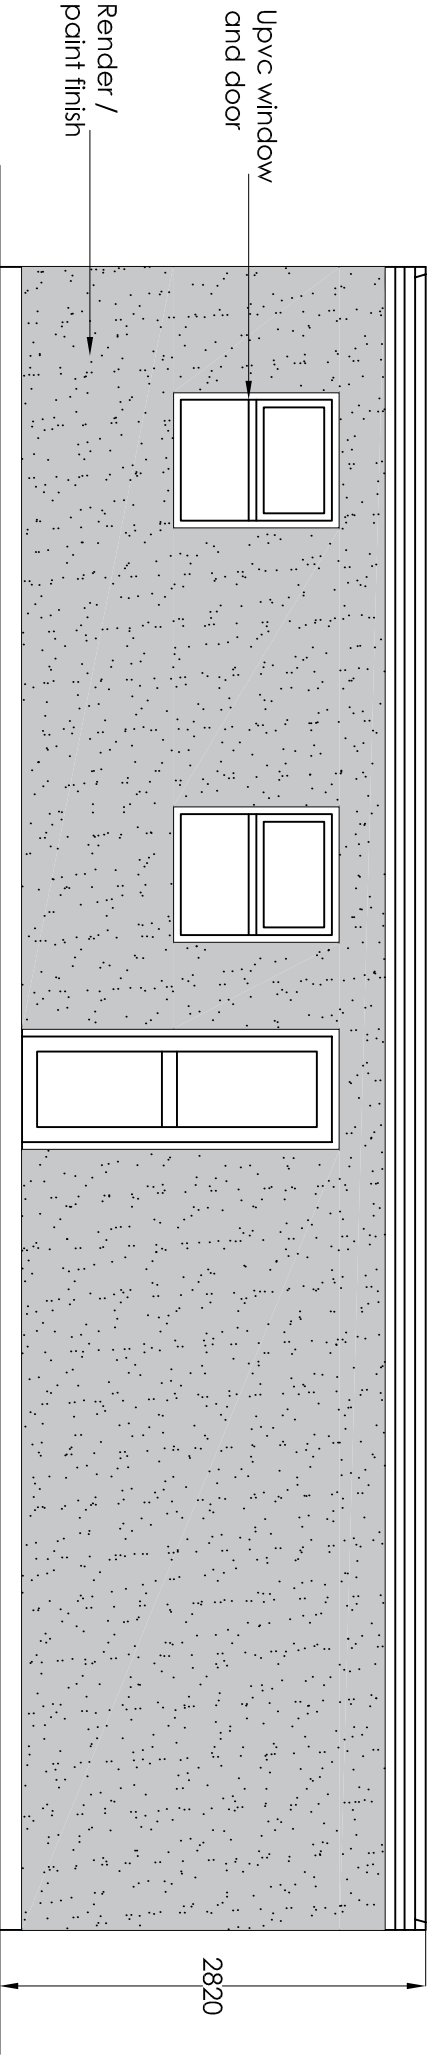

SIDE ELEVATION

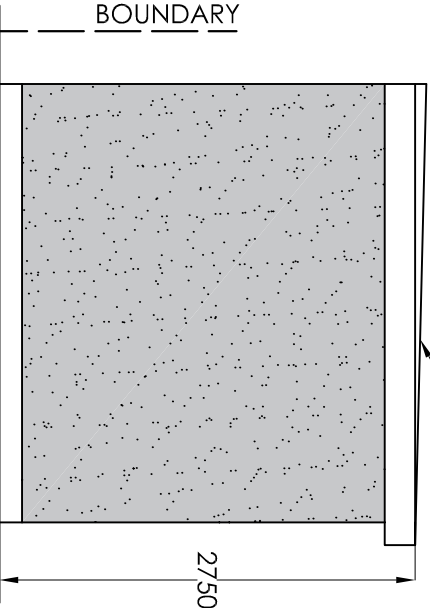

FRONT ELEVATION

Project		I Marconi Road Northfleet Gravesend Kent Da11 8LJ	
		Single storey Side and Front Extension with Loft Conversion	
Drawing Title			
Outbuilding			
		H Channa PICAROONS MAIDSTONE ROAD PLATT KENT TN15 8LB Tel / Fax: 01732 605759 E-mail: hbchanna@tiscali.co.uk	
Drawn	Date	Scale	Drawing No.
HC	June 23	1:50	1MR/A3/05