




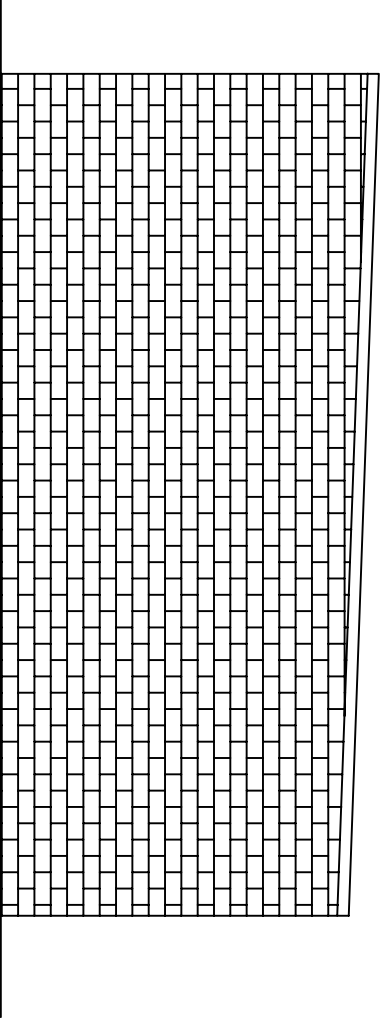


SIDE ELEVATION

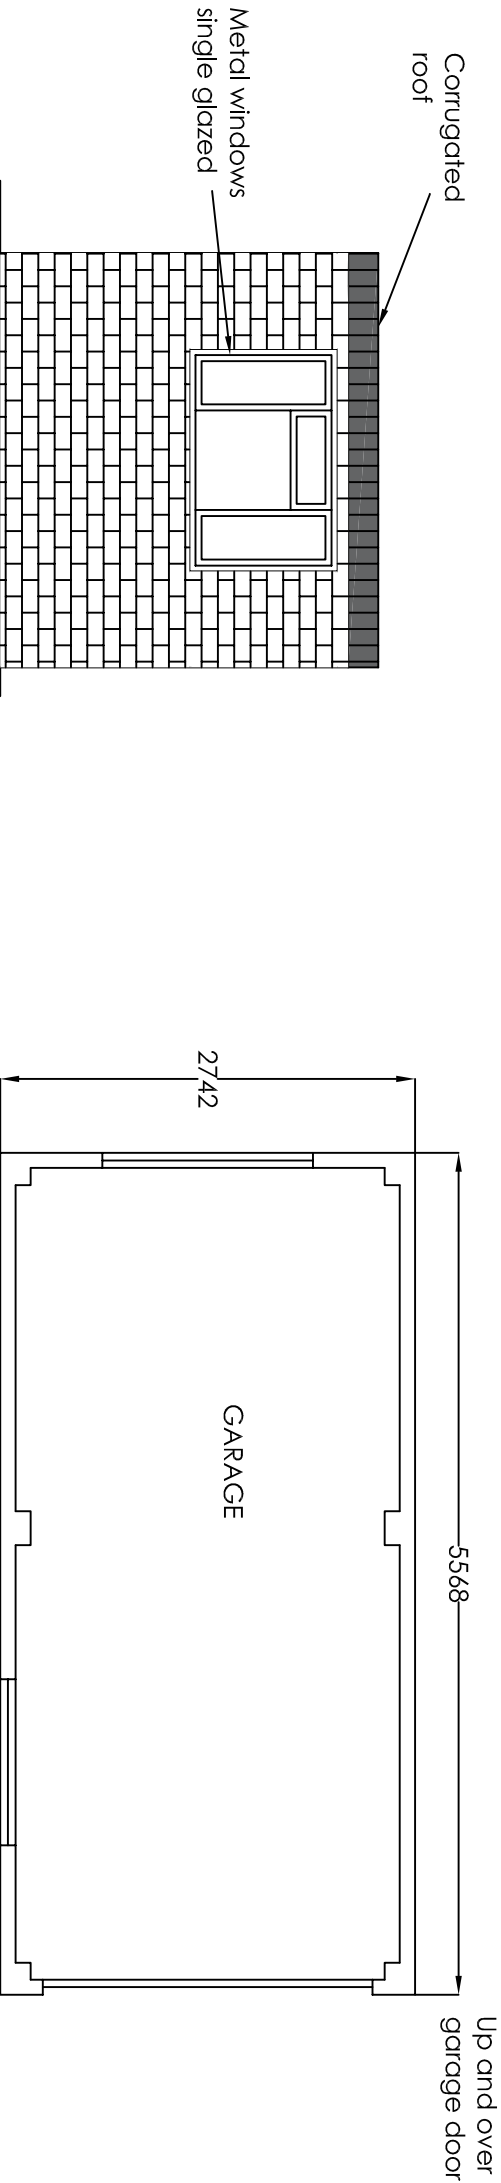


REAR ELEVATION

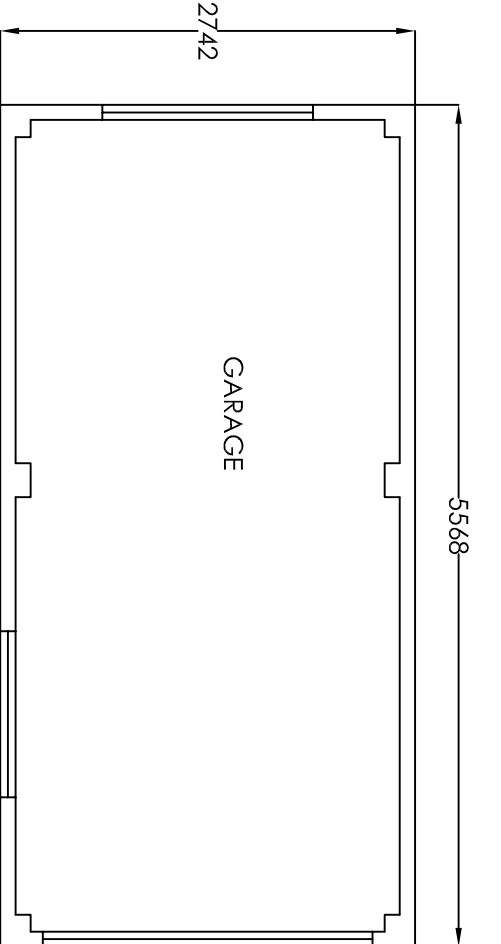

FLOOR PLAN

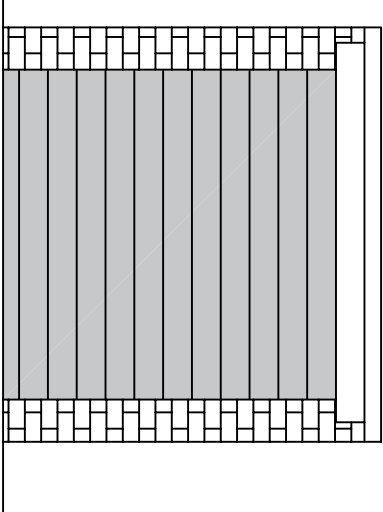

FRONT ELEVATION

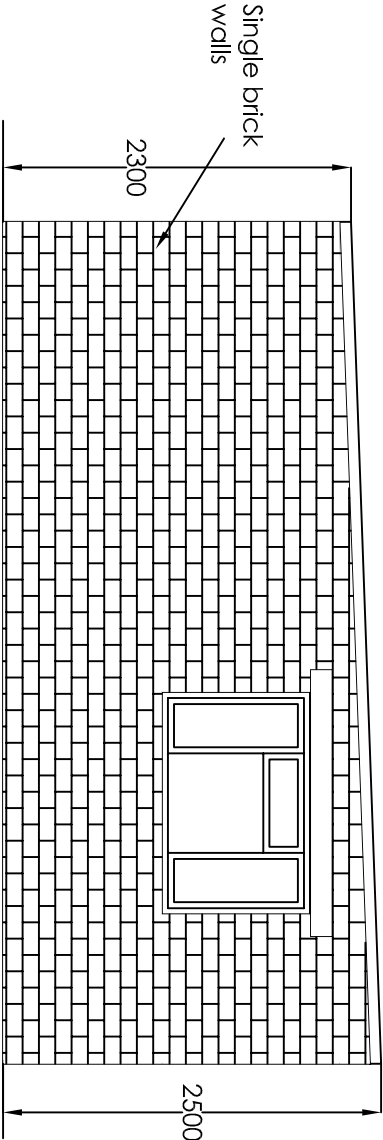

SIDE ELEVATION

Project		I Marconi Road Northfleet Gravesend Kent Da11 8LJ		
Drawing Title		Single storey Side and Front Extension with Loft Conversion		
Existing Garage				

Drawn	Date	Scale	Drawing No.
HC	June 23	1:50	1MR/A3/08

H Channa

PICAROONS MAIDSTONE ROAD PLATT KENT TN15 8LB

Tel / Fax: 01732 605759 E-mail: hbchanna@tiscali.co.uk