

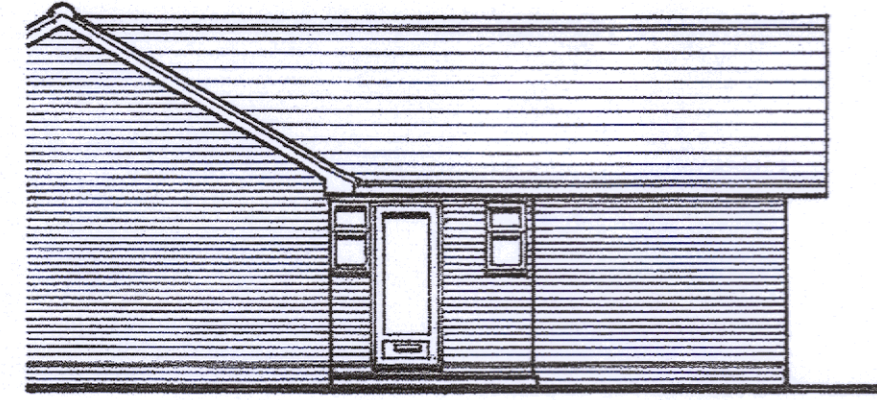


FRONT VIEW

SIDE VIEW from A

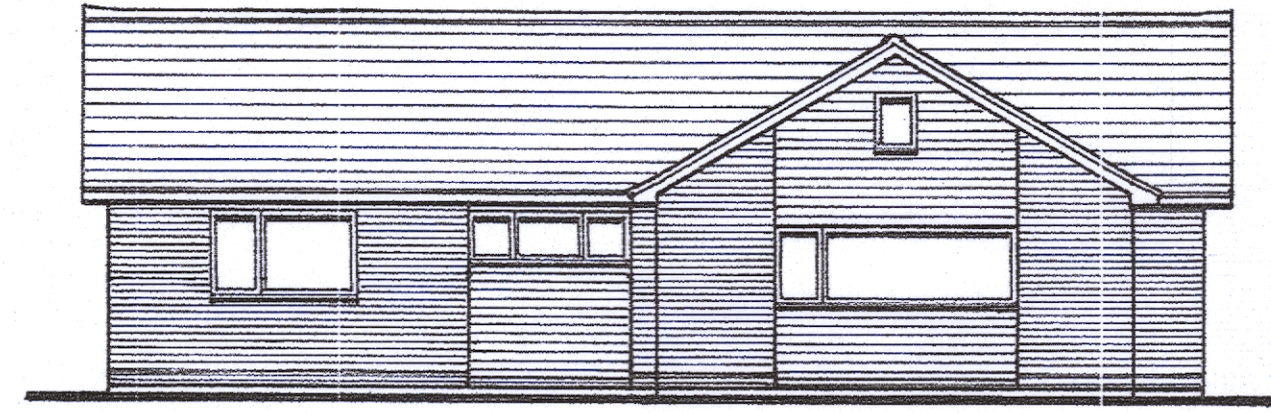

EXISTING FLOOR PLAN

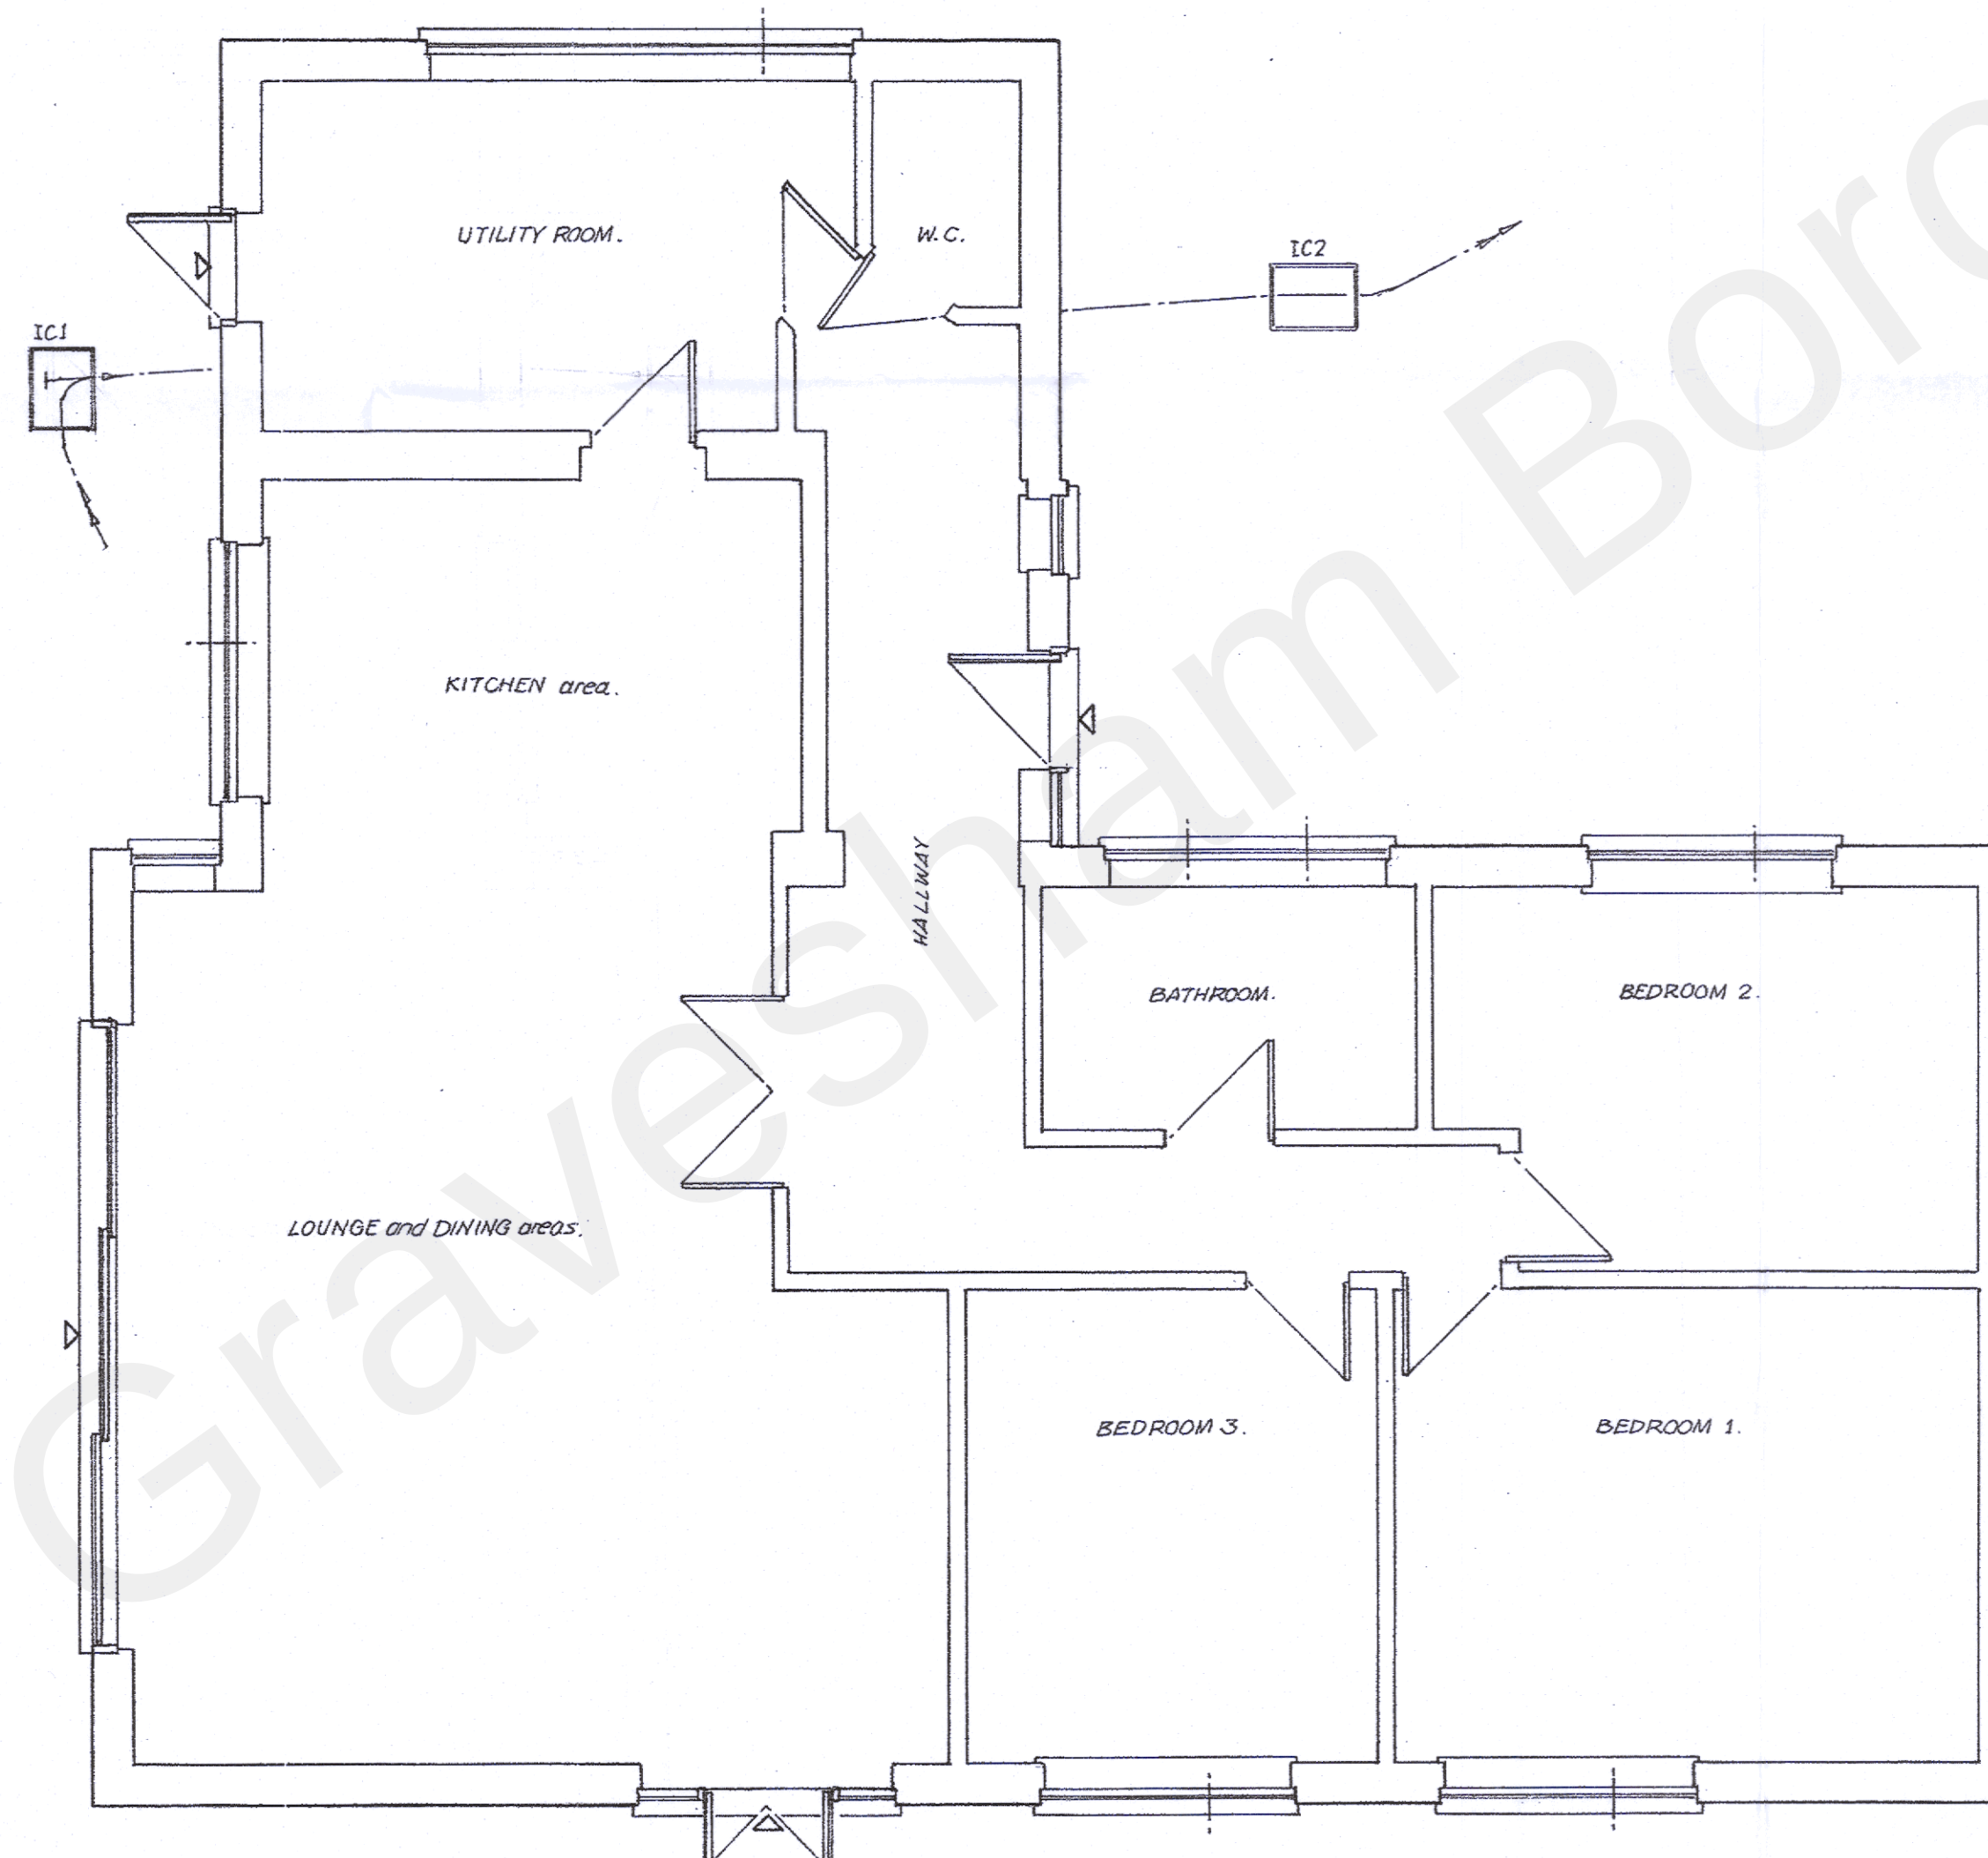

application site address : 15 SHALLOWS SHAW SOLE STREET COBHAM GRAVESEND - KENT DA13 9BP	Existing ELEVATIONS and FLOOR PLAN
client : MR&MRS. D. SUTTON	project title : ALTERATIONS TO FRONT ELEVATION and the ERECTION of a FRONT PORCH/BATHROOM EXTENSION.
Scales 1:100 1:50 @A1 Date NOVEMBER 2022 Drawn by B. Saunders	project ref : BDS2216 SHEET 1 REVISION revisions / stats :

