


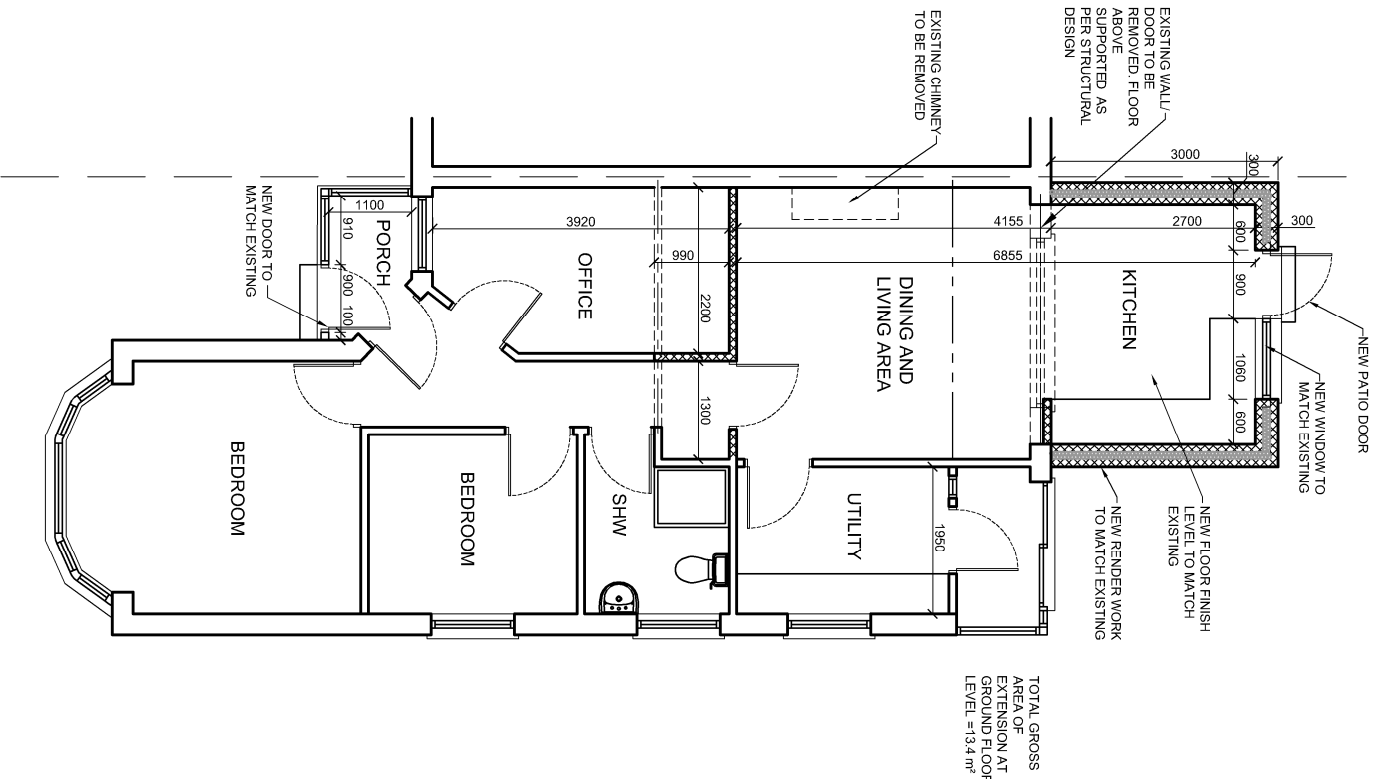


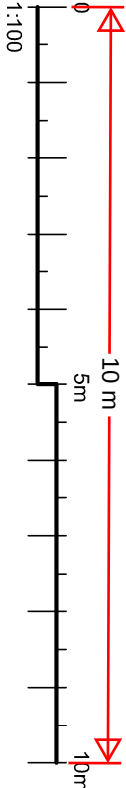


PROPOSED GROUND FLOOR PLAN

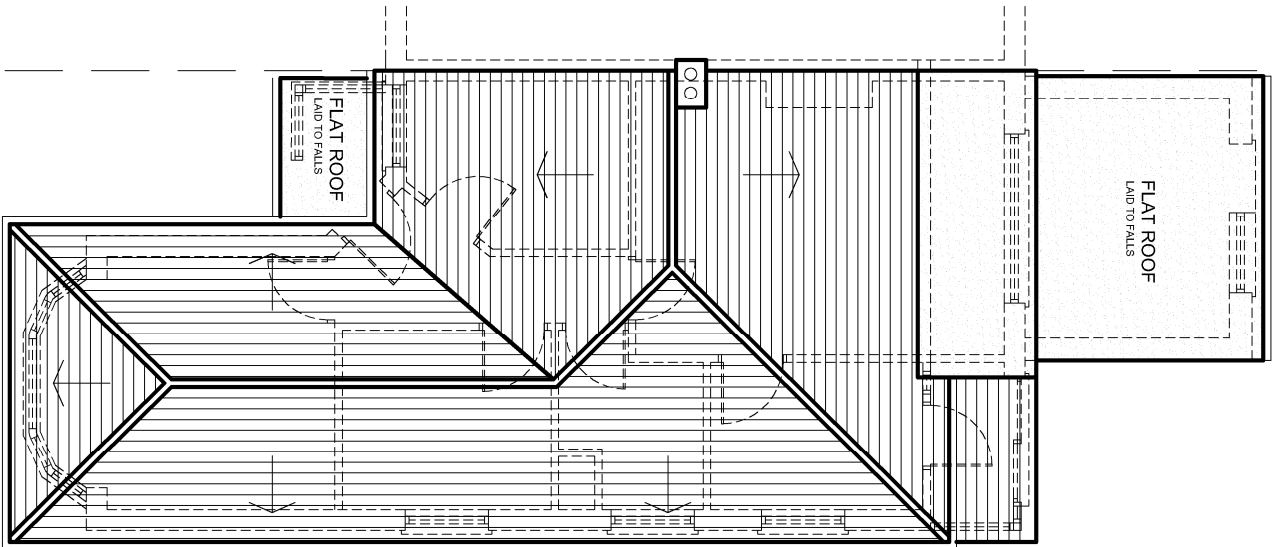


PROPOSED ROOF PLAN

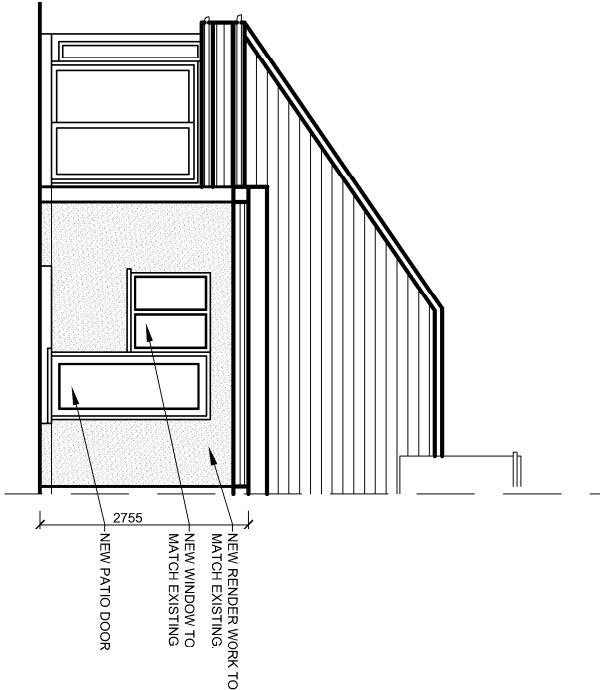

PROPOSED REAR ELEVATION

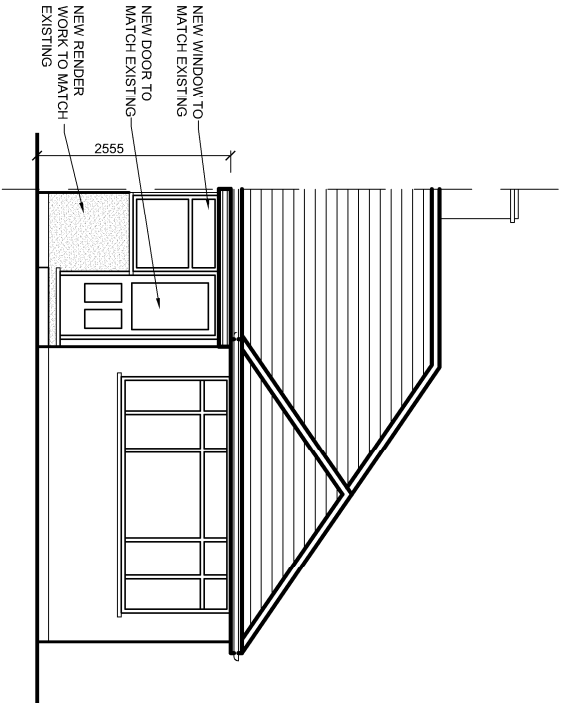

PROPOSED FRONT ELEVATION

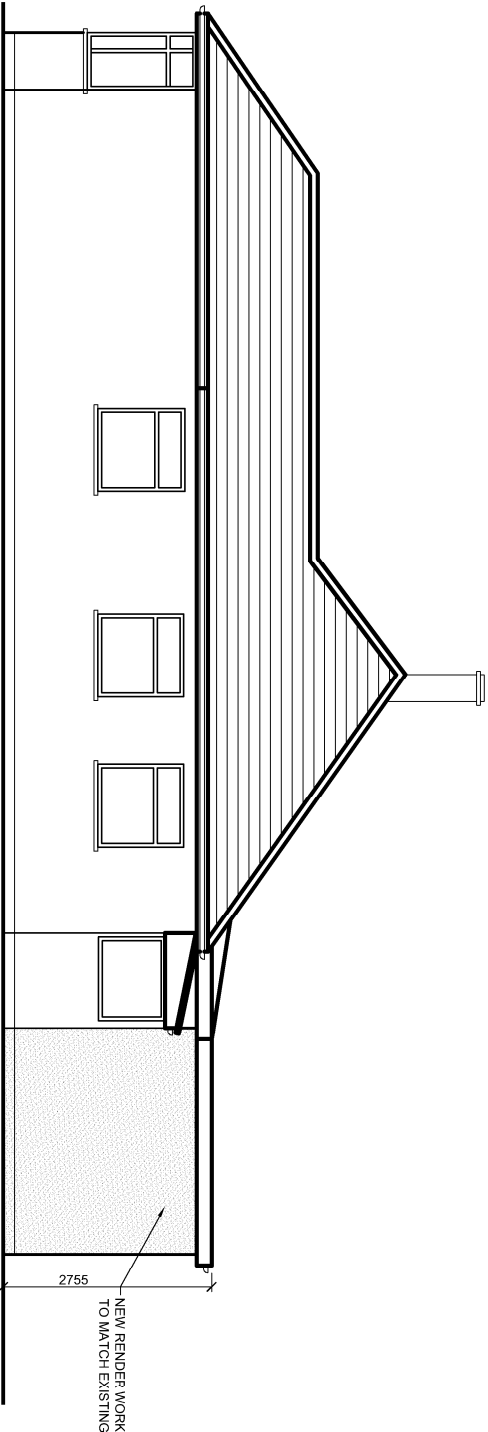

PROPOSED SIDE ELEVATION

rev.	description	date	chkd.
	93 Colmandene Crescent, Orpington, Kent BR5 2RA		
	020 3004 9238		
	07931 931 035		
	s.nappai@dapconsultants.co.uk		
	www.dapconsultants.co.uk		

project :
180 Coyler Road,
Northfleet

drawing title :

Proposed Floor Plans and Elevations

drawn: SN	chkd : SS	date: 15.05.2023
status: Permitted Dev.	scale: 1:100@A3	
proj no : 2572	drg no: 04	rev no: