


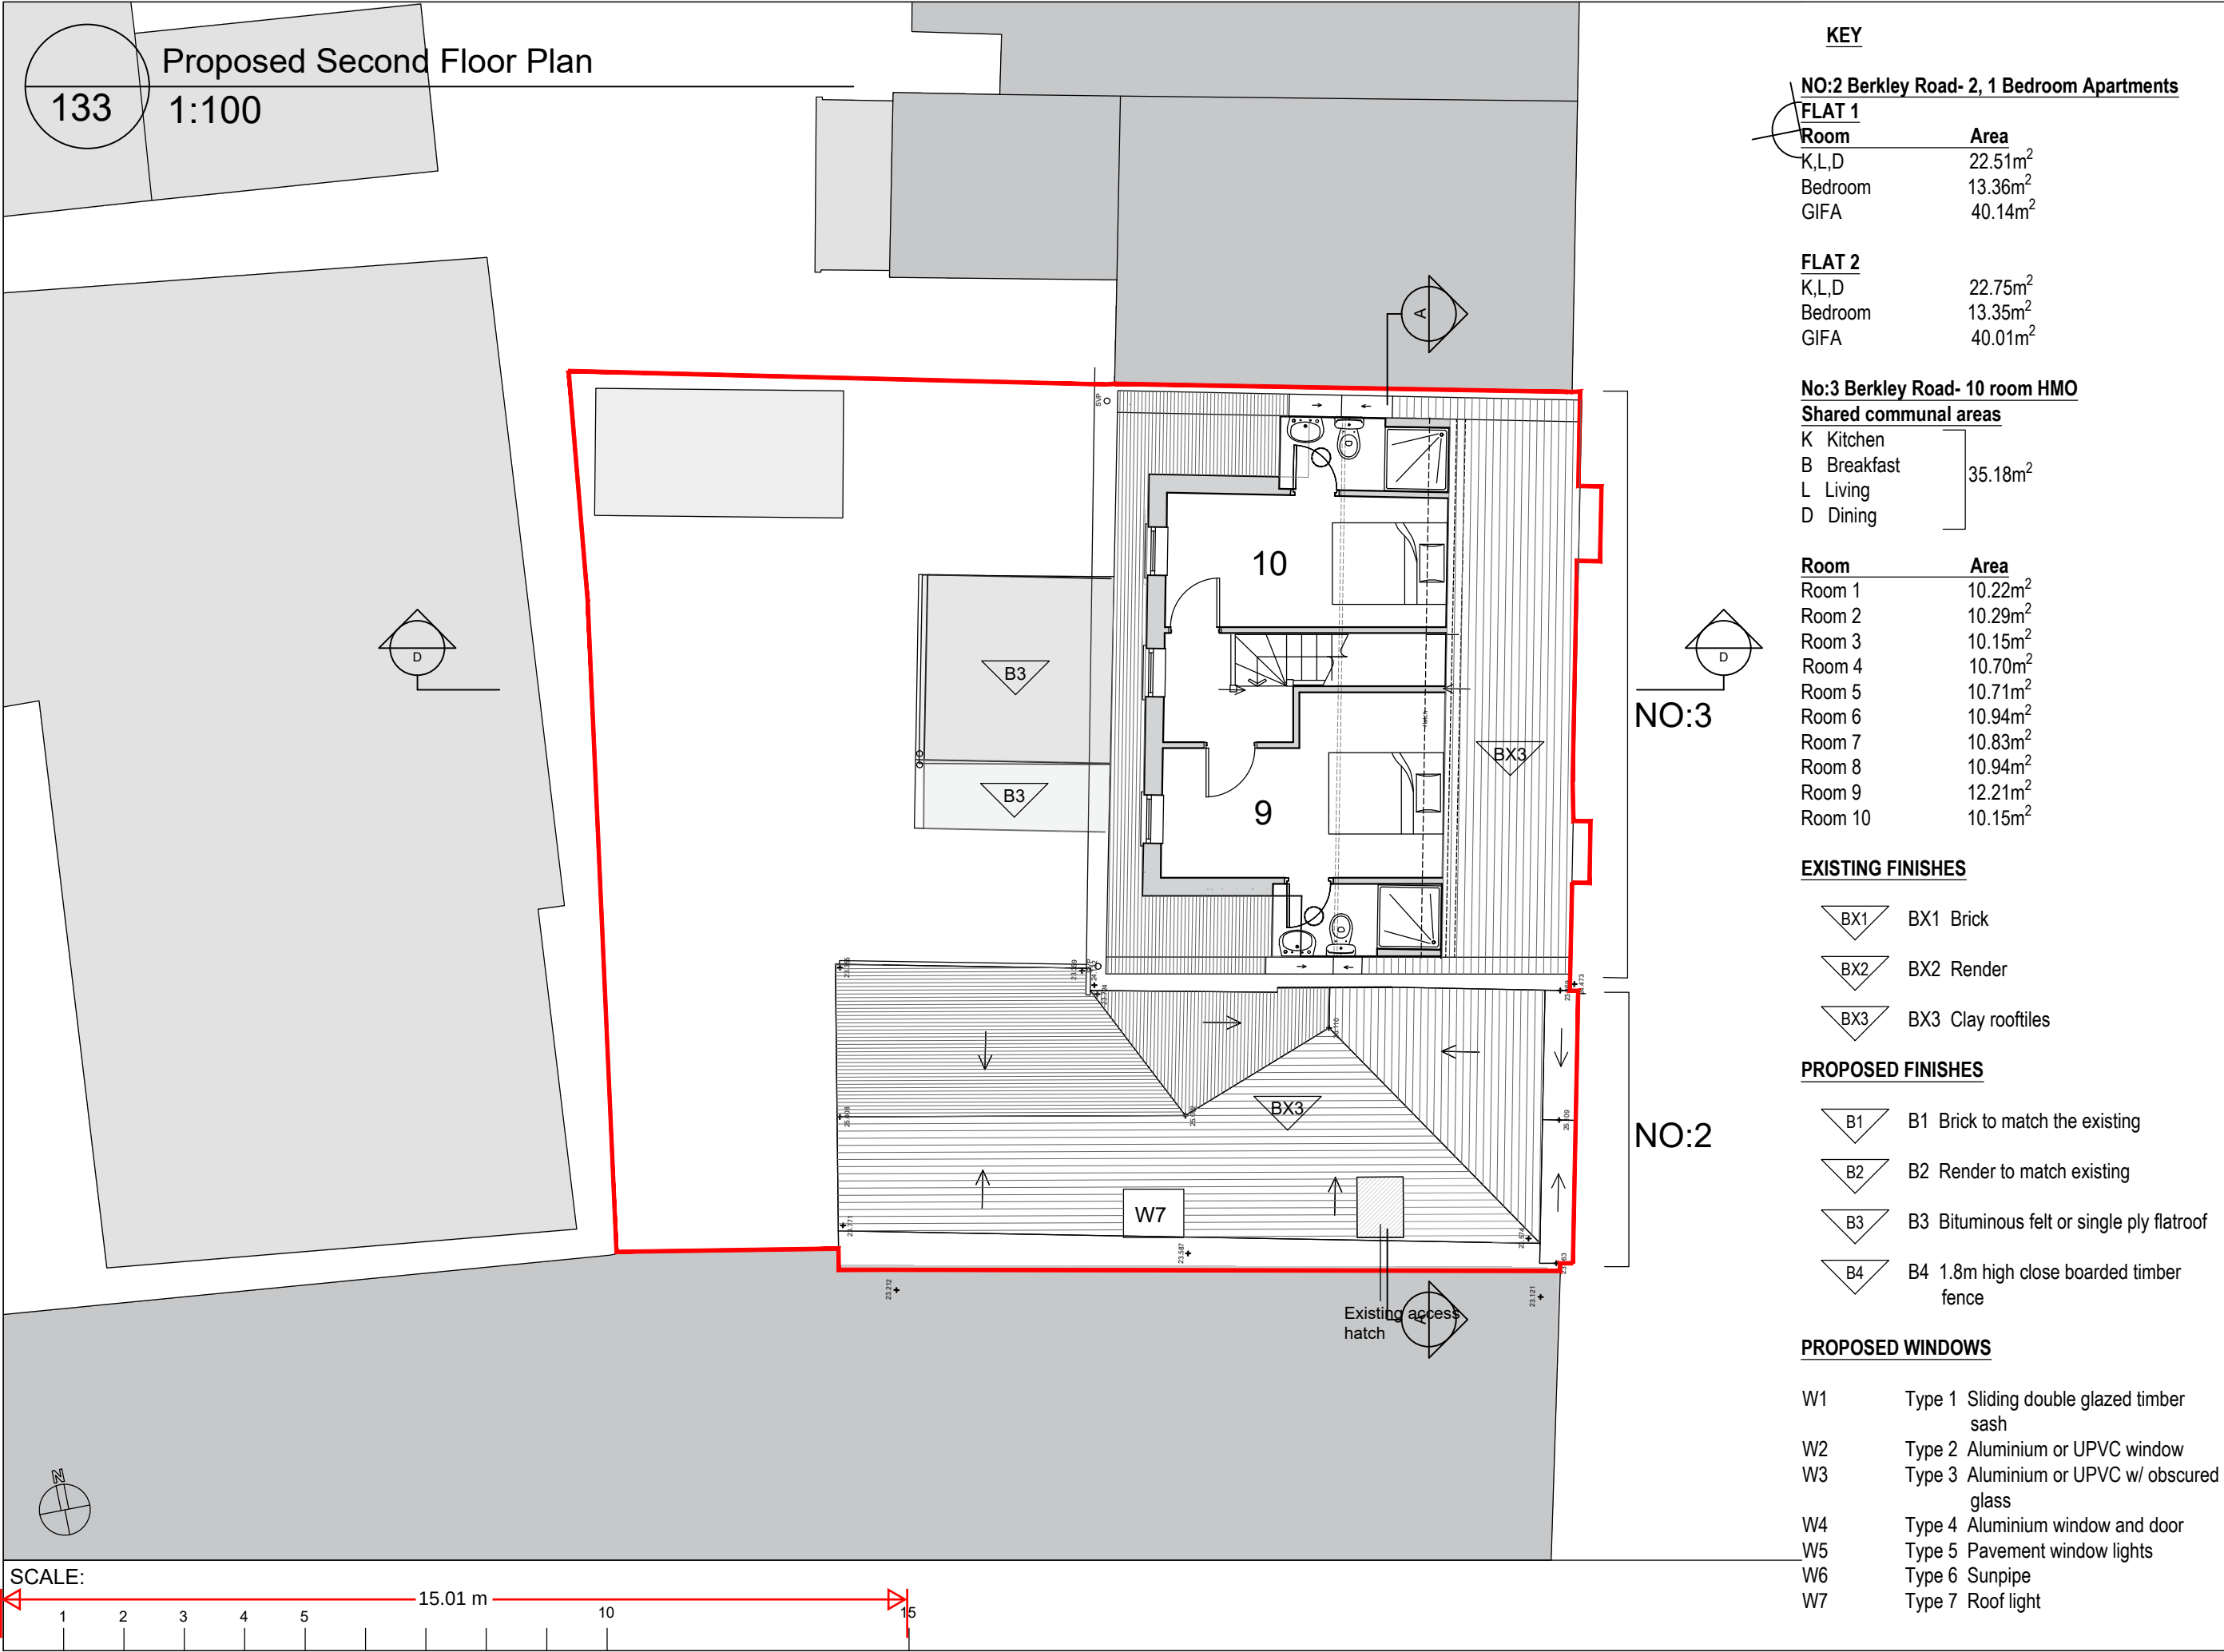

Rev.

Date

By

Notes

Client

L.J.R Property investments

Project

No:2 and No:3 Berkley road, Gravesend

Copyright belongs to Clay Architecture Ltd. All dimensions are to be verified by the contractor before commencing works.

Scale

1:100

@ A3 size

Date

26/07/24

Drawn

MJ

Authorised

KG

Revision

/

Title

Proposed Second floor plan

T: 01634 573 017

www.clayarchitecture.com

E: design@clayarchitects.com

Drawing No.

5294/PL/133

clay architecture

FOR PLANNING

ISSUE DATE: 01/08/24