




Proposed Front Elevation
Scale 1:100




Proposed Side Elevation
Scale 1:100



Proposed Rear Elevation
Scale 1:100

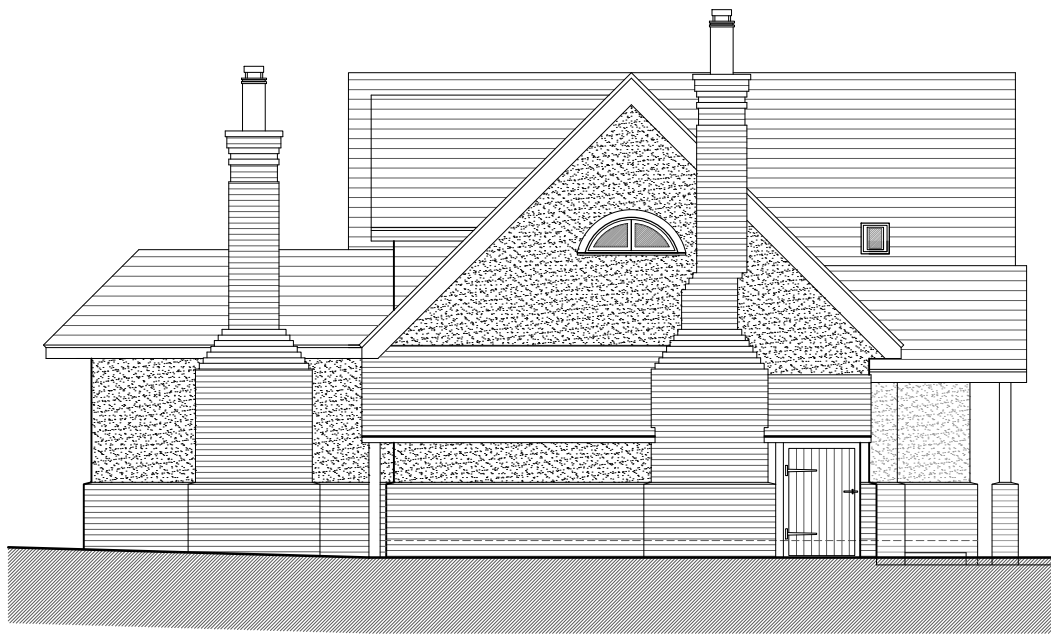


Proposed Side Elevation
Scale 1:100

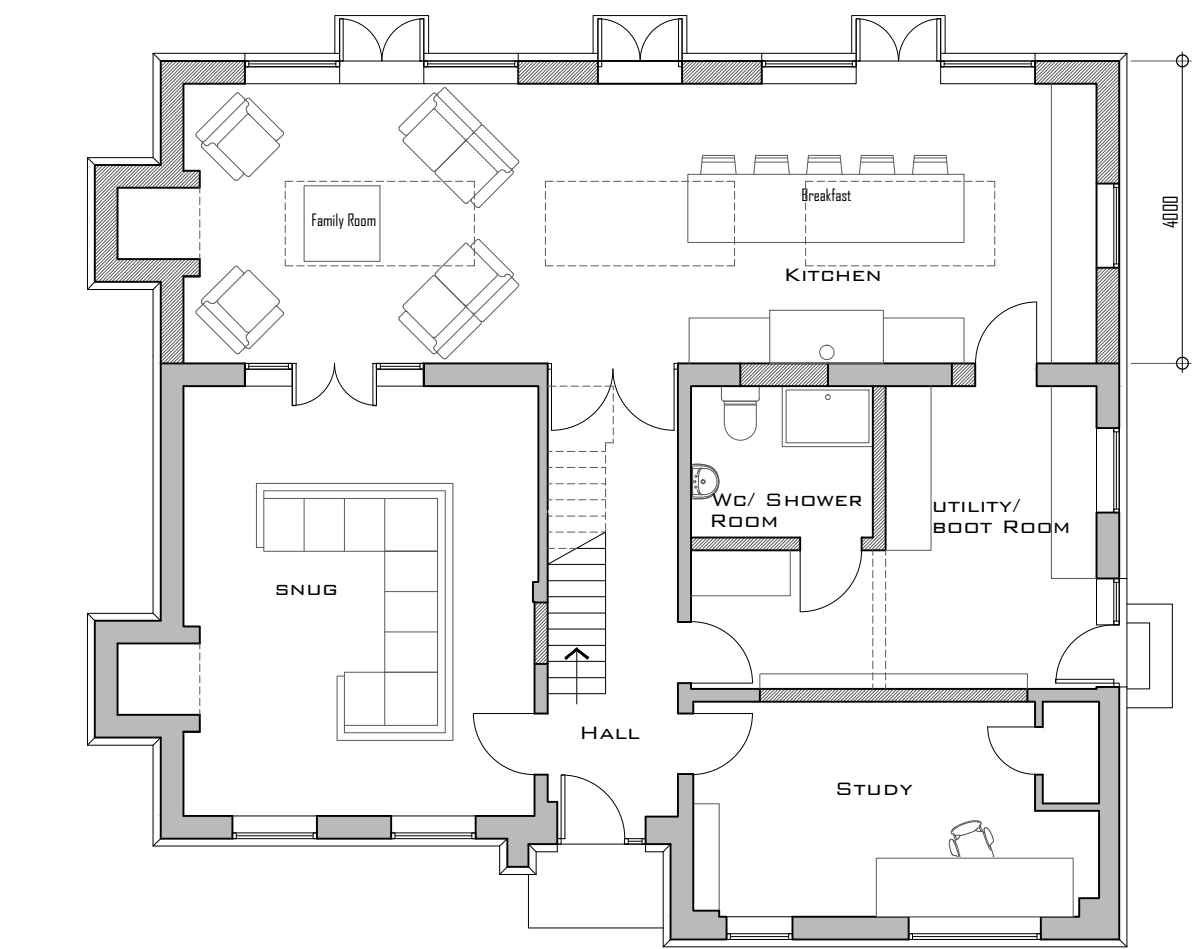


Proposed Ground Floor Plan
Scale 1:100

0m 1m 2m 3m 4m 5m 6m 7m 8m 9m 10m
SCALE BAR

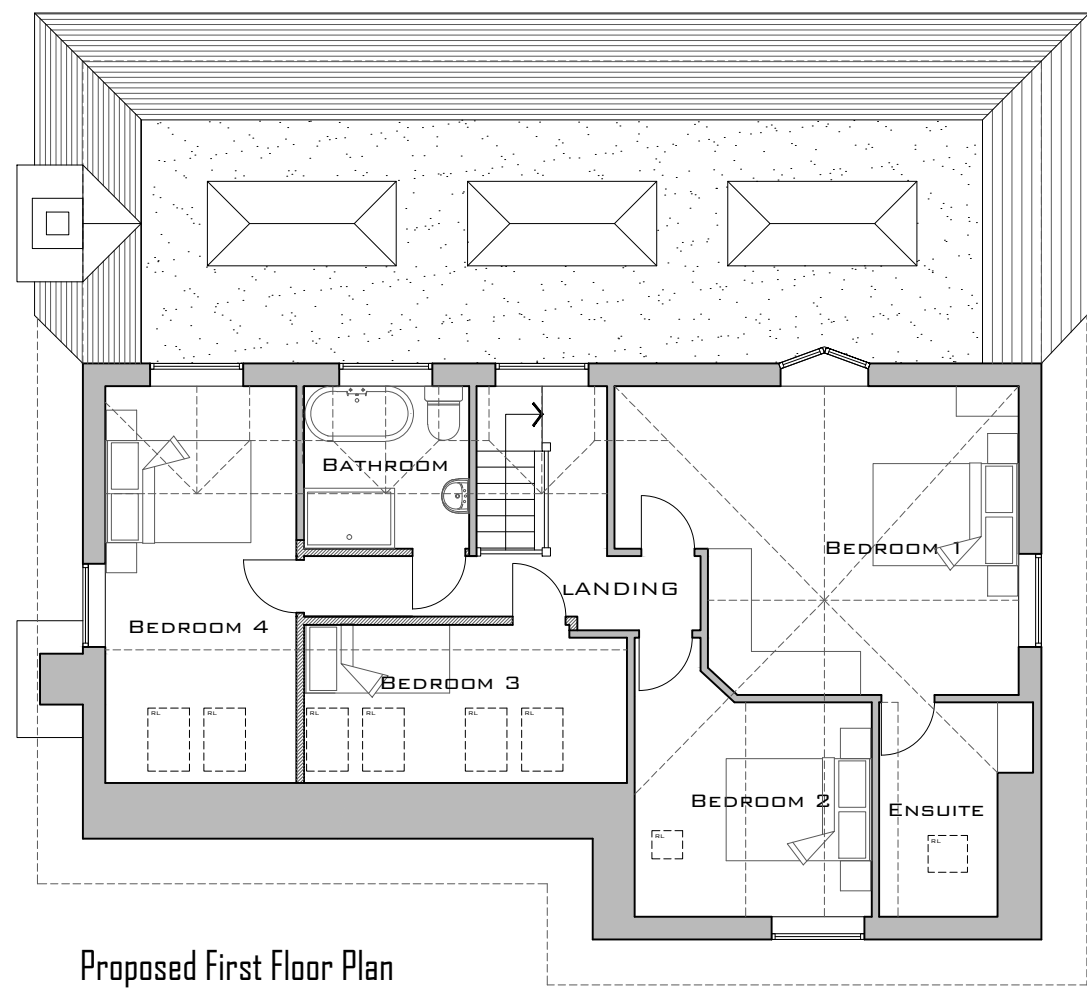

Proposed First Floor Plan
Scale 1:100

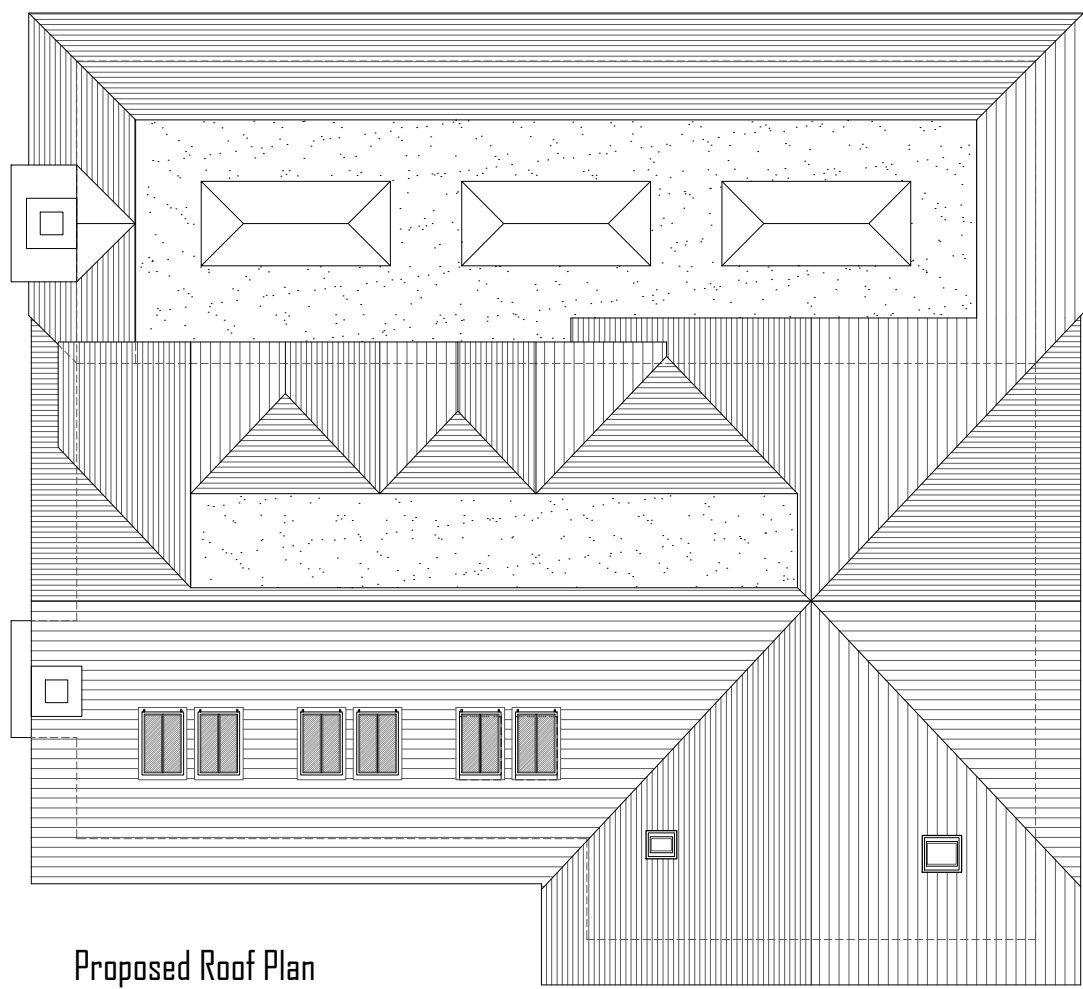


Proposed Roof Plan
Scale 1:100



PROPOSED BLOCK PLAN
Scale 1:500

0m 5m 10m 15m 20m 30m 40m 50m
SCALE BAR

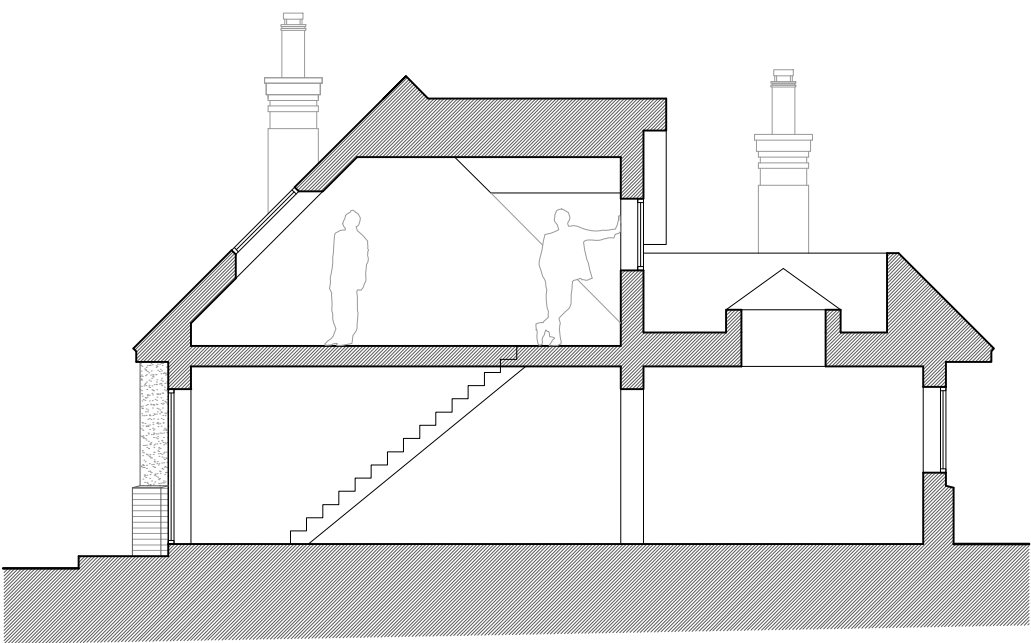

Proposed Indicative Section
Scale 1:100

Revision	Date	Description
PLANNING		
Project		
Two Trees - 93 Rhododendron Avenue Meopham DA13 0TU		
Title		
Proposed Plans, Elevations, Section & Block Plan		
Project No.		Date
PL - 133		January 2024
Drawing No.		Revision
PL-133-10		
Scale		
1:100 @ A1 / 1:200 @ A3		