




Existing Front Elevation
Scale 1:100

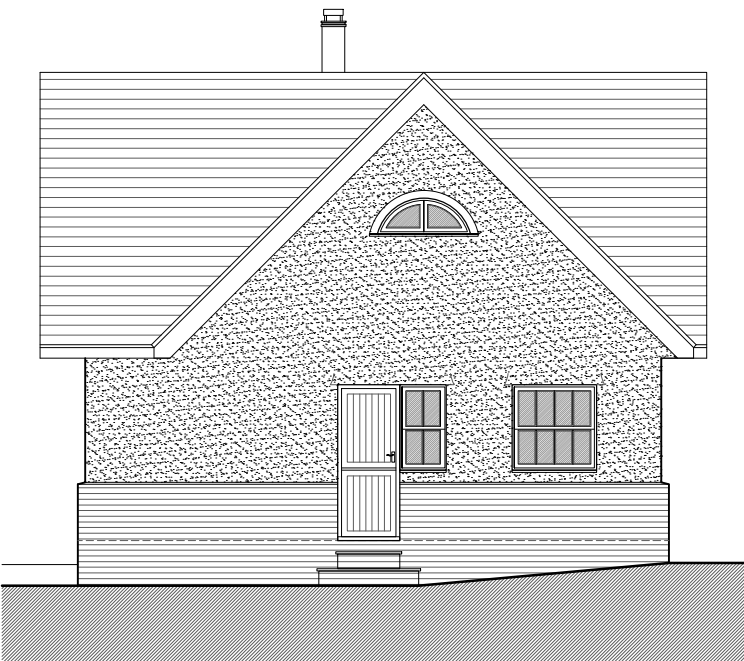


Existing Side Elevation
Scale 1:100




Existing Rear Elevation
Scale 1:100




Existing Side Elevation
Scale 1:100

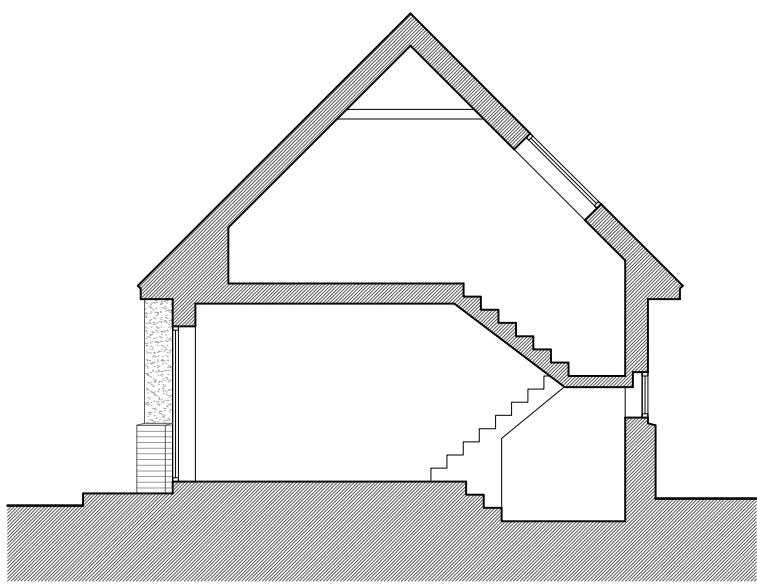


Existing Indicative Section
Scale 1:100

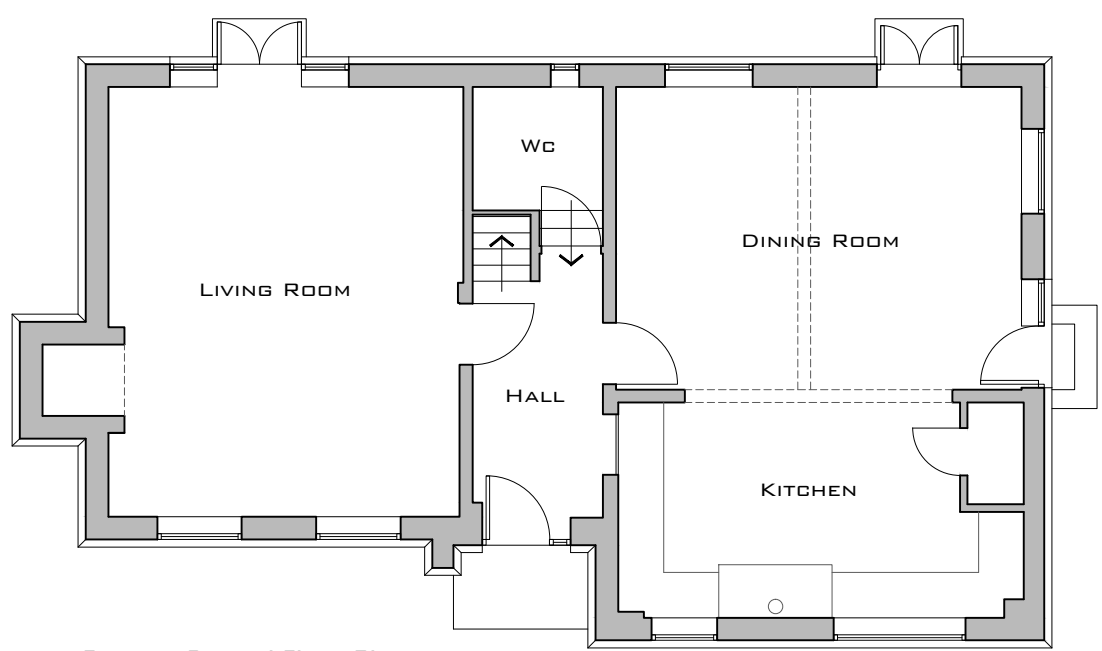


Existing Ground Floor Plan
Scale 1:100

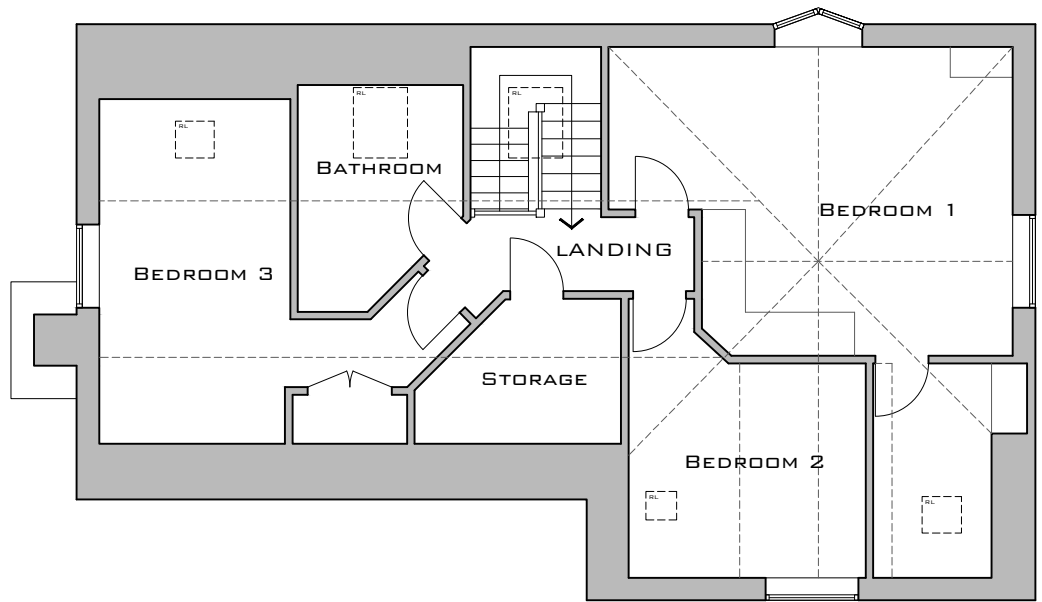


Existing First Floor Plan
Scale 1:100

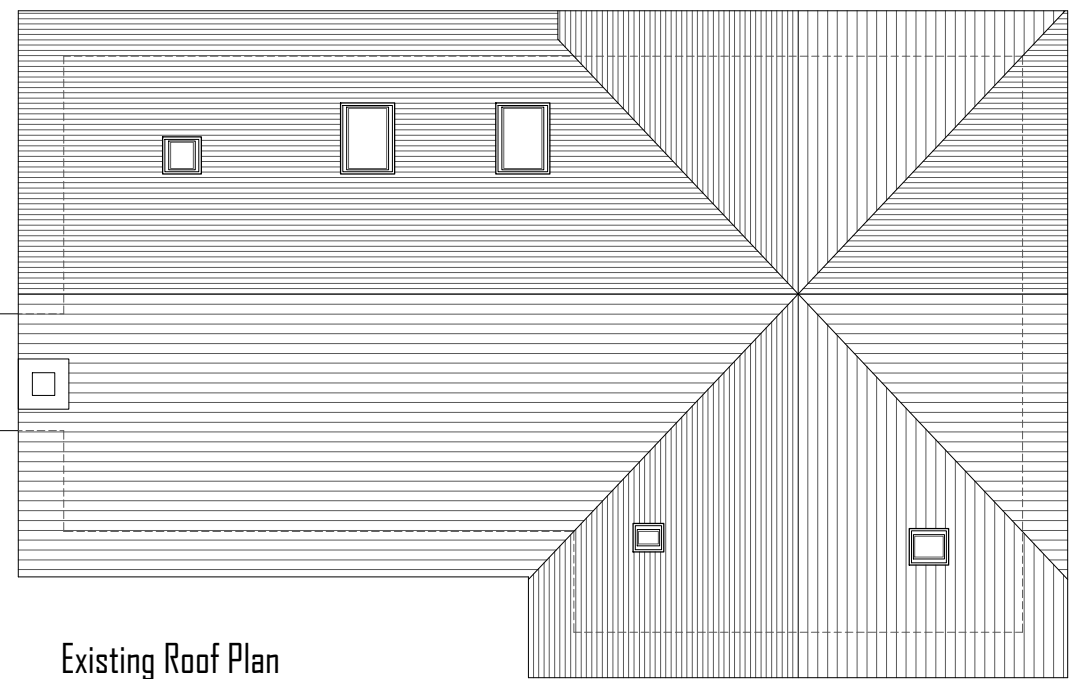


Existing Roof Plan
Scale 1:100

 

Existing Front Elevation
Scale 1:100

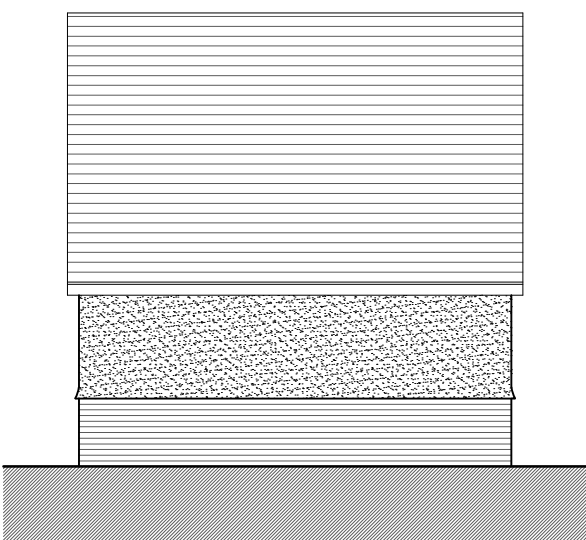


Existing Side Elevation
Scale 1:100

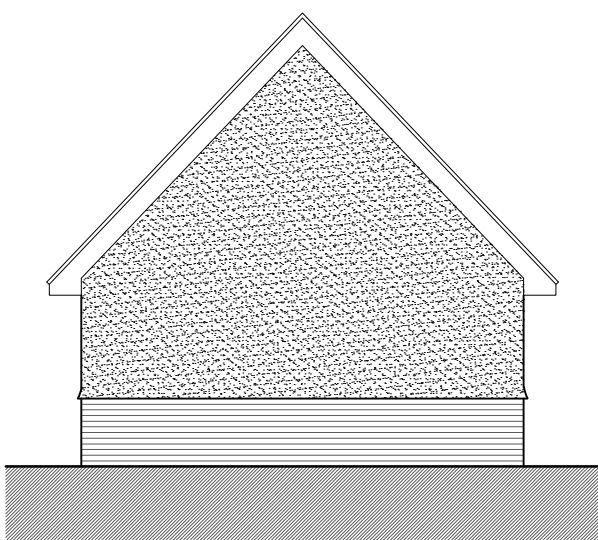


Existing Rear Elevation
Scale 1:100




Existing Side Elevation
Scale 1:100

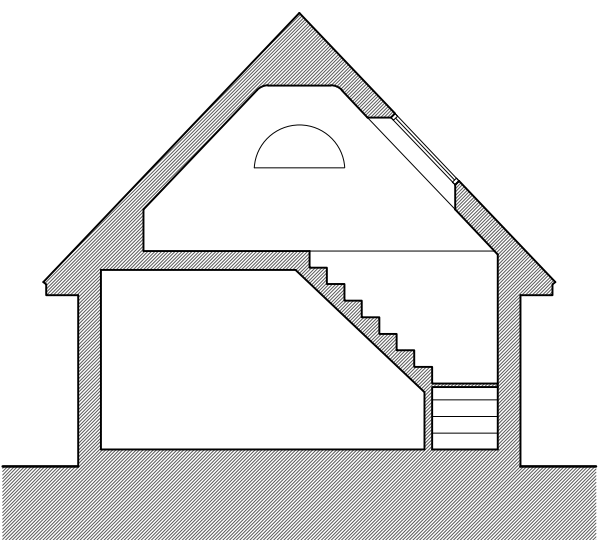


Existing Indicative Section
Scale 1:100

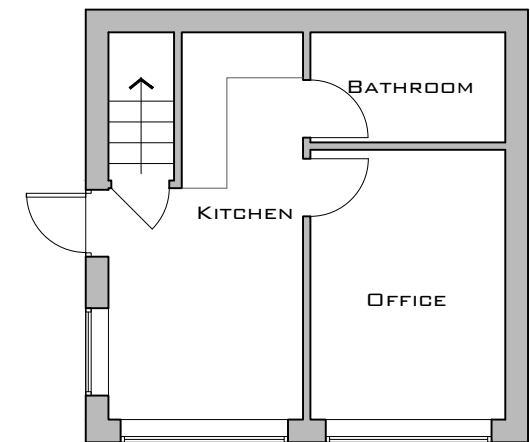



Existing Ground Floor Plan
Scale 1:100

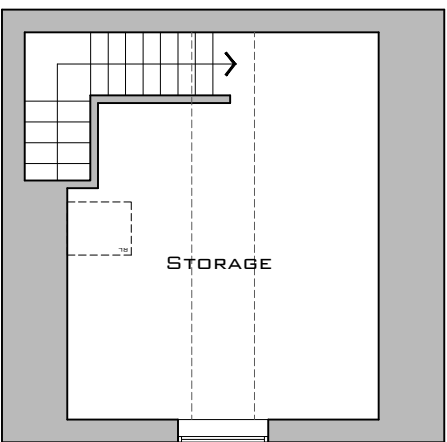

Existing First Floor Plan
Scale 1:100

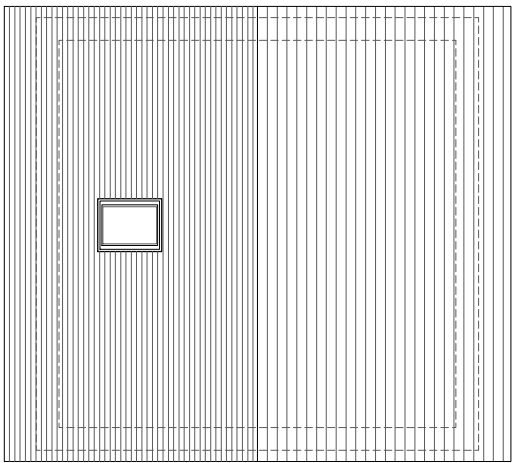

Existing Roof Plan
Scale 1:100

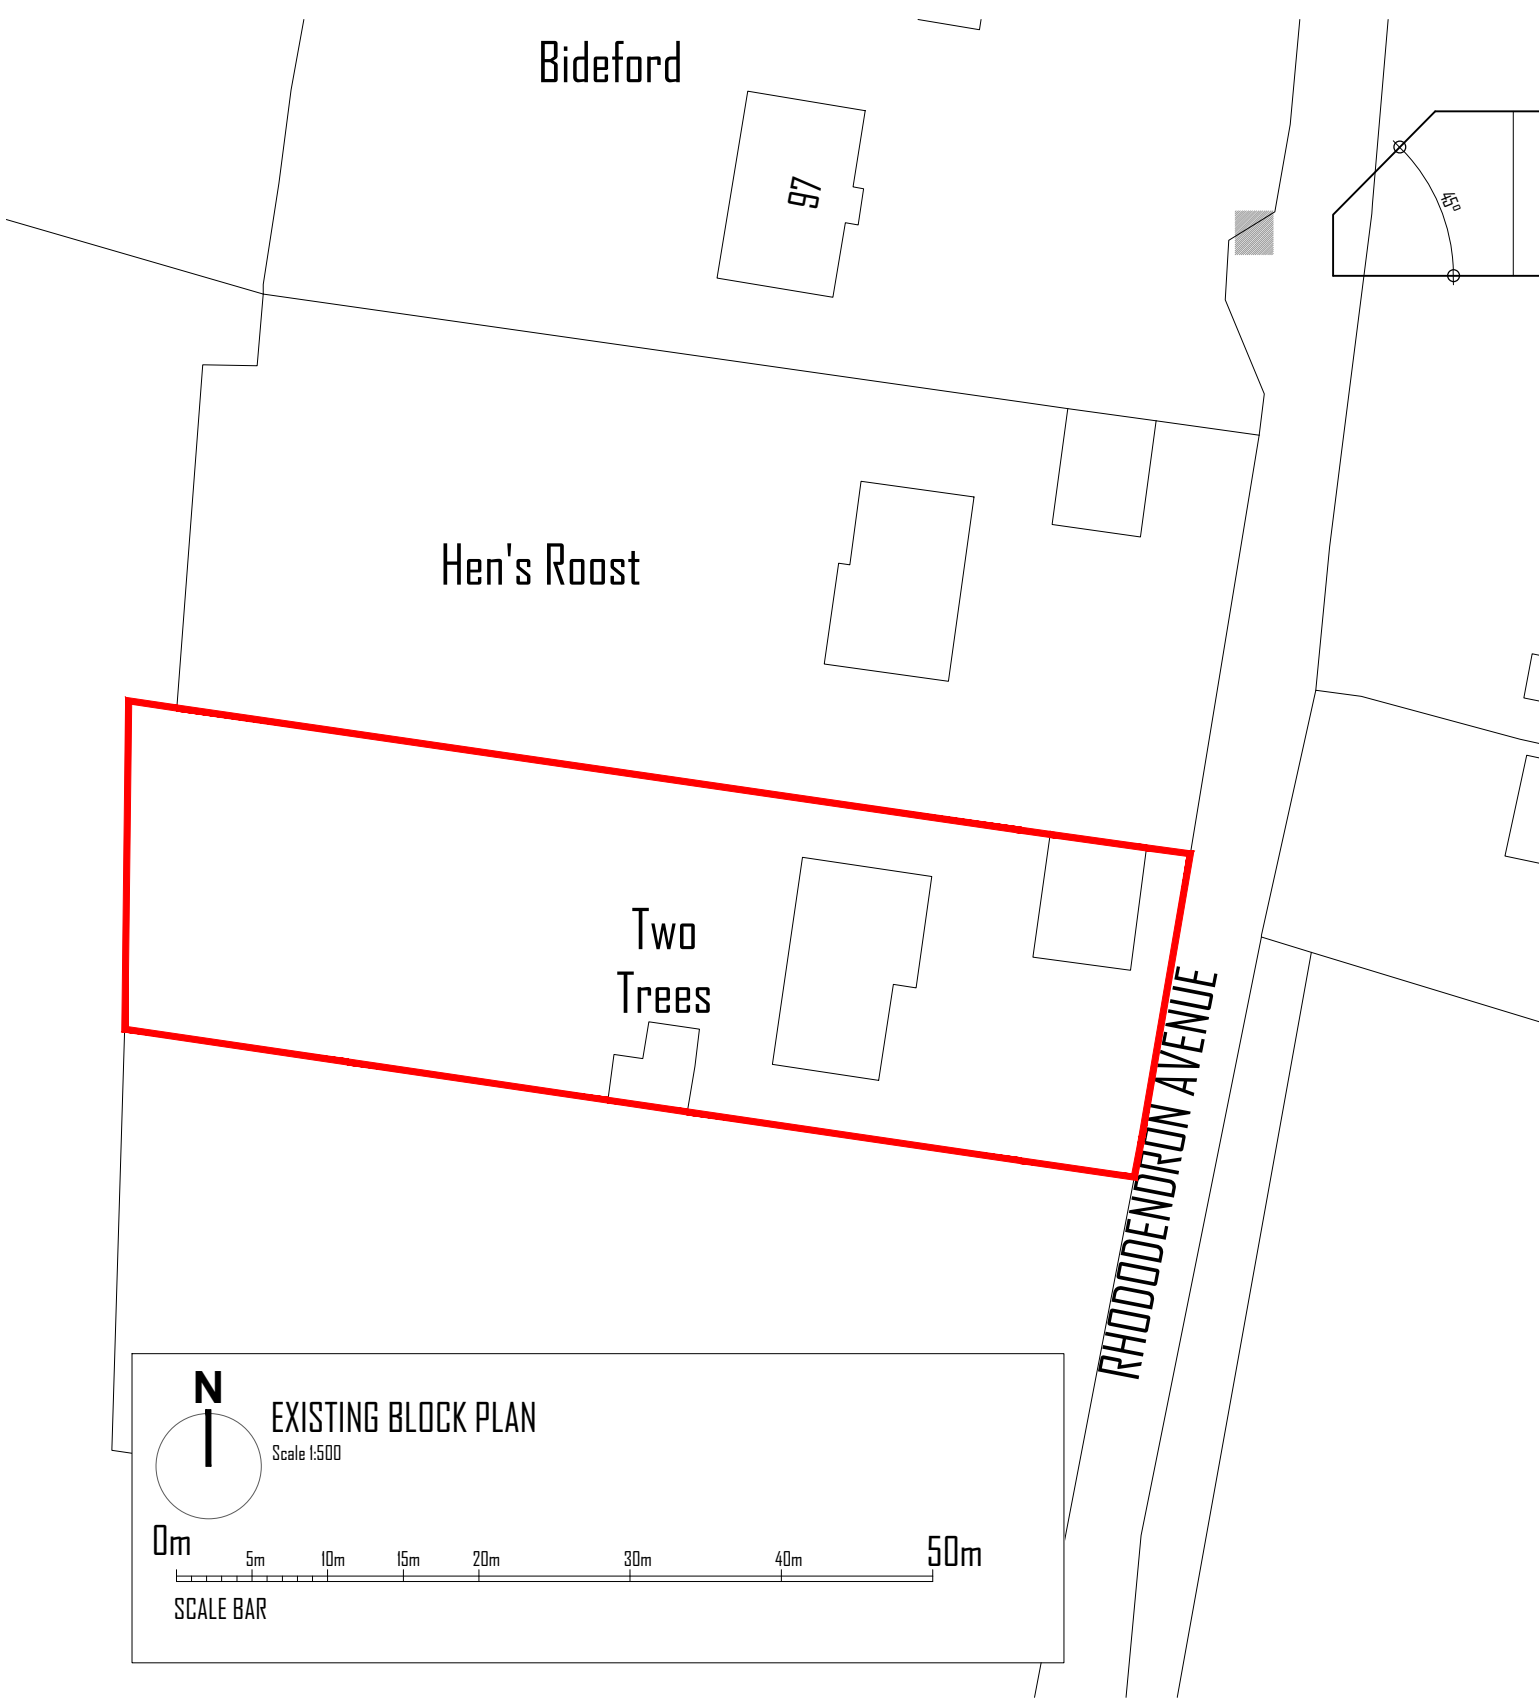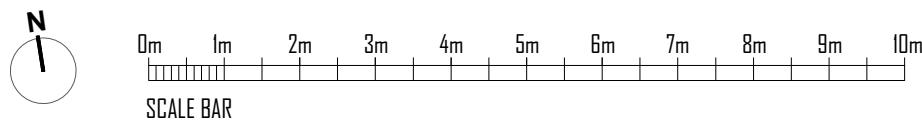

Revision	Date	Description
PLANNING		
Project Two Trees - 93 Rhododendron Avenue Meopham DA13 0TU		
Title Existing Plans, Elevations, Section, Site Location Plan & Block Plan		
Project No.	Date	
PL - 133	January 2024	
Drawing No.	Revision	
PL-133-01		
Scale 1:100 @ A1 / 1:200 @ A3		

A | C | B | D
Architecture | Construction | Building | Design