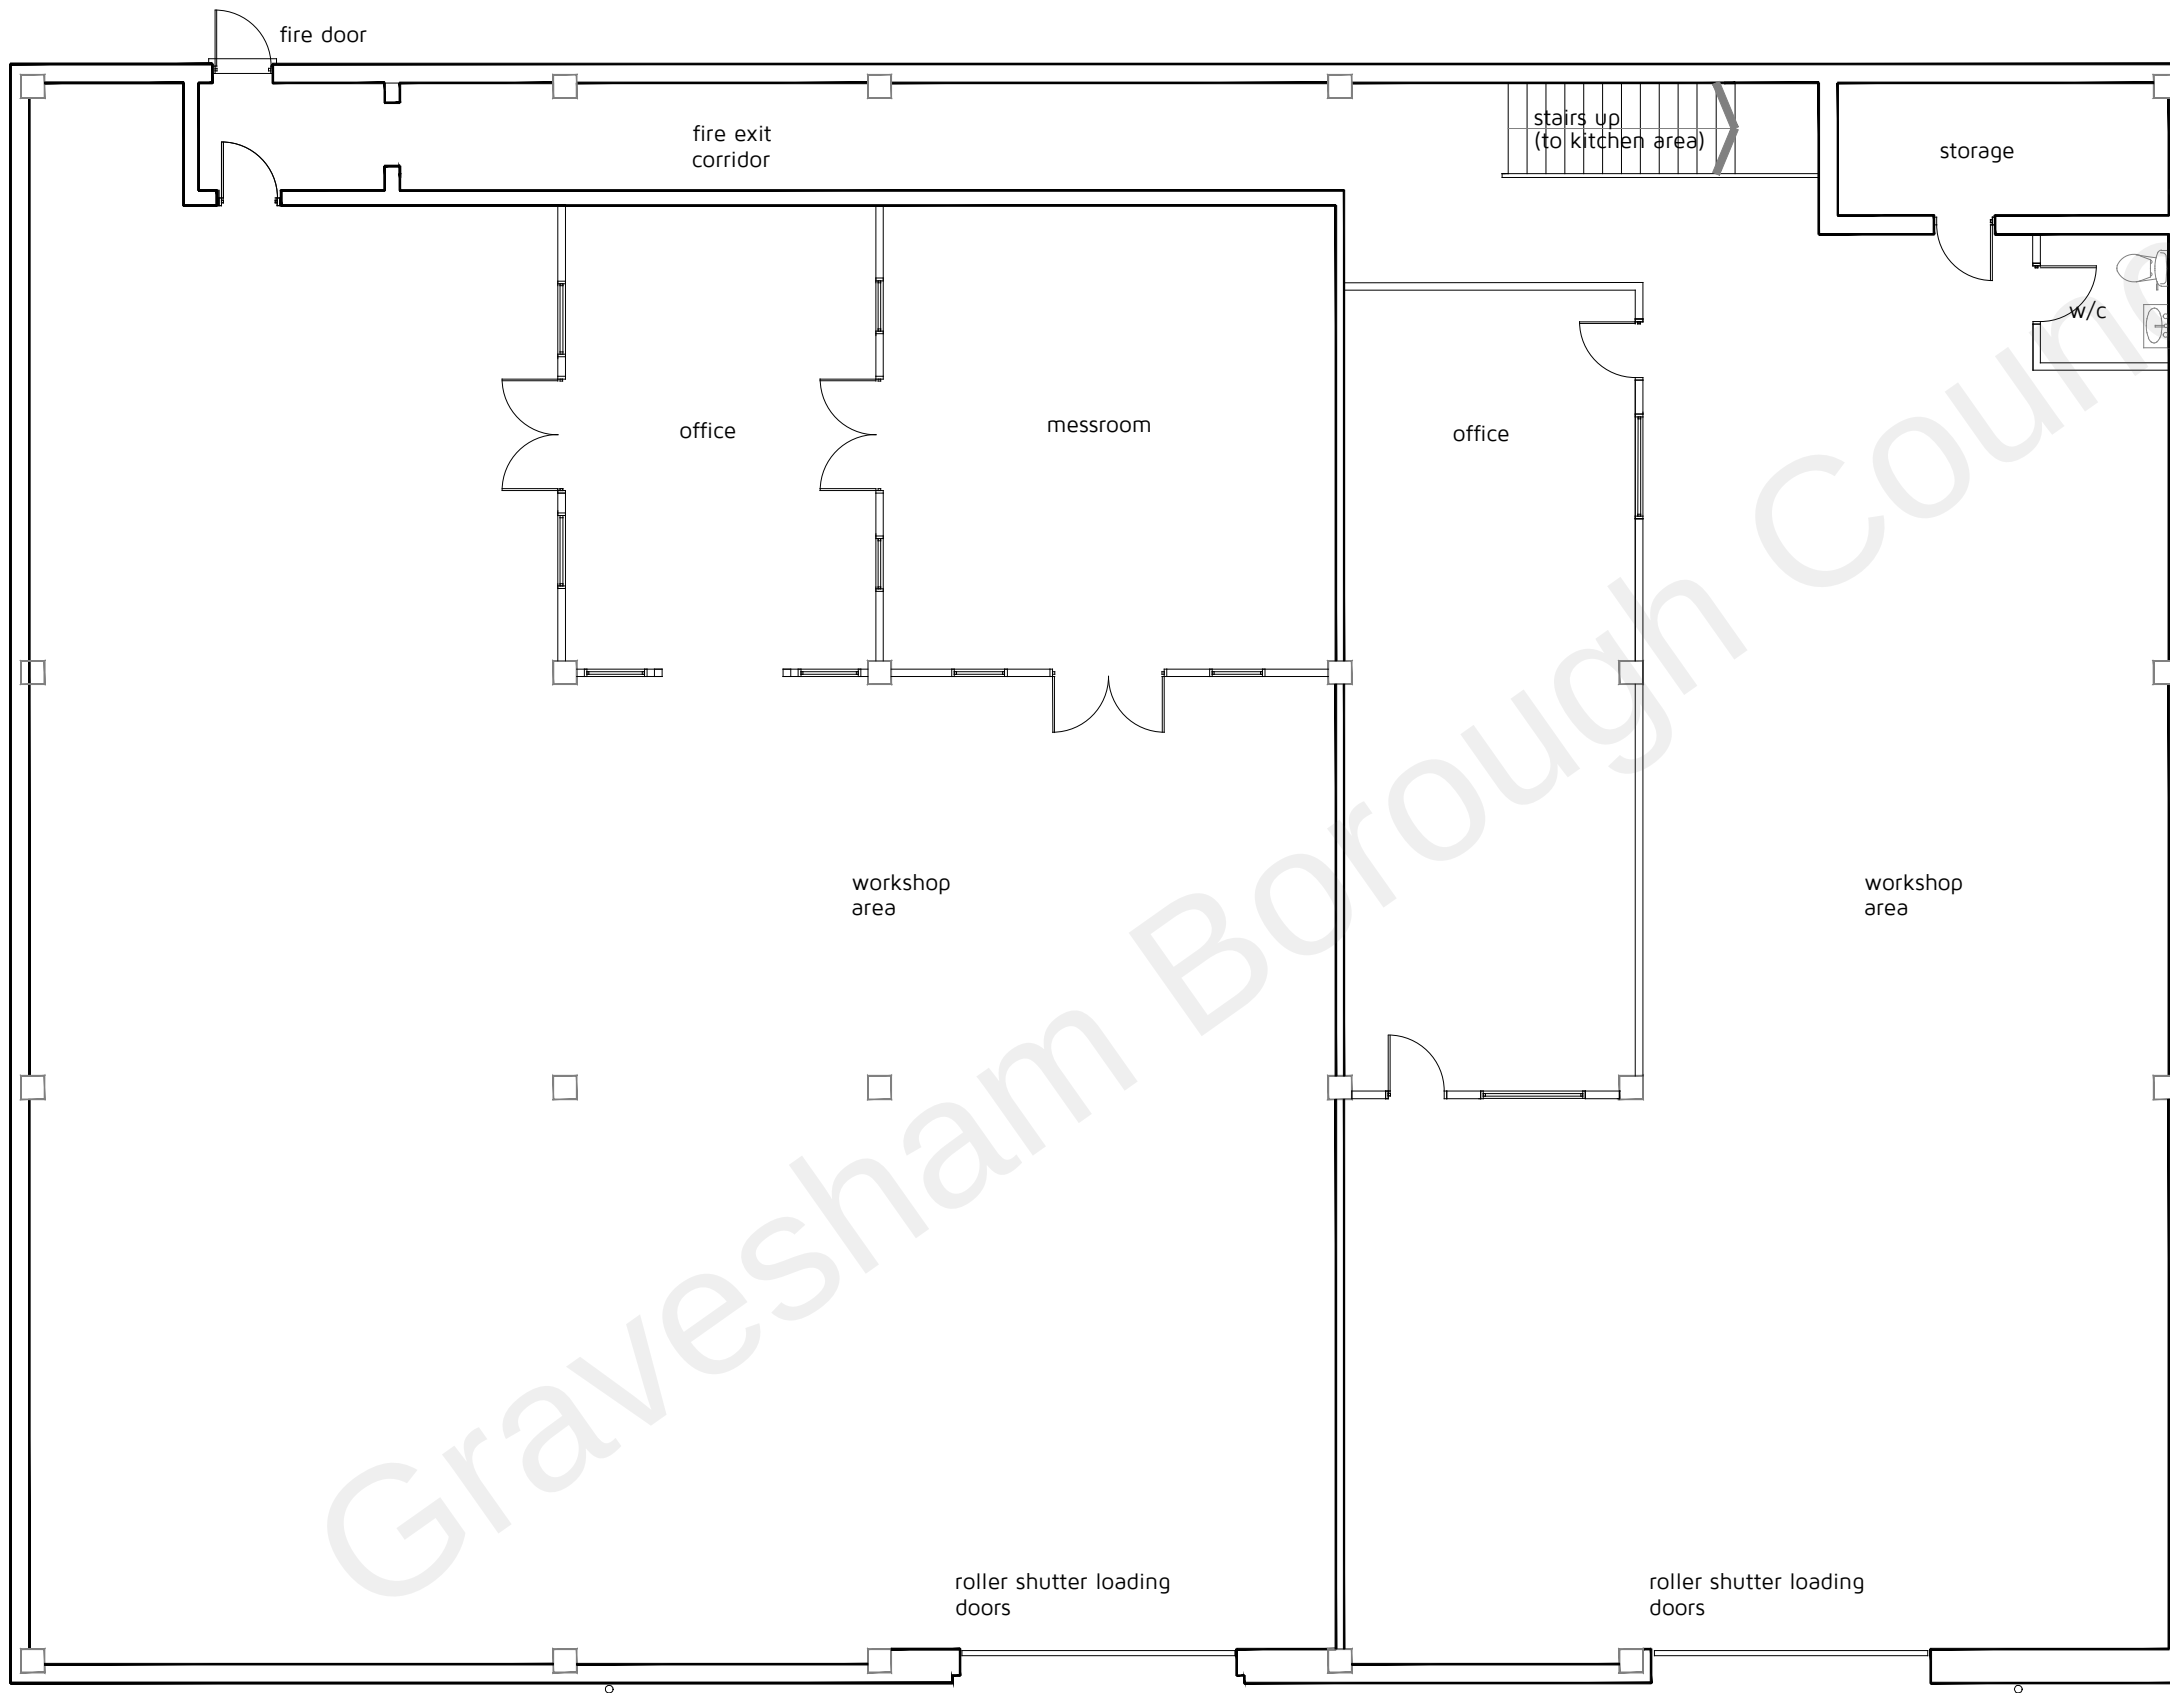


Rev: Reason: Date:

Client:
BILLINGS GROUP

Project:
WARREN HASTINGS COURT, CLIFTON MARINE
PARADE, GRAVESEND, KENT, DA11 9NB

Title:
EXISTING GROUND FLOOR PLAN

Drawing No: Rev: Scale: Date:
DHA/14980/03 1:100 OCT 2021



Eclipse House, Eclipse Park, Sittingbourne Road
Maidstone, Kent. ME14 3EN

t: 01622 776226 f: 01622 776227
e: info@dhaplanning.co.uk w: www.dhaplanning.co.uk

No reproduction by any method of any part of this document
is permitted without the consent of the copyright holders.
Produced for Town and Country planning purposes only.

© Crown Copyright 2021. All rights reserved. Licence Number: 100031961

CAD Reference: DHA_14980_WARREN HASTINGS COURT_PFS10A3

Existing Ground Floor Plan
1:100 @ A3