


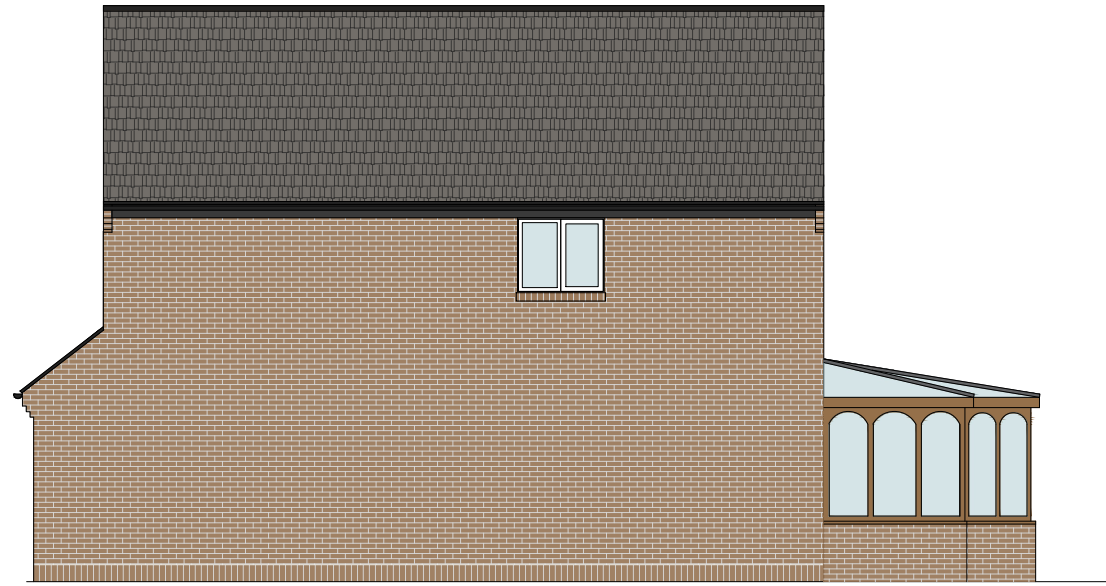

Existing East Elevation
1:100




Existing North Elevation
1:100




Existing South Elevation
1:100



Proposed East Elevation
1:100

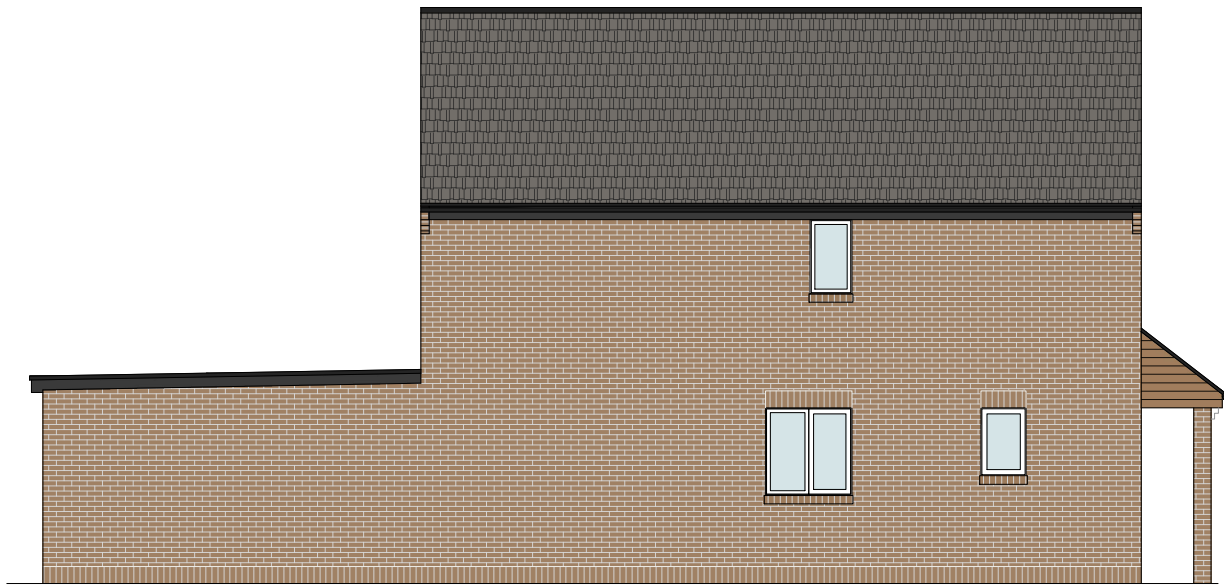


Proposed North Elevation
1:100

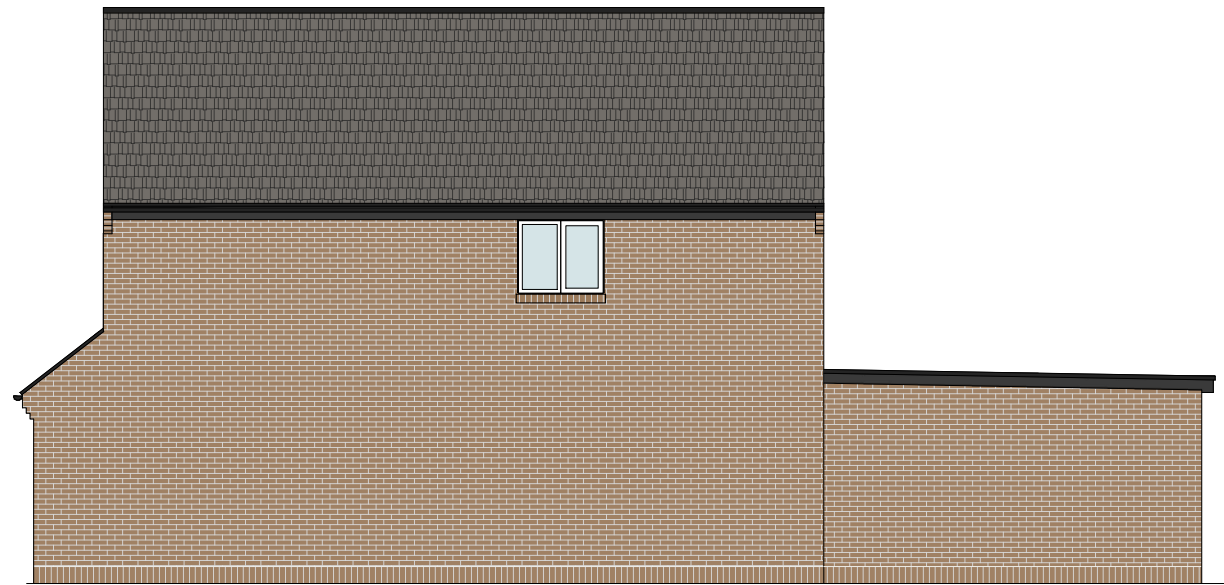


Proposed South Elevation
1:100



Existing Block Plan - 1:200

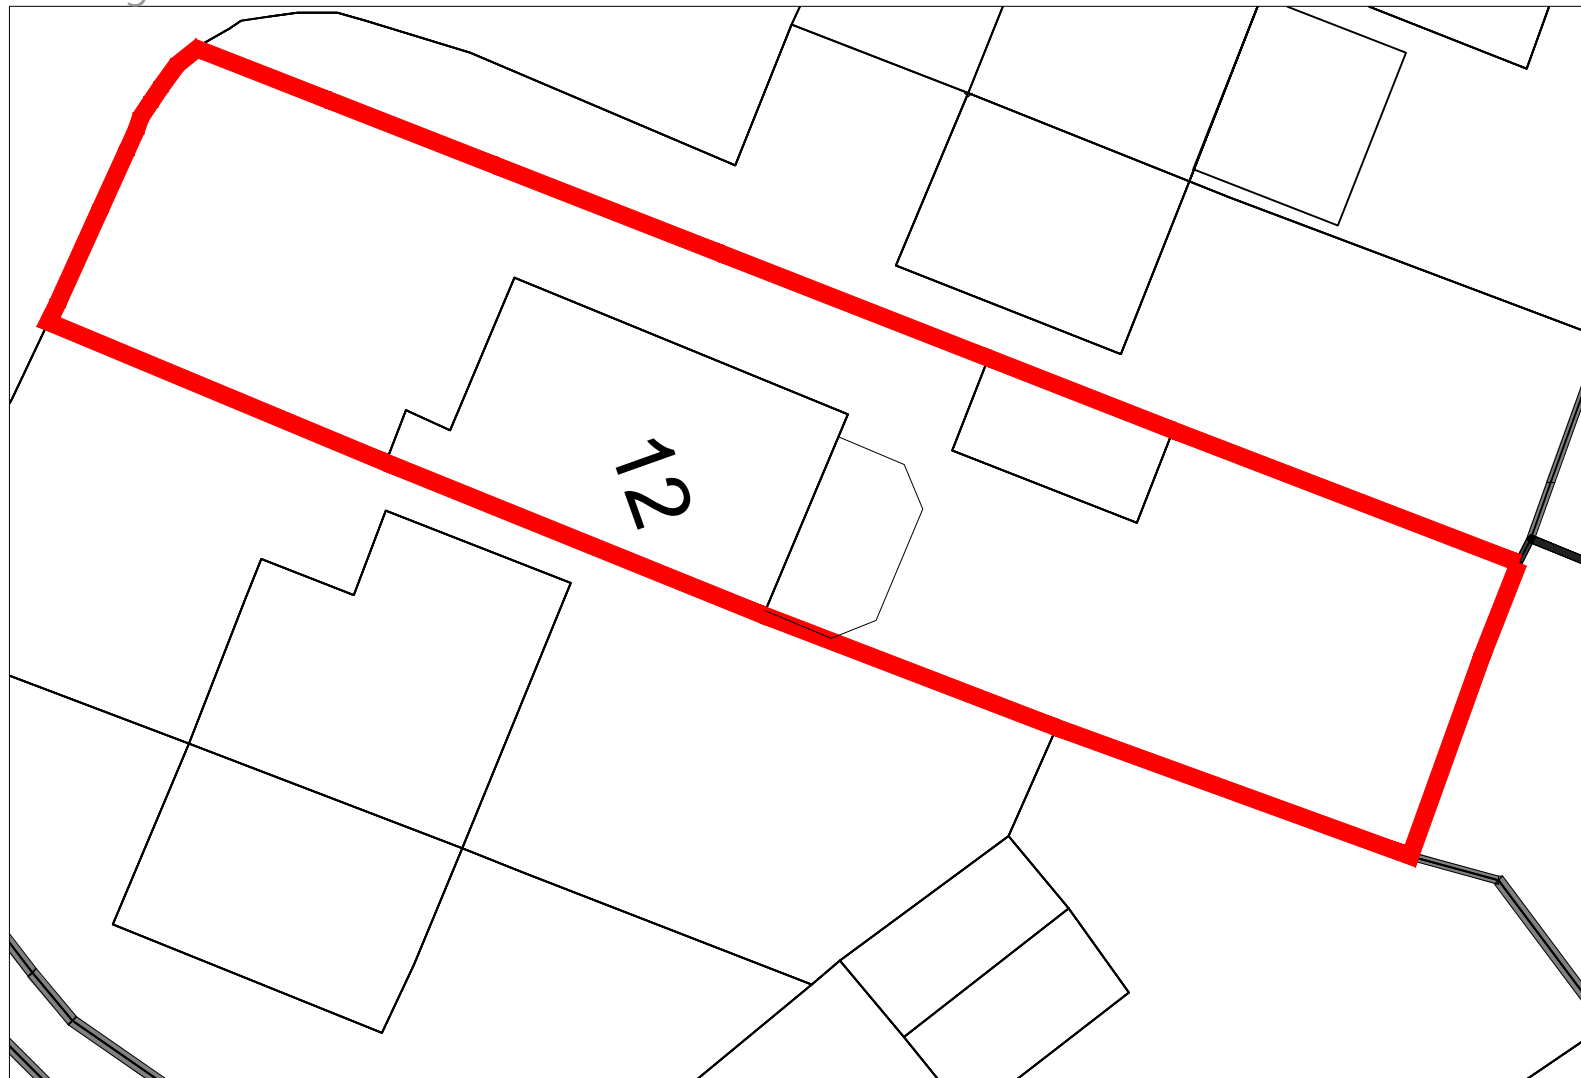

Proposed Block Plan - 1:200

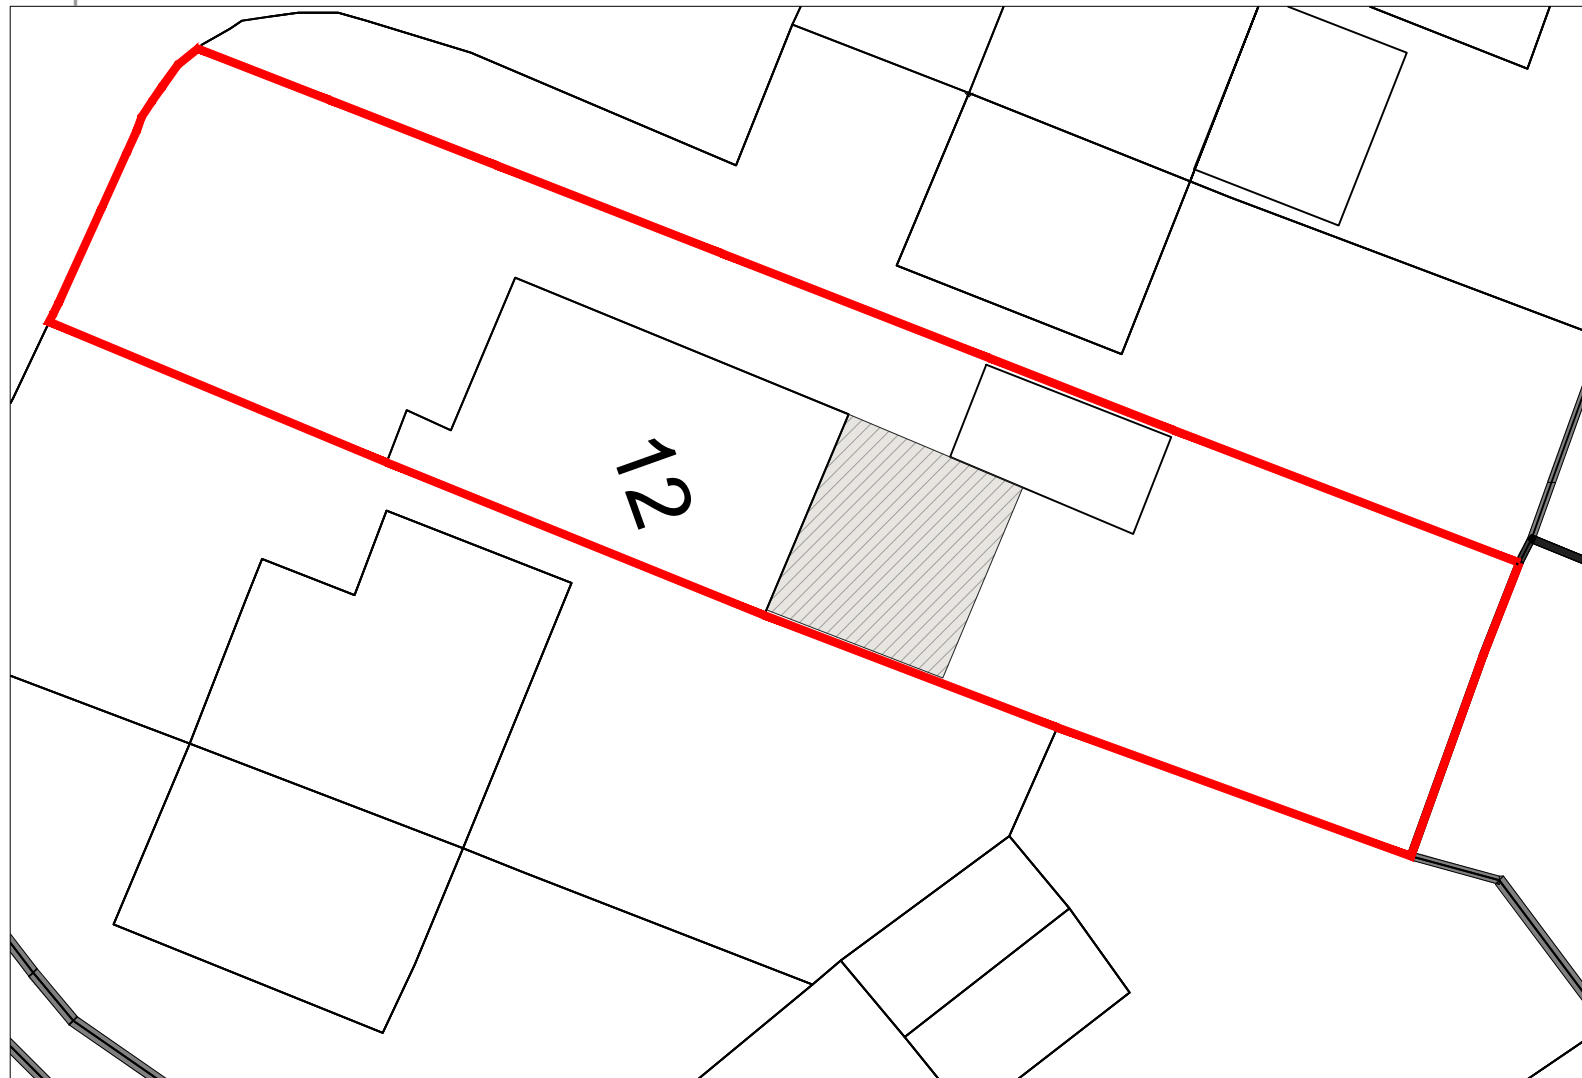

Location Plan - 1:1250

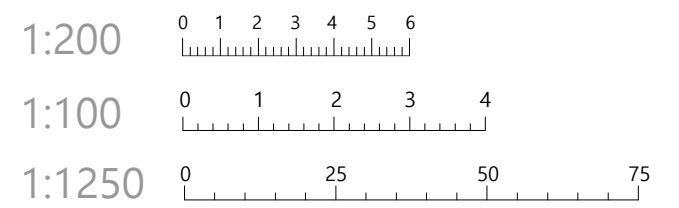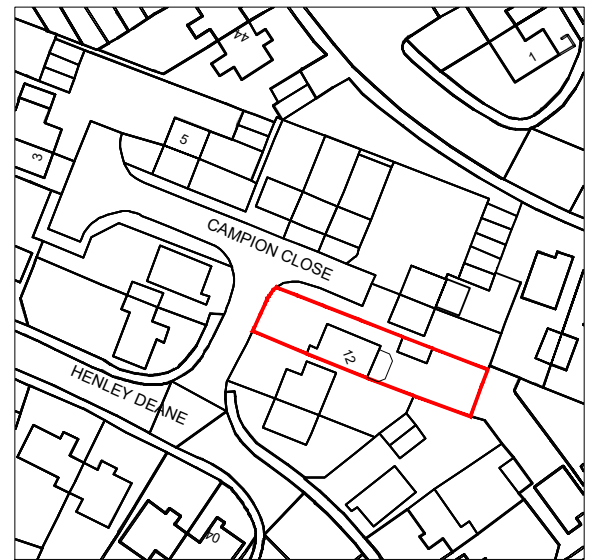

SITE: 12 Campion Close
Gravesend
DA11 8TB

TITLE: Existing Elevations
Proposed Elevations
Block Plan
Location Plan

SCALE AT A2: 1:100/1:200/1:1250	DATE: 08/11/2024	DRAWN: SR
PROJECT NO: 241108-A	DRAWING NO: 002	REVISION: B