



Notes	
	All dimensions shown are in millimeters unless otherwise stated. Only figured dimension to be taken from this drawing and not scaled dimensions.

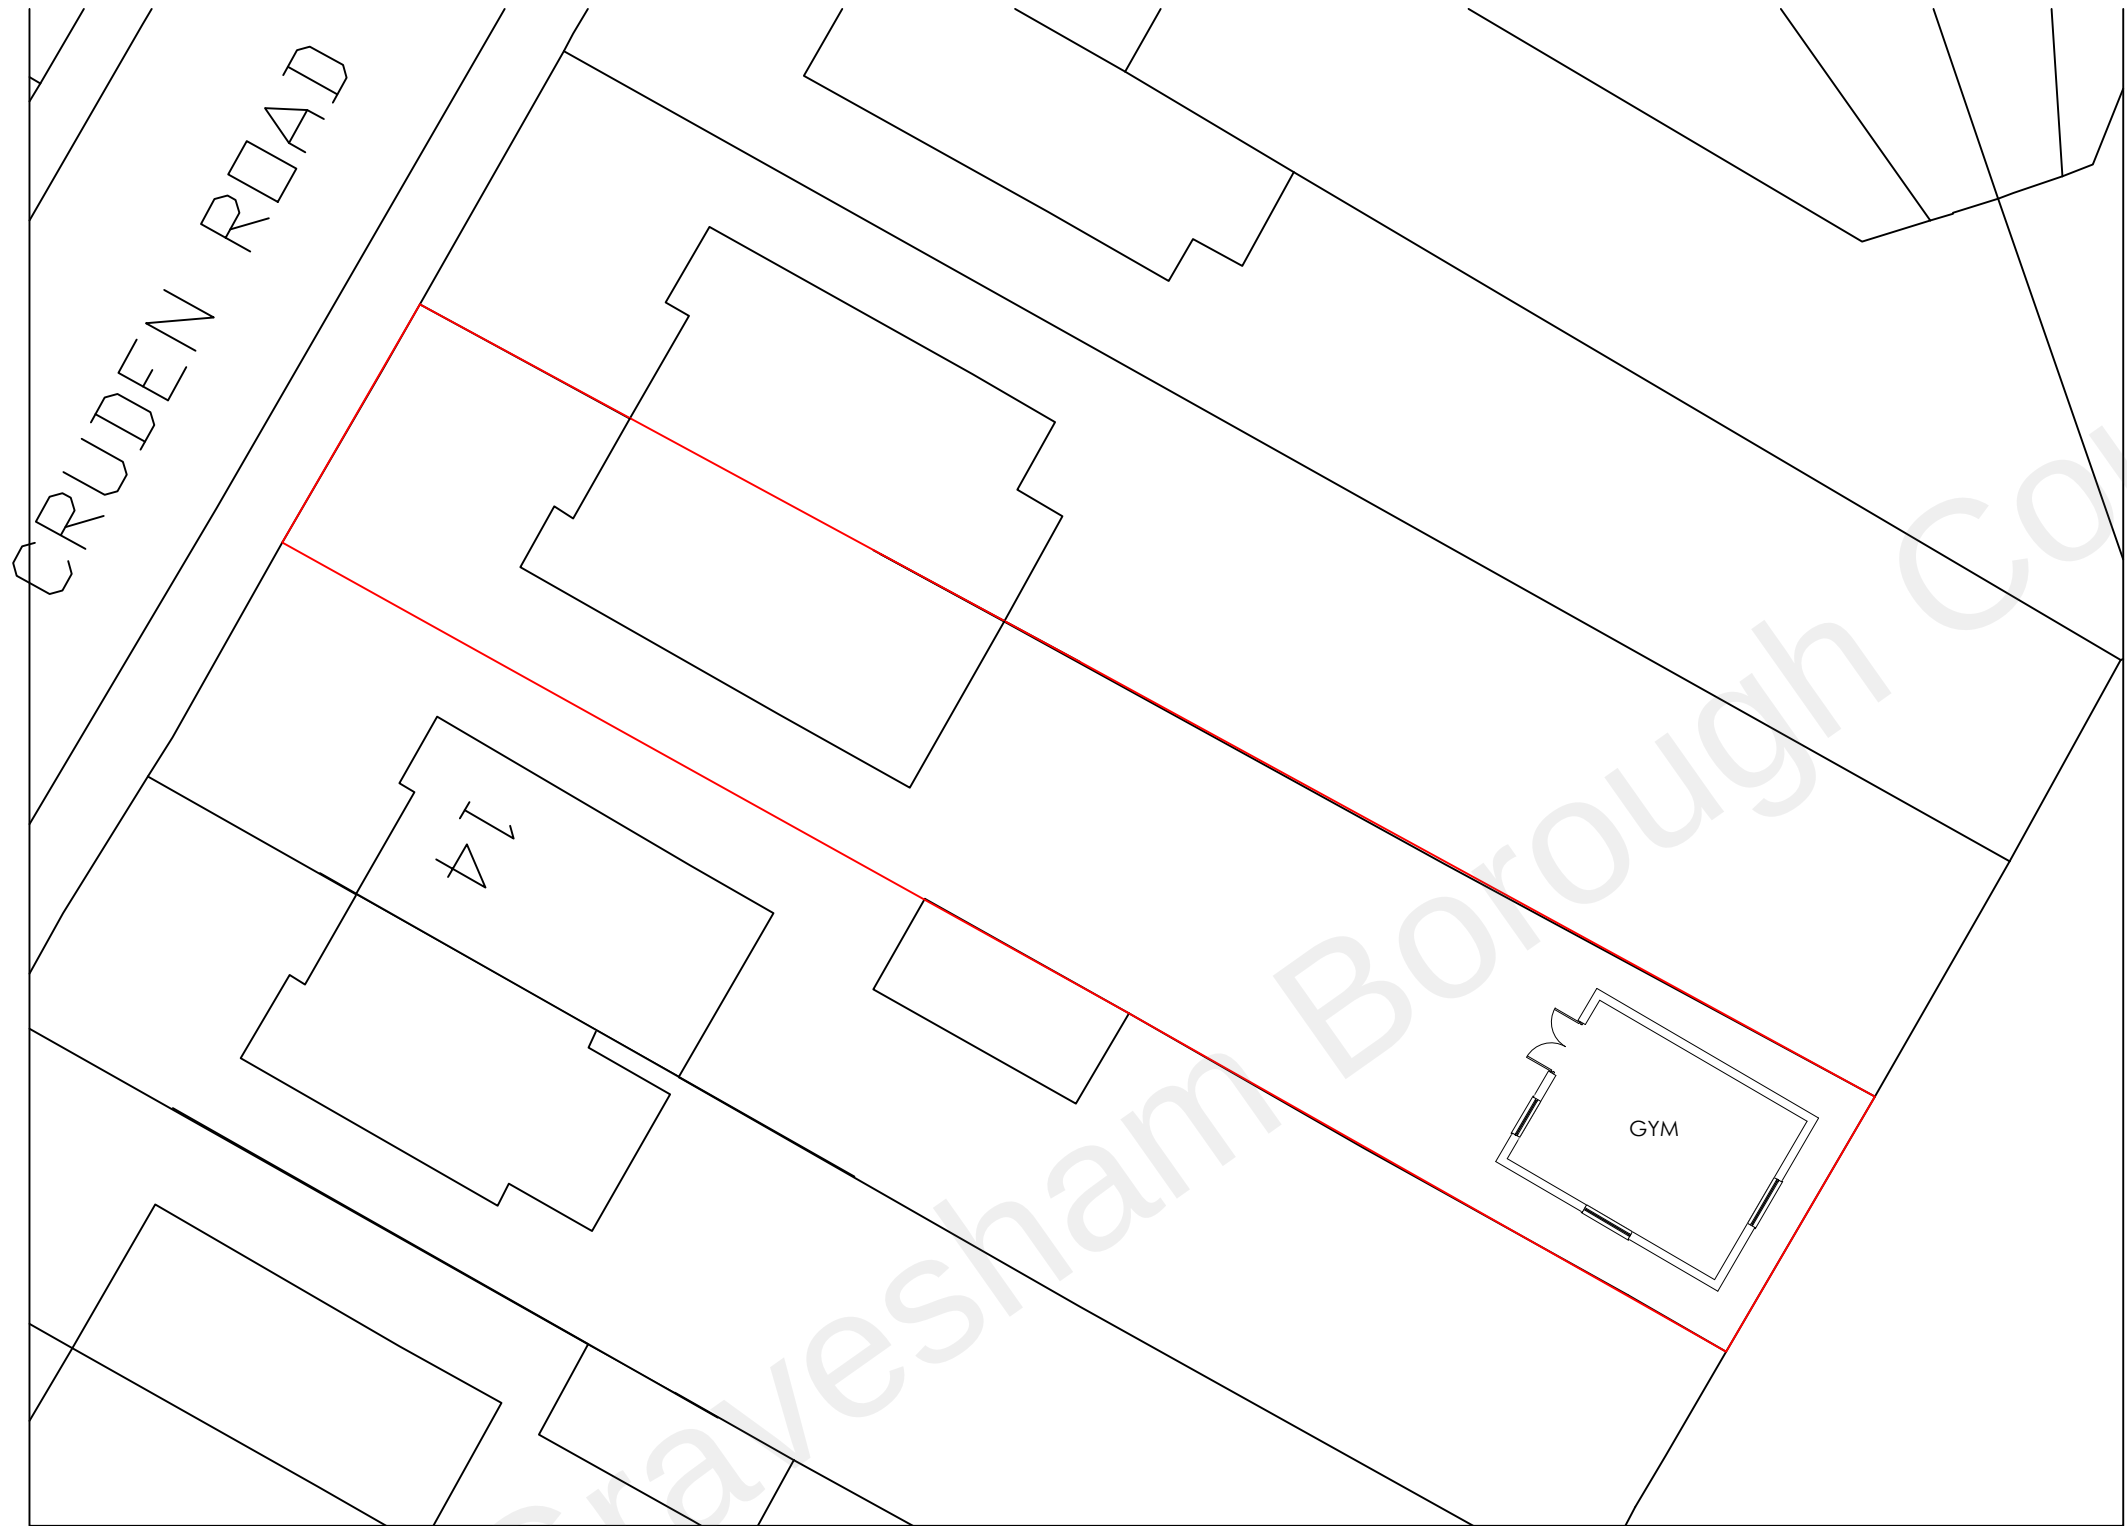


EXISTING BLOCK PLAN

 

LOCATION PLAN 1:1250



EXISTING SITE PLAN 1:1250

 

Project: PROPOSED OUTBUILDING 12 Cruden Road Gravesend DA12 4HD				 Loft conversion & Extension Specialists 07815559217 / 02077121486	
CLIENT: Mr Stanley Akwaeze		DATE:	00-12-21		
REV:		CHECKED BY:	TA		
		SCALE:	1:200		
		DRAWN BY: TA		220808-30A REV:	
		EXISTING BLOCK PLAN AND LOCATION PLAN			
				© This drawing and the building work illustrated are copyright and may not be reproduced without written permission.	