




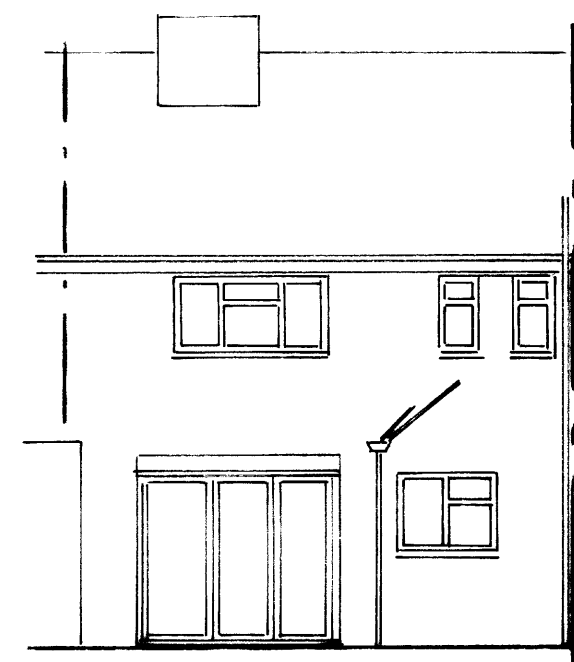

EXISTING REAR

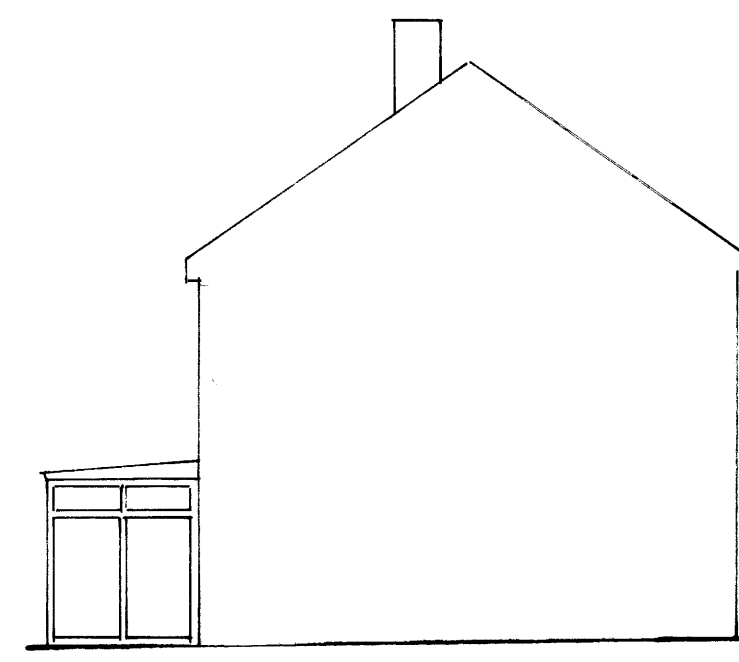


EXISTING SIDE

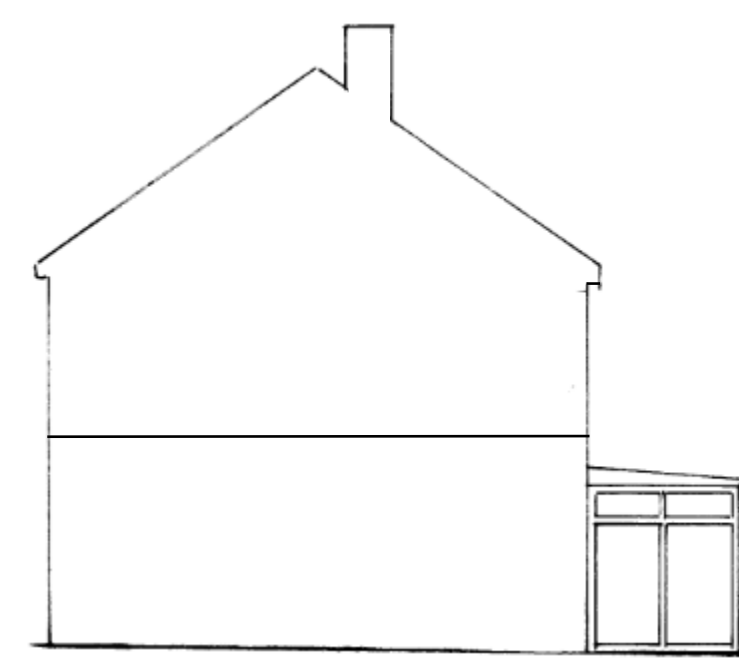


EXISTING RETURN




PROPOSED REAR

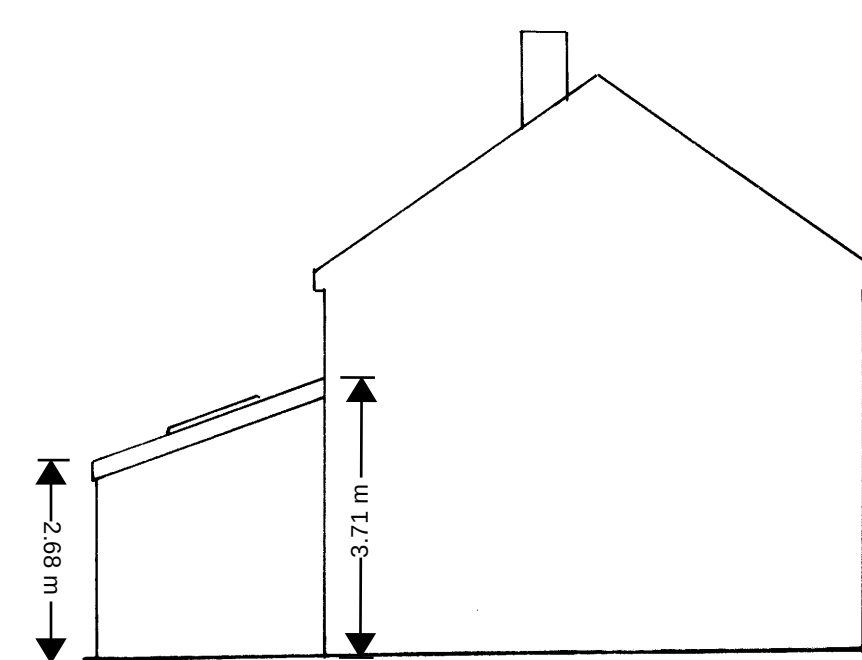


PROPOSED SIDE

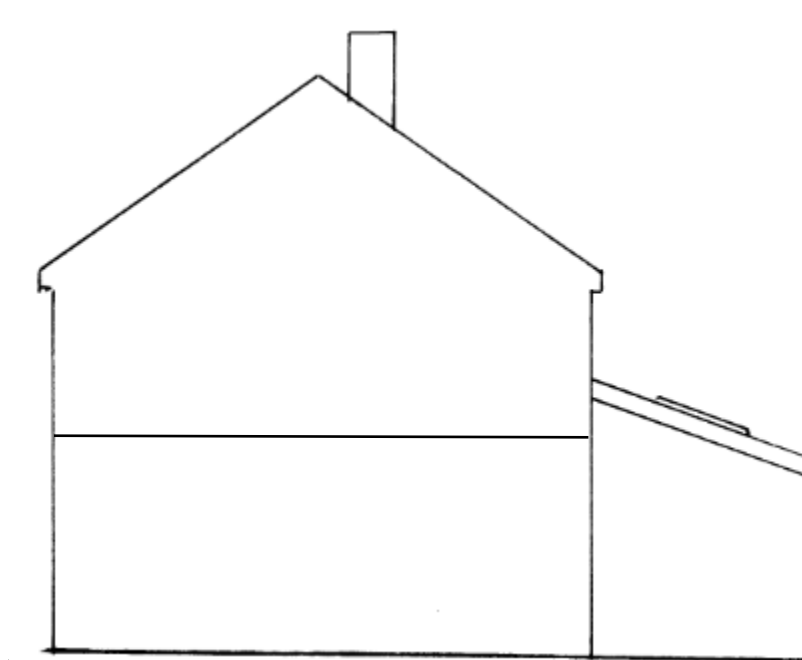


PROPOSED RETURN

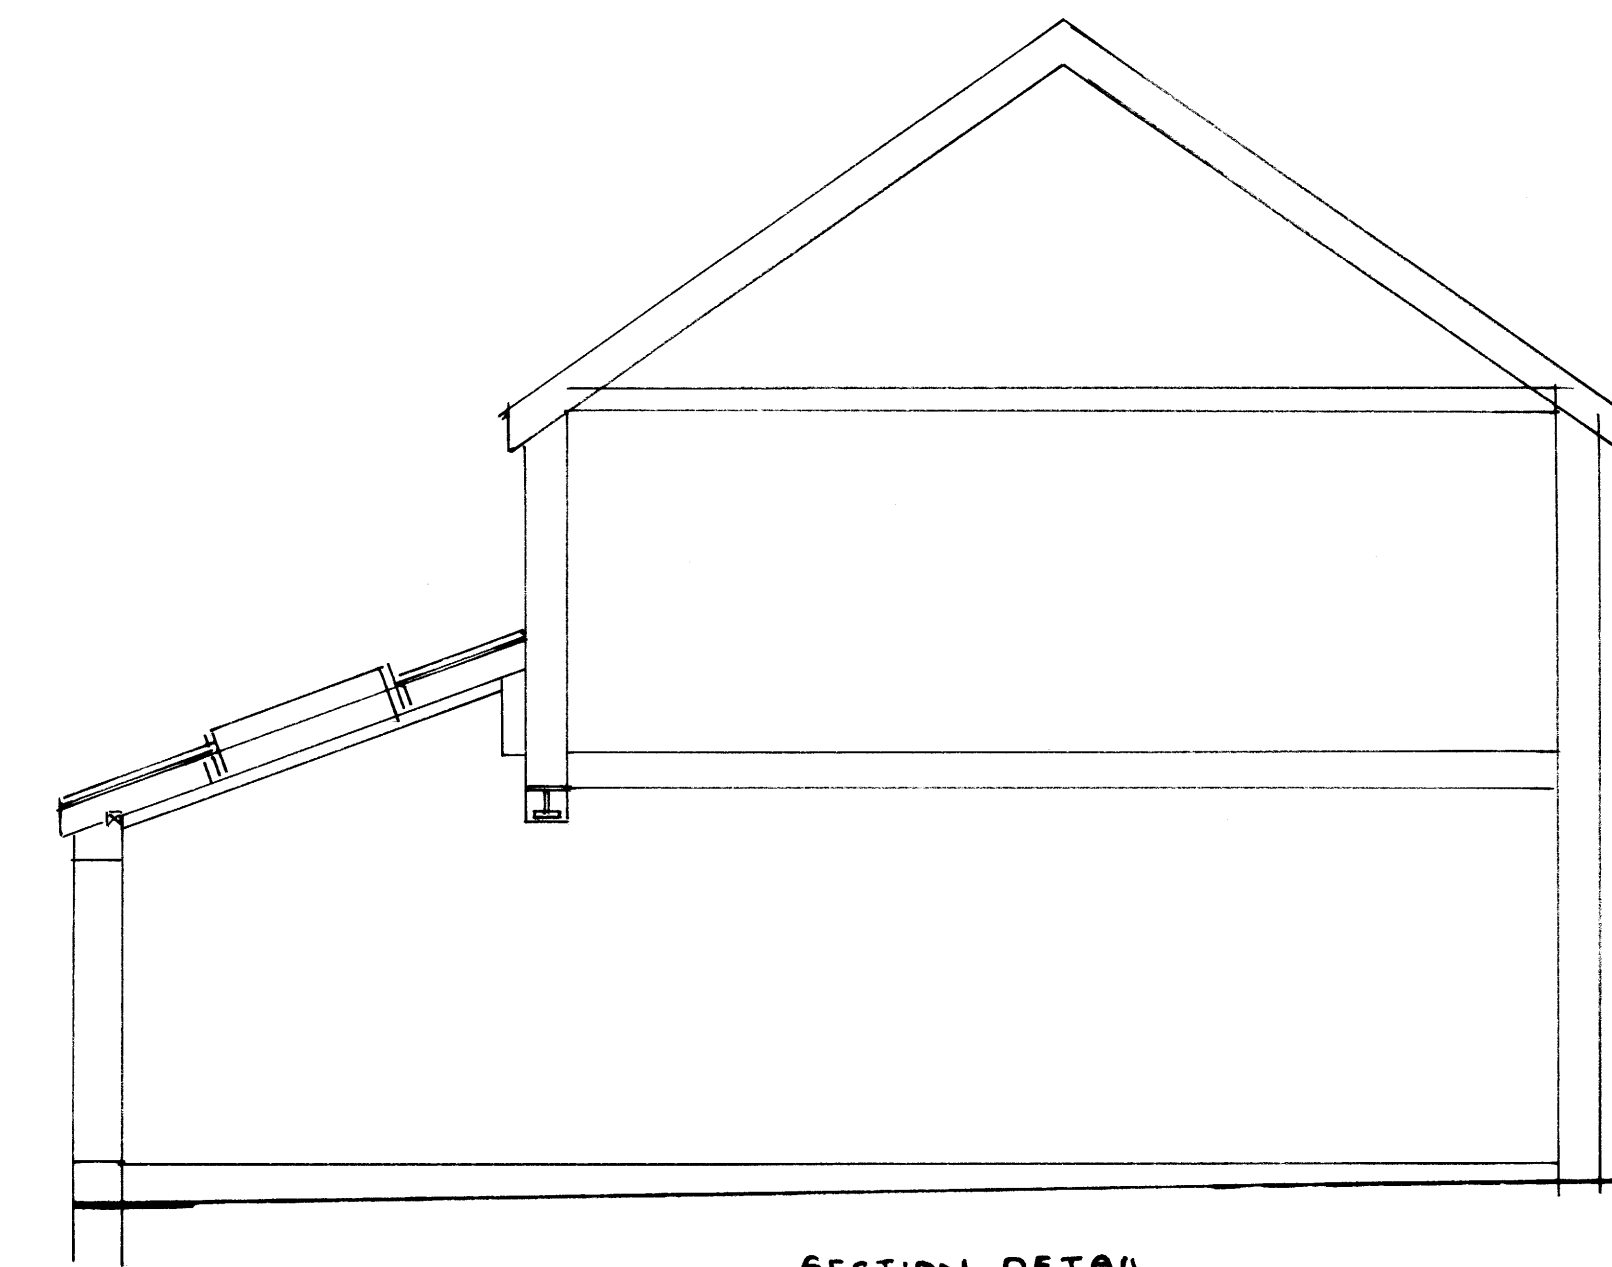


SECTION DETAIL

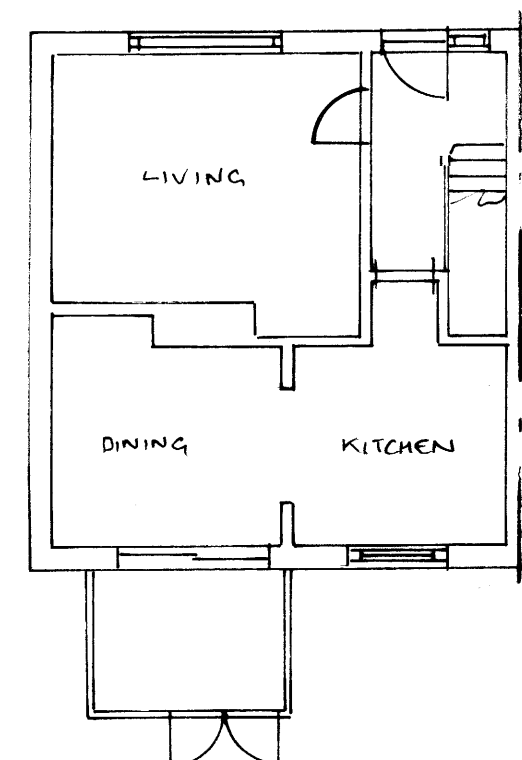


EXISTING GROUND

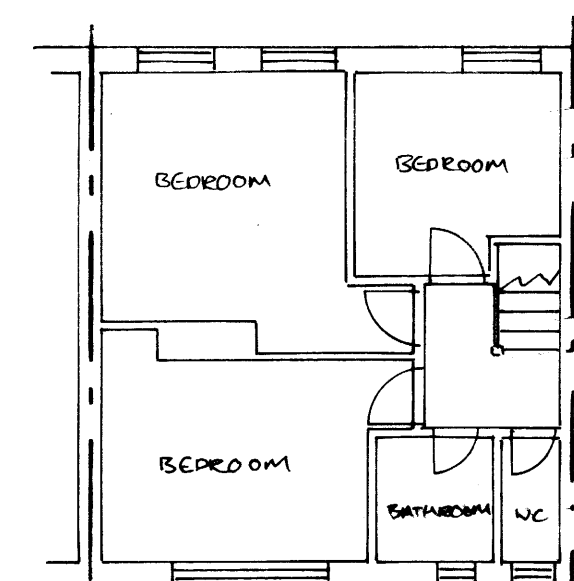


EXISTING FIRST

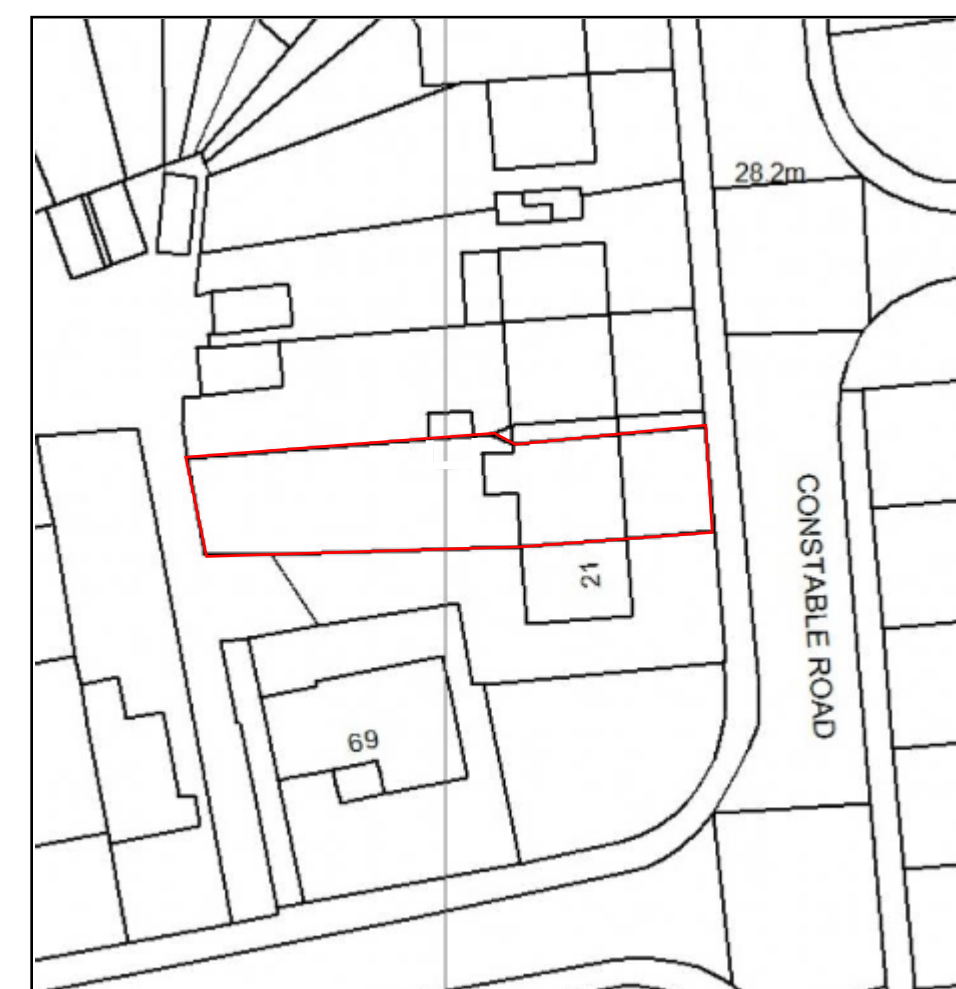

EXISTING BLOCK PLAN @ 1:500

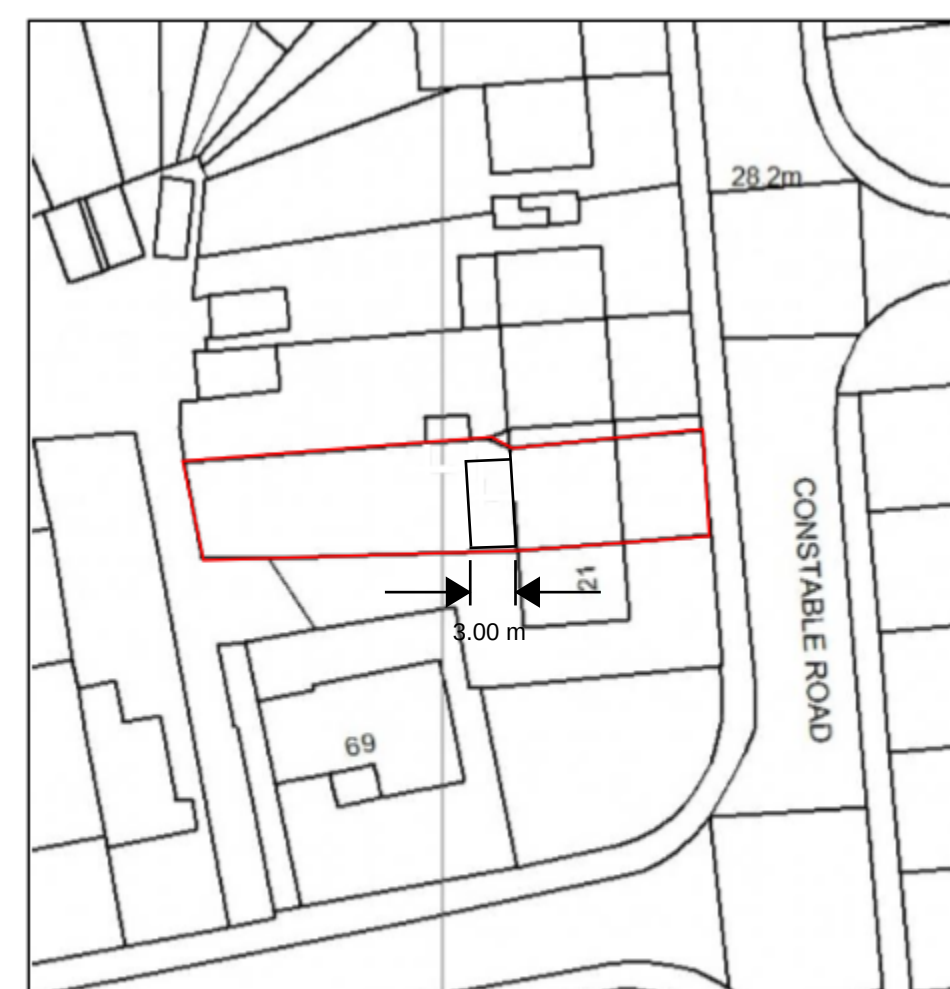


PROPOSED BLOCK PLAN @ 1:500

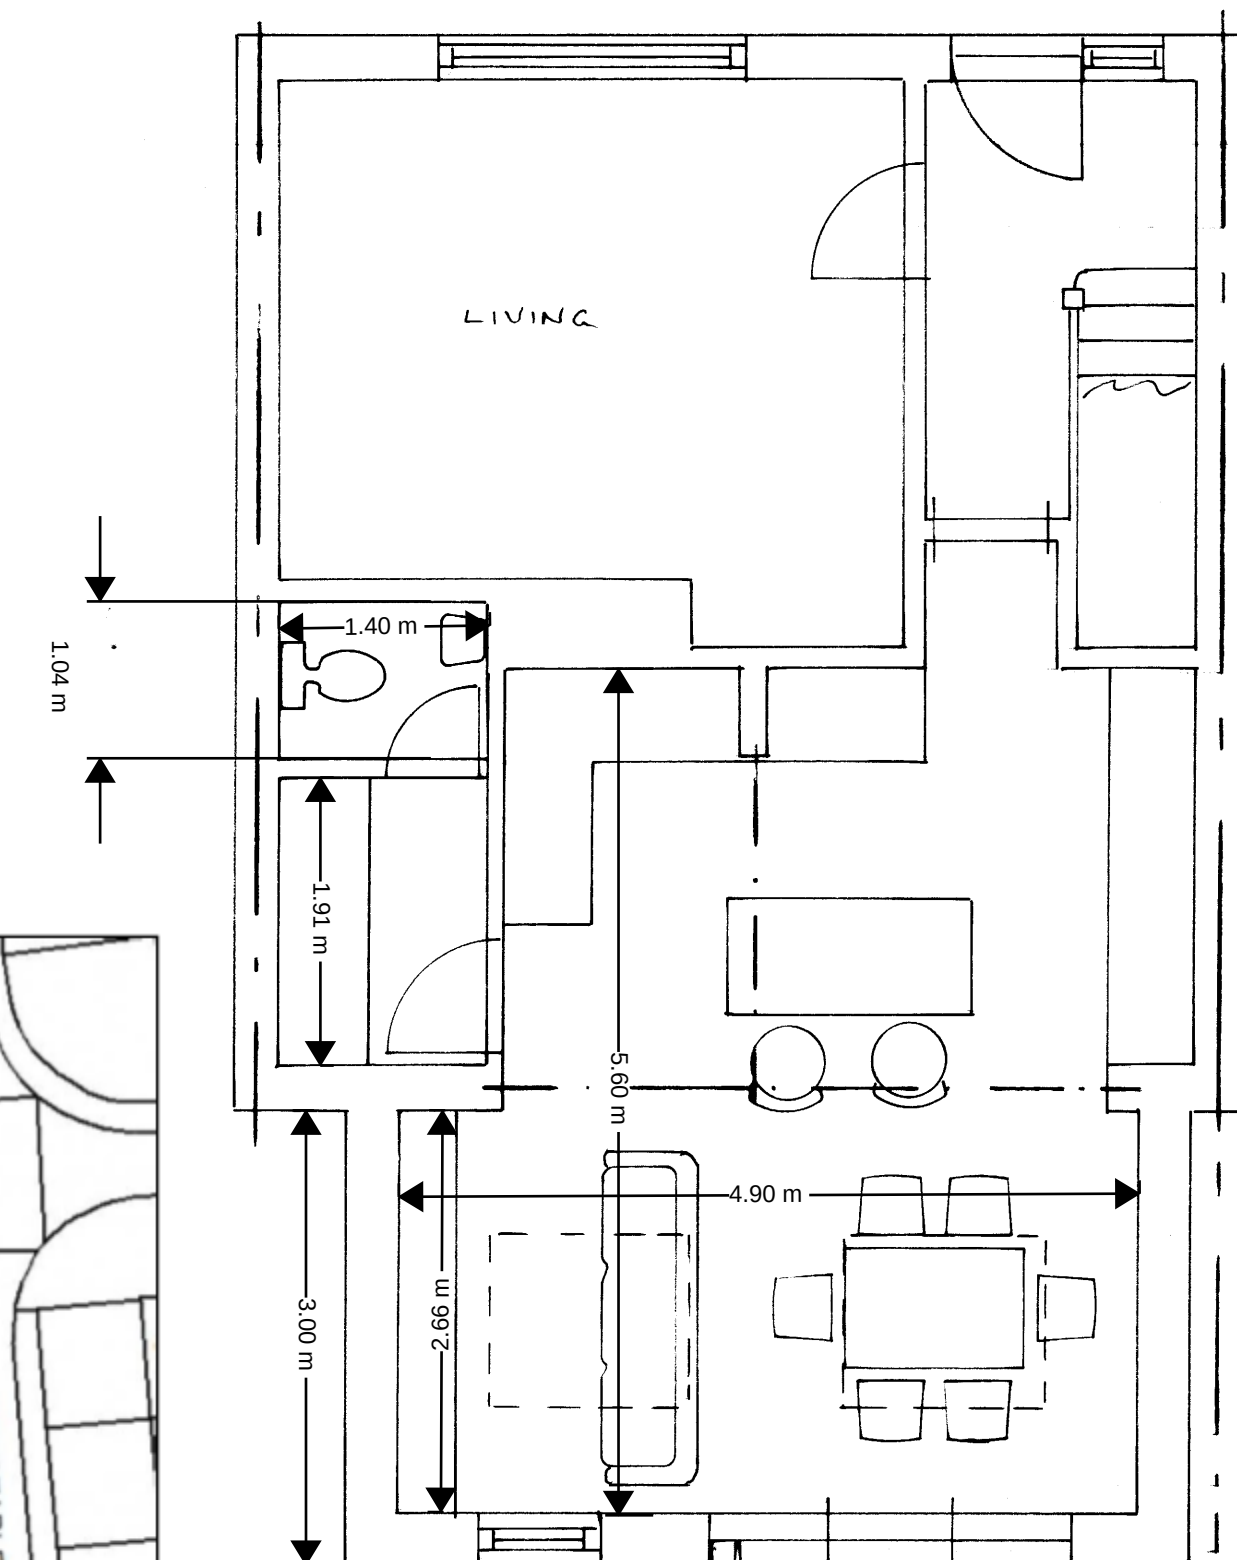

PROPOSED GROUND

DRAWING SIZE A1

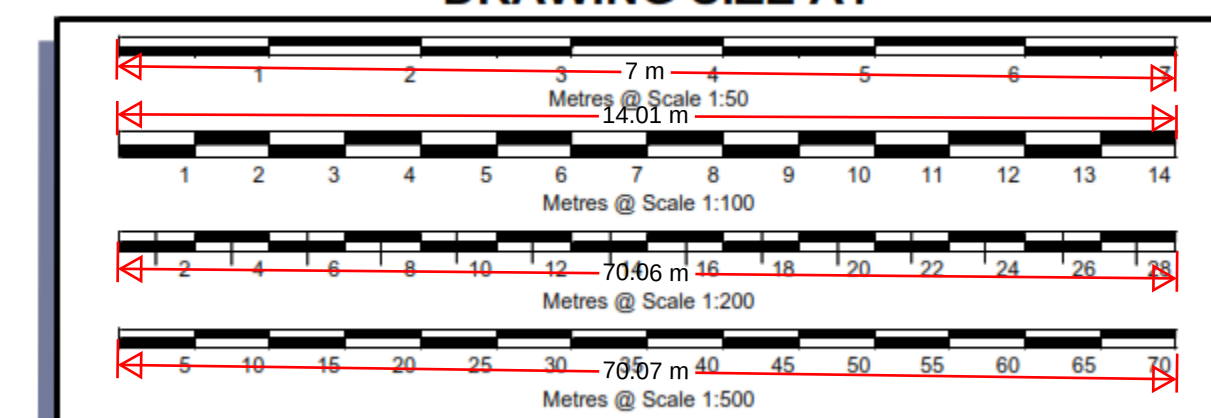

NOTE: All dimensions must be checked on site prior to commencement of works. Figured dimensions take precedence over dimensions scaled off of the drawing. Contractor to ensure that the materials specified are used, if alternatives are proposed, check with designer before proceeding. In any event all workmanship and materials must comply with approved document 7. Any discrepancies between elevations and plans must be checked with designer before commencing work. The designer accepts no responsibility for works undertaken without full plans approval from building control.

Date	Revisions

© copyright	IDEA PLAN 27 Whitehall Road, Bromley, Kent, BR2 9SG Telephone 07725 130420 www.idesplan.co.uk email: info@idesplan.co.uk
-------------	--

Client	Tina James
--------	-------------------

Job Title	Rear ground floor extension, 23 Constable Road, DA11 8NL
-----------	--

Drawing Title	Existing and proposed floor plans and section
---------------	---

Scale	1:1250; 1:500; 1:100 and 1:50
-------	-------------------------------

Date	30 May 2024
------	-------------

Drawing Number	CON23 1	Revision	
----------------	---------	----------	--