

Disclaimer

Adjacent Properties and boundaries are shown for illustrative purposes only and have not been surveyed unless otherwise stated. All areas shown are approximate and should be verified before forming the basis of a decision. Do not scale other than for Planning purposes. All dimensions must be checked by the contractor before commencing work on site. No deviation from this drawing will be permitted without prior written consent of the architect. The copyright of this drawing remains with HMO Designers and may not be reproduced in any form without prior written consent.

Notes

Drawing based on survey information by others and subject to planning, building regulation and other statutory approvals.


Drawing Key

Existing Walls

New Walls
(External Alterations Completed Under PDR)

Demolished Walls / Sanitaryware

Rooflights Above

 

Rev.	Description	By
A	General revisions	TW
B	General revisions	TW
C	Rear extension revised	HR



Our Studio // Galcombe house, Copnor Rd, Portsmouth
Our Number // 023 5244 3501
Our Email // hello@hmodesigners.co.uk
Our Website // hmodesigners.co.uk

Project
22 Trosley Avenue, Gravesend


Drawing Title
Existing Floor Plans

Drawing Number
HD0087- PL001 - REVC


Scale
1:50 @A1

Issue Status
Preliminary


Drawn	Date
ZK	April 2024

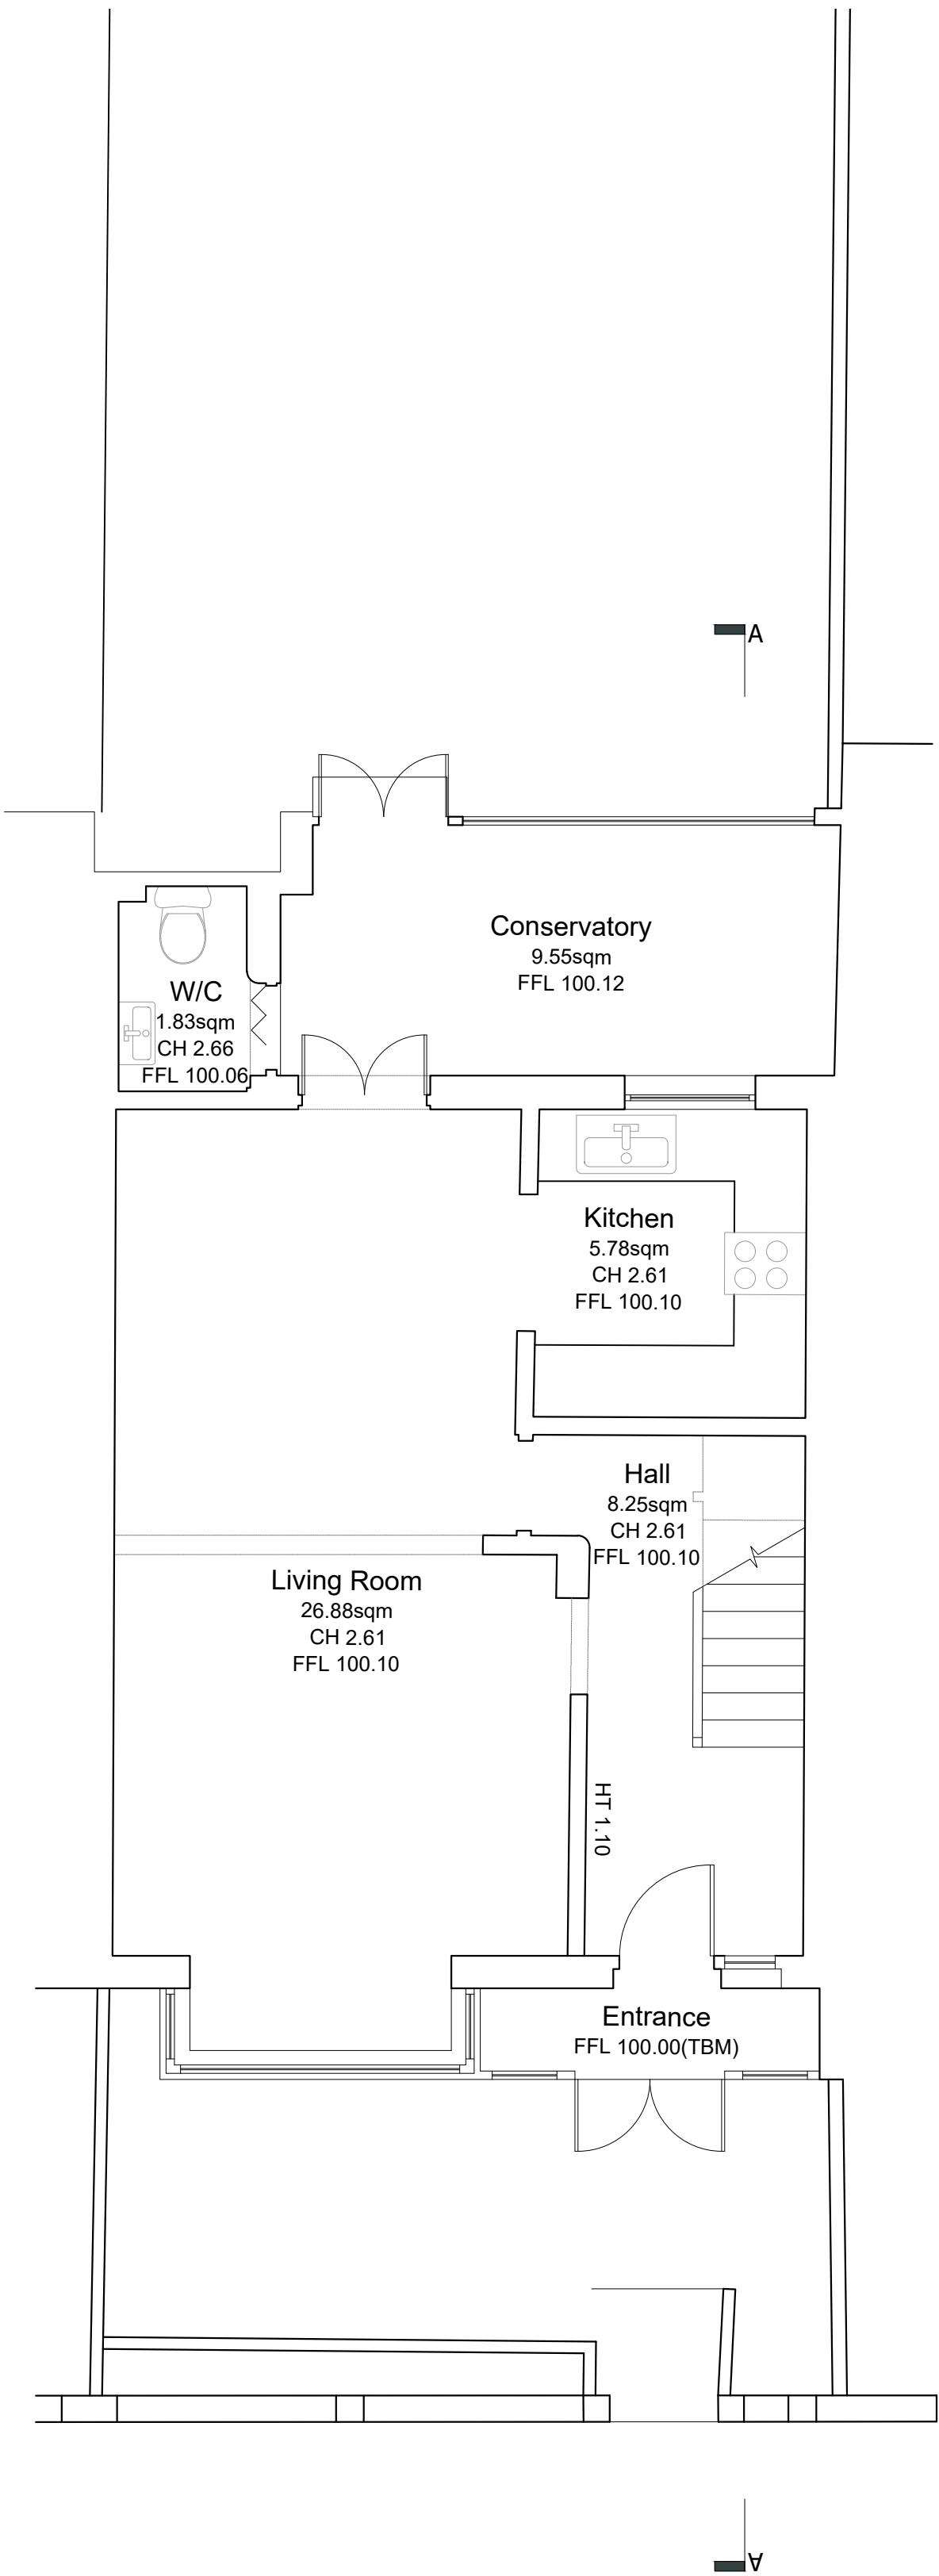


GROUND FLOOR PLAN
SCALE 1:50

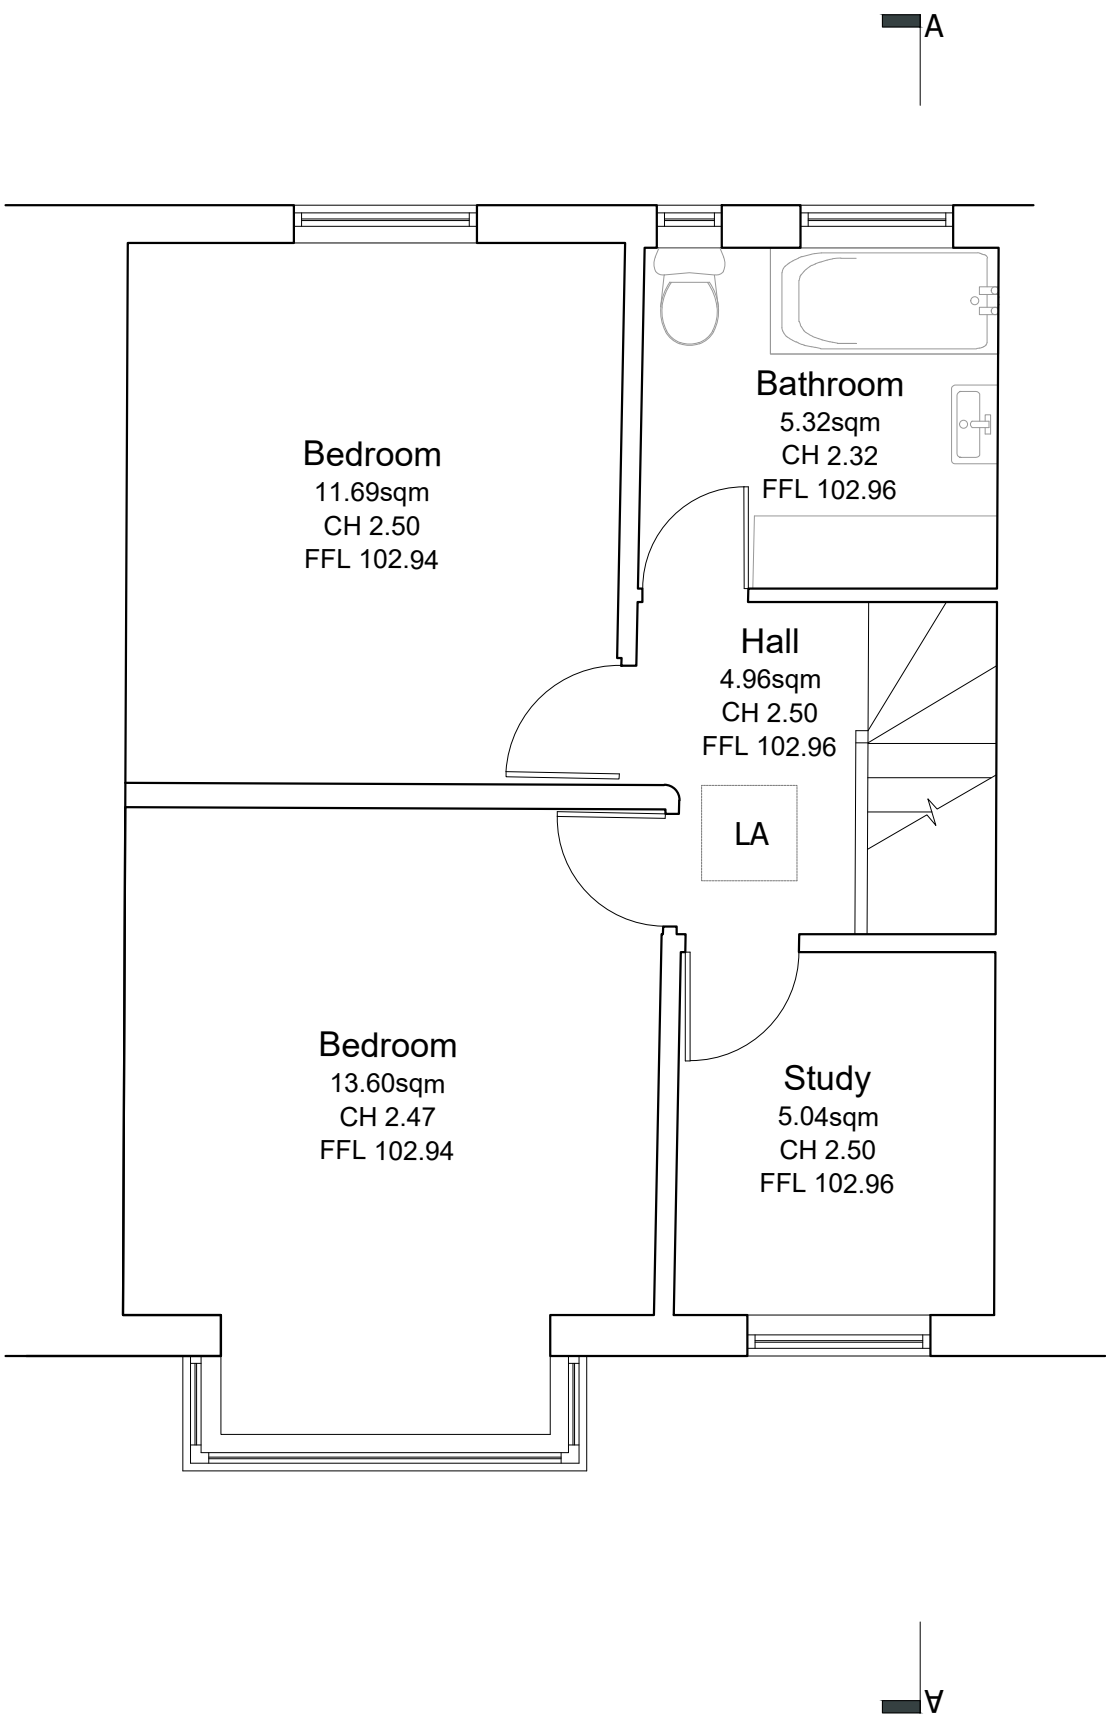

FIRST FLOOR PLAN
SCALE 1:50

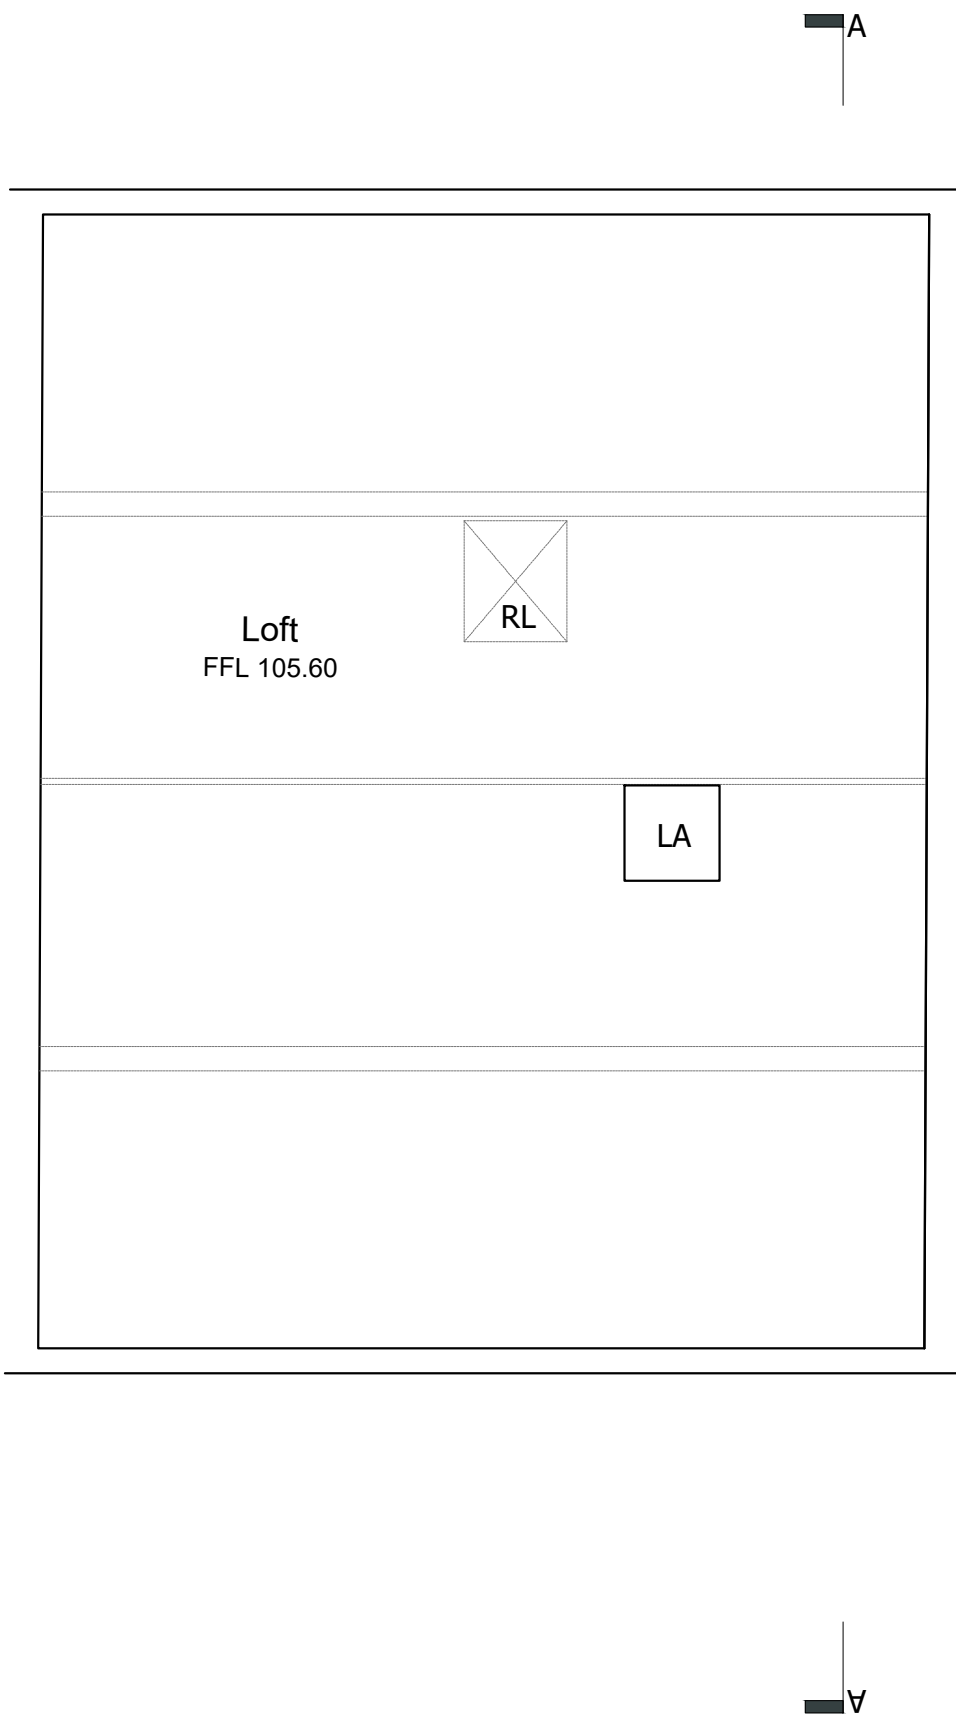

LOFT PLAN
SCALE 1:50

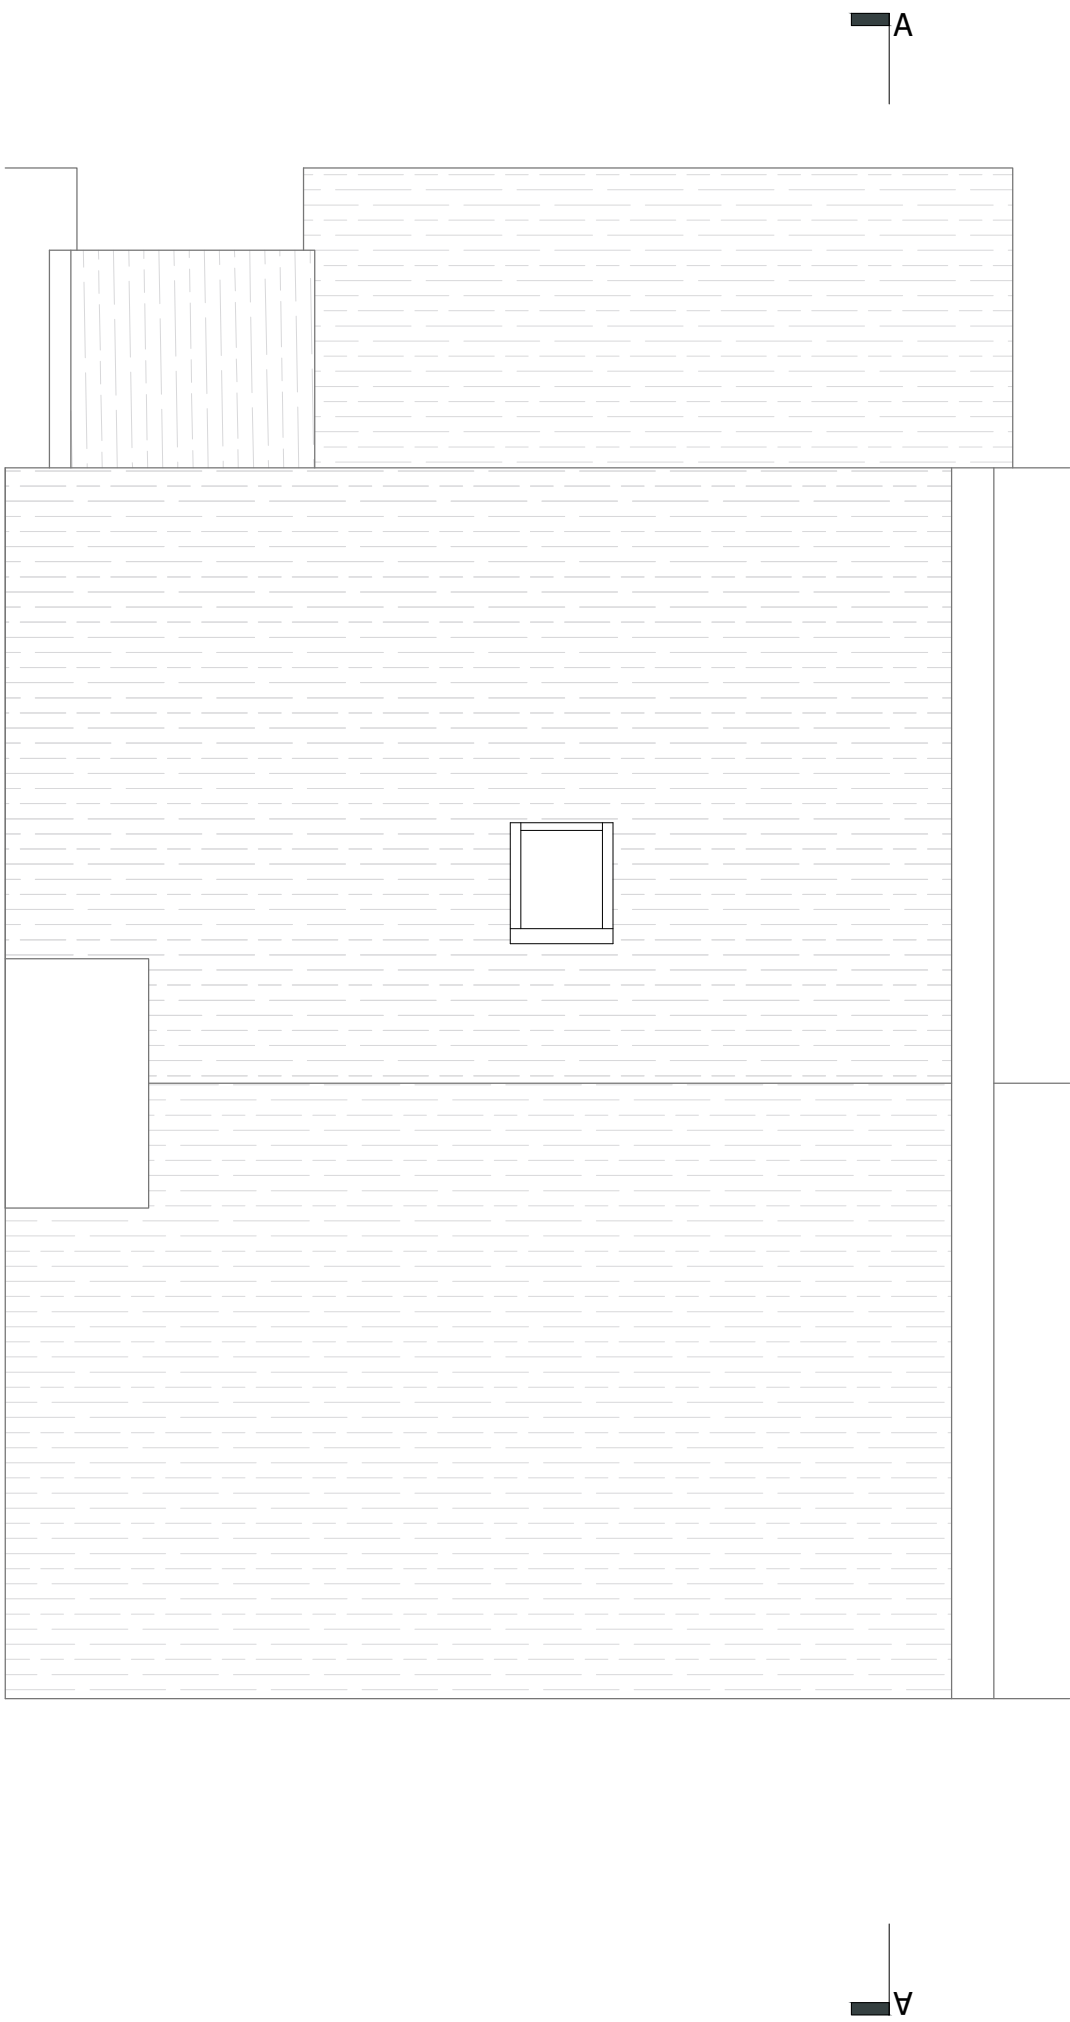

ROOF PLAN
SCALE 1:50