

Disclaimer

Adjacent Properties and boundaries are shown for illustrative purposes only and have not been surveyed unless otherwise stated. All areas shown are approximate and should be verified before forming the basis of a decision. Do not scale other than for Planning purposes. All dimensions must be checked by the contractor before commencing work on site. No deviation from this drawing will be permitted without prior written consent of the architect. The copyright of this drawing remains with HMO Designers and may not be reproduced in any form without prior written consent.

Notes

Drawing based on survey information by others and subject to planning, building regulation and other statutory approvals.


Drawing Key

Existing Walls


New Walls
(External Alterations Completed Under PDR)

Demolished Walls / Sanitaryware


Rooflights Above

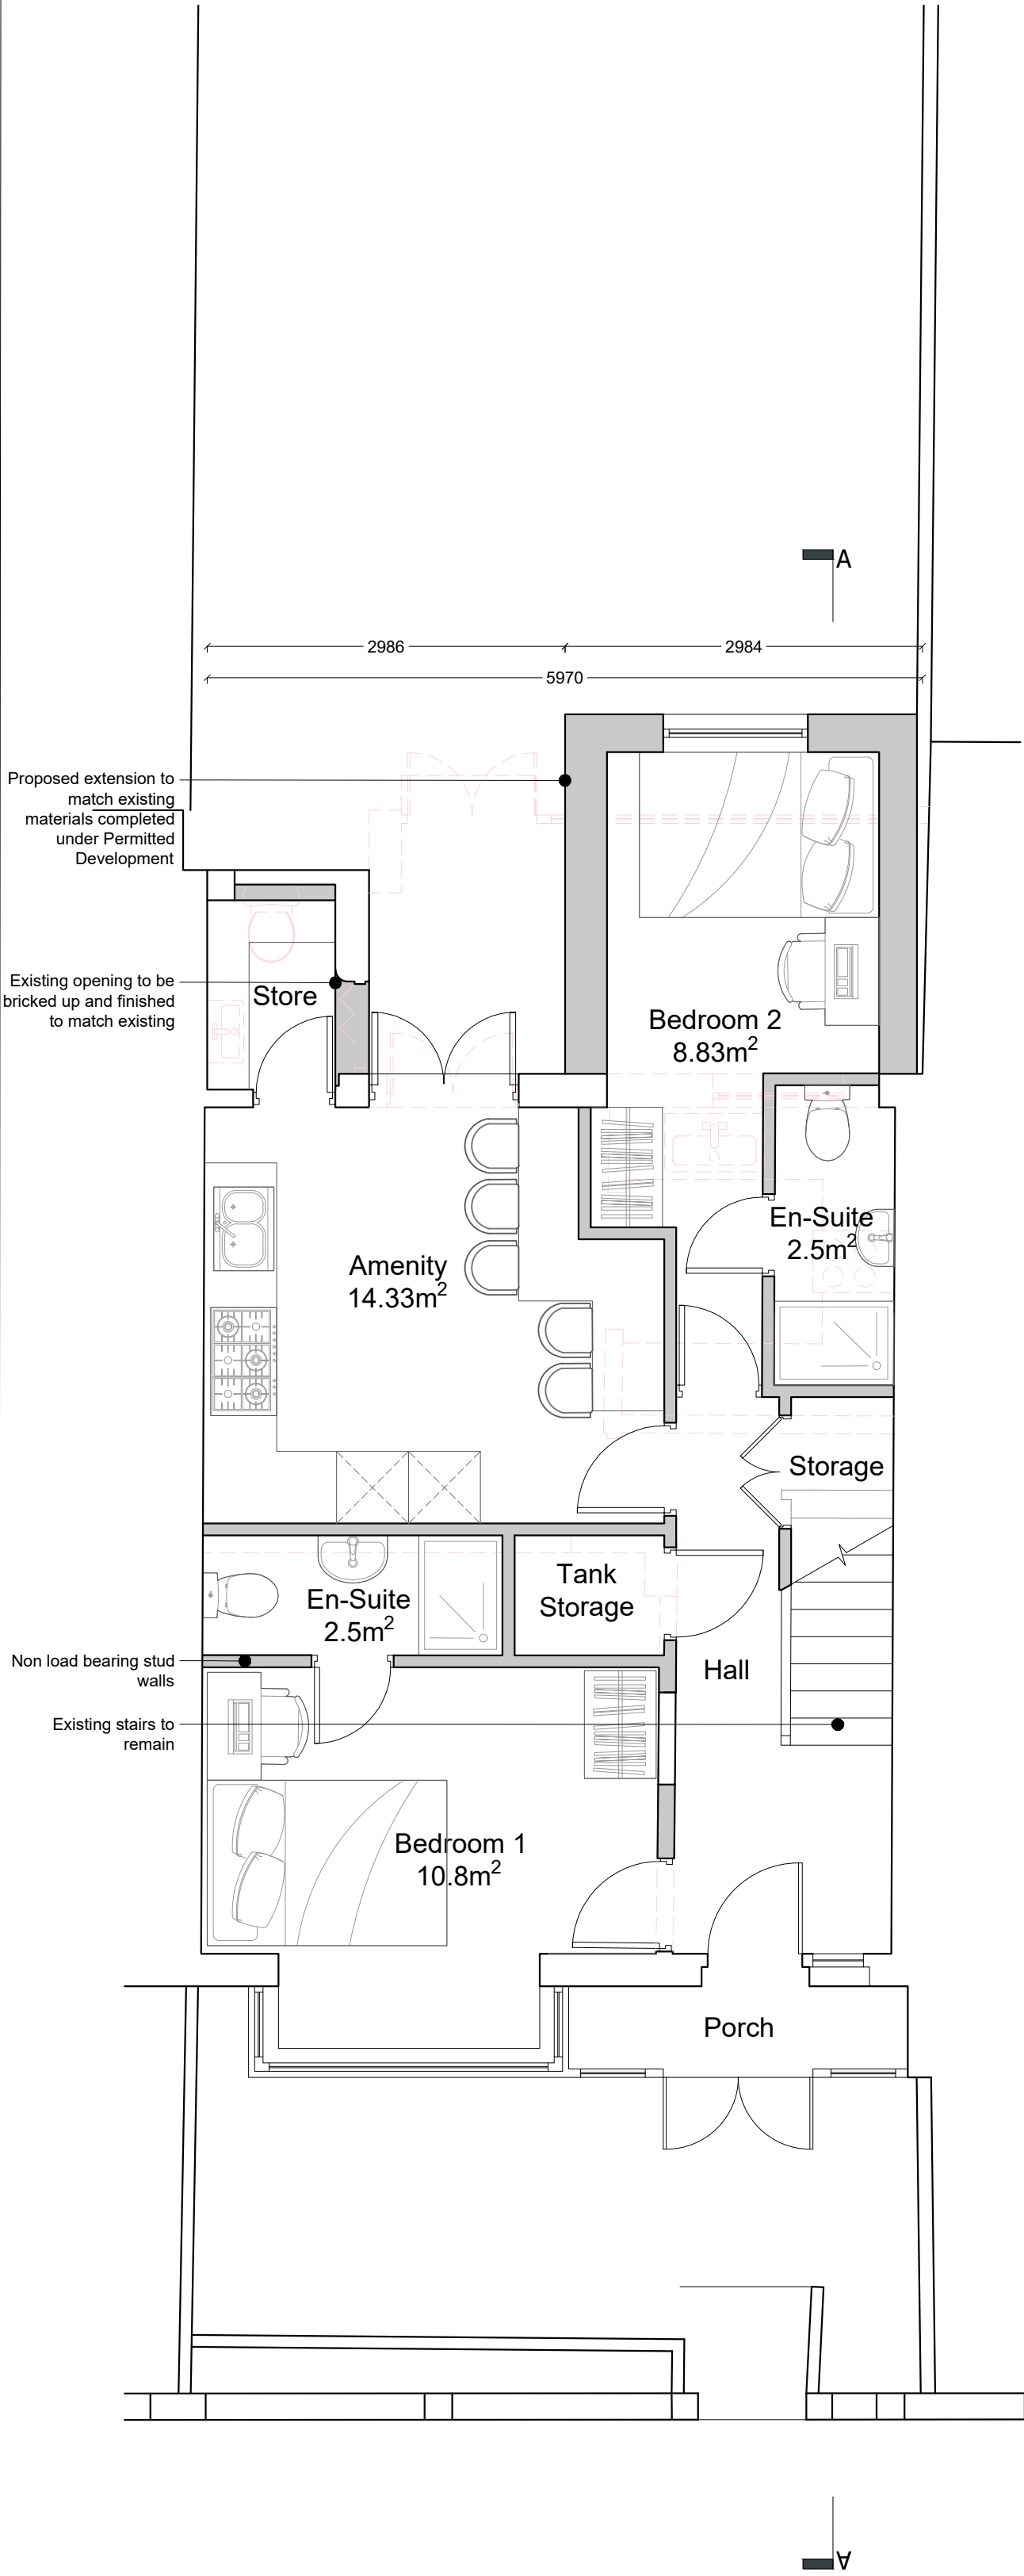


GROUND FLOOR PLAN
SCALE 1:50

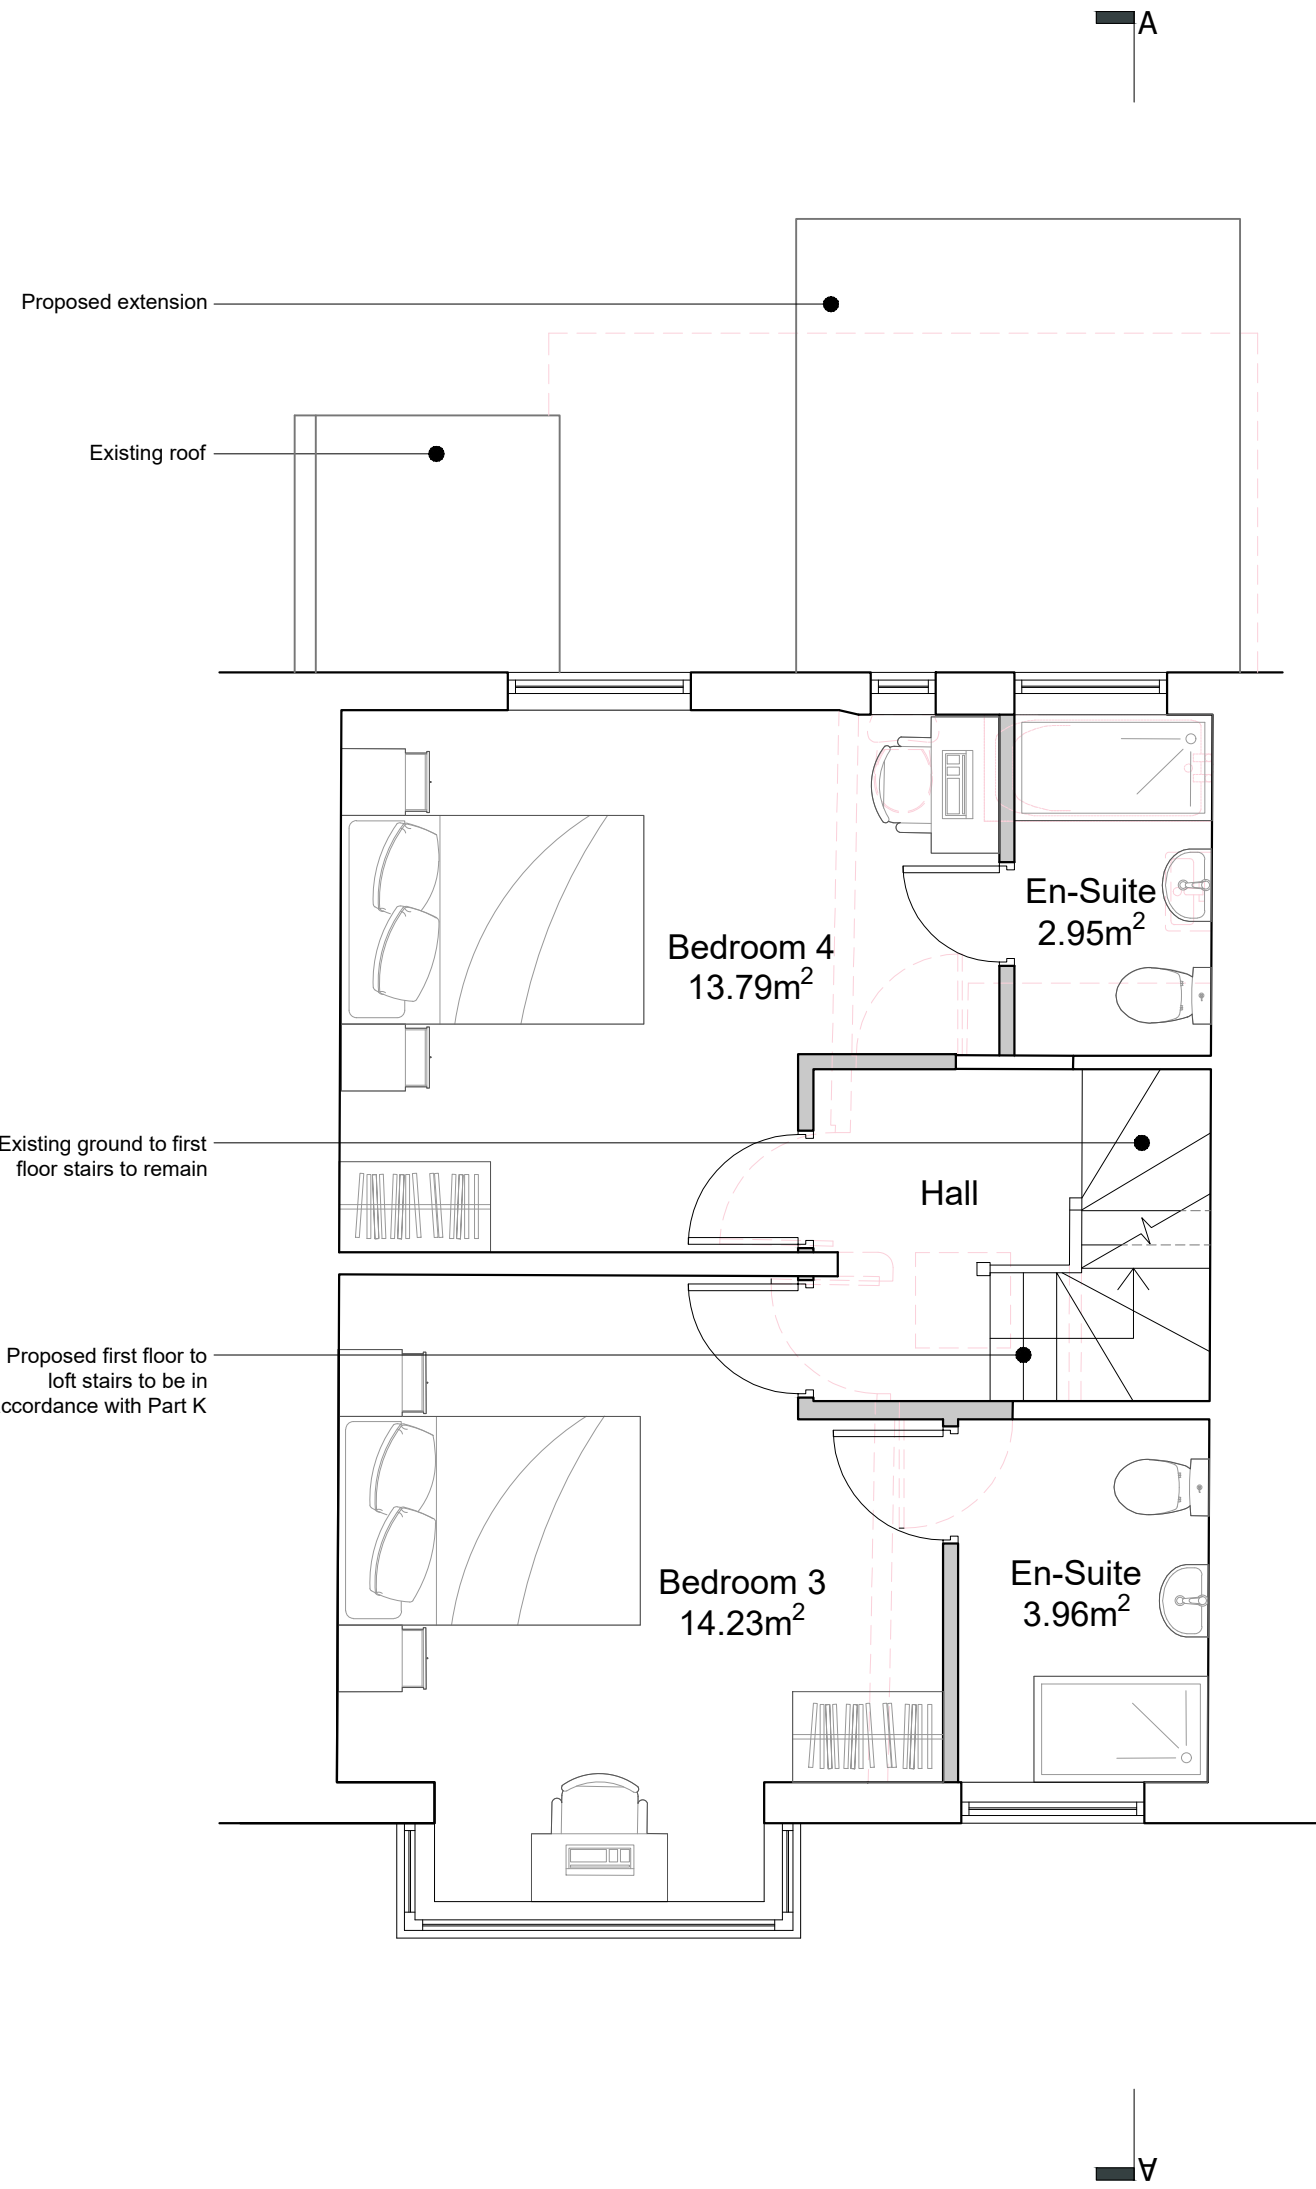

FIRST FLOOR PLAN
SCALE 1:50

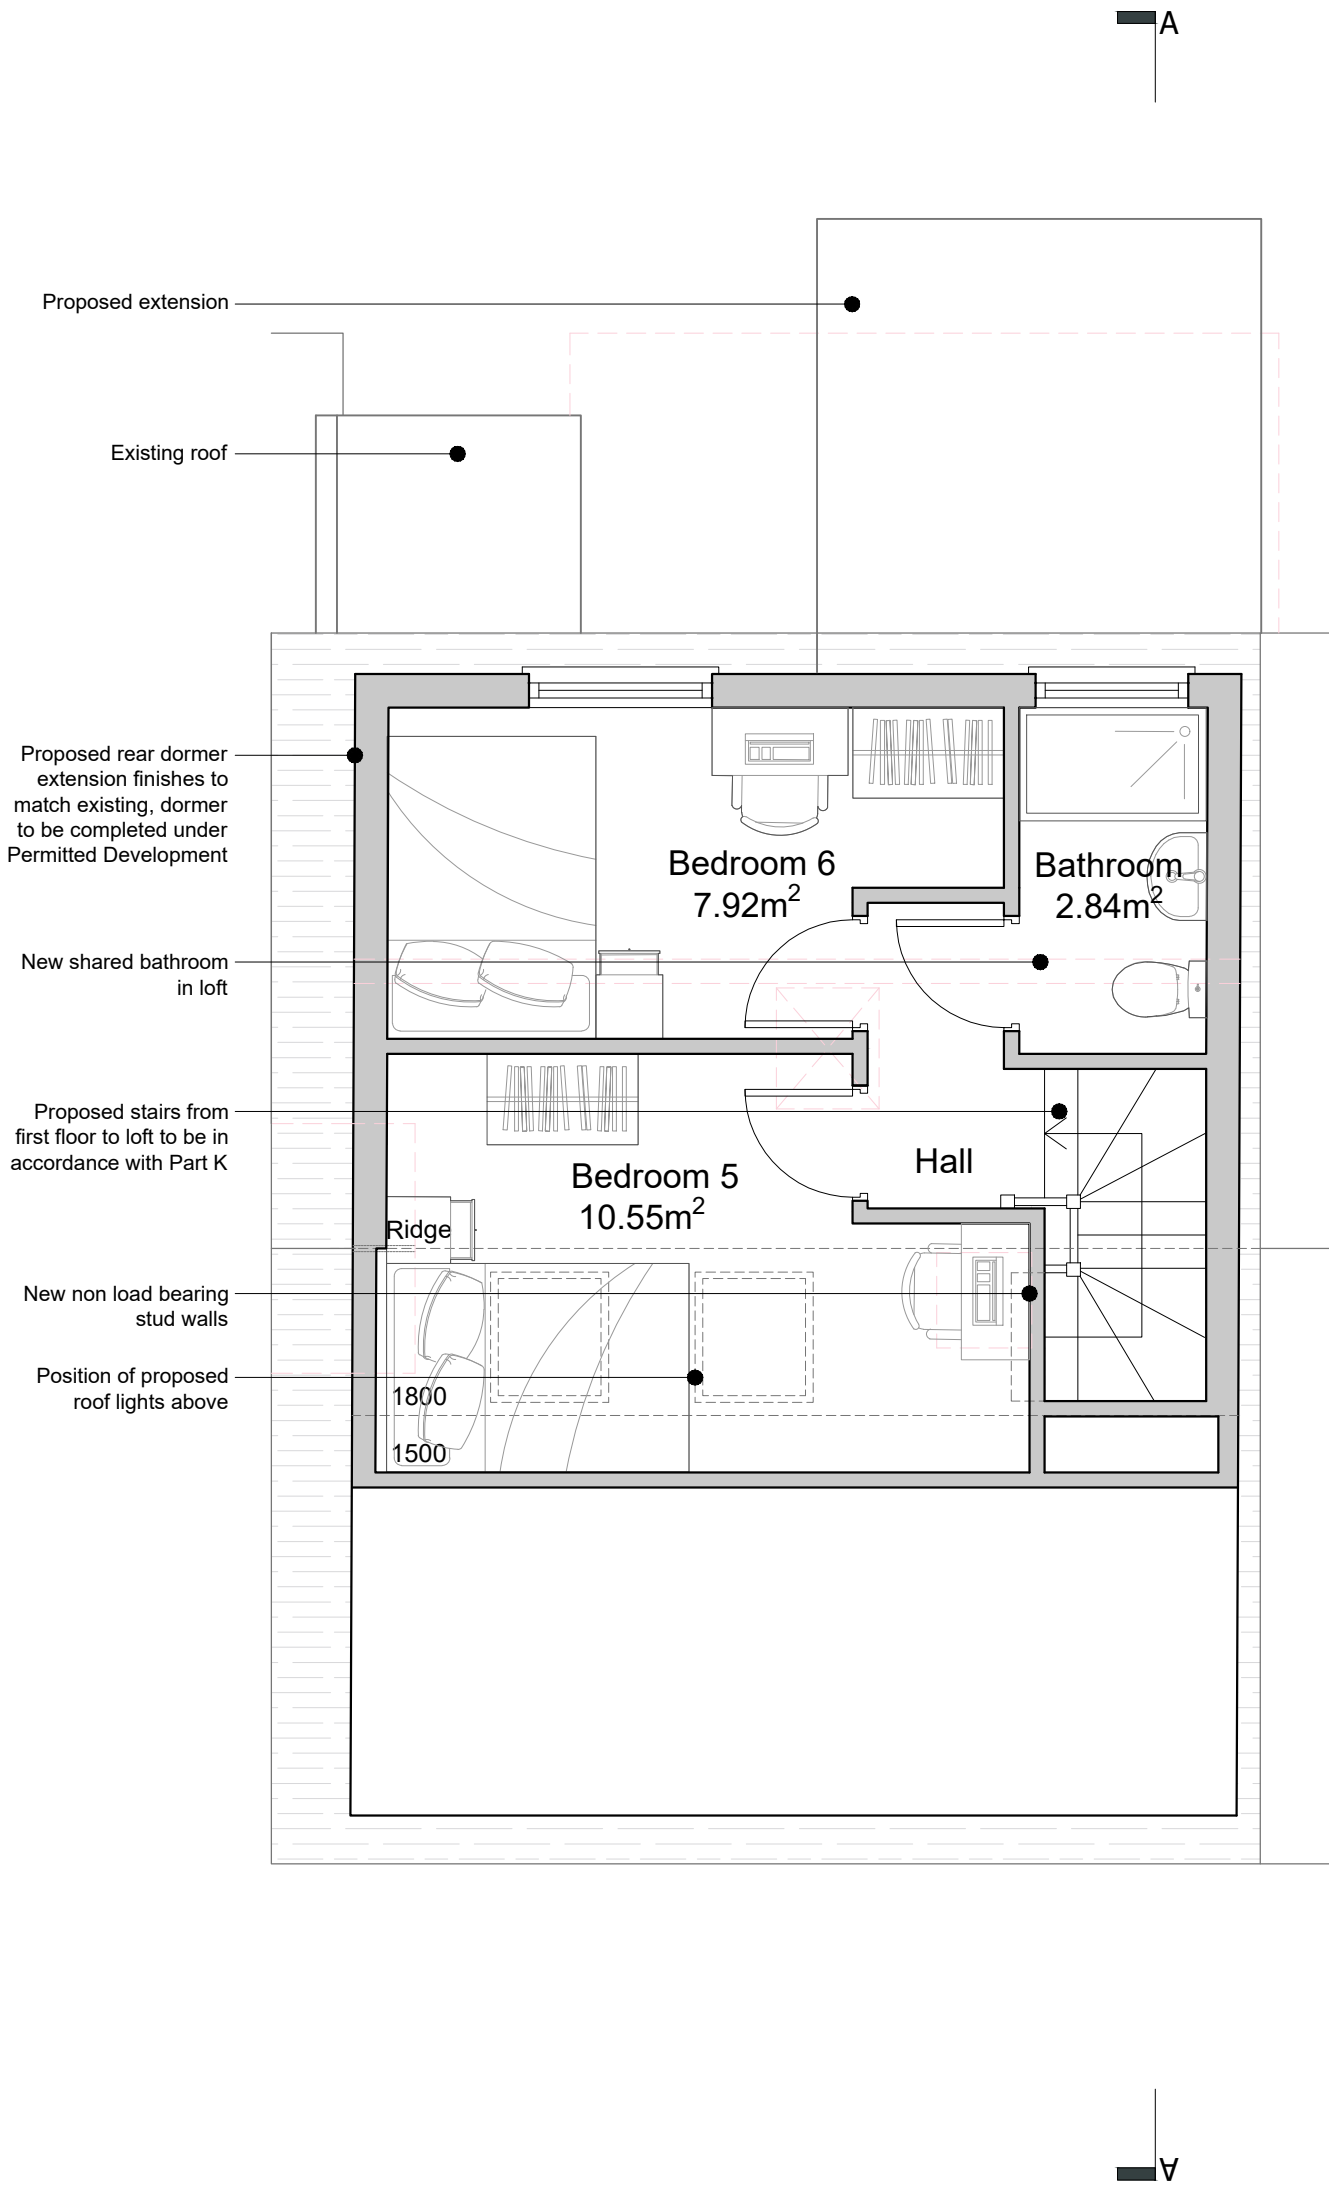

LOFT PLAN
SCALE 1:50

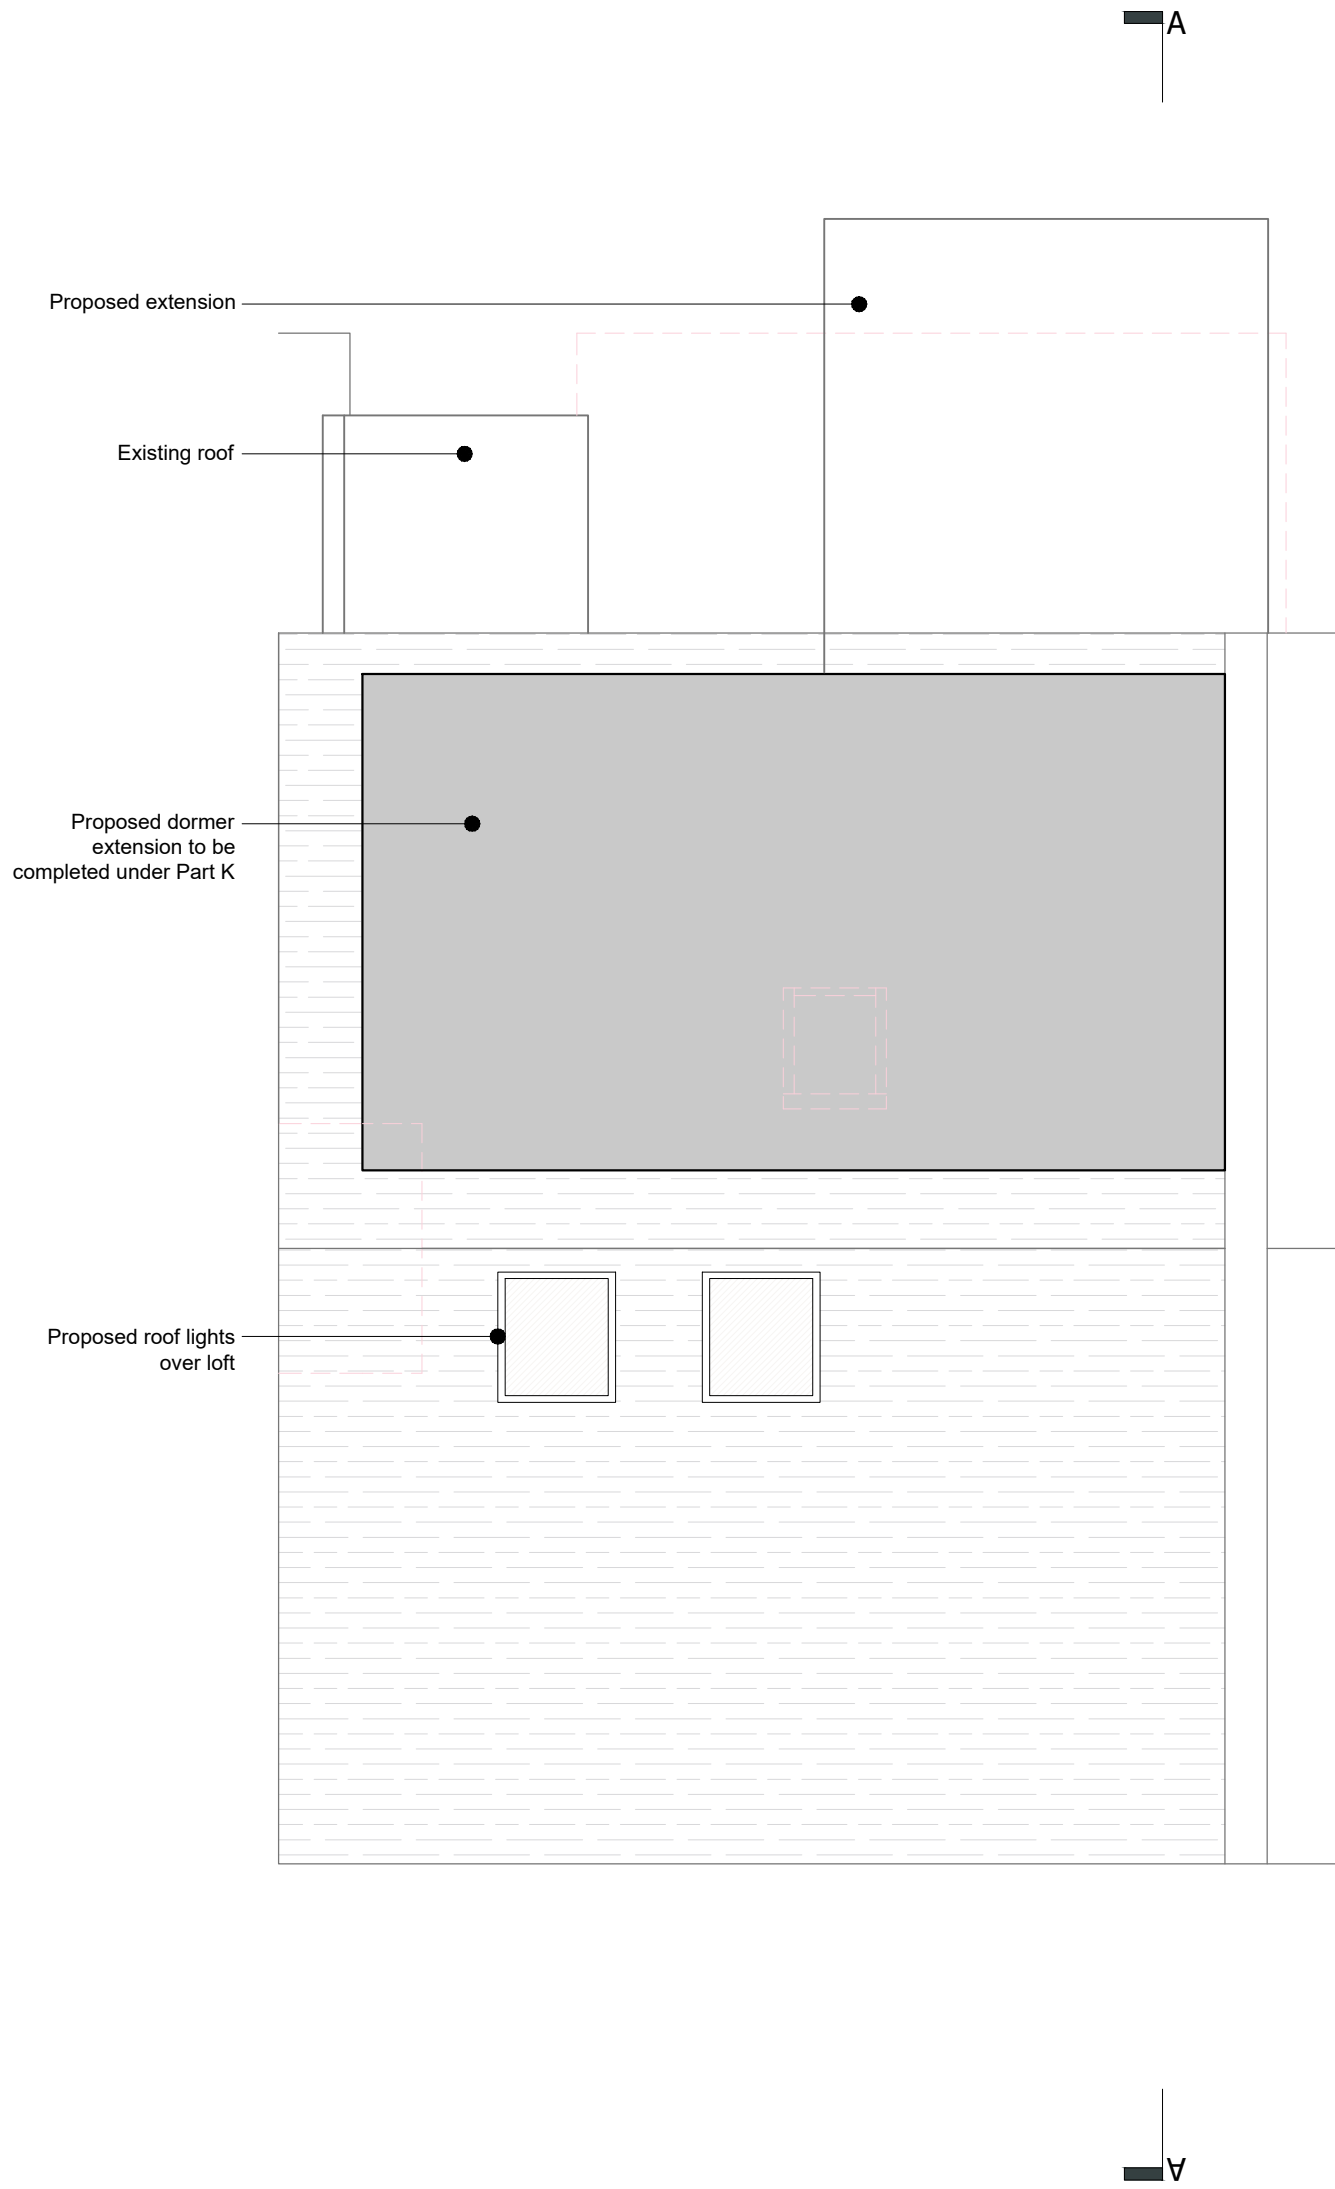

ROOF PLAN
SCALE 1:50

00.51.1.52

SCALE 1:50

m

Rev.	Description	By
A	General revisions	TW
B	General revisions	TW
C	Rear extension revised	HR

hmo designers

Our Studio //

Our Number //

Our Email //

Our Website //

Gatcombe house, Copnor Rd, Portsmouth

023 9244 3801

hello@hmodesigners.co.uk

hmodesigners.co.uk

Project

22 Trosley Avenue, Gravesend

Drawing Title

Proposed Floor Plans

Drawing Number

HD0087- PL003 - REV C

Scale

1:50 @A1

Issue Status

Preliminary

Drawn	Date
ZK	April 2024