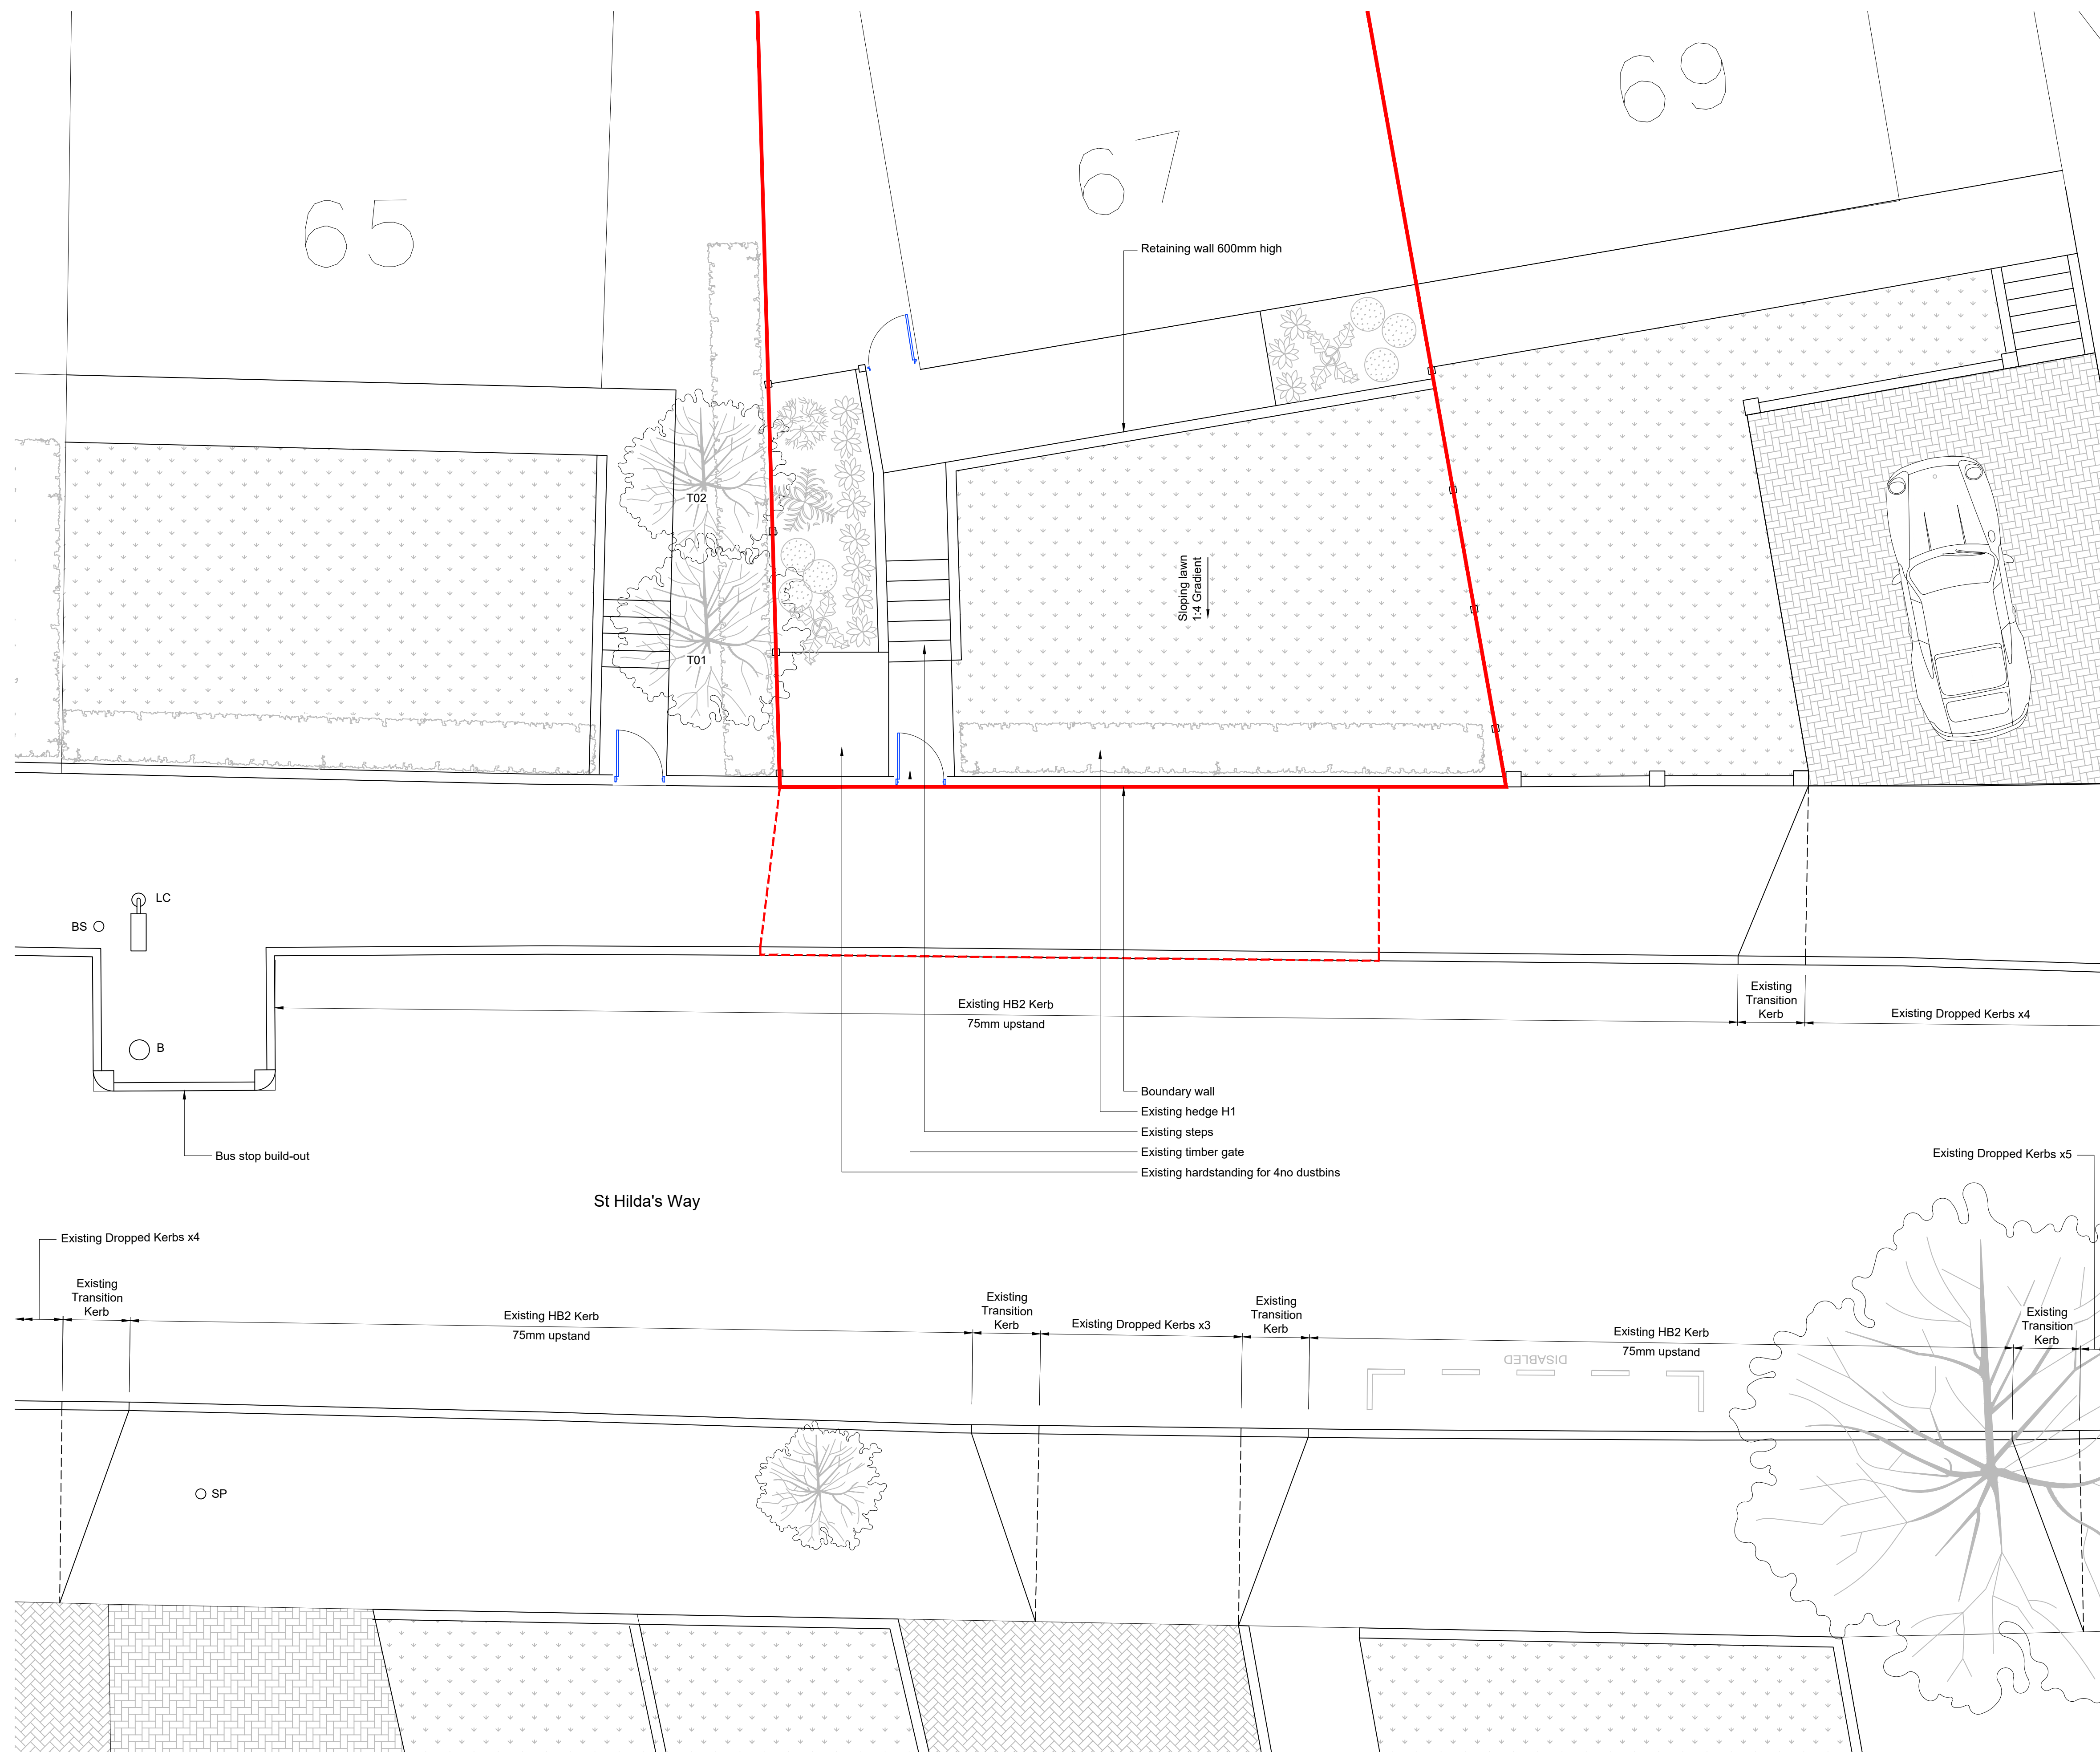
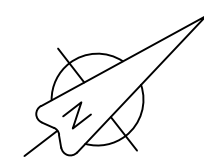


**NOTES:**

1. All dimensions and levels are in metres unless otherwise stated.

Legend

- EXTENT OF APPLICATION PROPERTY
67 St Hilda's Way
- - - - - EXTENT OF WORKS TO FOOTPATH TO
CREATE THE DROPPED KERB
- EXTENT OF PAVING ON DRIVEWAYS
- B EXISTING BOLLARD
- BS EXISTING BUS STOP SIGN POST
- SP EXISTING ROAD SIGN POST
- LC EXISTING LIGHTING COLUMN
- TREE 01
EXISTING SILVER BIRCH
- TREE 02
EXISTING SILVER BIRCH

P01	13.08.2024	FIRST ISSUE
REVISION	DATE	DESCRIPTION

EagleConcepts

Tel: 07752 730451
Email: info@eagle-concepts.co.uk

c/o Sable International,
5th Floor, 18 St. Swithin's Lane,
London, EC4N 8AD

PROJECT

Proposed Driveway, New Retaining Wall,
Steps to Property & Proposed Dropped Kerb
67 St Hildas Way, Gravesend, DA12 4AZ

DRAWING

Existing Site Plan

STATUS

Planning

DRN SCALE AT A1 SCALE AT A3

JE 1:50 1:100

DRN DATE DRAWING NUMBER REVISION

Aug. 24 0180-EAG-00-00-DR-V-102 P01