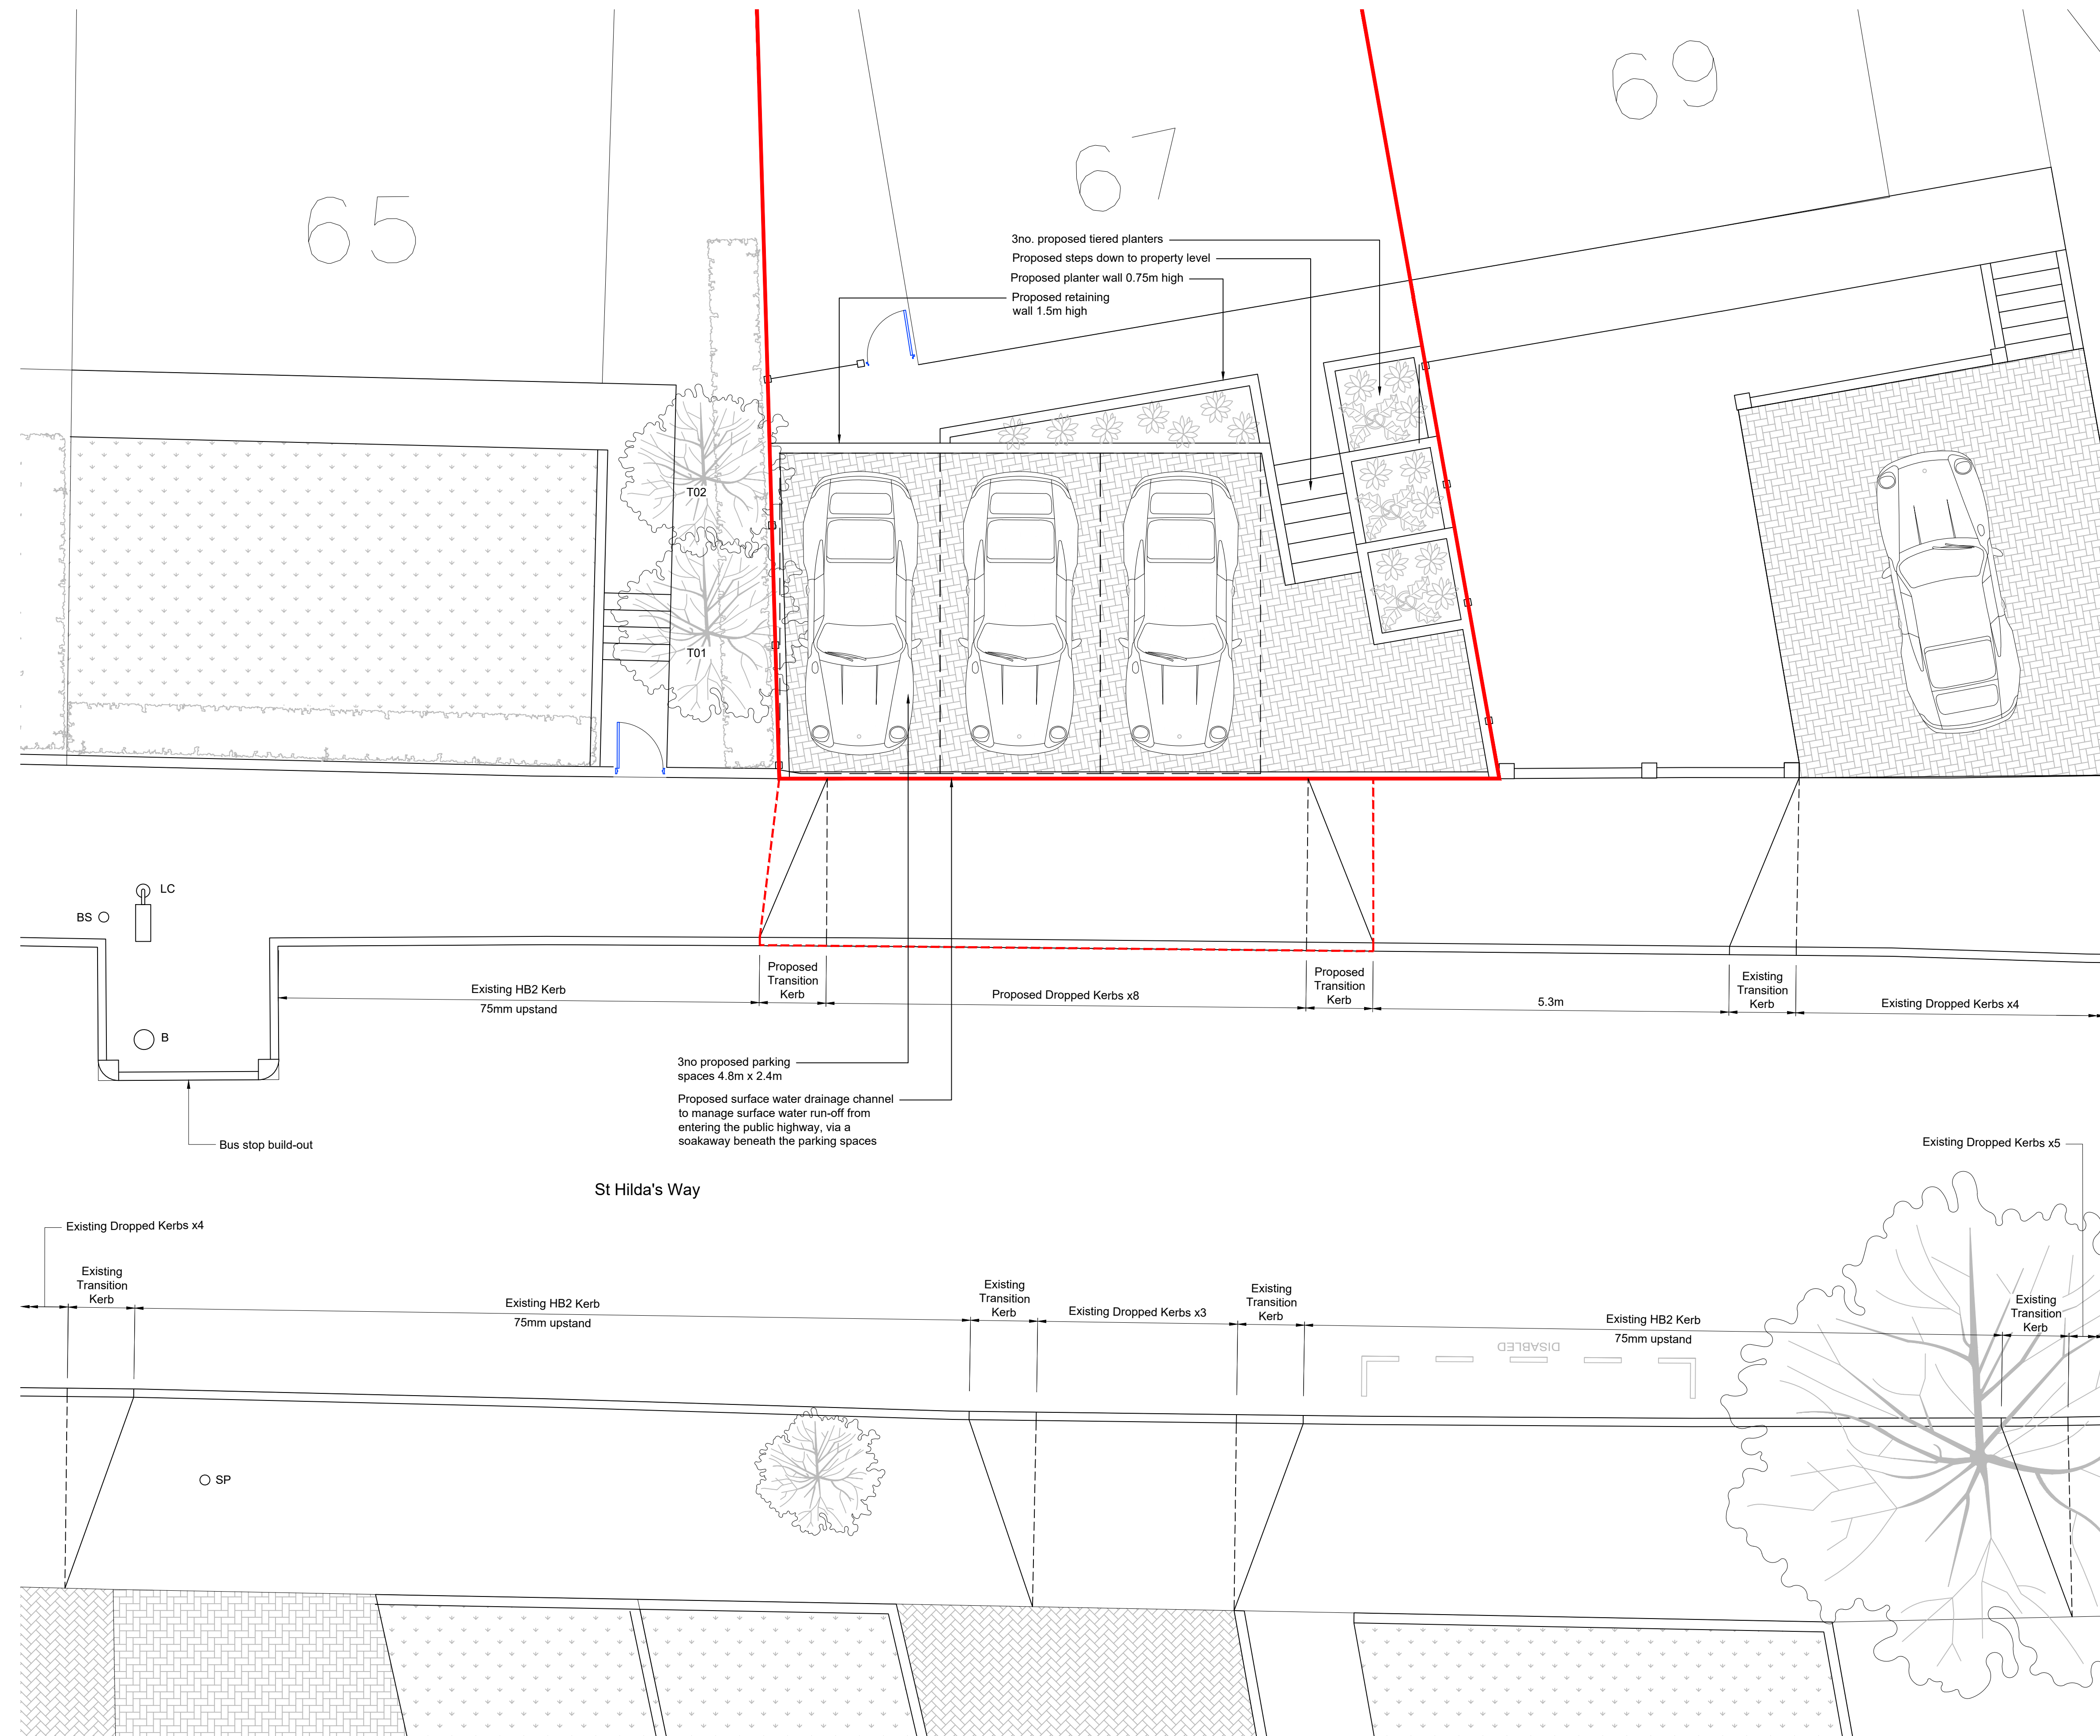
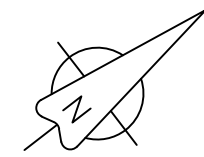
 


NOTES:

1. All dimensions and levels are in metres unless otherwise stated.

Legend

- | | |
|---|---|
|  | EXTENT OF APPLICATION PROPERTY
67 St Hilda's Way |
|  | EXTENT OF WORKS TO FOOTPATH TO
CREATE THE DROPPED KERB |
|  | EXTENT OF PAVING ON DRIVEWAYS |
|  B | EXISTING BOLLARD |
|  BS | EXISTING BUS STOP SIGN POST |
|  SP | EXISTING ROAD SIGN POST |
|  LC | EXISTING LIGHTING COLUMN |
|  T01 | TREE 01
EXISTING SILVER BIRCH |
|  T02 | TREE 02
EXISTING SILVER BIRCH |

P01	13.08.2024	FIRST ISSUE
REVISION	DATE	DESCRIPTION

EagleConcepts

Tel: 07752 730451
Email: info@eagle-concepts.co.uk

c/o Sable International,
1st Floor, 18 St. Swithin's Lane,
London, EC4N 8AD

PROJECT

Proposed Driveway, New Retaining Wall,
Steps to Property & Proposed Dropped Kerb
67 St Hildas Way, Gravesend, DA12 4AZ

DRAWING

Proposed Site Plan OPTION B

STATUS

Planning

DRN	SCALE AT A1	SCALE AT A3
JE	1:50	1:100
DRN DATE	DRAWING NUMBER	REVISION
Aug. 24	0180-EAG-00-00-DR-V-103	P01