




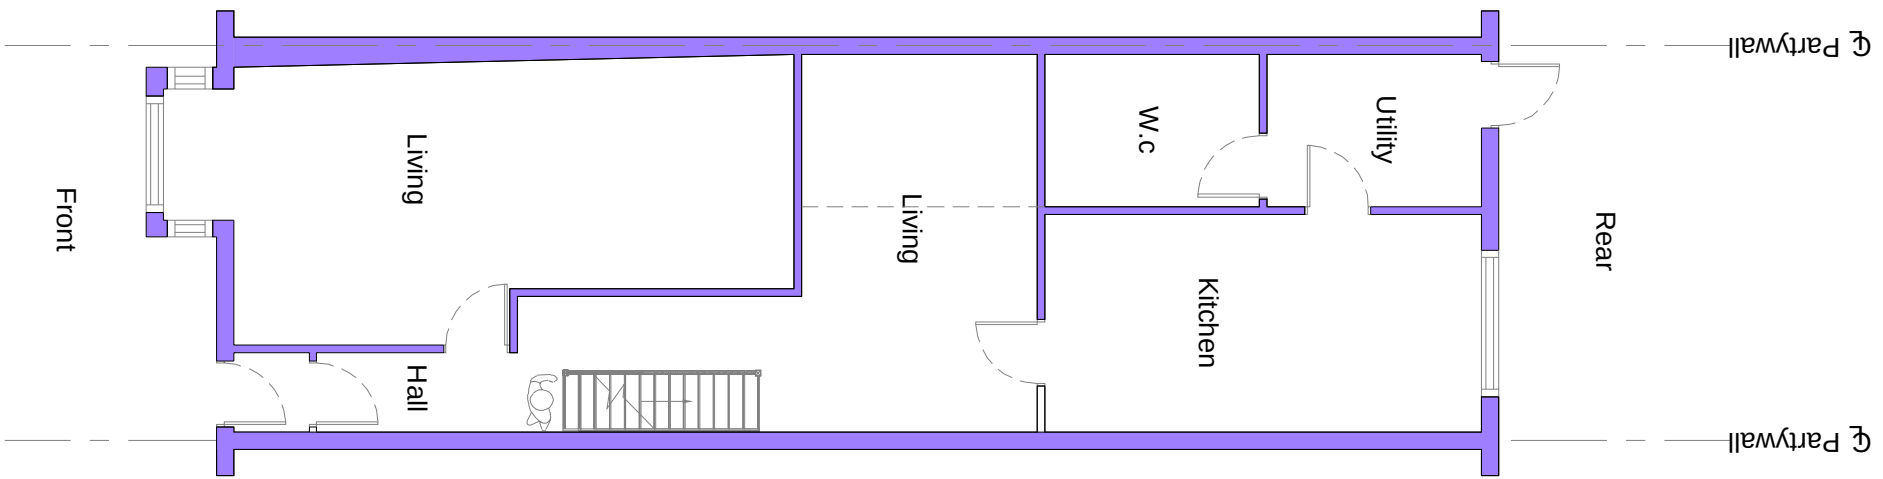


Existing Ground Floor Plan

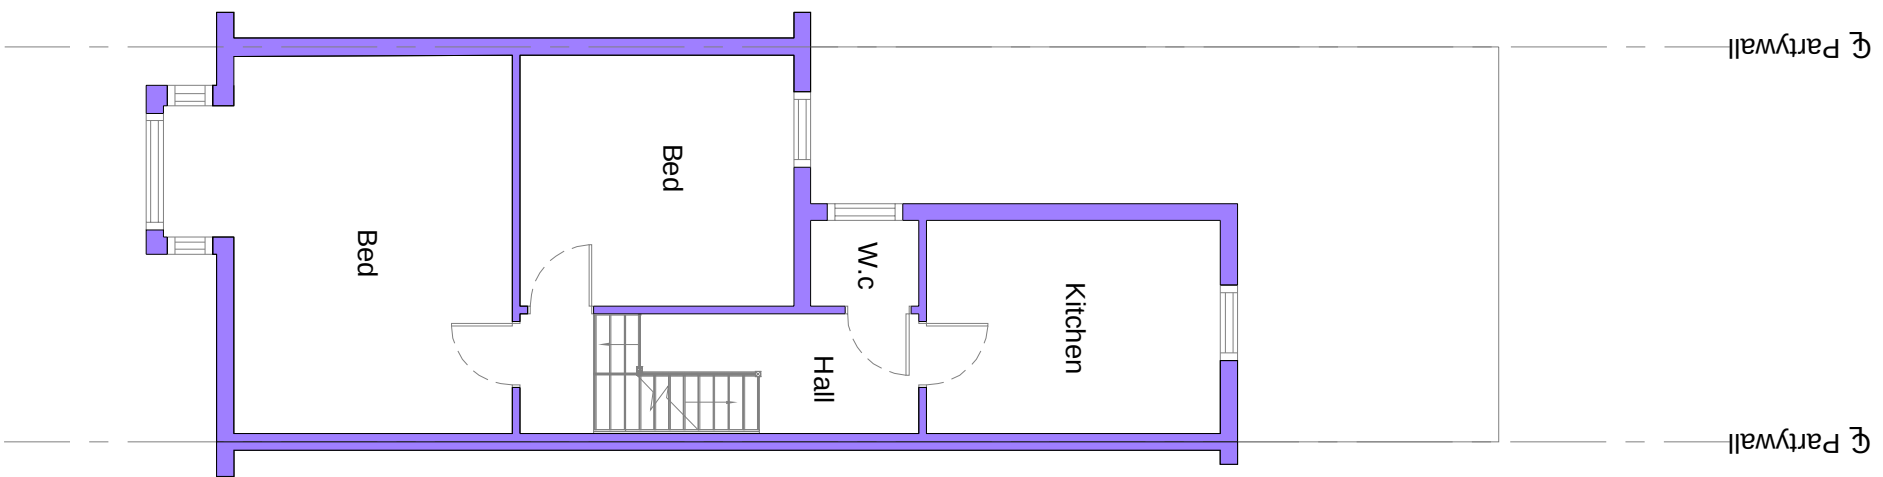



Existing First Floor Plan

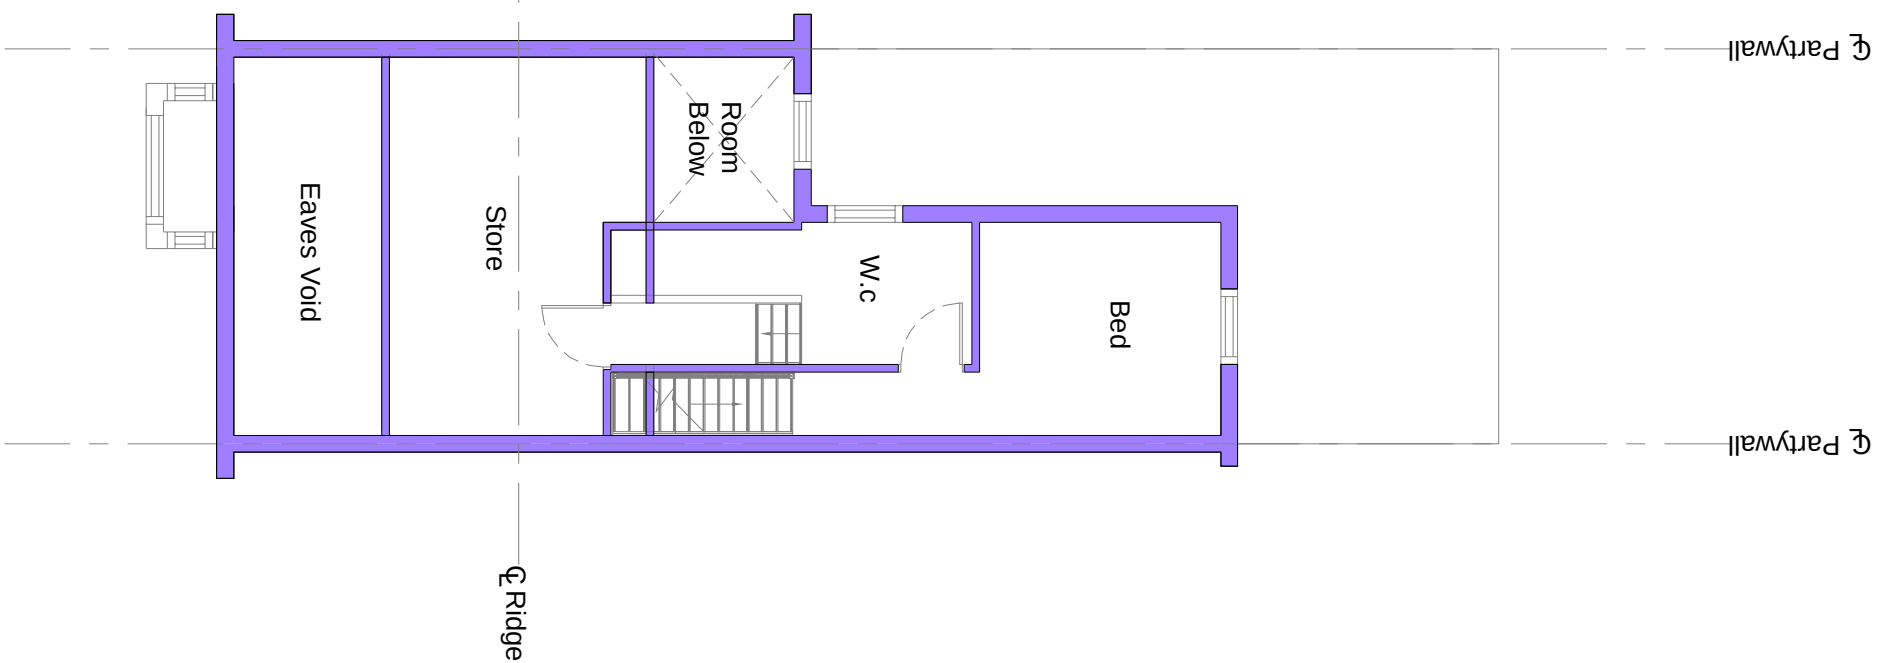


Existing Flat Floor Plan

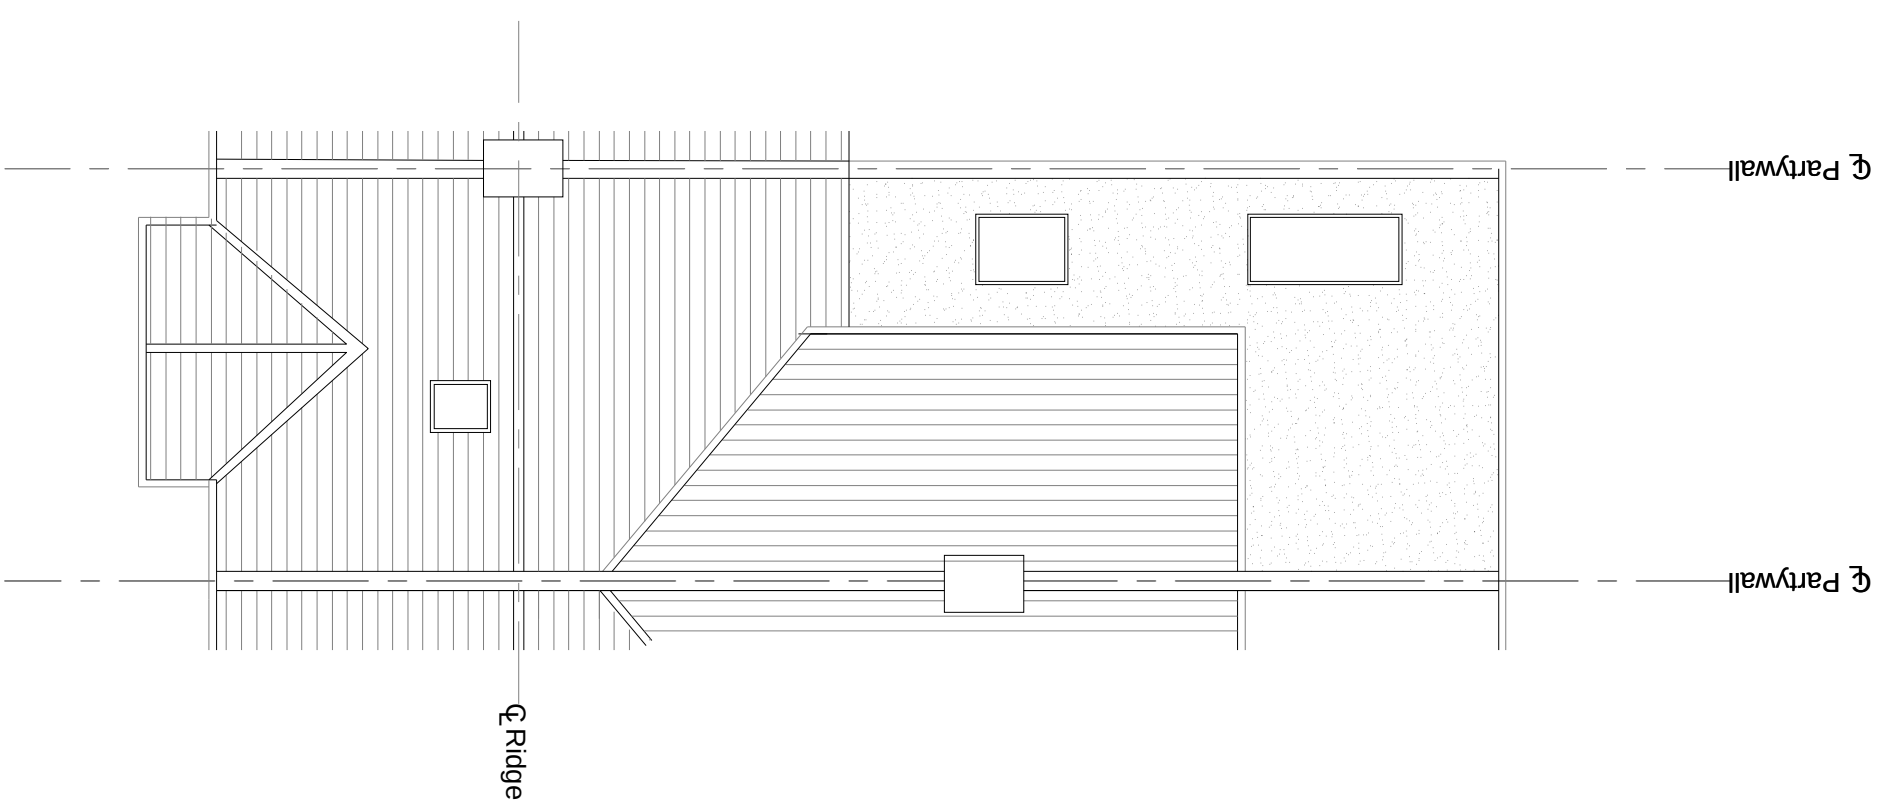


Existing Roof Plan

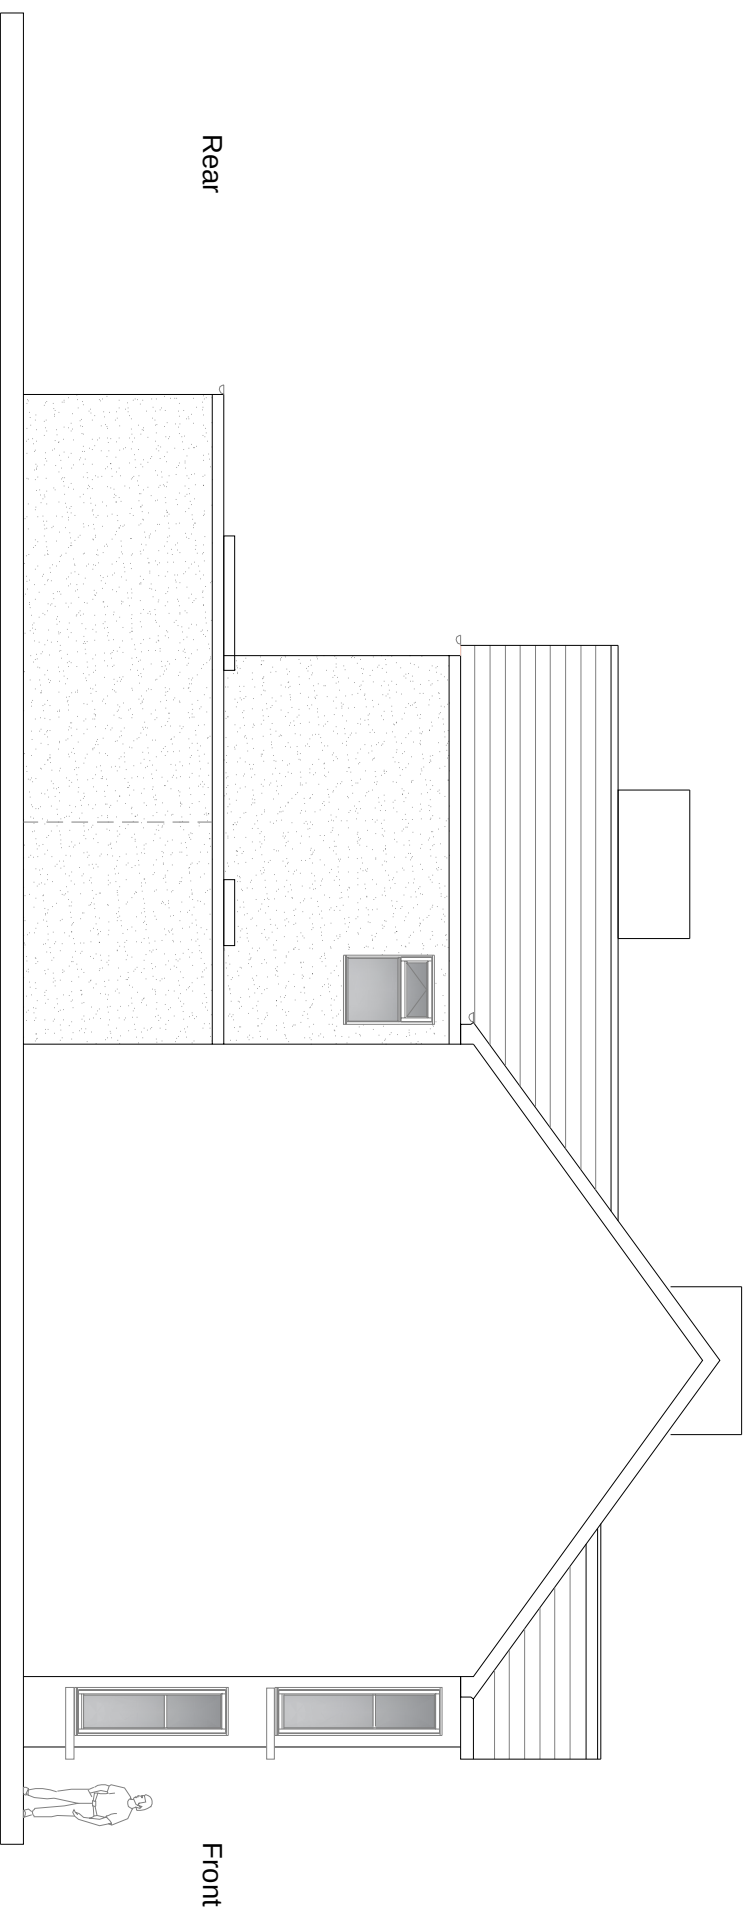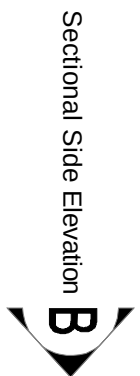


Existing Side Elevation B

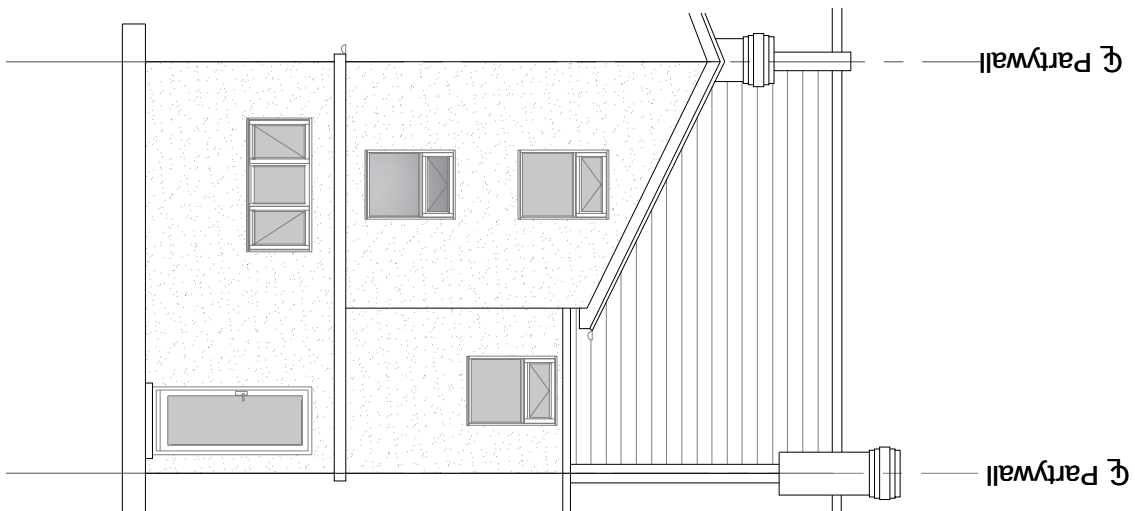

Existing Rear Elevation

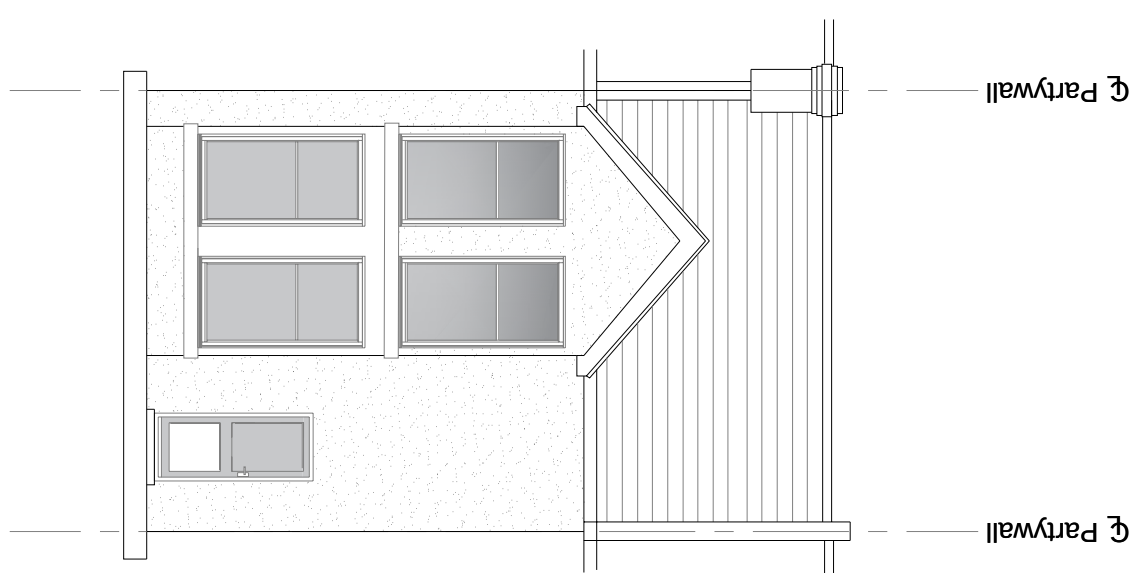

Existing Front Elevation

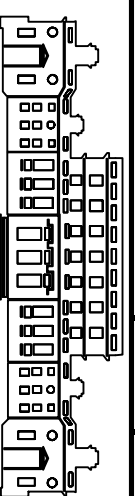

www.designerplan.co.uk

98 THE PINNACLE 180 HIGH ROAD CHADWELL HEATH RM6 6PN
T: 07940121222

Job Title 120 Pelham Rd,
Gravesend DA11 0JH

Drawing Title

Existing Plans

Scale	Date	Rev
1:100 @ A1	Feb ` 23	
Unless noted otherwise		
Job No.	Dwg No.	Rev
000-0000-001	P03	P1