




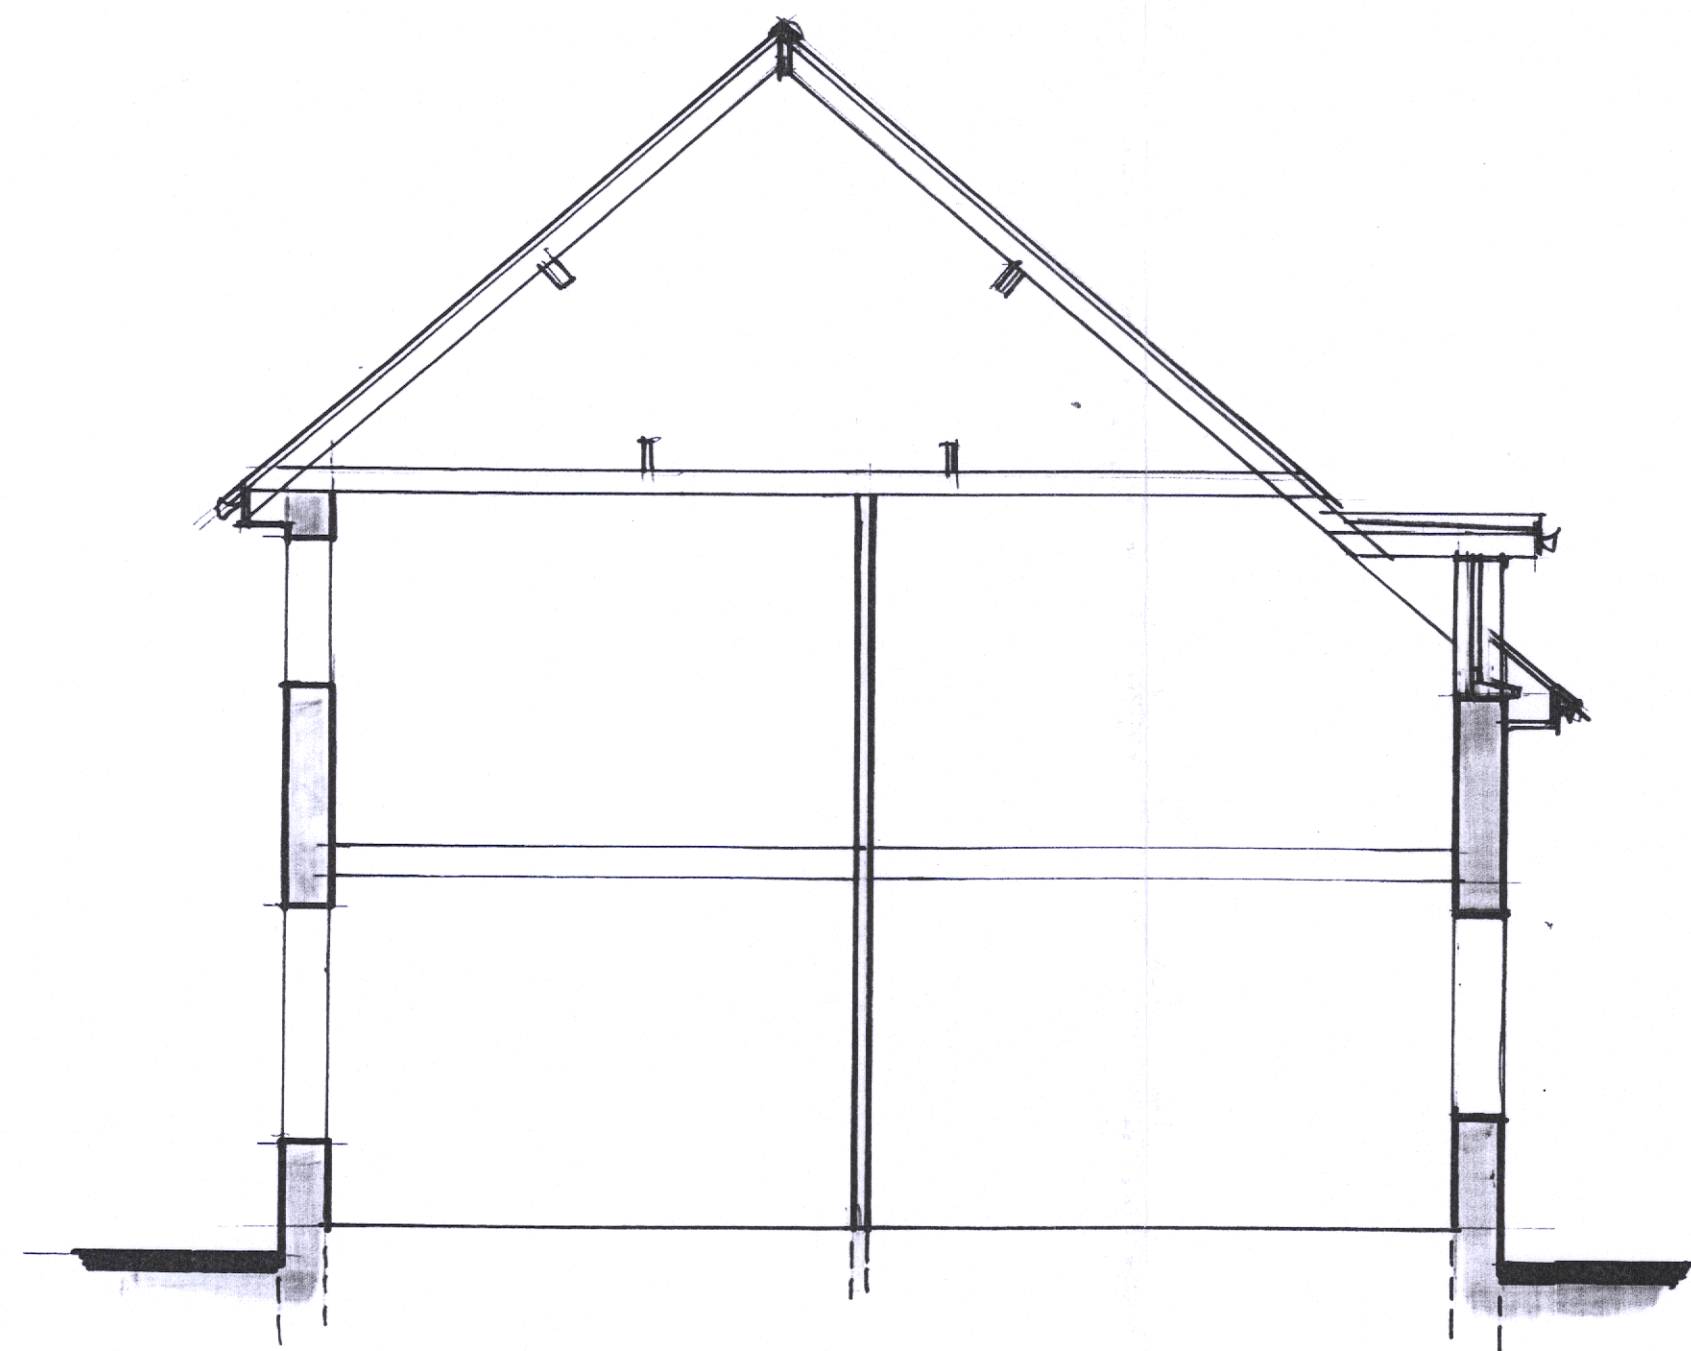

SECTION 'A-A'

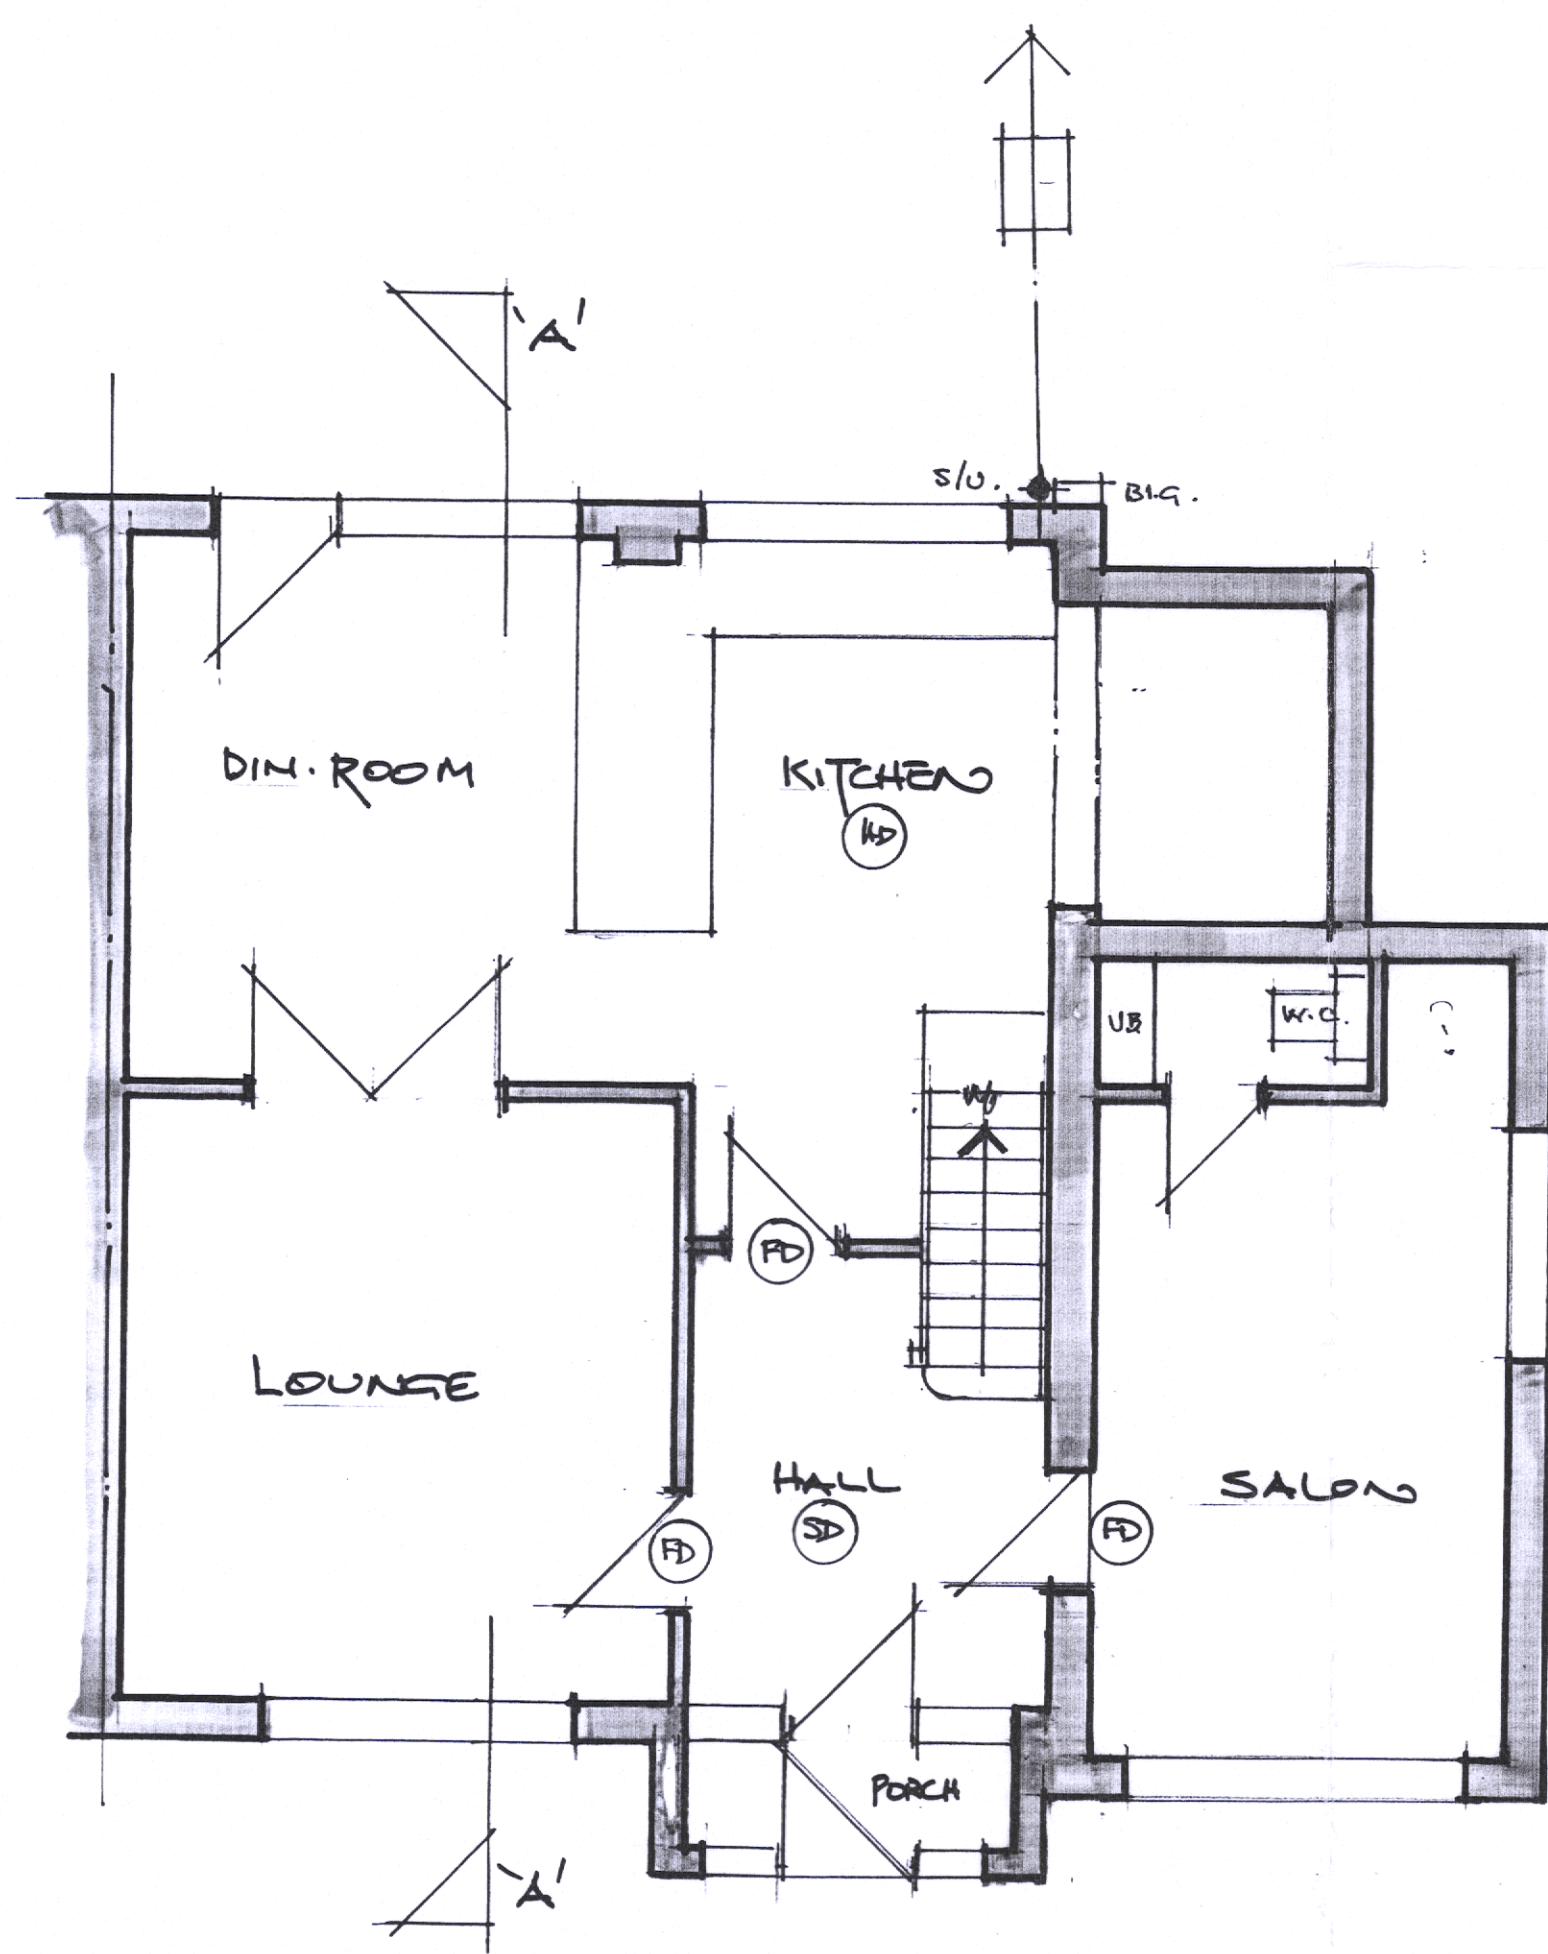

EXISTING GROUND FLOOR PLAN

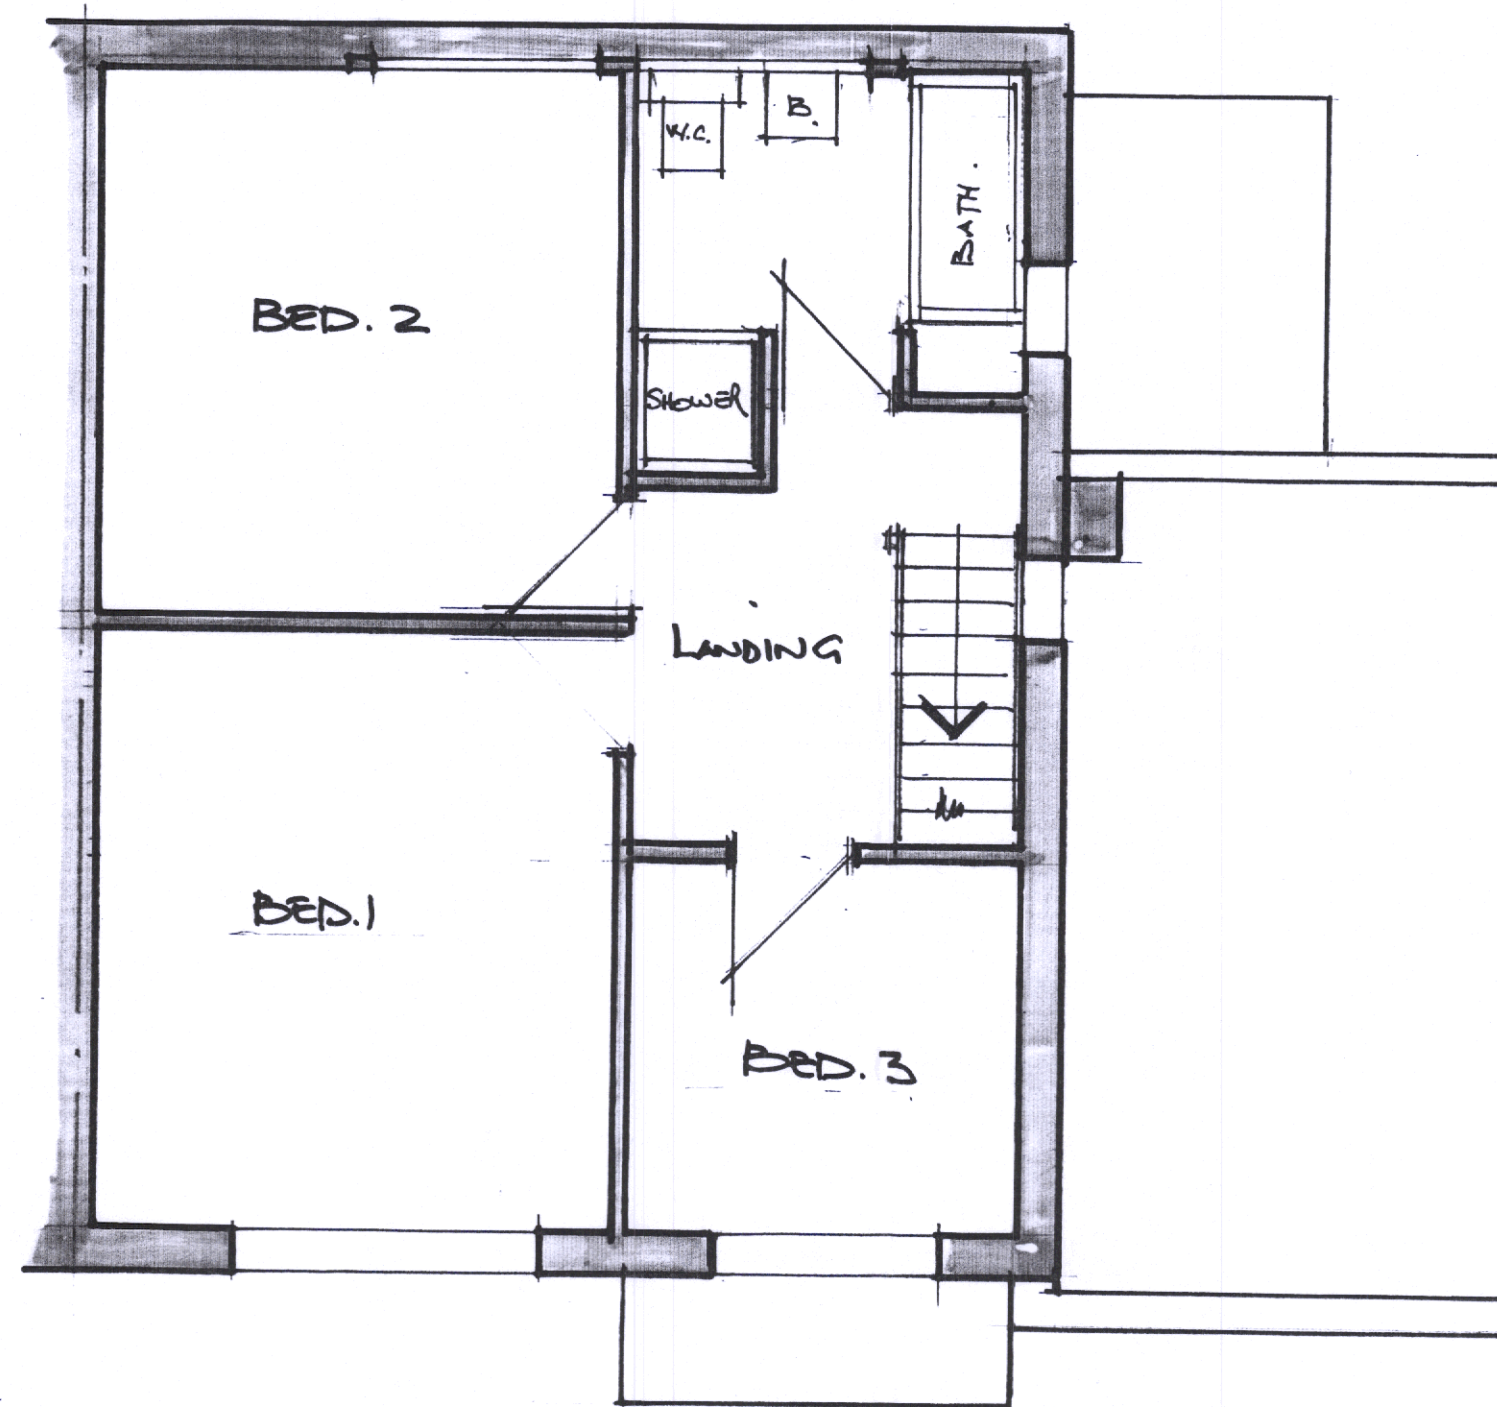

EXISTING FIRST FLOOR PLAN

PARKING ON
EXISTING DRIVE
FOR MIN. 3 NO.
VEHICLES.



BLOCK PLAN (1:500)



SITE PLAN 1:1250

Notes:

1. Verify all dimensions on site before the commencement of any work or preparation of shop drawings.
2. All building materials, components and workmanship to comply with the appropriate Building Regulations, British Standards and Codes of Practice.
3. Any discrepancies to be reported to the architectural designer for further instructions before commencement of work.

General Specification:

Rev.

Job Title
**PROPOSED LOFT CONVERSION
AND SIDE EXTENSION**
AT: 21, DENE HOLM ROAD,
NORTHLEET, GRAVESEND,
KENT. DA11 8LP

Client **MR & MRS. A. HAWKINS**
Dwg Title

Scale **1:50**

Date **JUNE 2026.**

C & B Designs

Architectural Designers & Consultants

12 St. Margarets Drive
Wingham
Gillingham
Kent ME8 0NR
Tel: 07711 873682

Dwg No.

CB 3295.02