




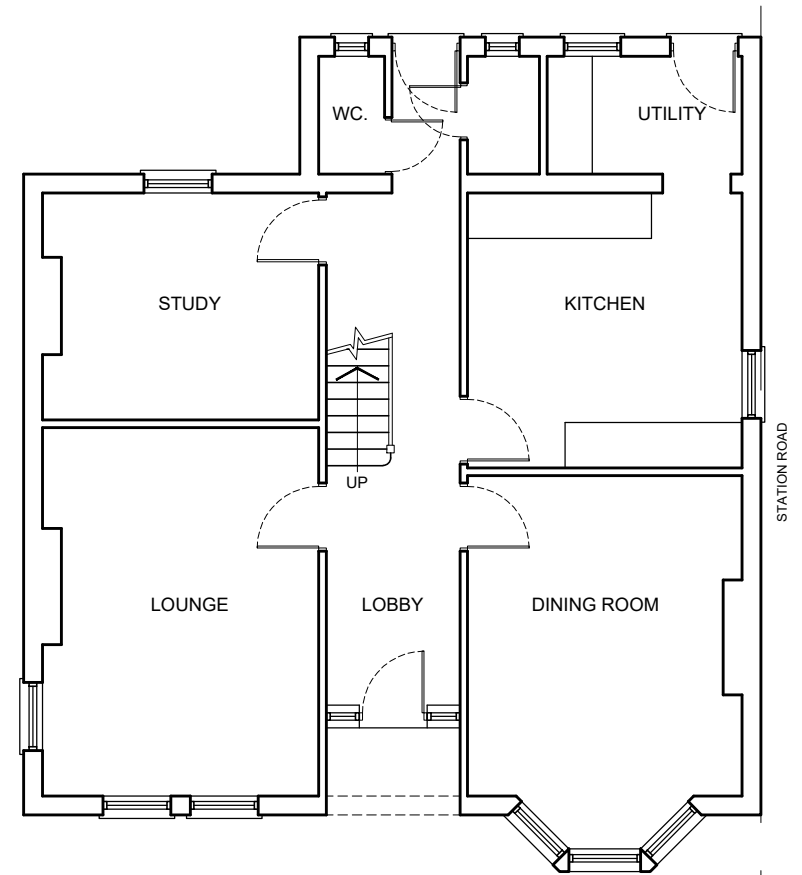

EXISTING GROUND FLOOR PLAN

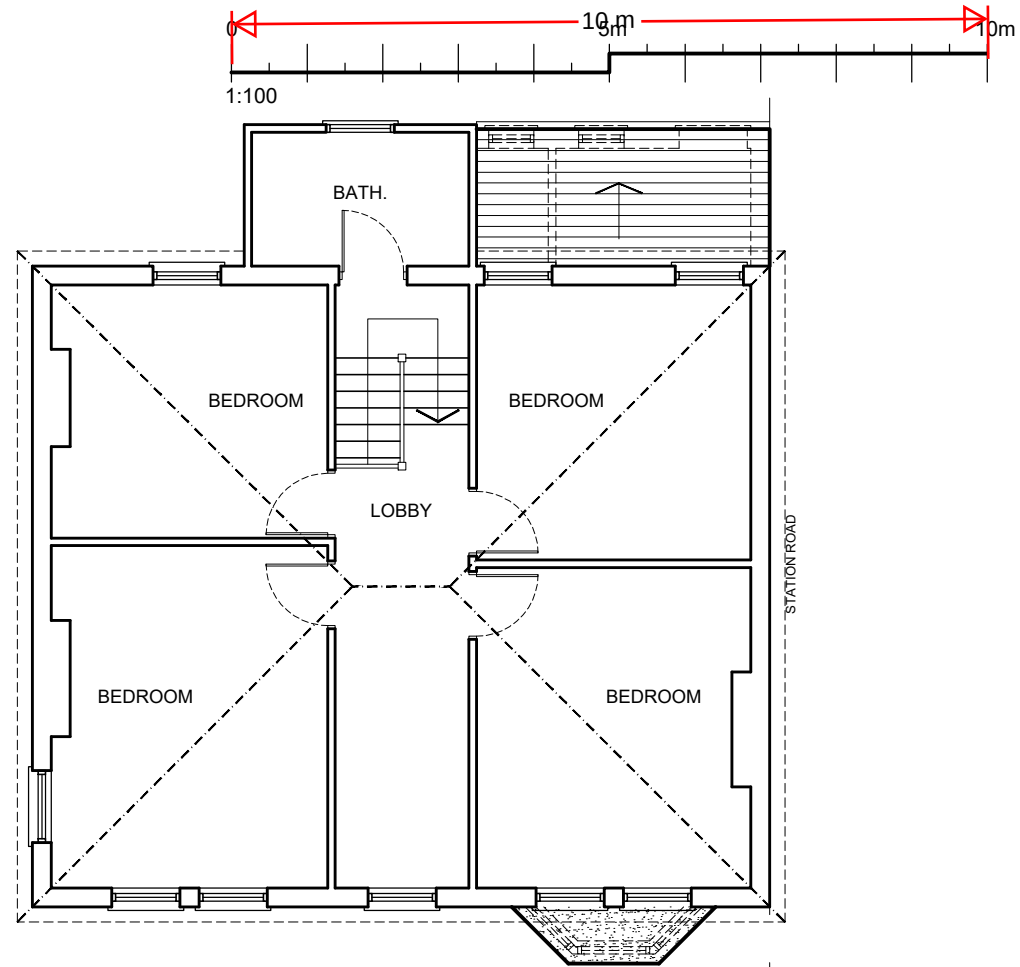

EXISTING FIRST FLOOR PLAN

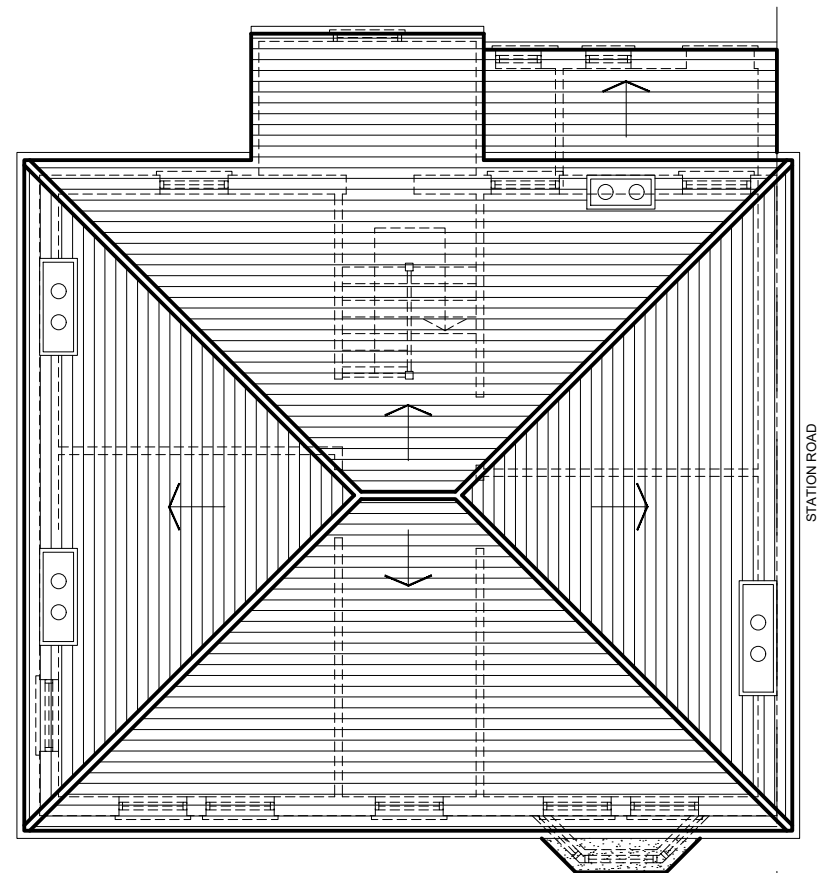

EXISTING ROOF PLAN

The Contractor is to check all dimensions on site and report any discrepancies to the Contract Administrator. This drawing is to be read in conjunction with all other standard documentation.

rev.	description	date	chkd.
 93 Cotmandene Crescent, Orpington, Kent BR5 2RA 020 3004 9238 07931 931 035 s.nagpal@dapconsultants.co.uk www.dapconsultants.co.uk			
project : 1 Station Road Meopham			
drawing title : Existing Floor Plans			
drawn: TK	chkd: SS	date: 29.07.2025	
status: Planning		scale: 1:100@A3	
proj no: 2822	drg no: 02	rev no:	