

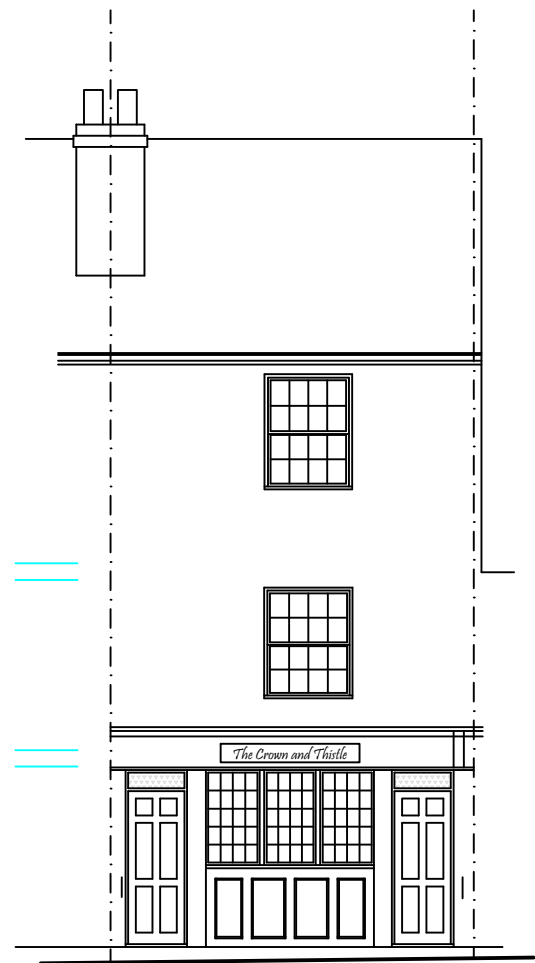


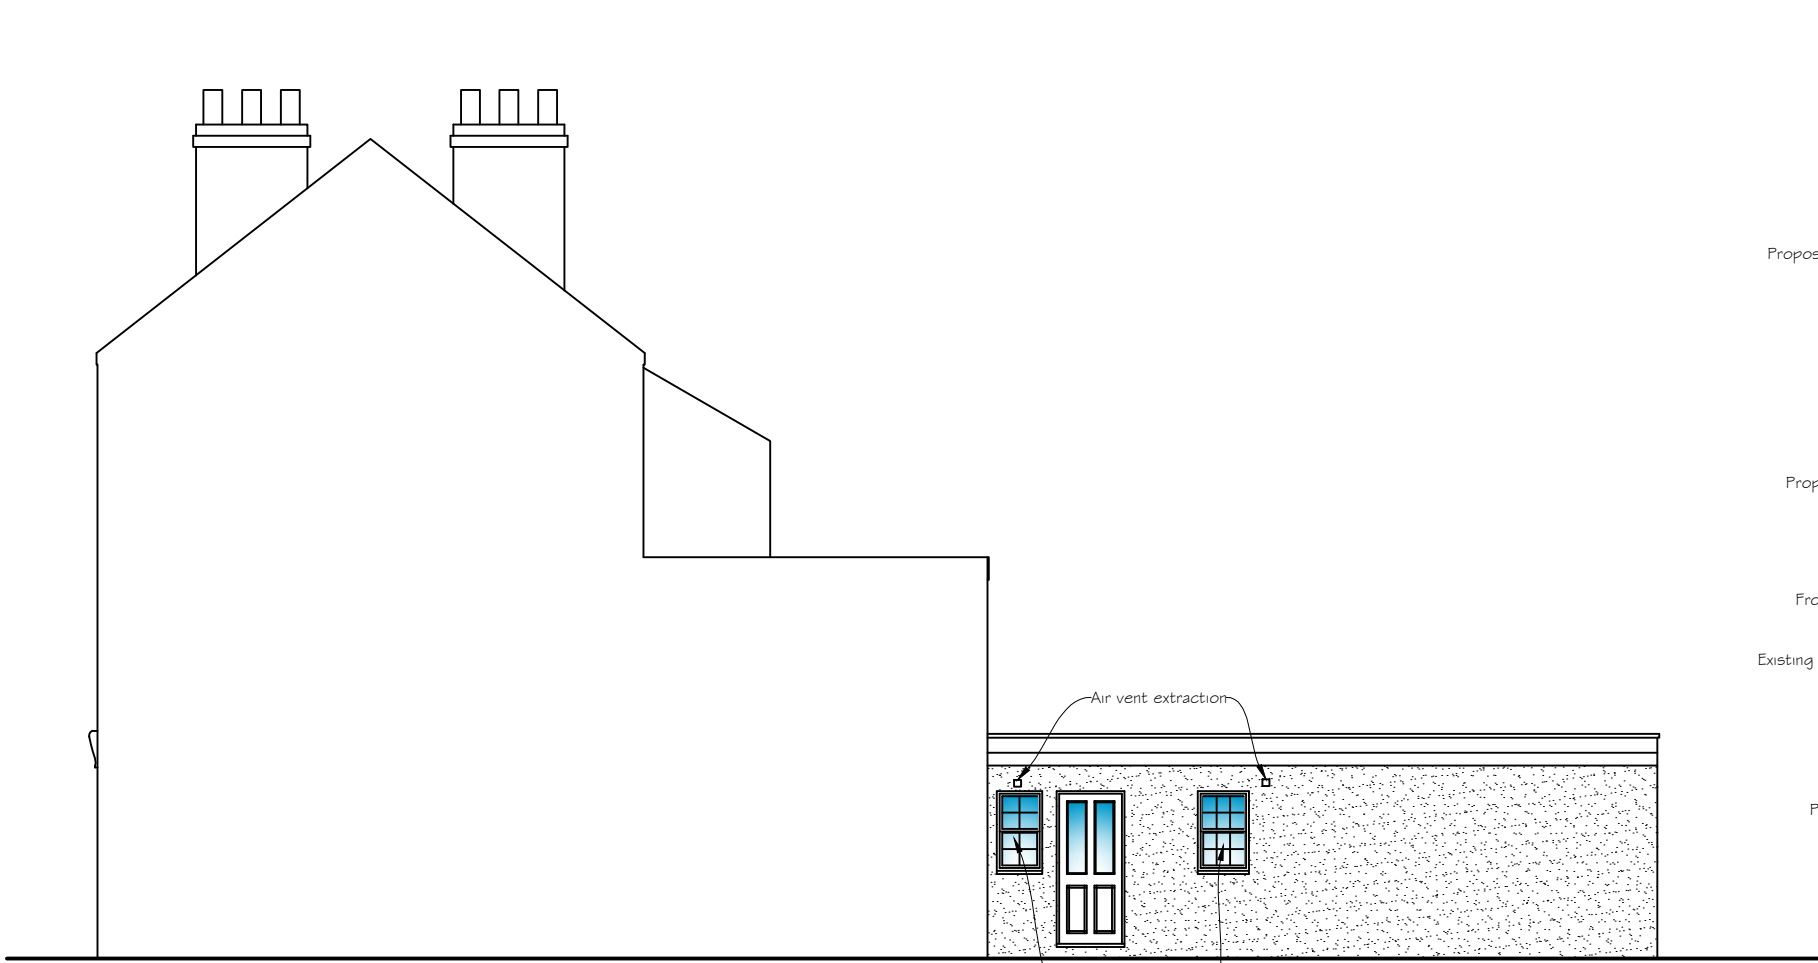


Front Elevation


Scale 1:100

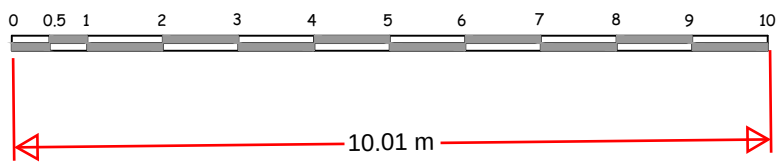


Sectional Elevation

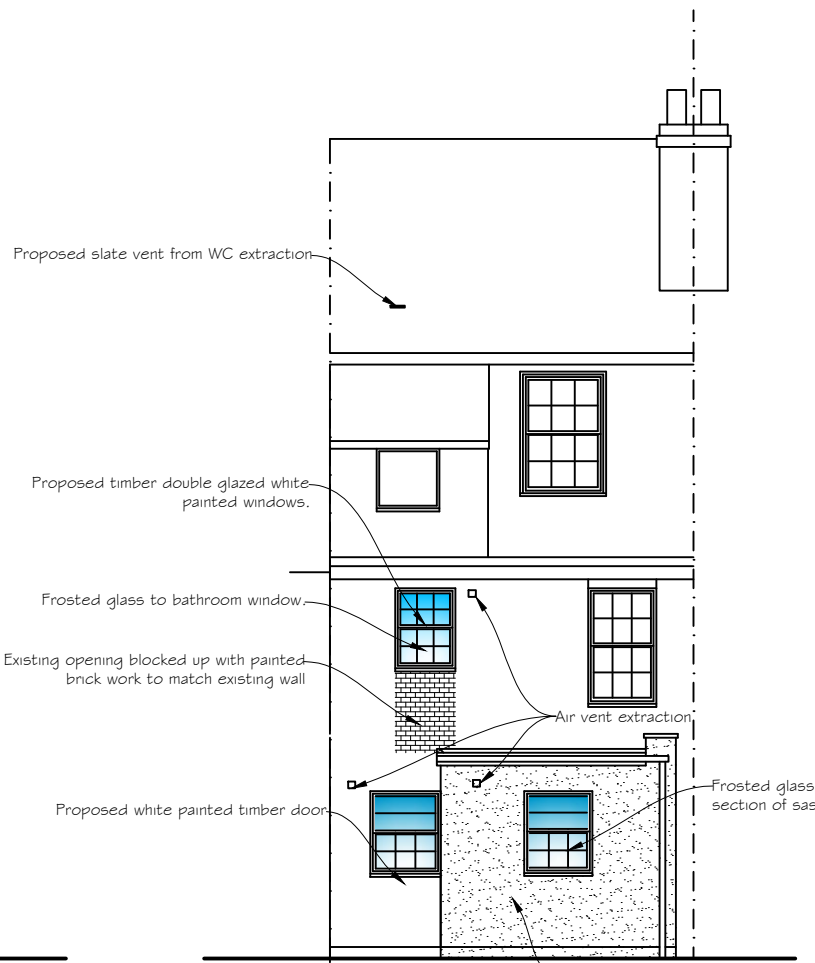

Rear Elevation


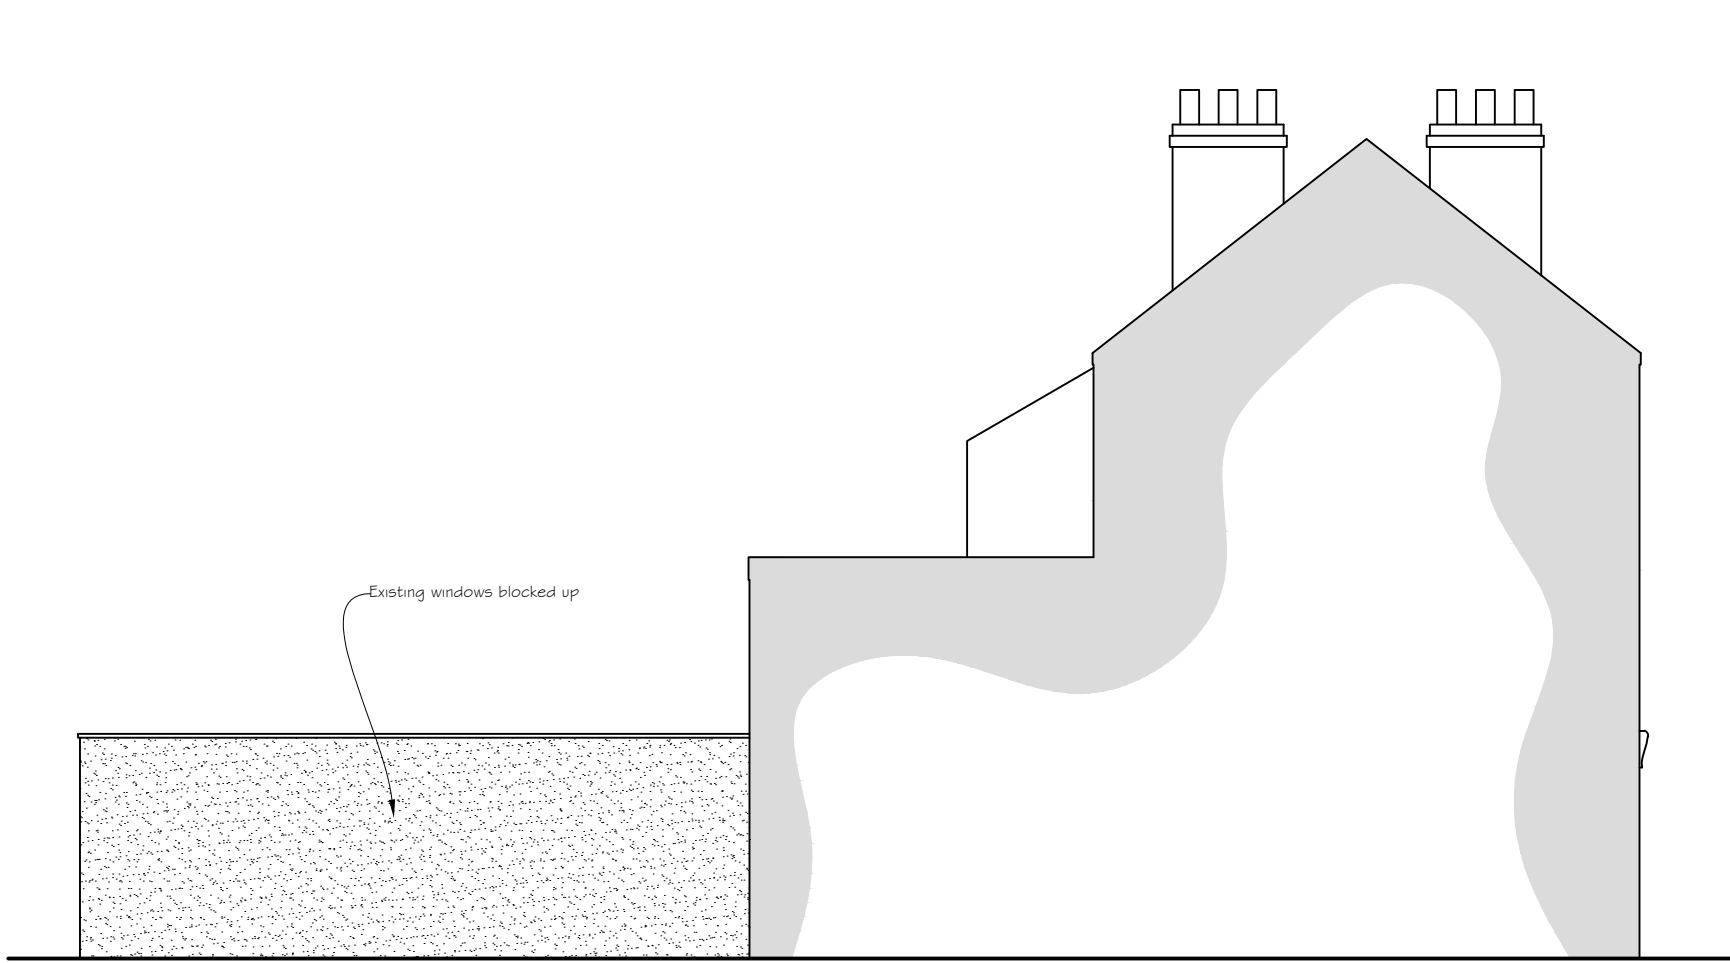


Sectional Elevation

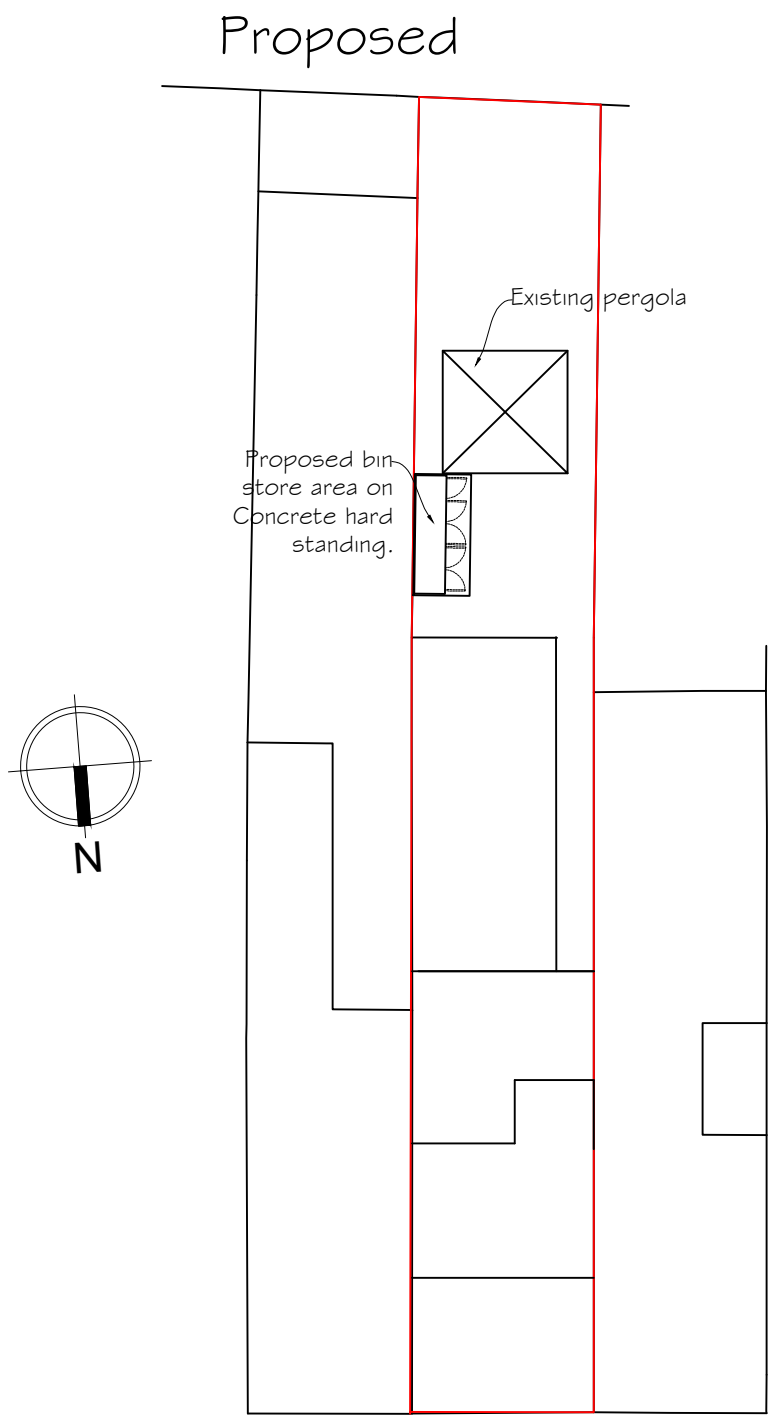


Site plan

Scale 1:200

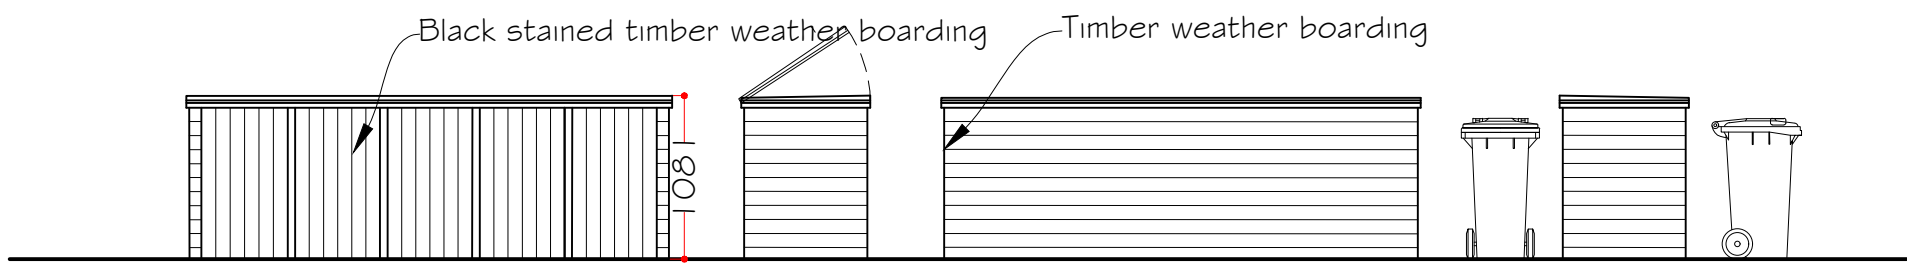 


Elevations

Scale 1:50

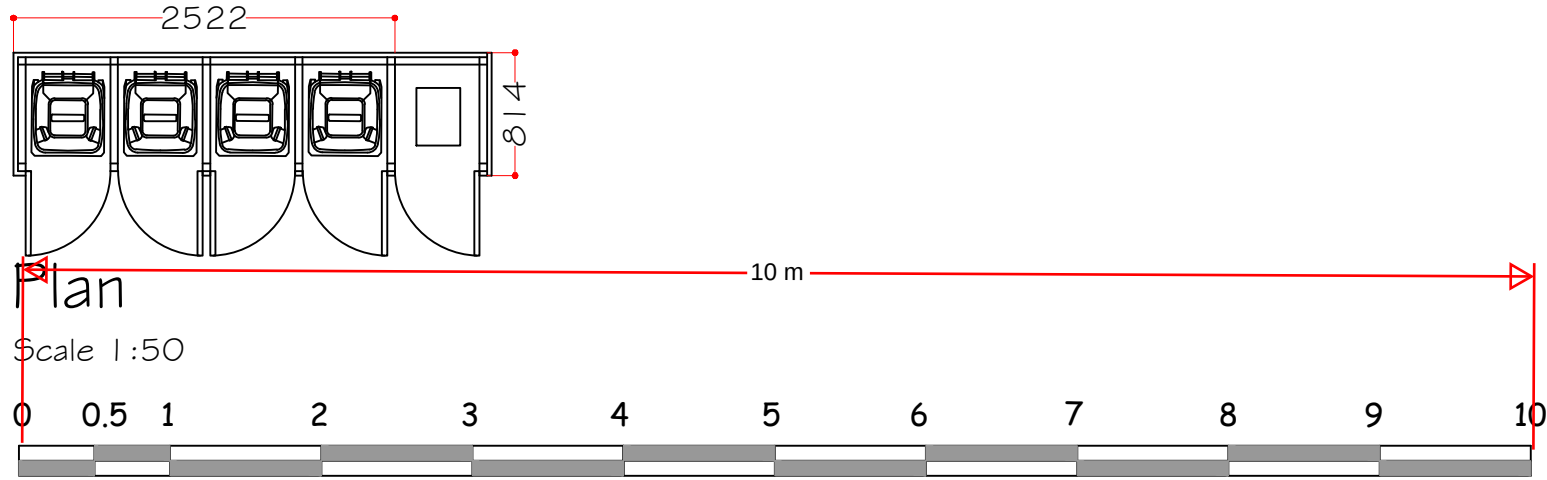


Plan

Scale 1:50

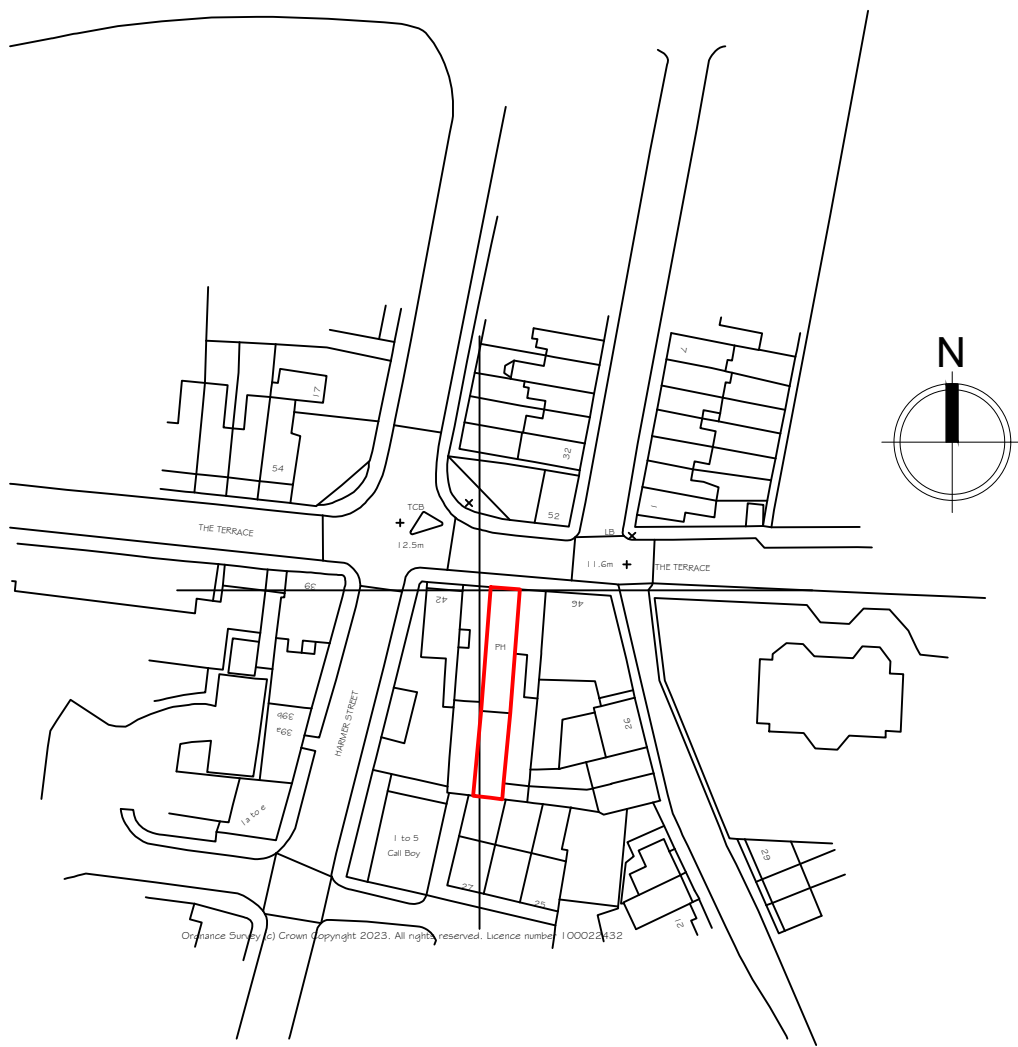

Location Plan

Scale 1:1250

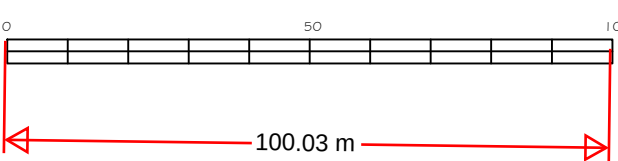

Rev E- Fence removed.
Rev D- Fence height lowered.
Rev C- Elevation amended
Rev B- Layout amended
Rev A- Note added to block plan.

5 August 2024
15 July 2024
20 May 2024
15 January 2023
26 June 2023

Synergy Planning & Property Consultants Ltd The Office The Larches Rochester Kent ME3 7NQW		
Client	Mudita Group	
Address	44 The Terrace Gravesend	
Drawing title	Proposed elevations, location and block plan	
Scale	1:200/1:100/1:1250	
Date	March 2023	Drawn by
Drawing No	22/399/03	E