



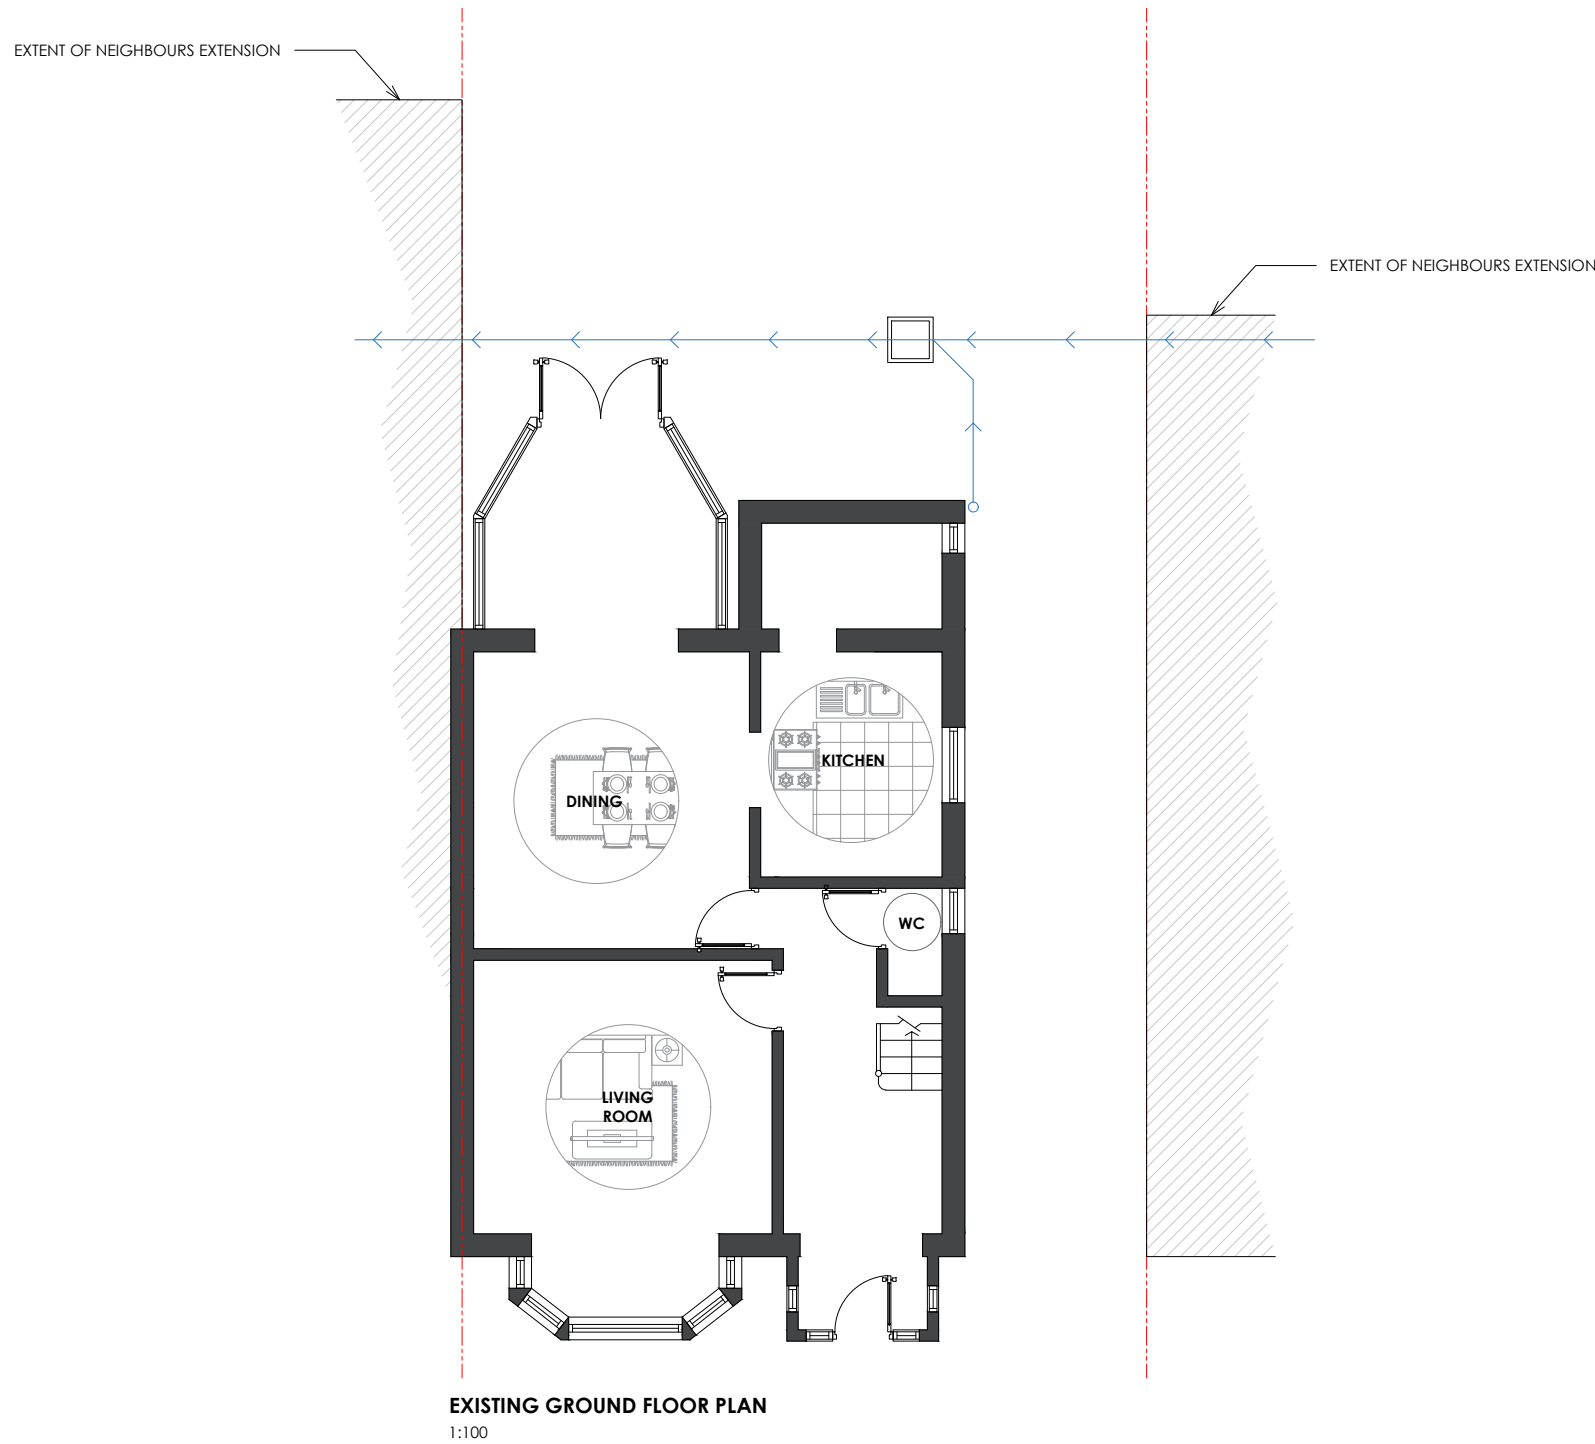

EXISTING FRONT ELEVATION
1:100

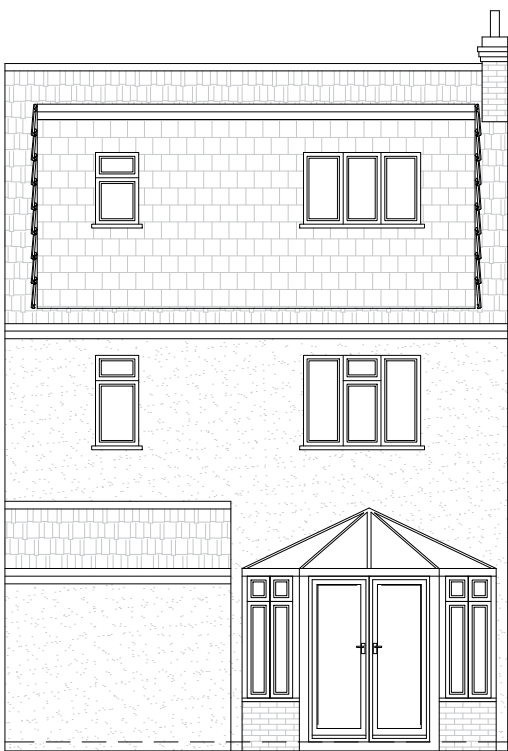

EXISTING REAR ELEVATION
1:100



EXISTING SIDE ELEVATION
1:100



EXISTING SIDE ELEVATION
1:100

1.01 m

0M 1M 2M 3M 4M 5M

LIABILITY
NO LIABILITY IS ACCEPTED TO ANY THIRD PARTY RELYING ON INFORMATION CONTAINED IN THIS DRAWING.
CONTRACTORS MUST VERIFY ALL DIMENSIONS ON SITE BEFORE COMMENCING ANY WORK ON SITE OR PREPARING CONSTRUCTION DRAWINGS.

PARTY WALL
WORKS TO A PARTY WALL STRUCTURE OR WITHIN 3 METRES OF THE LINE OF JUNCTION WILL REQUIRE NOTICES SERVED UPON YOUR NEIGHBOUR(S).
WHERE DISPUTES ARISE, A PARTY WALL AWARD MAY NEED TO BE PREPARED PRIOR TO ANY WORKS COMMENCING ON SITE.

COPYRIGHT
ALL RIGHTS RESERVED

EXISTING PLANS AND ELEVATIONS

SITE LOCATION:	214 ROCHESTER ROAD	REVISION:	-
DRAWING NO:	19/015/005	DATE:	29 JULY 2024
SCALE:	1:100@A2	CHECKED BY:	MA
DRAWN BY:	MC		