


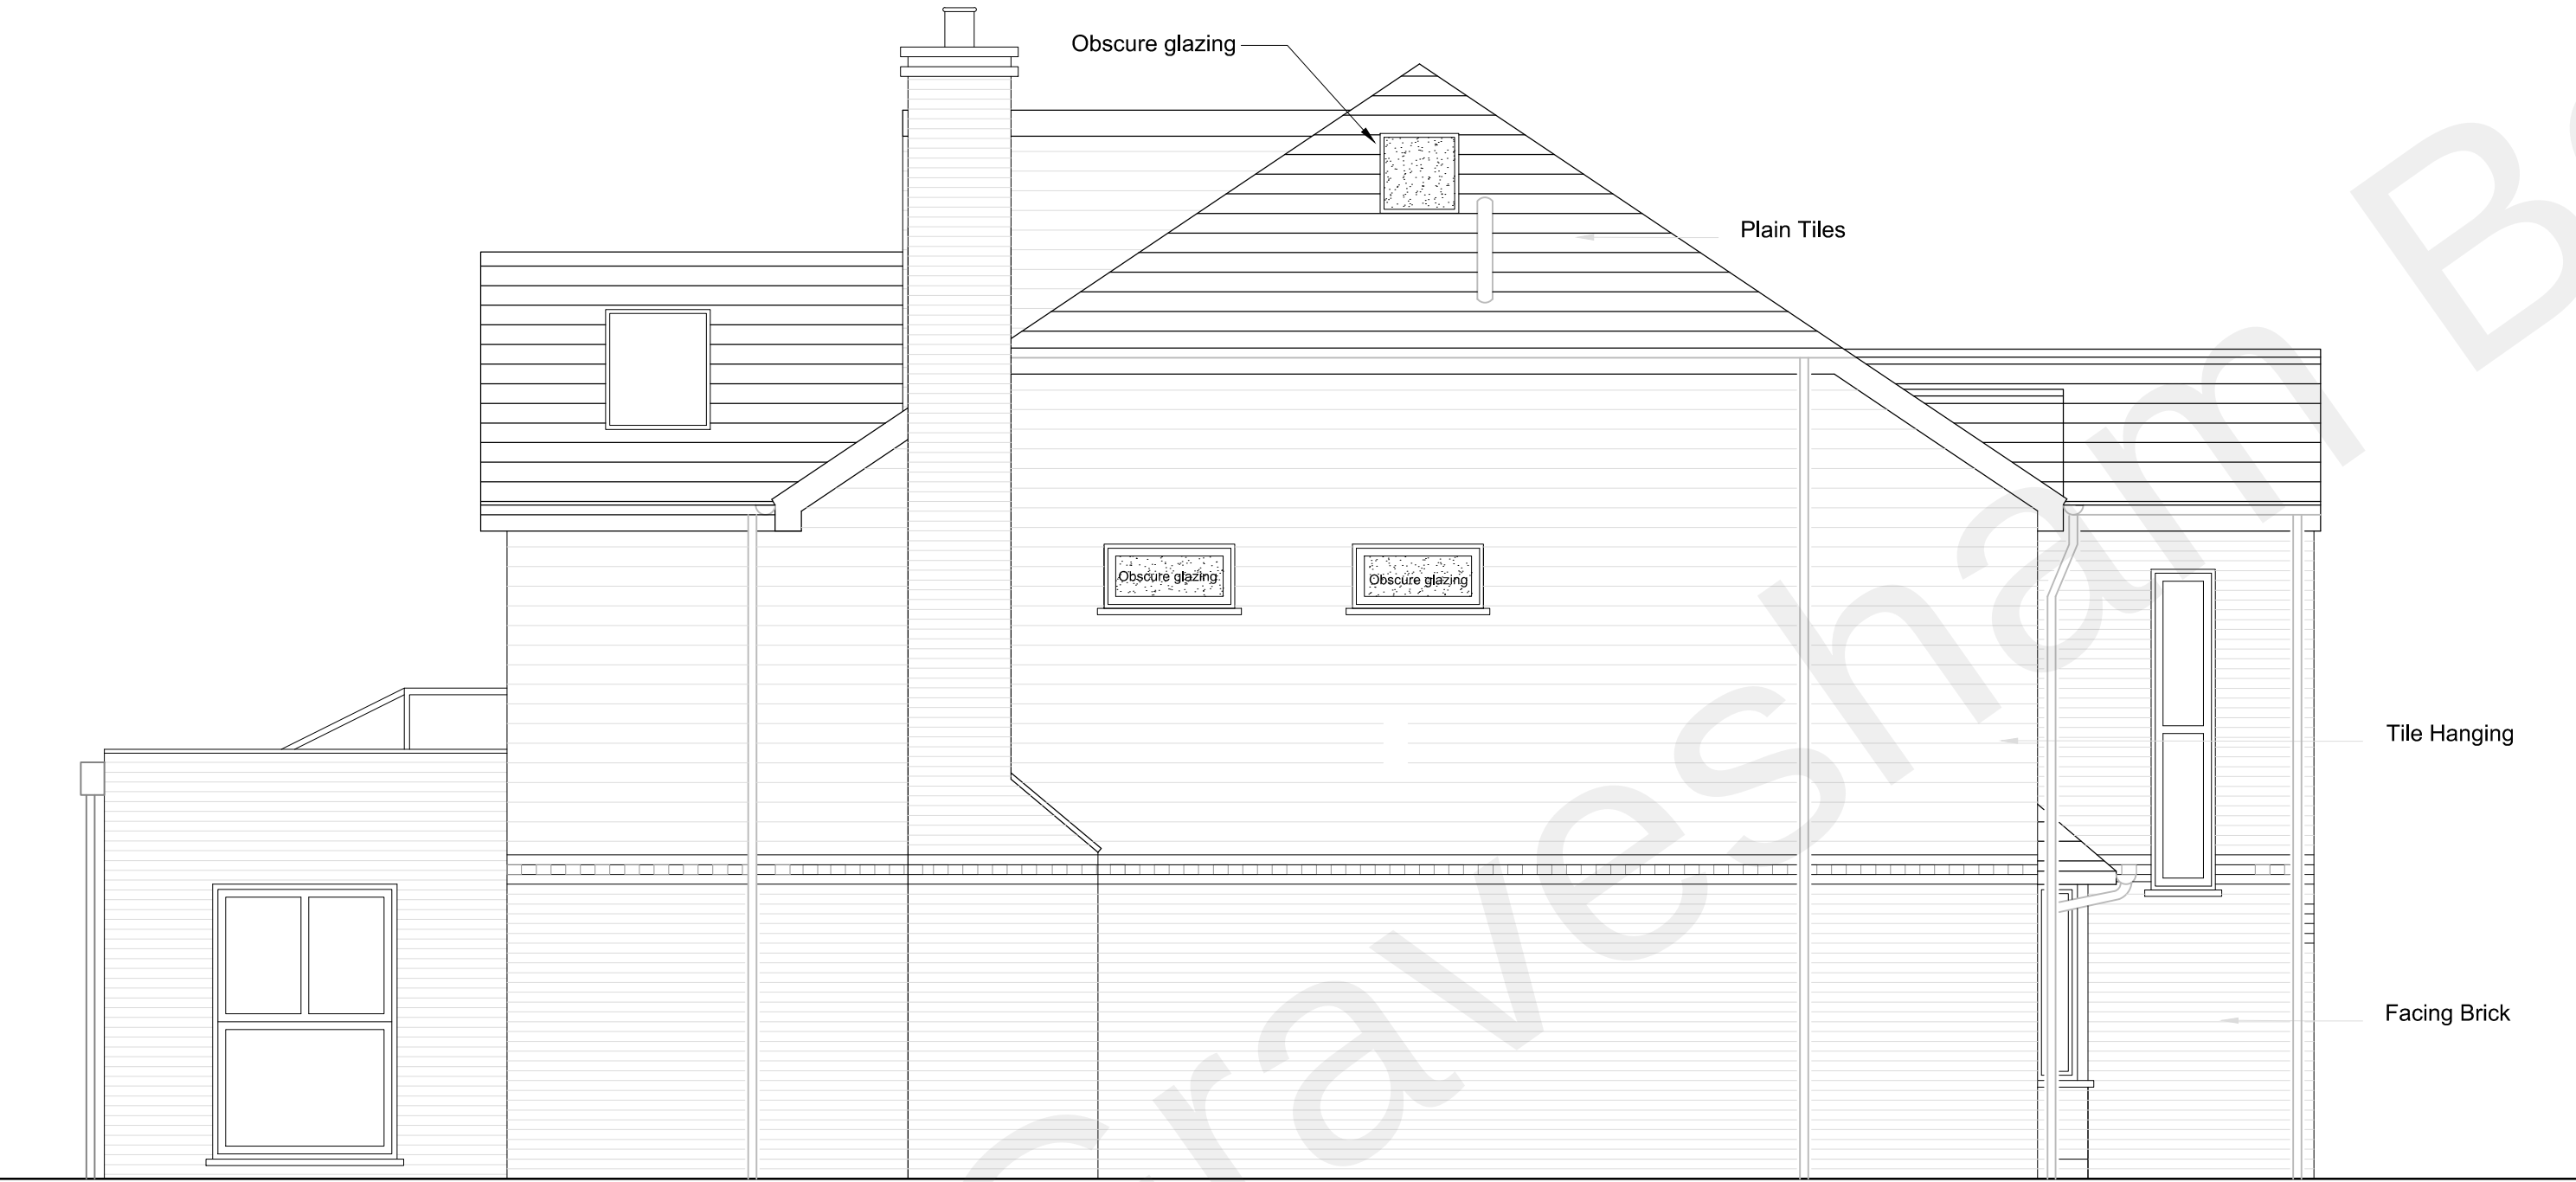

SOUTH WEST ELEVATION




NORTH WEST ELEVATION



NORTH EAST ELEVATION



SOUTH EAST ELEVATION

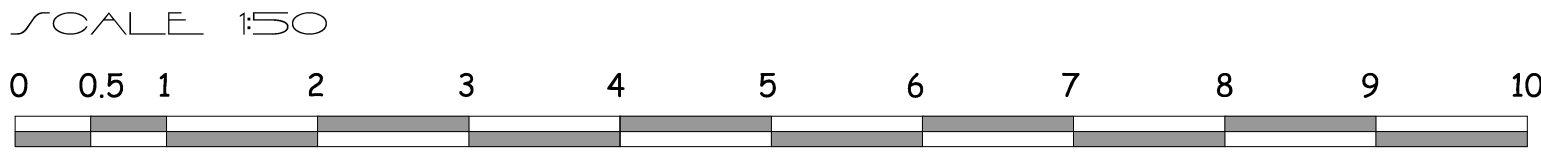

BSS ARCHITECTURAL SERVICES			
CLIENT		Amerdeep Sahota	
SITE		Milton View Gravesend Kent	
DRAWING TITLE		Previously approved plans	
SCALE		1:50 @A1	
DATE	Sept 2020	DRAWING NO.	23/01/04