




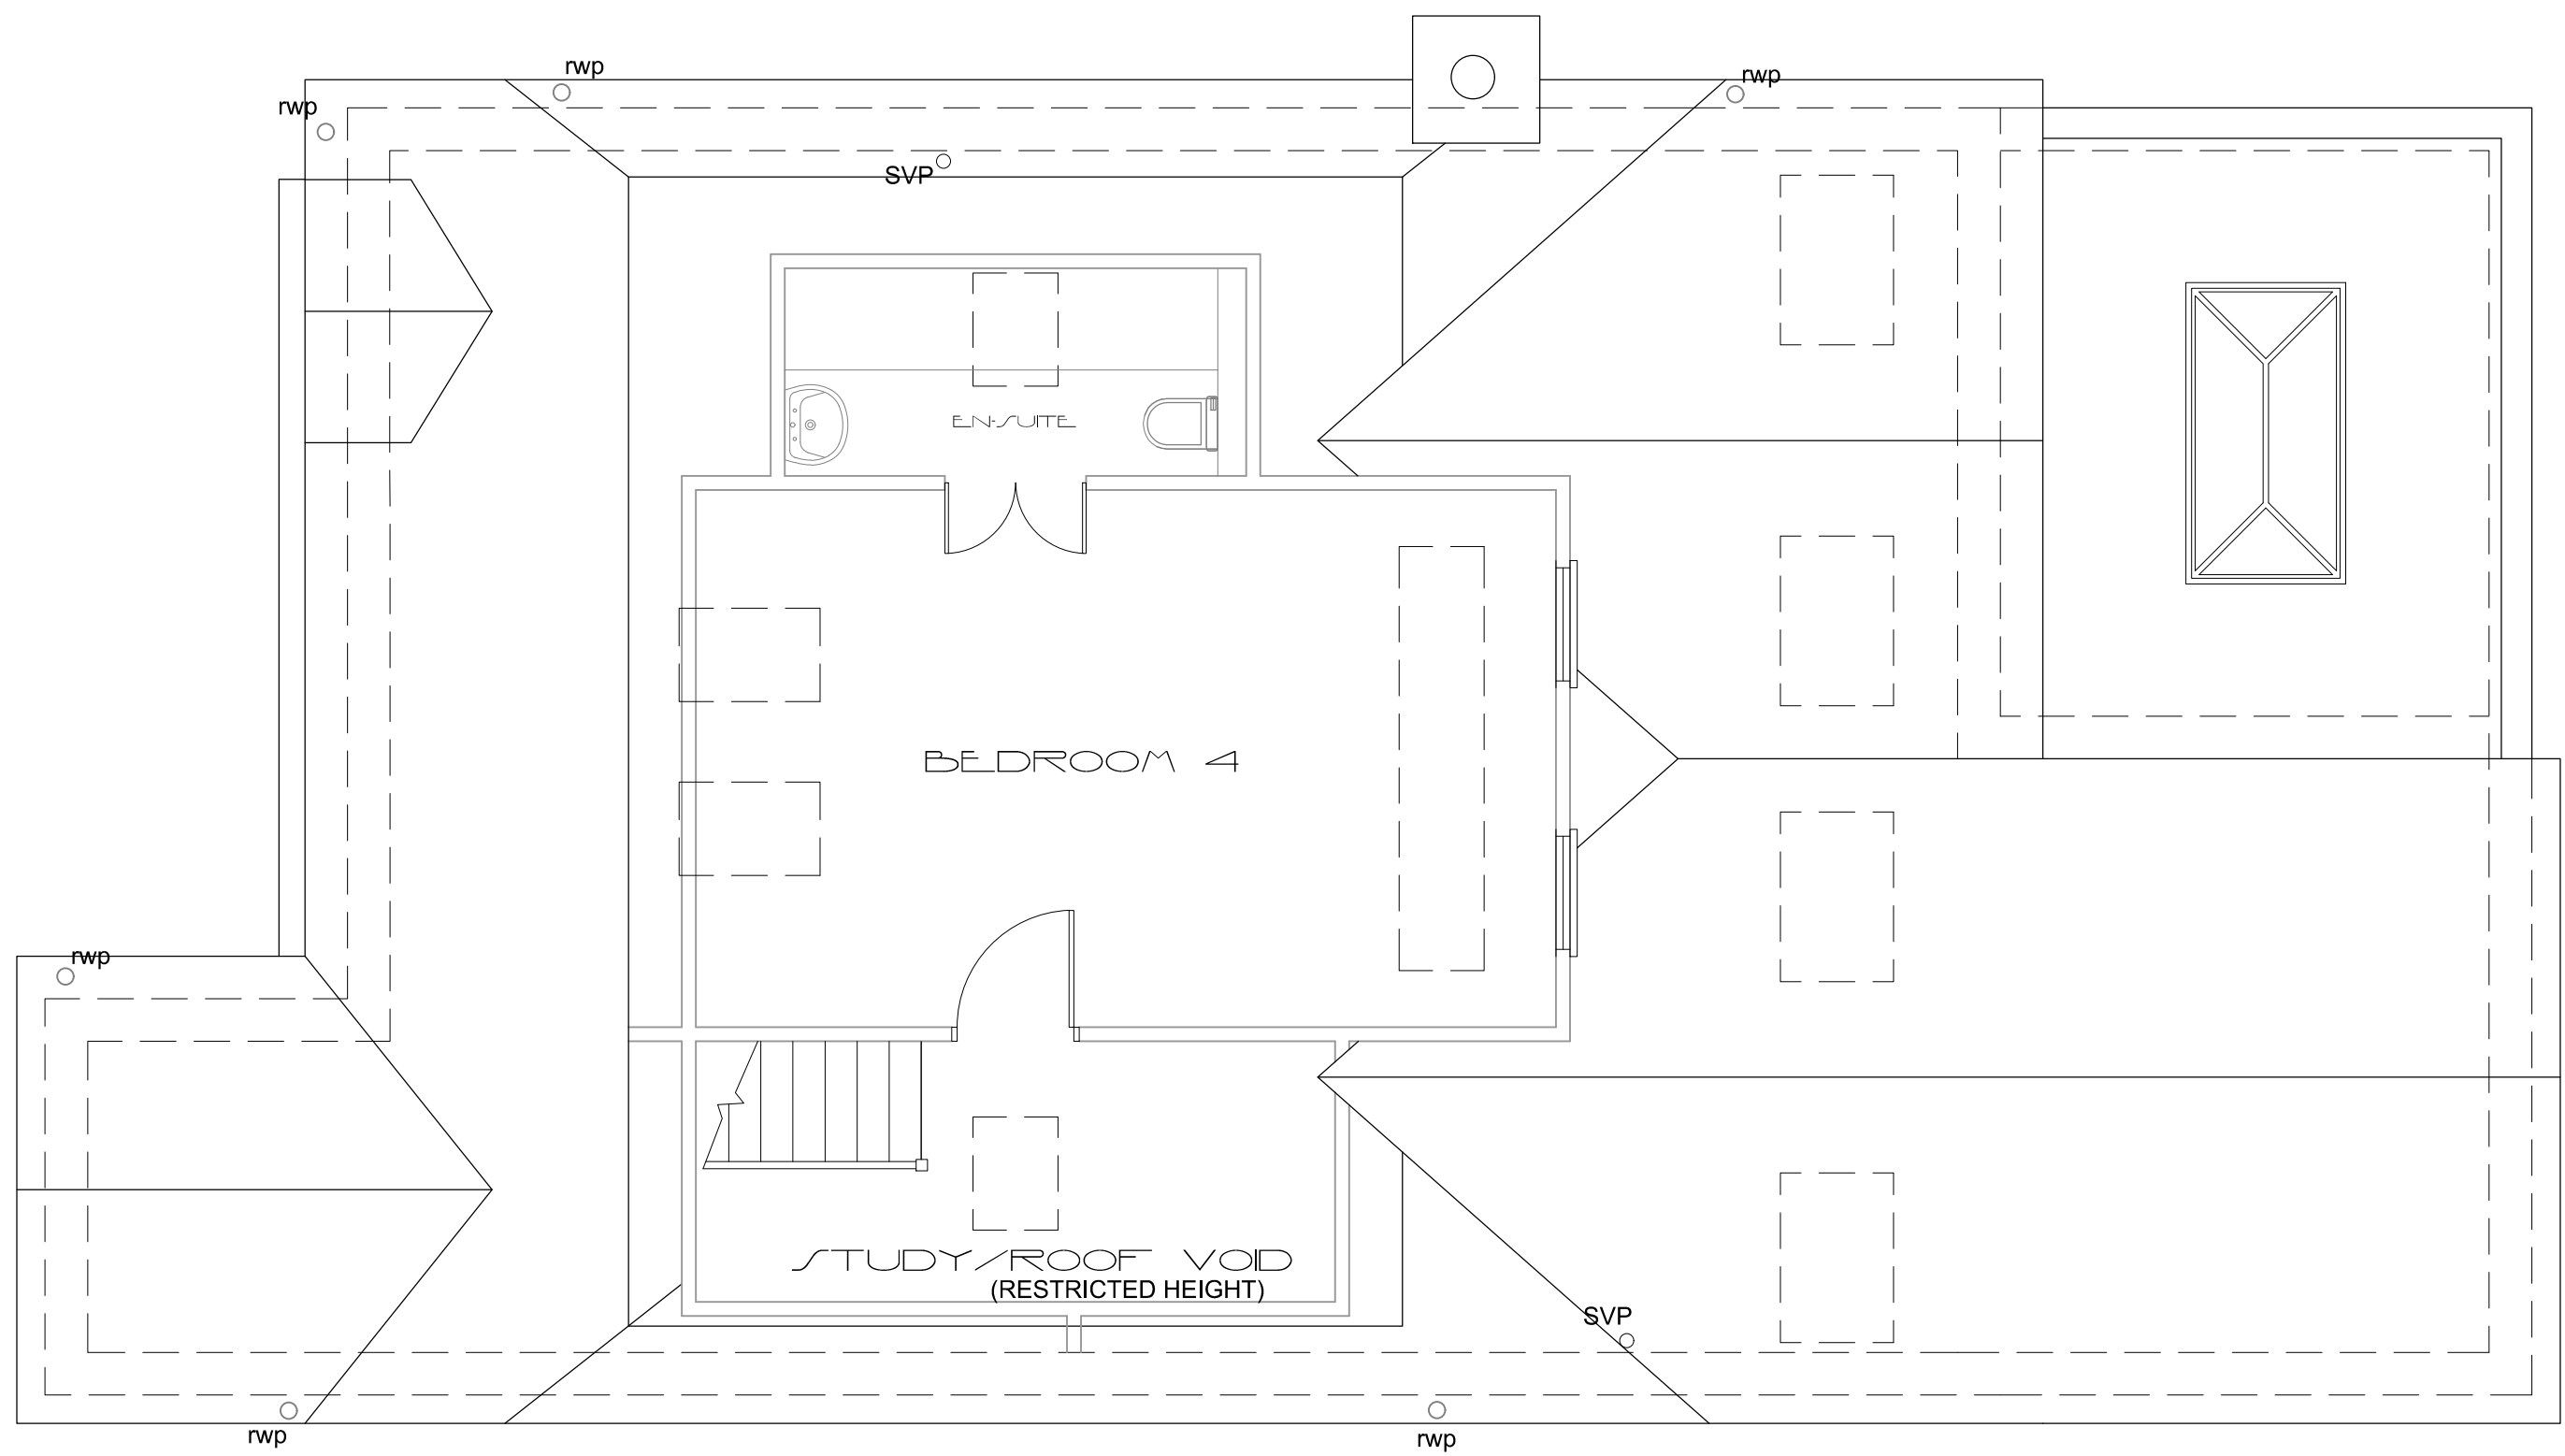



ATTIC

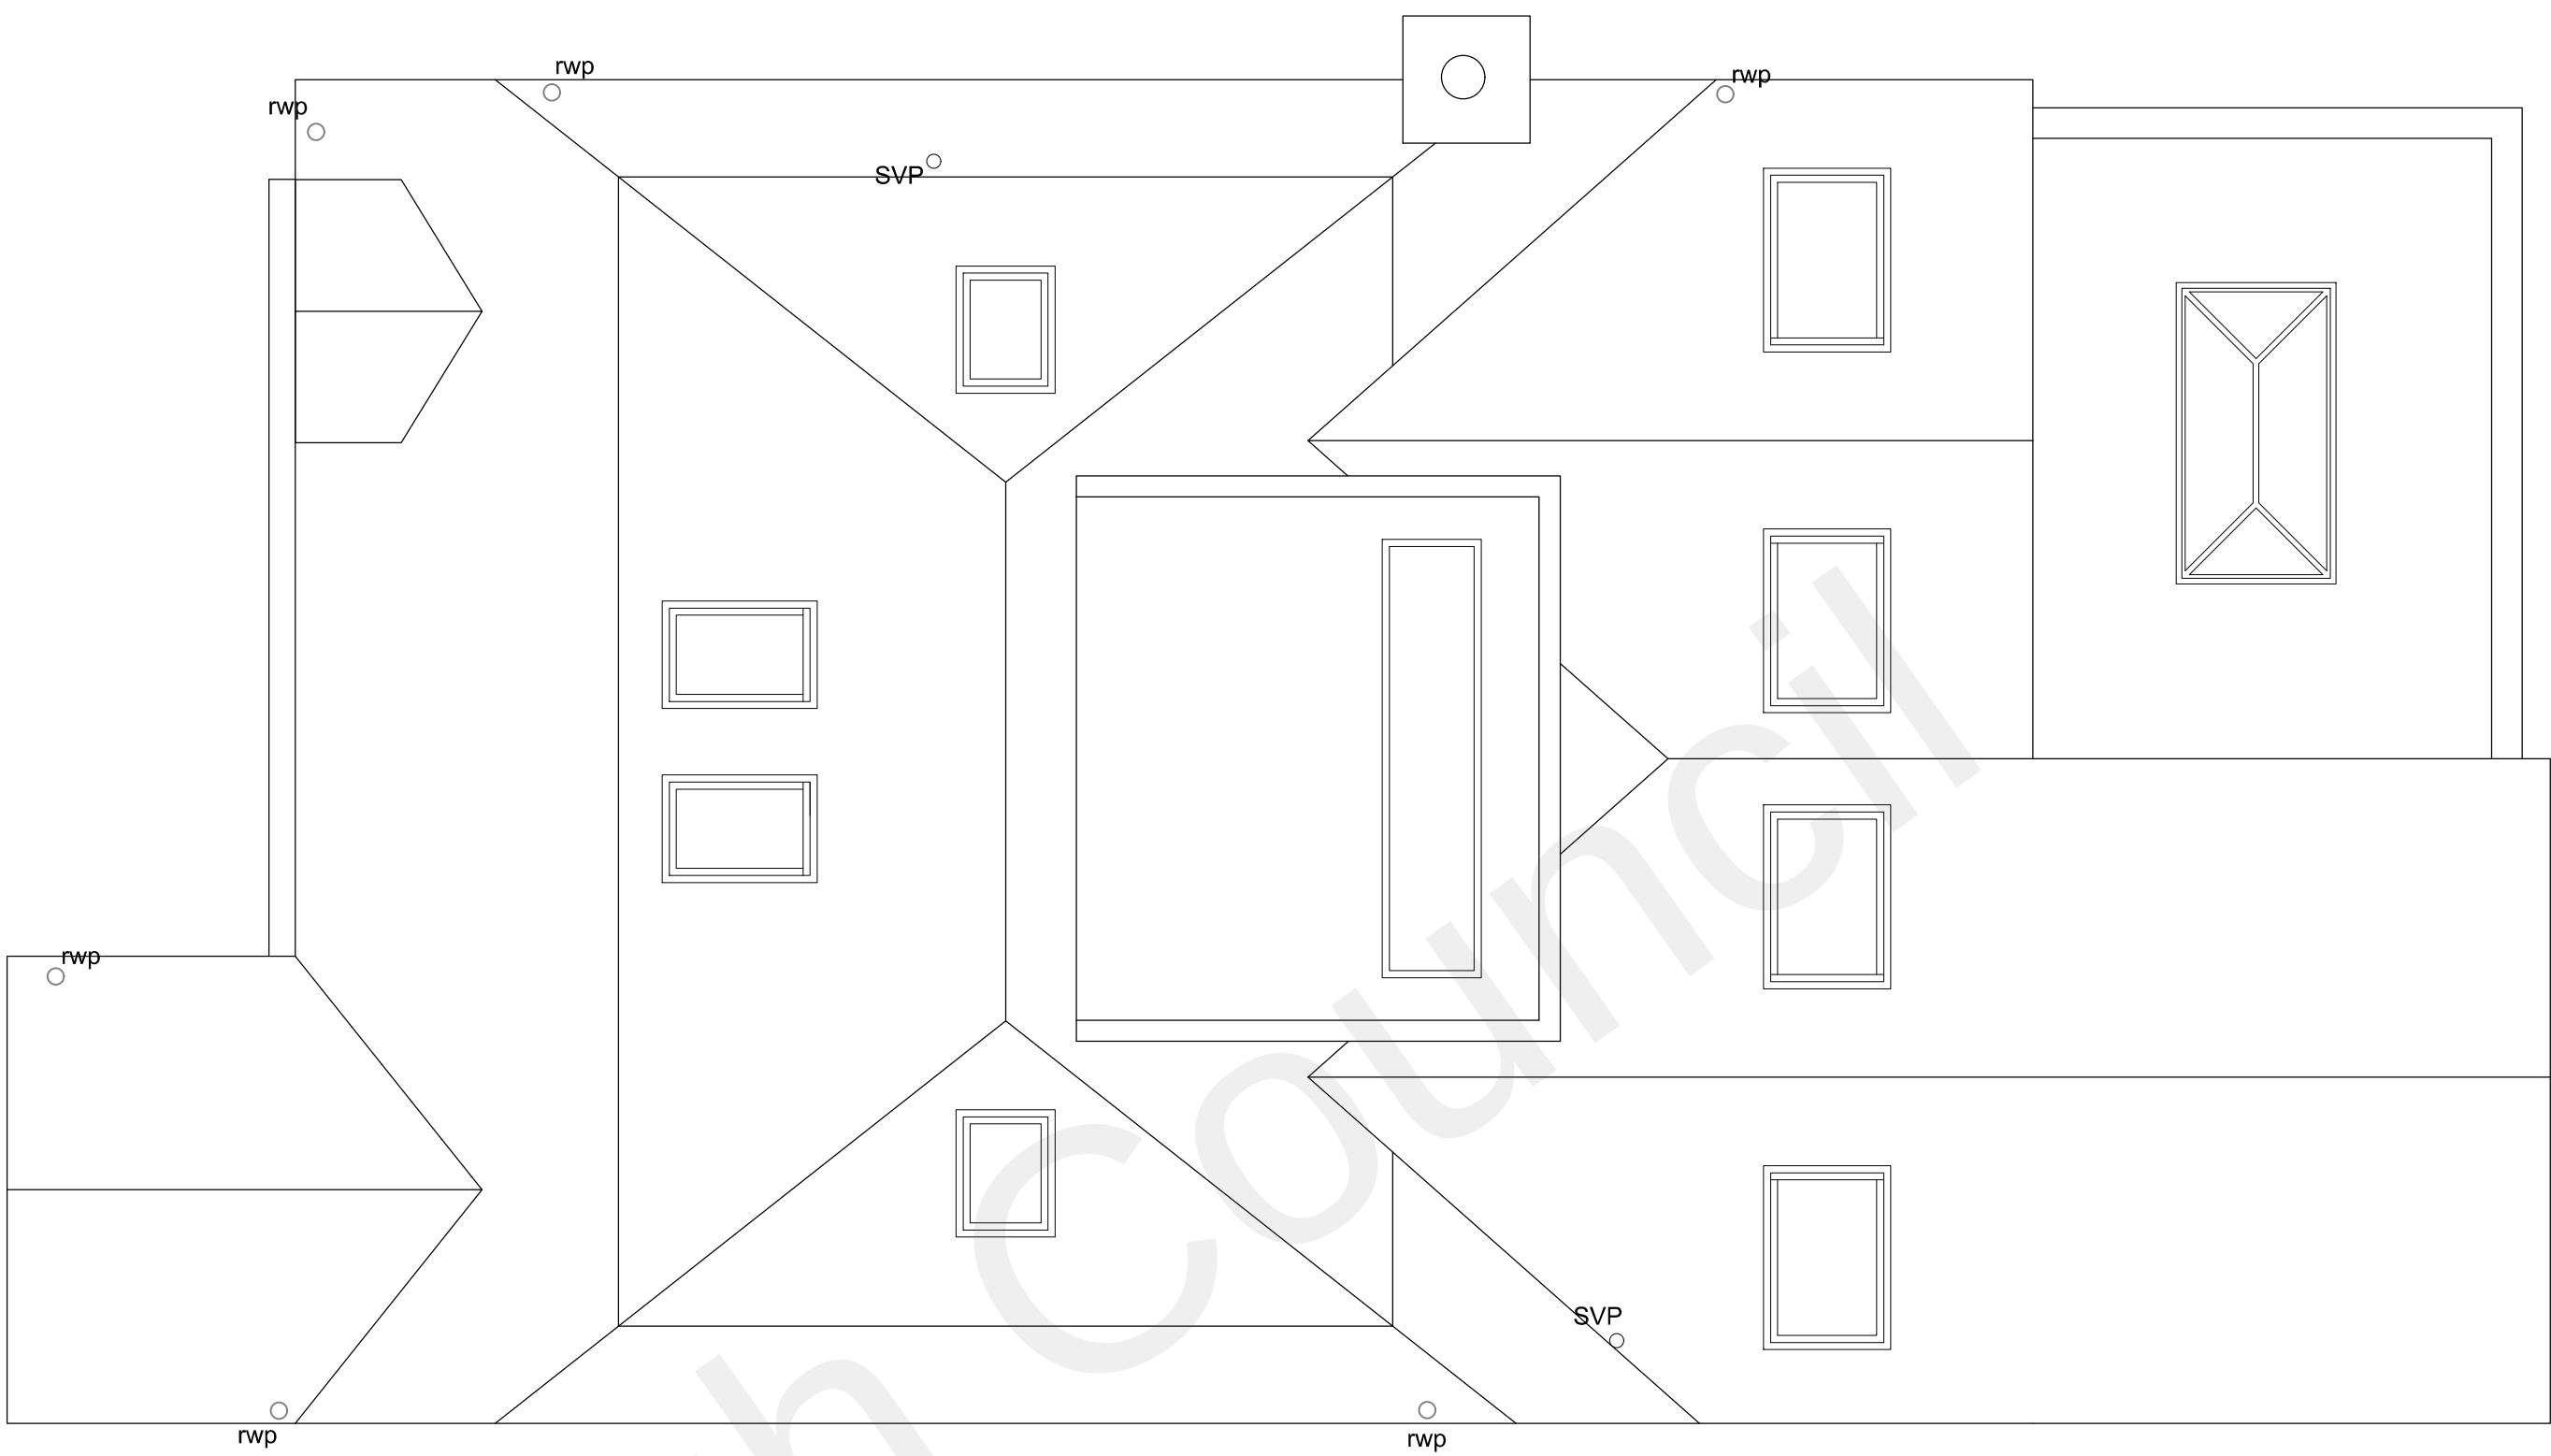

ROOF PLAN

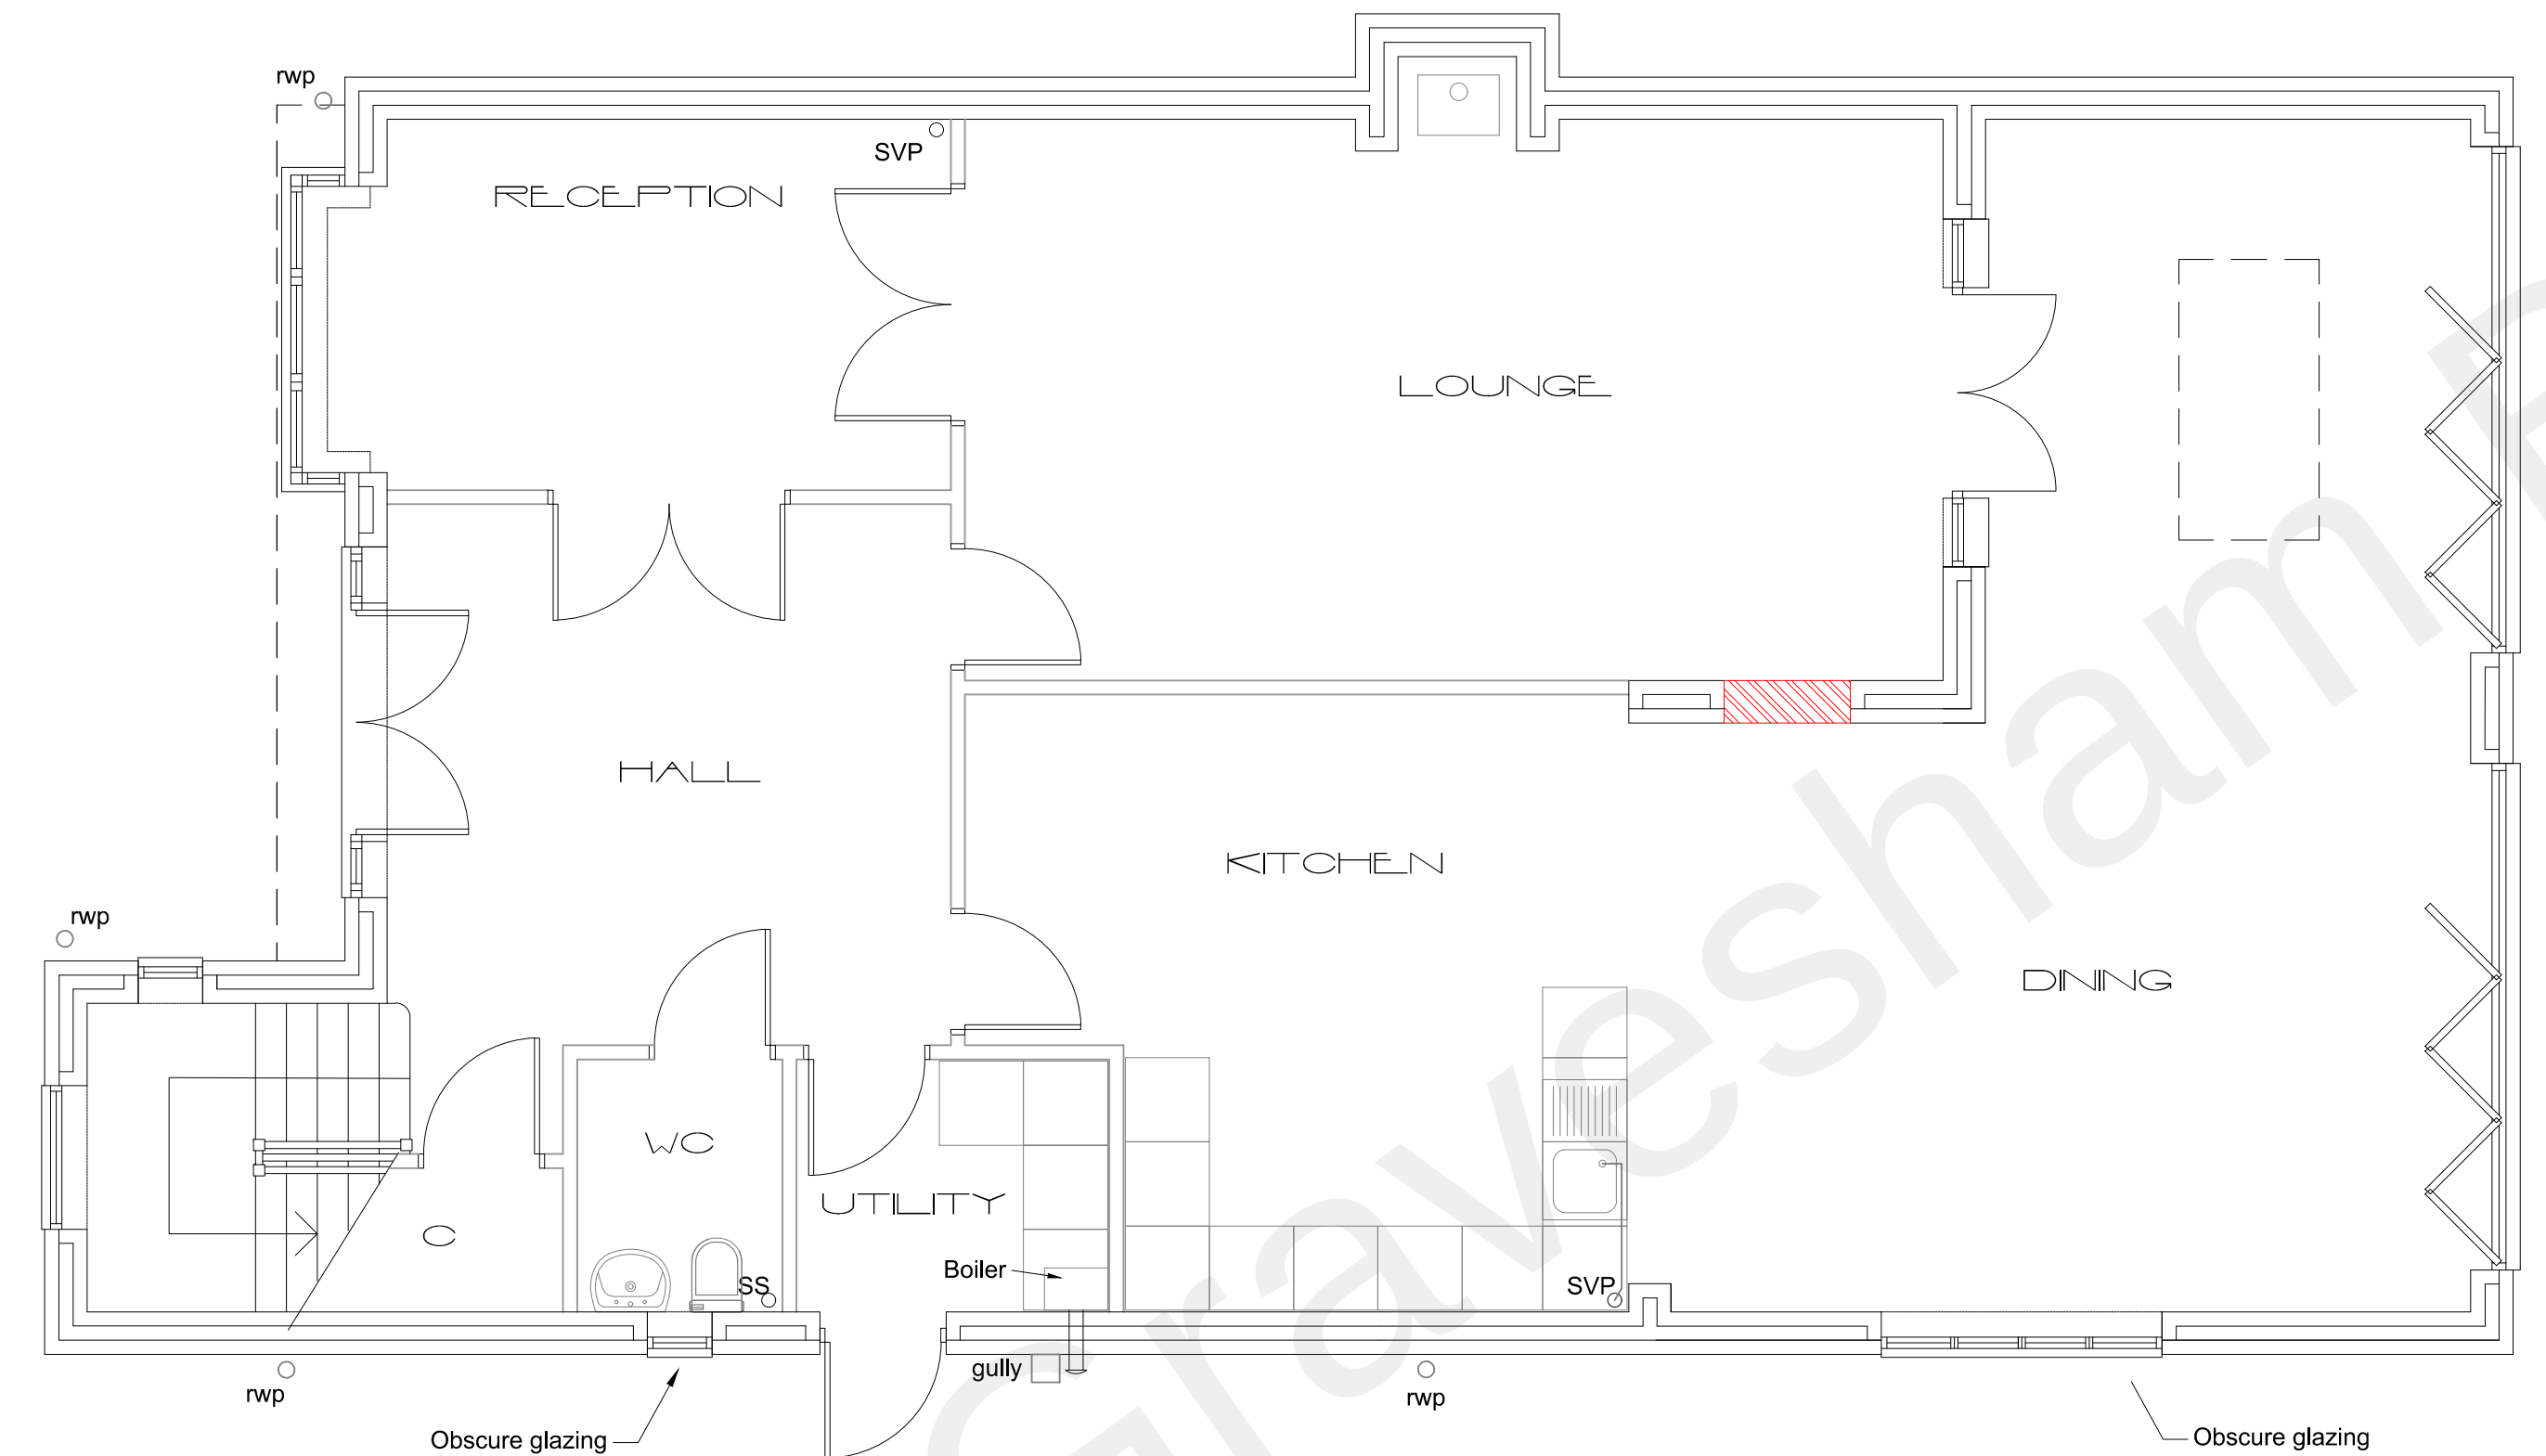

GROUND FLOOR

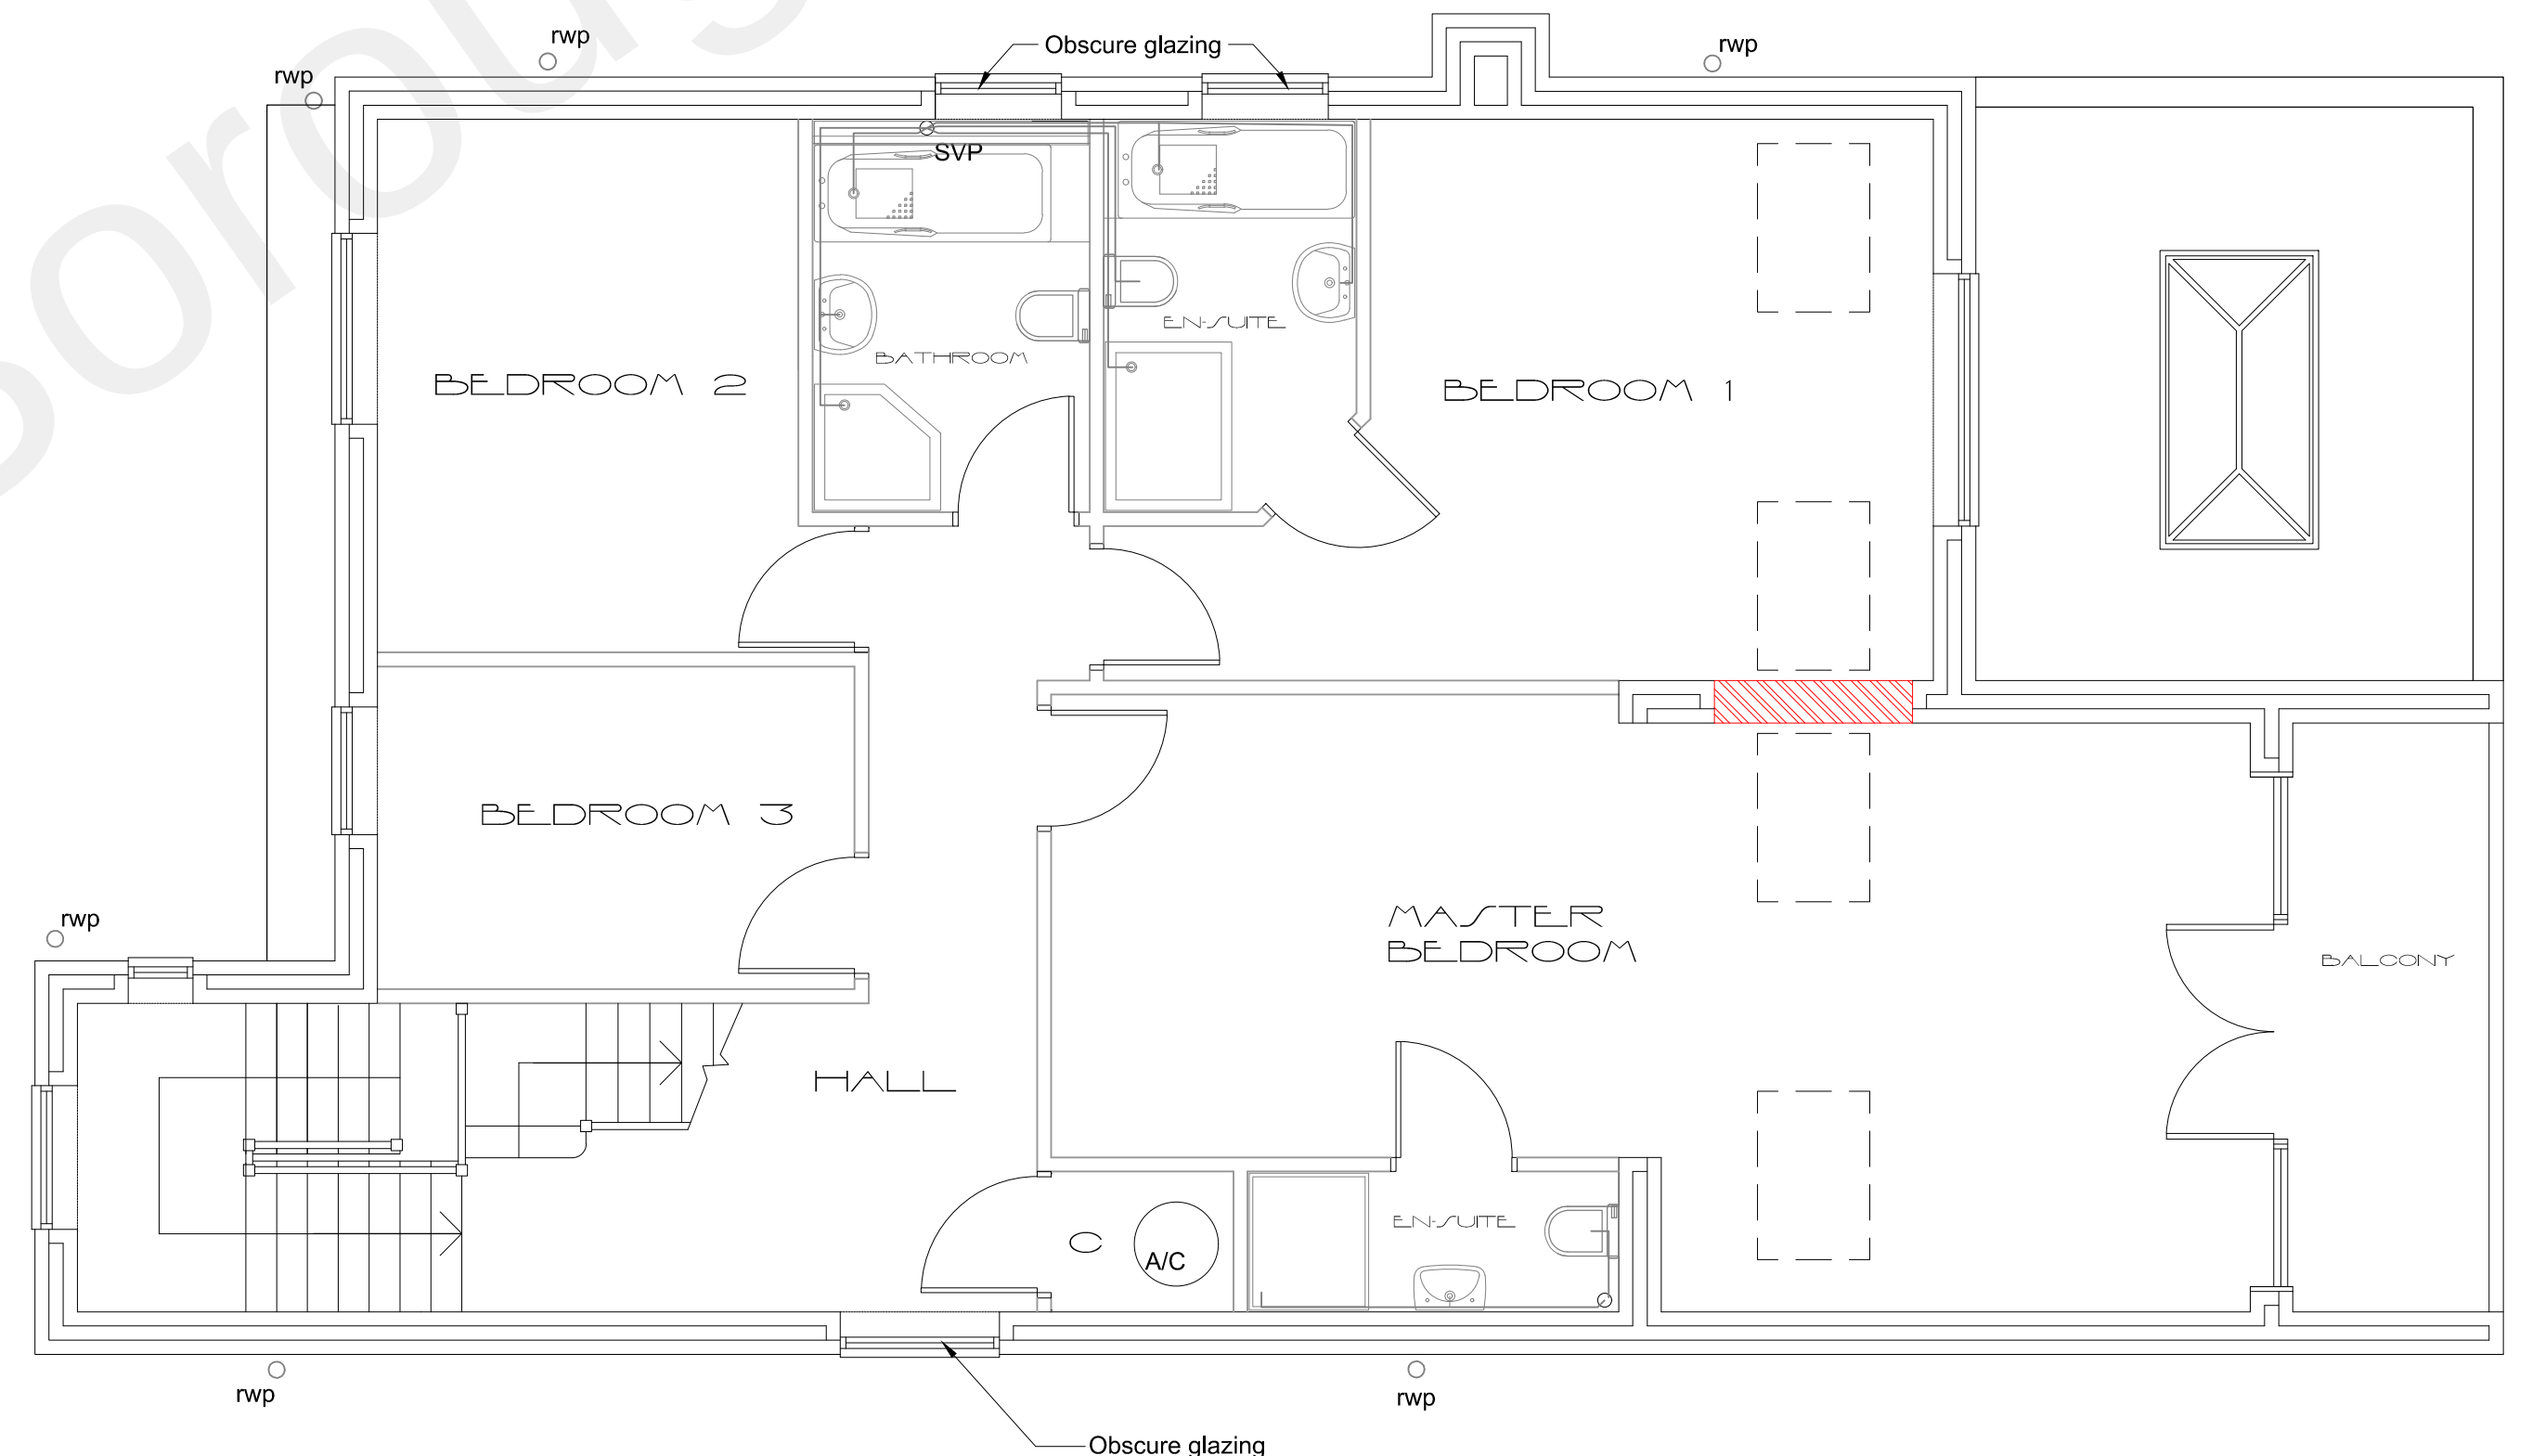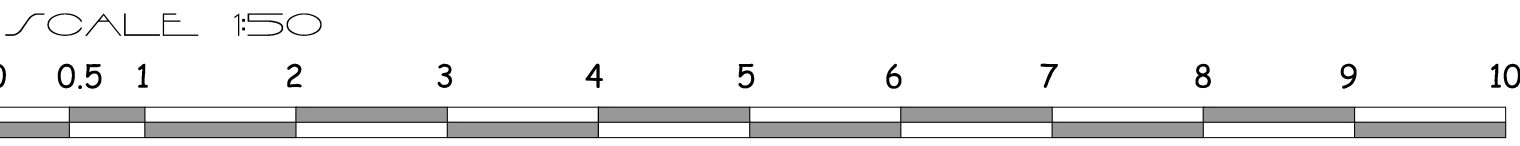

FIRST FLOOR

BSS ARCHITECTURAL SERVICES			
CLIENT		Amerdeep Sahota	
SITE		Milton View Gravesend Kent	
DRAWING TITLE		Proposed plans	
SCALE		1:50 @A1	
DATE	January 2023	DRAWING NO.	23/01/05