




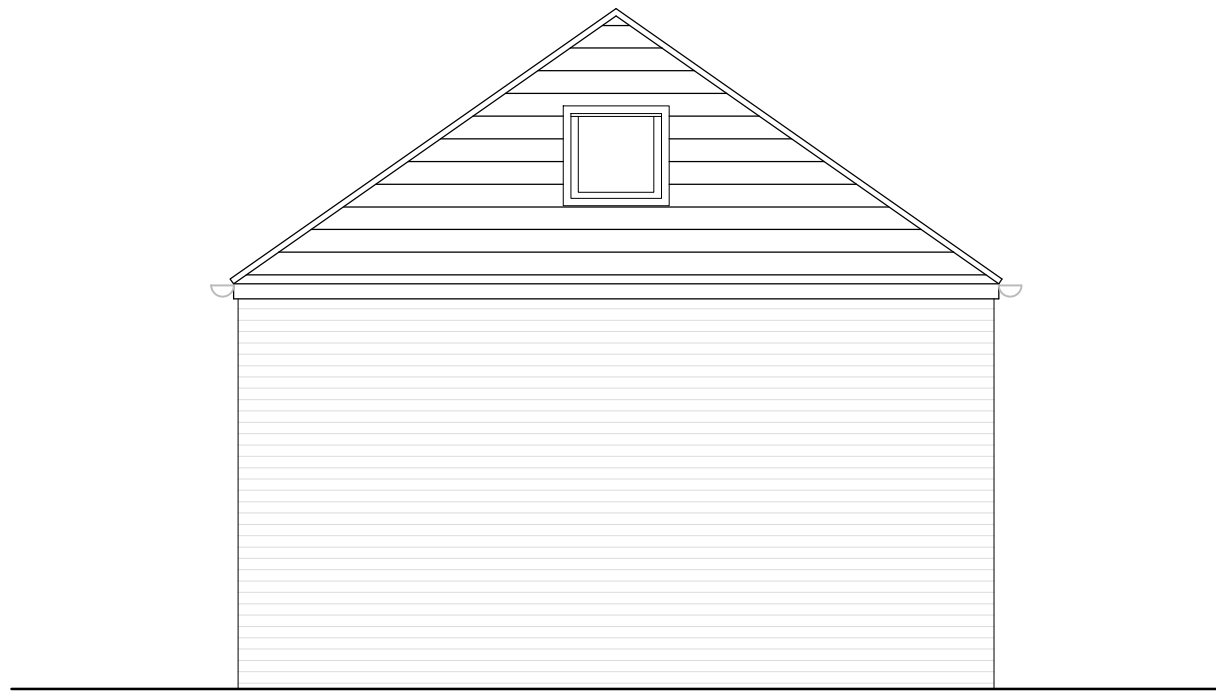

SOUTH EAST ELEVATION

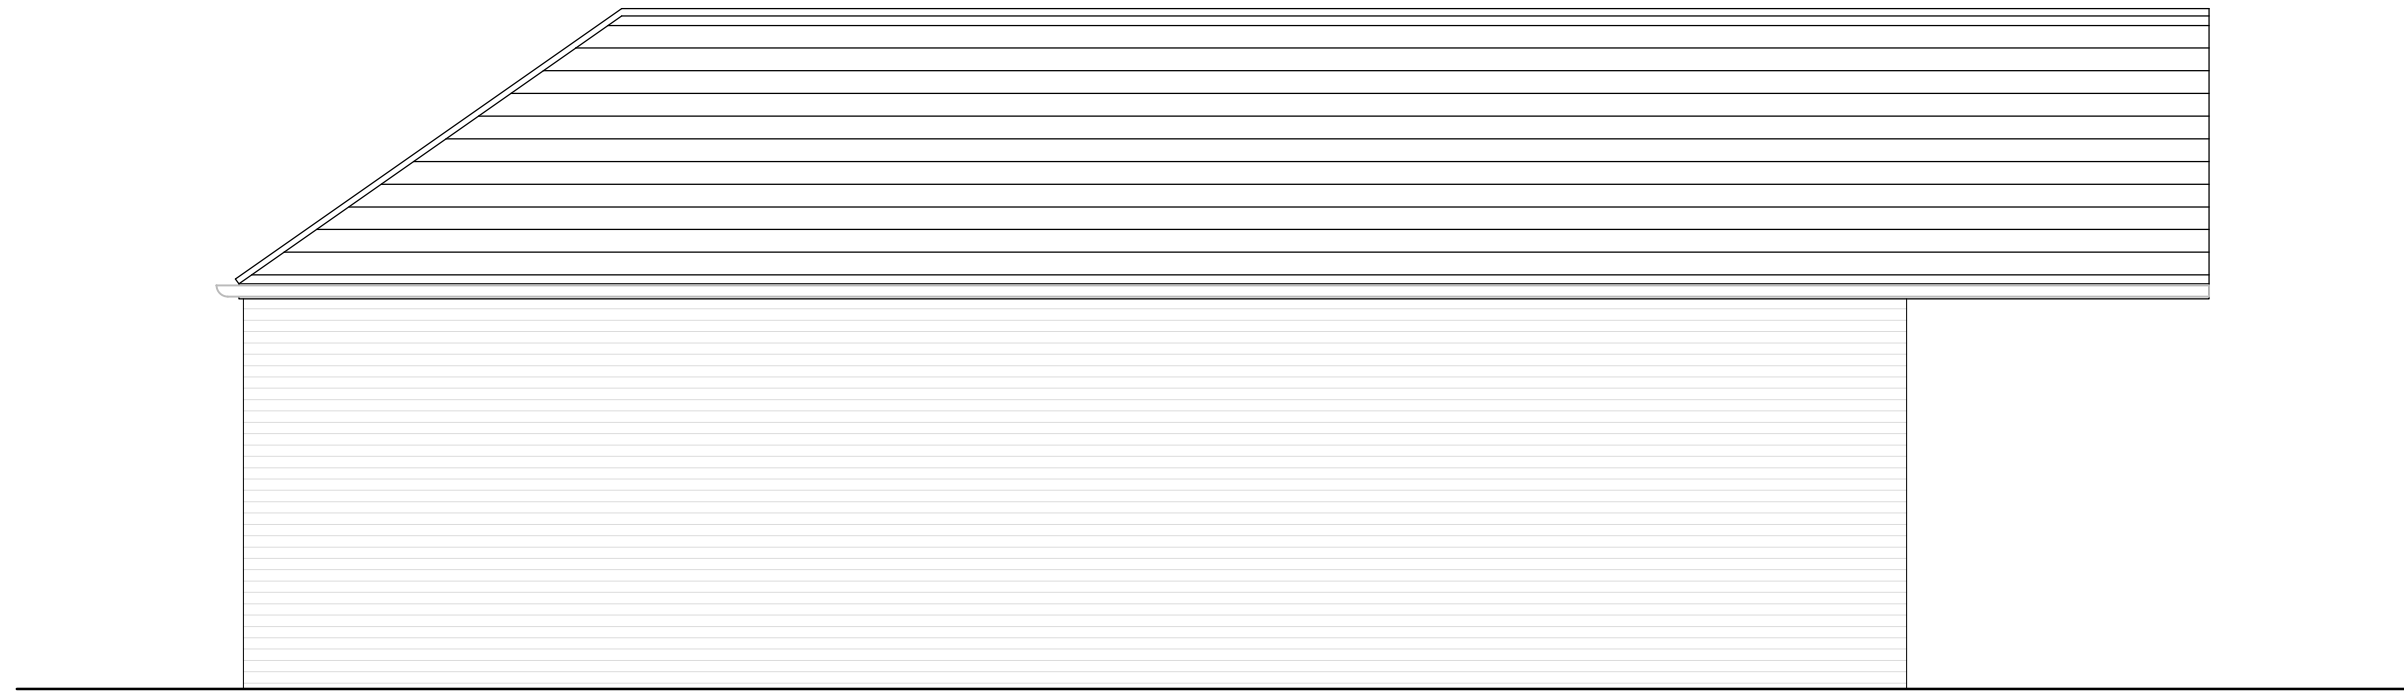


NORTH EAST ELEVATION

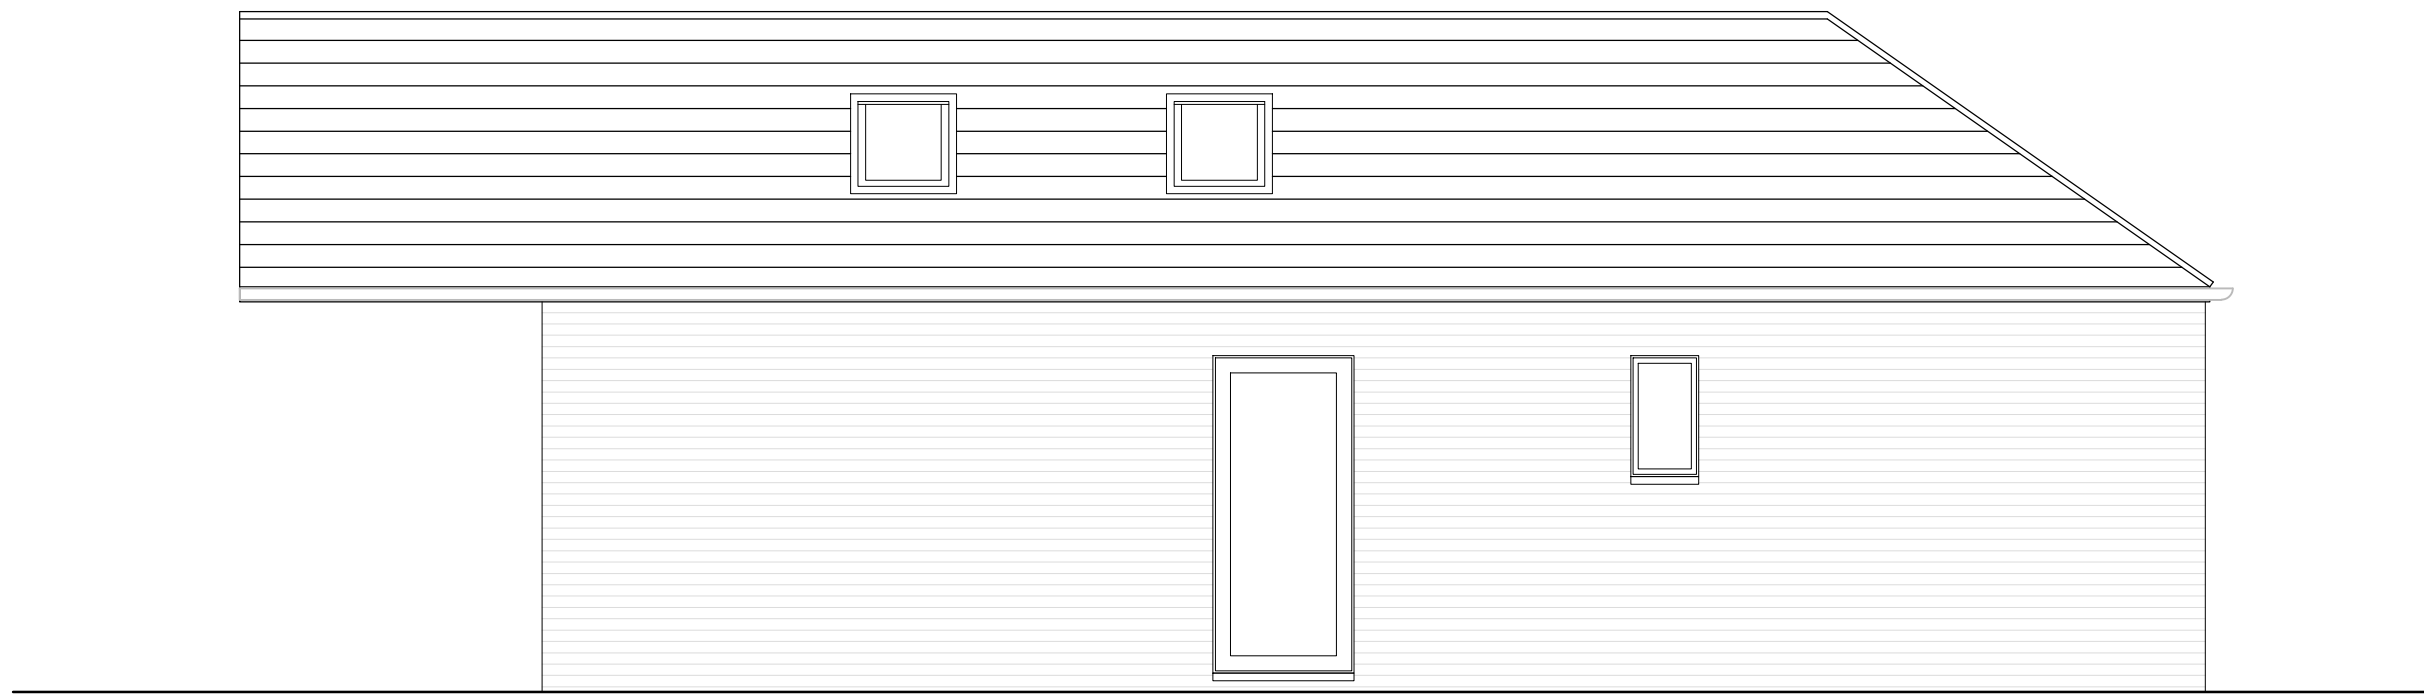


SOUTH WEST ELEVATION

SCALE 1:50


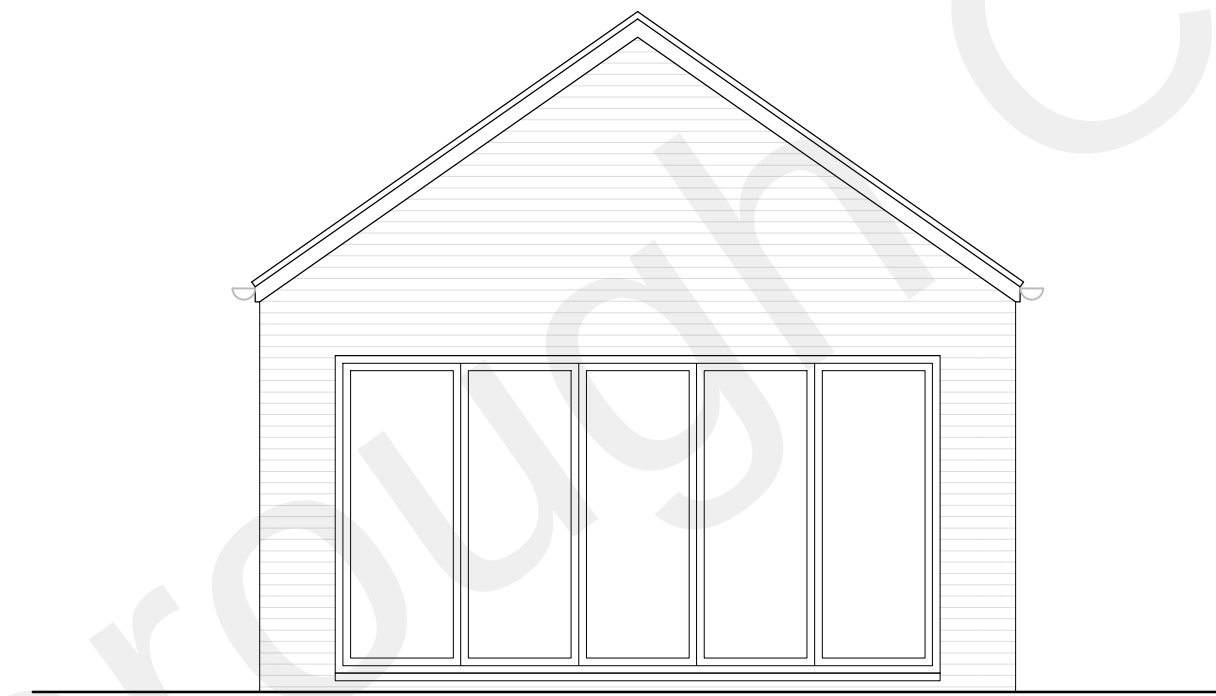


NORTH WEST ELEVATION

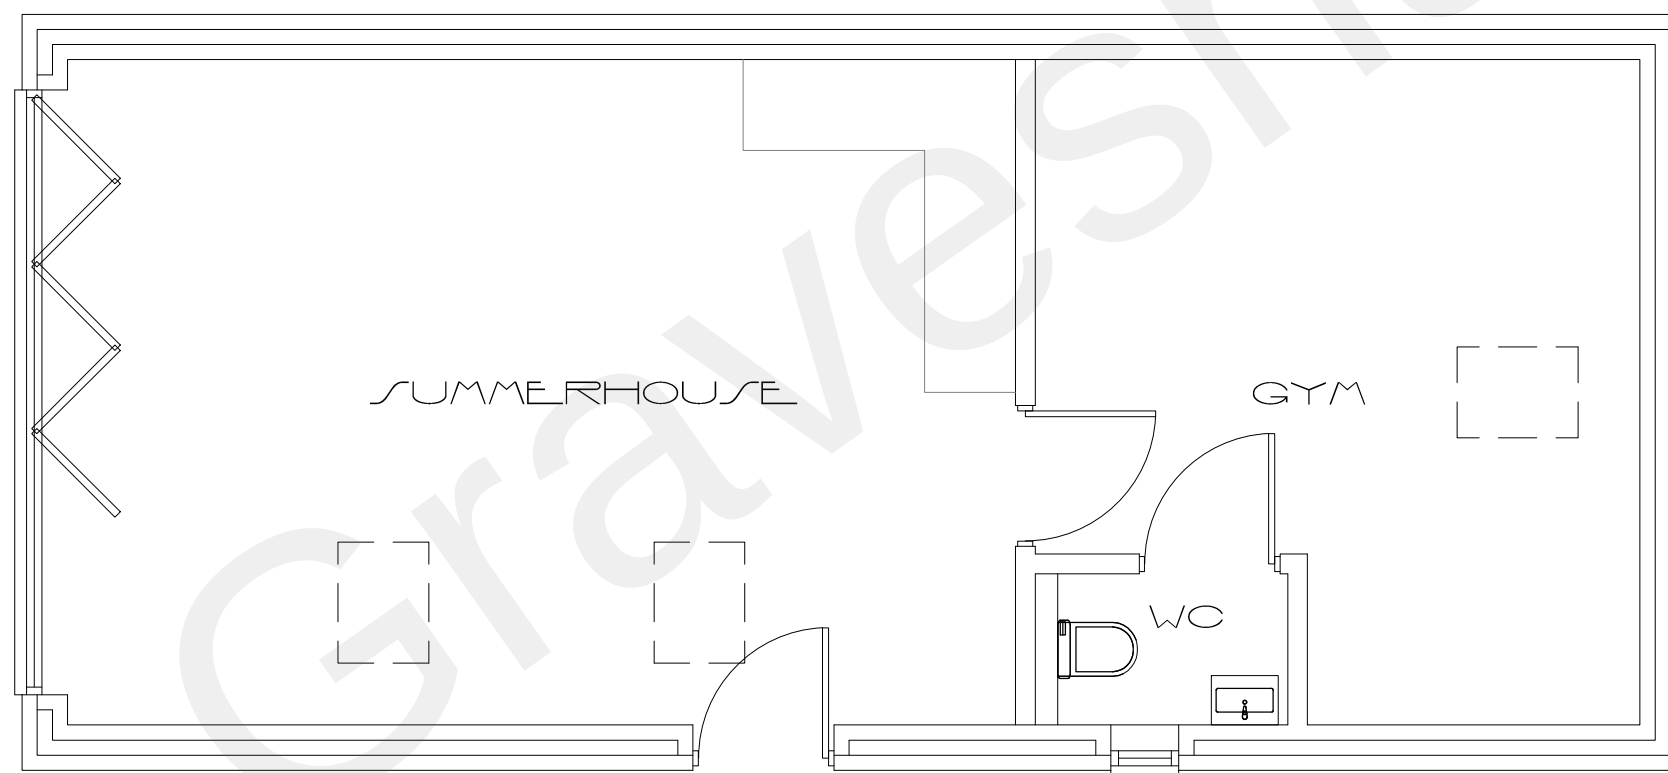

PROPOSED SUMMERHOUSE

SCALE 1:50

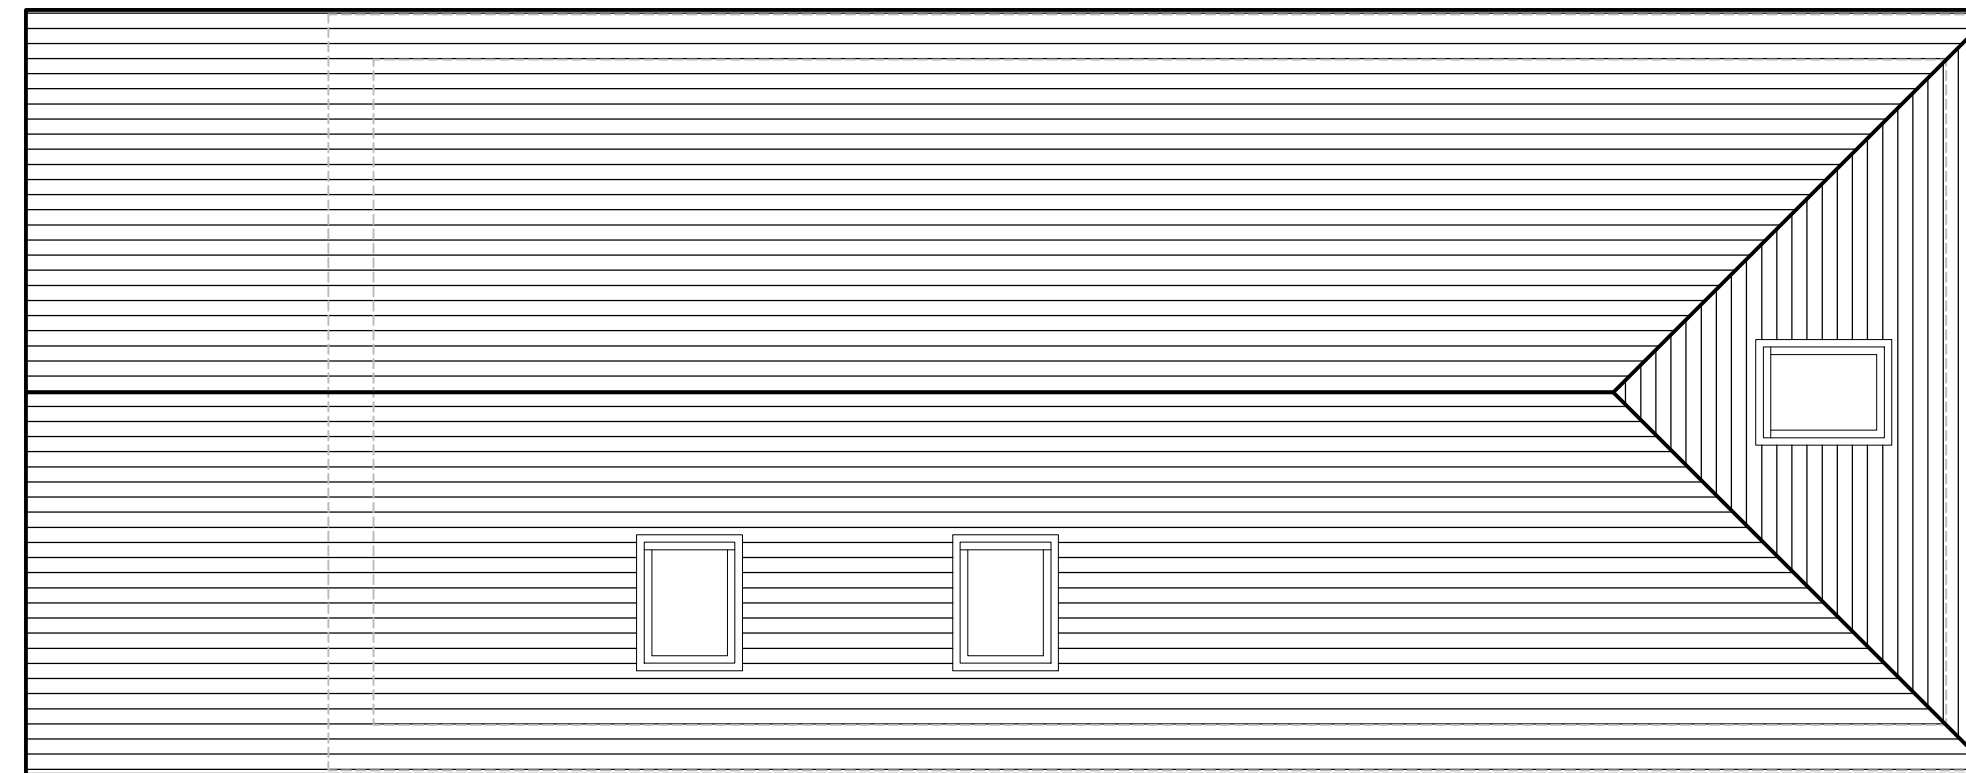 

ROOF PLAN

BSS ARCHITECTURAL SERVICES			
CLIENT		Amerdeep Sahota	
SITE		Milton View Gravesend Kent	
DRAWING TITLE		Proposed Summerhouse	
SCALE		1:50 @A1	
DATE	January 2023	DRAWING NO.	23/01/07