


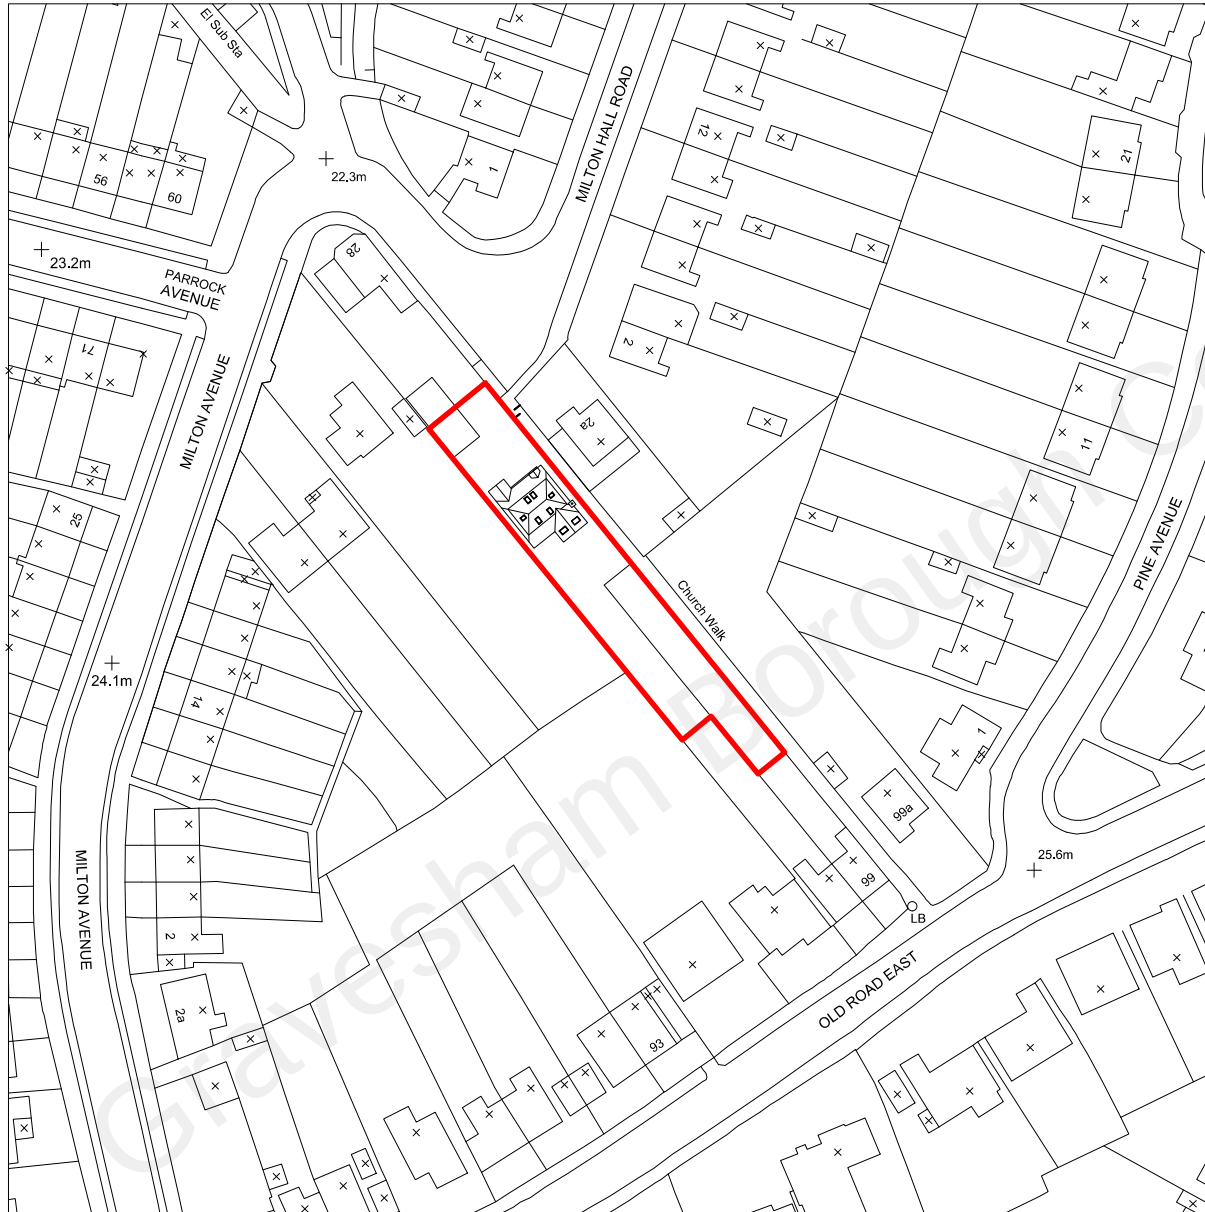

SITE PLAN

SCALE 1:1250



BSS ARCHITECTURAL SERVICES			
CLIENT	Amerdeep Sahota		
SITE	Milton View Gravesend Kent		
DRAWING TITLE	Site Plan		
SCALE	1:1250 @A4		
DATE	January 2023	DRAWING NO.	23/01/09