



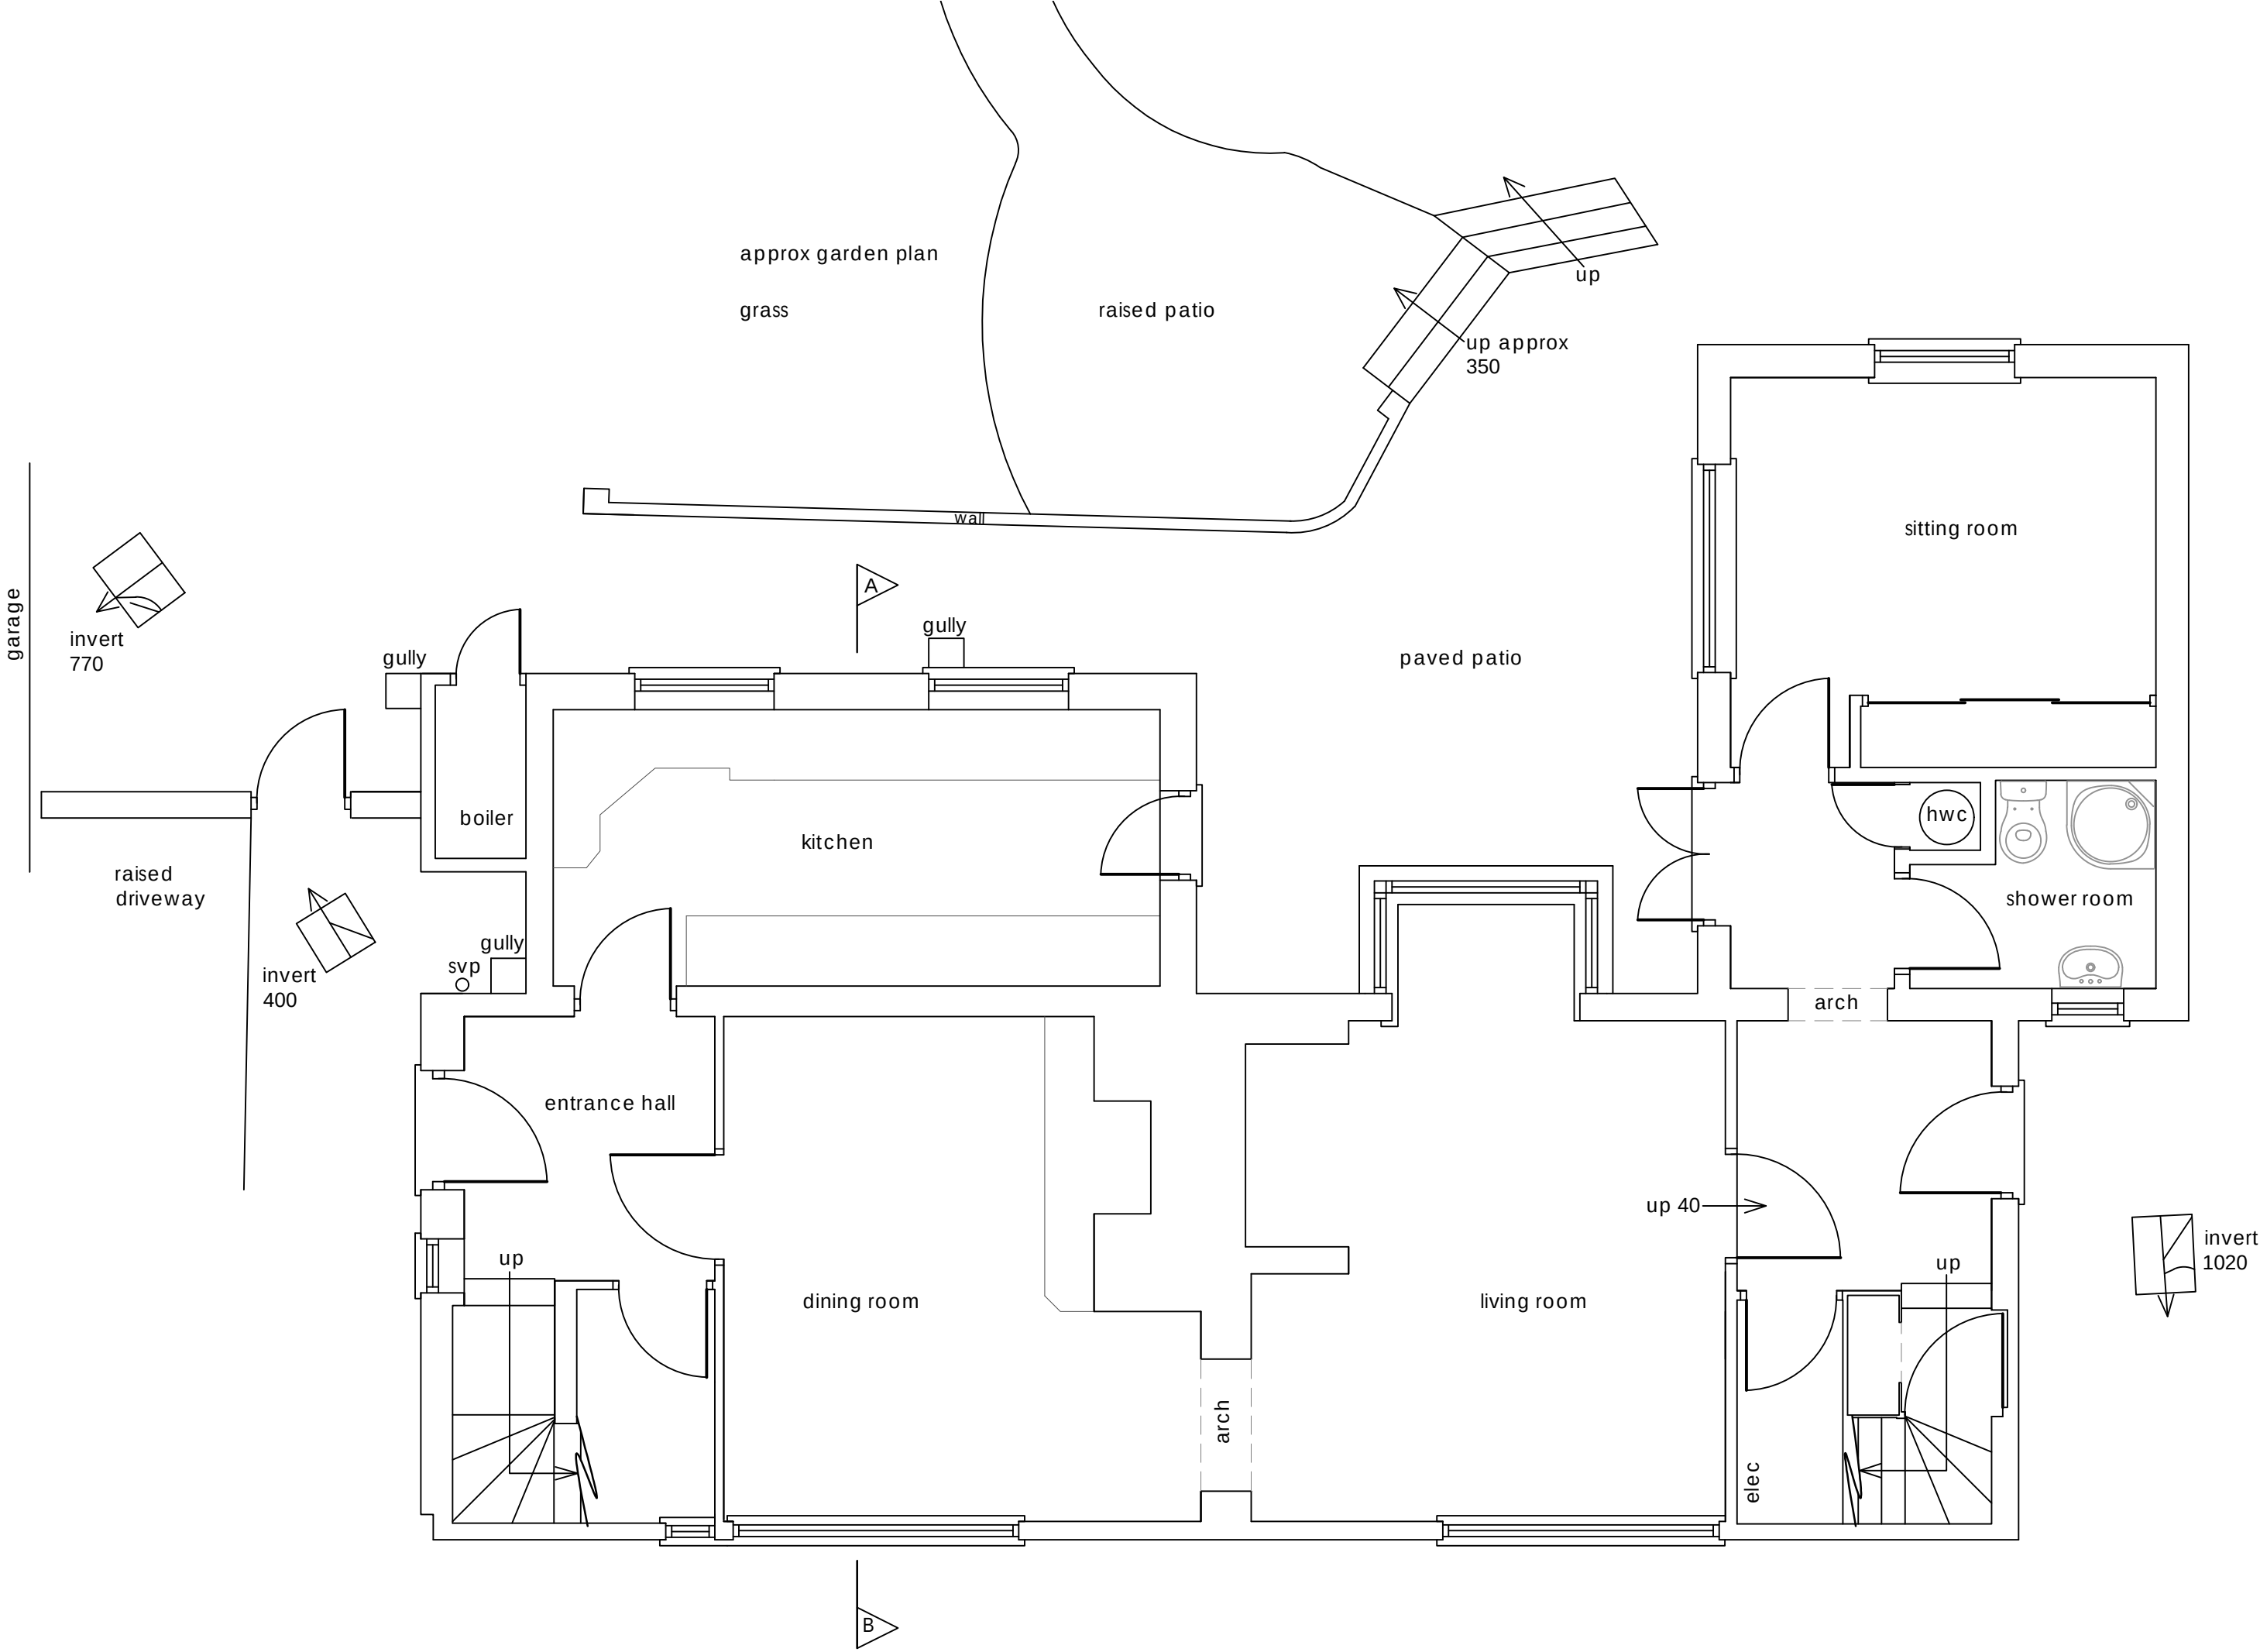


Ground floor plan
1:50

0 1m 2m 3m 4m 5m
1:50 scale bar

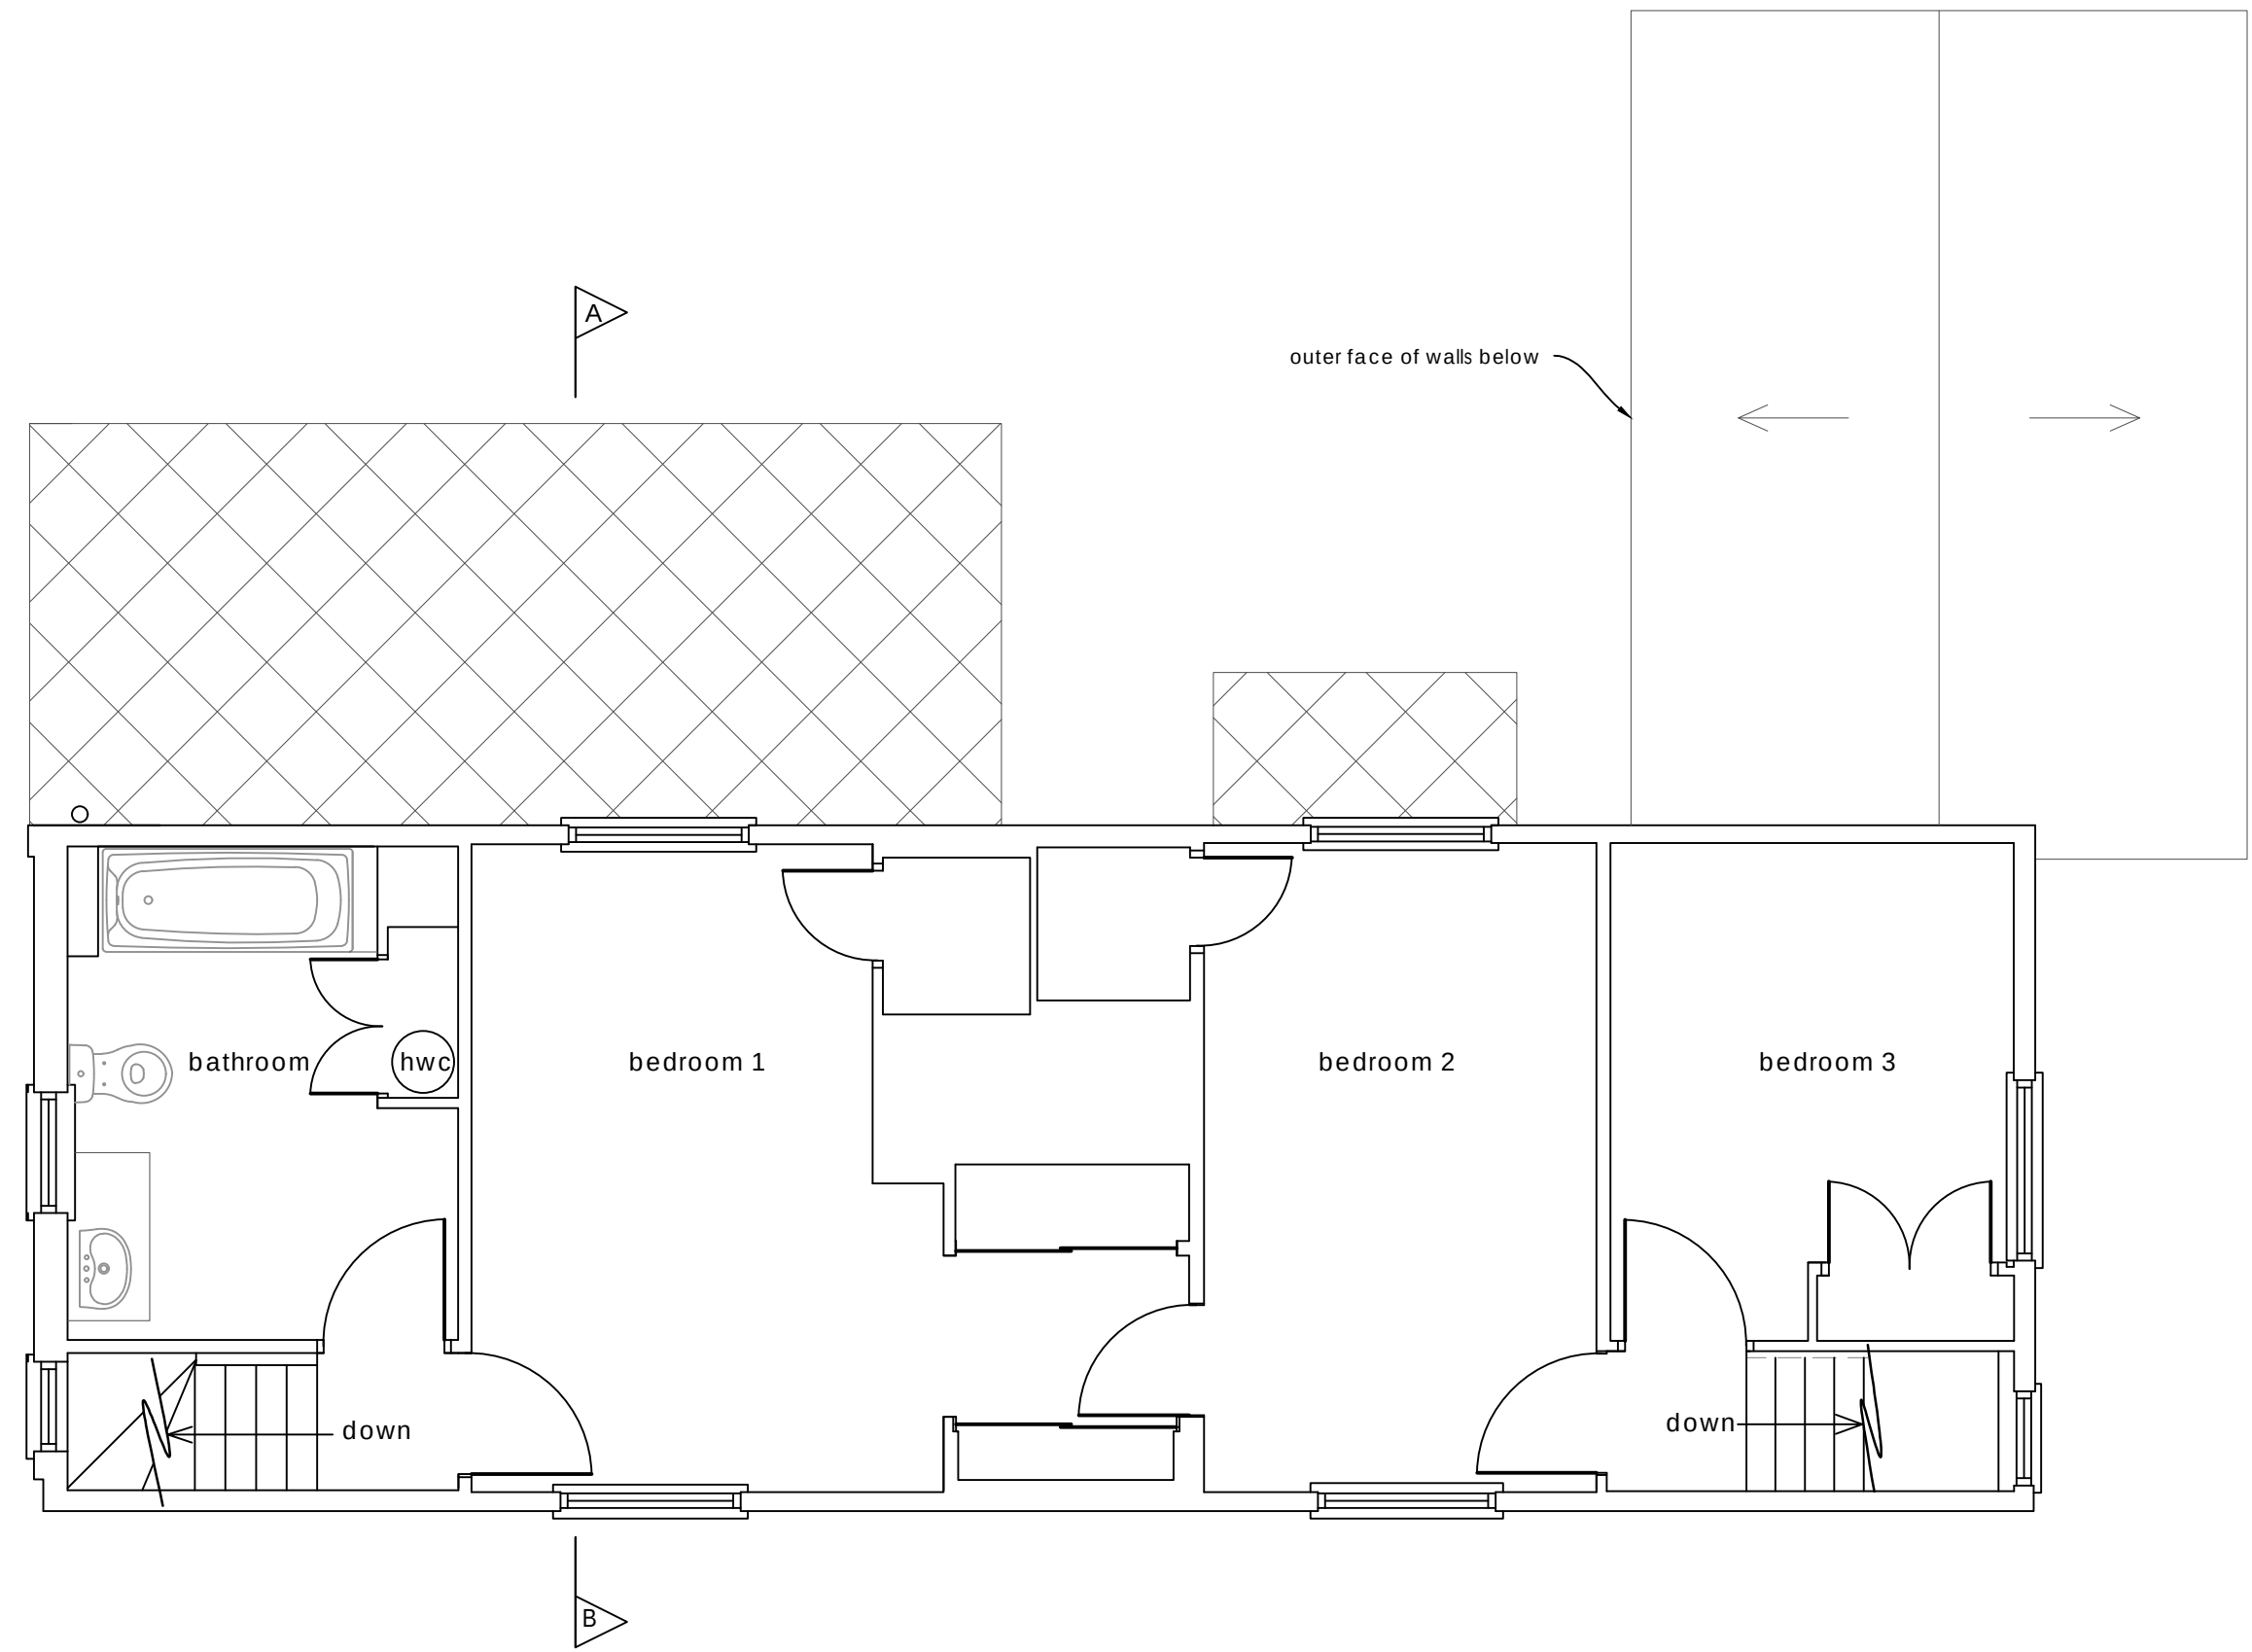


First floor plan
1:50

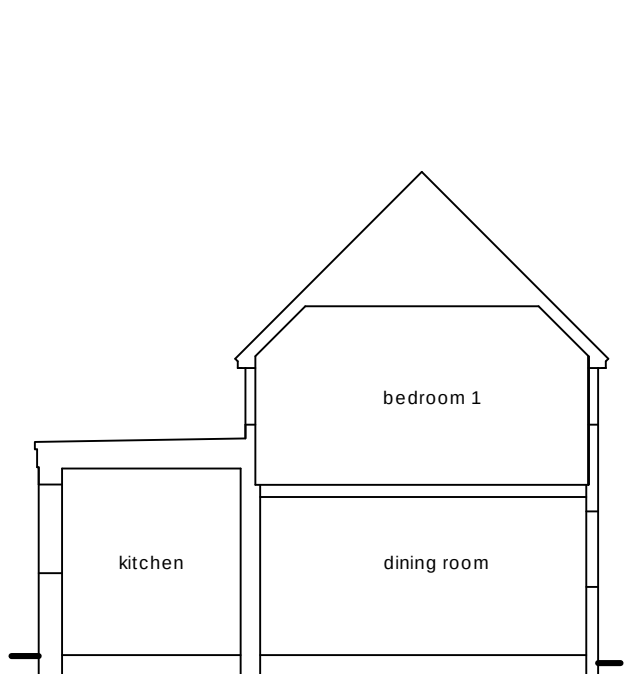

Section A - B
1:100


0 2m 4m 6m 8m 10m
1:100 scale bar

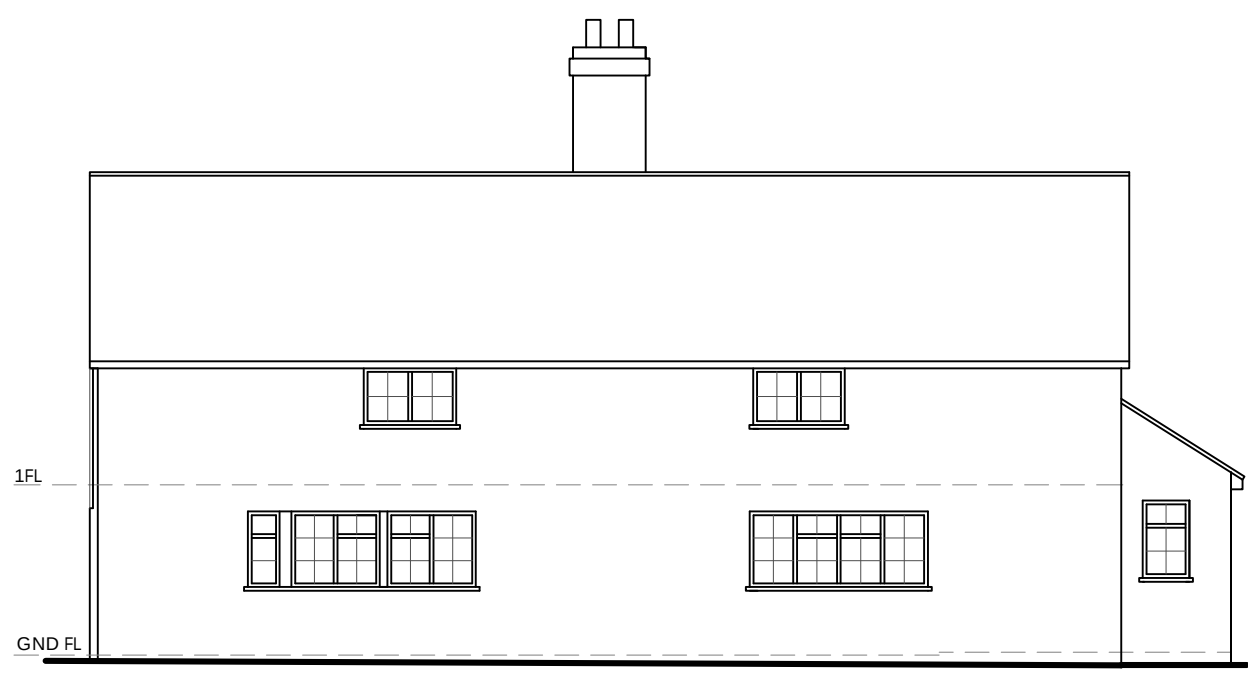

Front elevation
1:100



Flank elevation
1:100

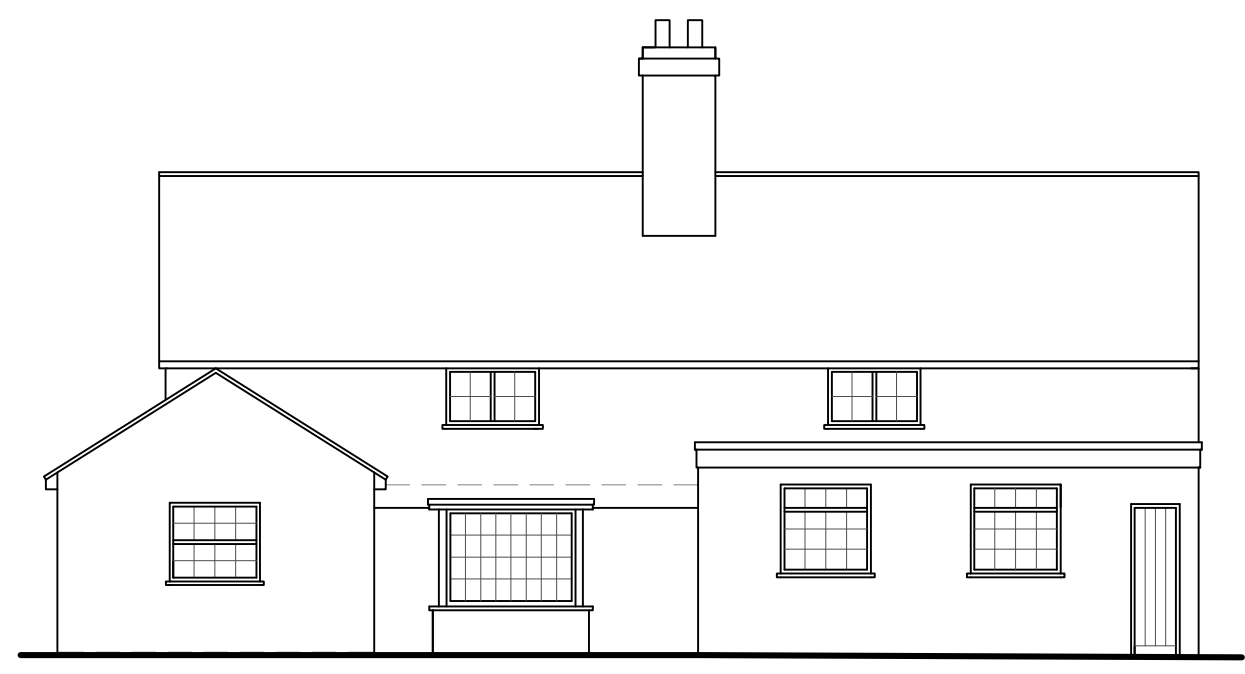

Rear elevation
1:100




Flank elevation
1:100



Site location plan
1:1250

0 25m 50m 75m 100m 125m
1:1250 scale bar

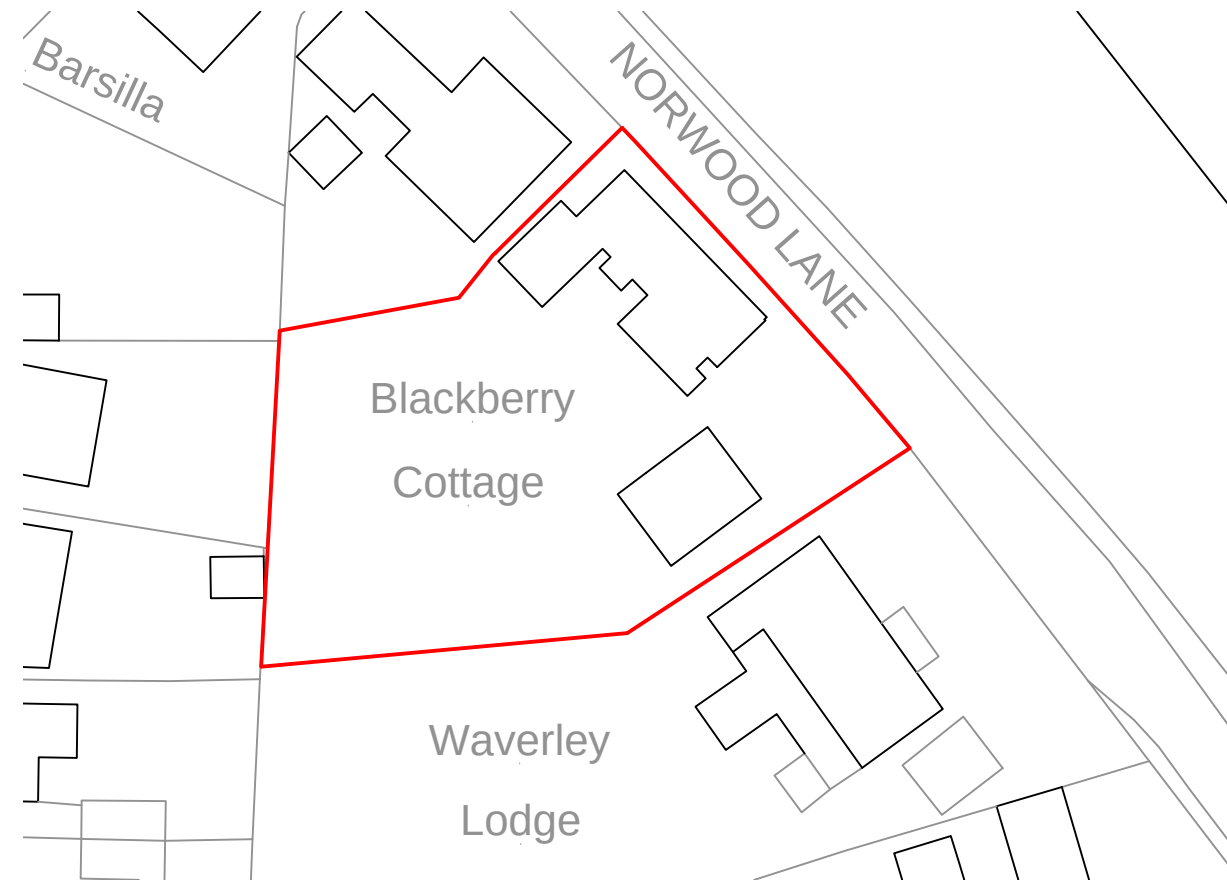

Block plan
1:500

0 10m 20m 30m 40m 50m
1:500 scale bar

Everyone involved in construction has duties under the Construction Design and Management Regulations 2015 as well as the Building Safety Act 2022. See further information at www.HSE.gov.uk and www.legislation.gov.uk.

Asbestos - get your property tested. Further information and your responsibilities can be found at www.HSE.gov.uk.

These plans are for identification purposes only. Do not scale from these plans - take measurements on site. All dimensions are approximations. This plan is for viewing at the scales indicated only. This plan is suitable for planning permission purposes.

Revision	Description	Date

SAMUEL MOSS LTD

01322 408573 / 07796 454747

office@samuelmossltd.co.uk

www.samuelmossltd.co.uk

Client:

Mr and Mrs Silvester

Project:

Blackberry Cottage, Norwood Lane, Meopham, DA13 0YE

Title:

Existing plans

Date:	Scale:	Drawn:	Plan no:	Revision
June 2024	@ A1	SM	SM480.1	