

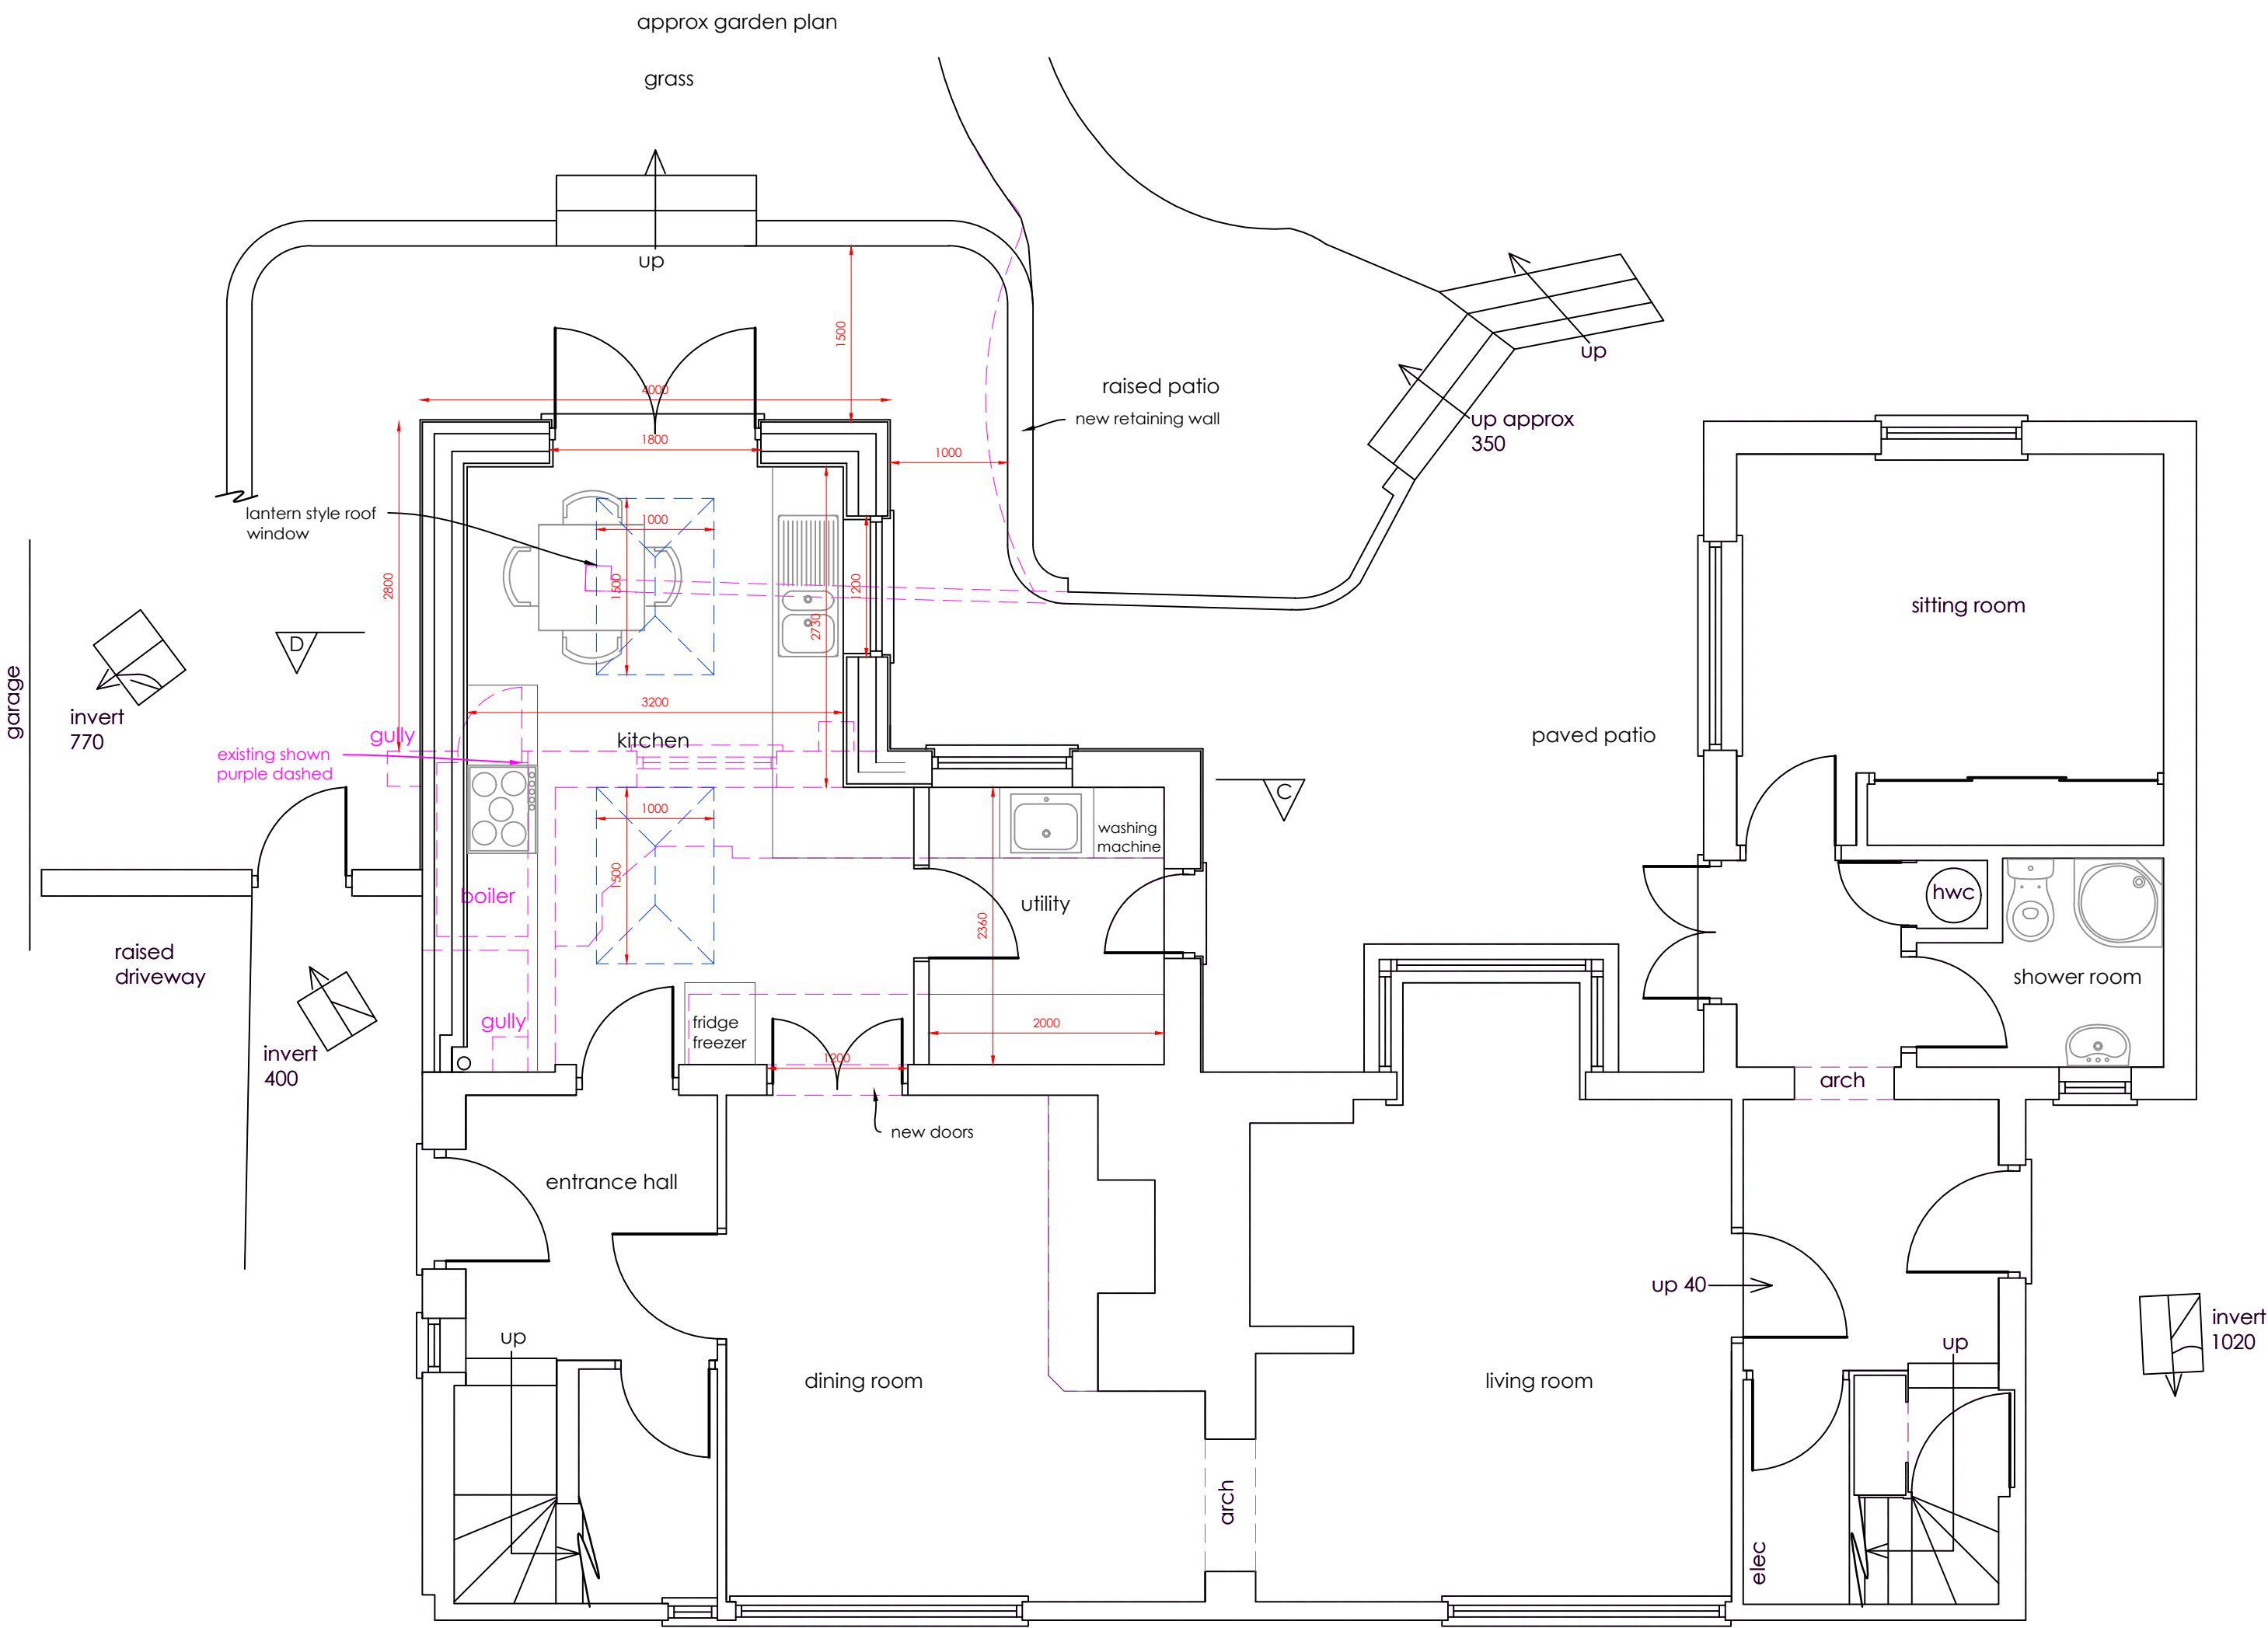


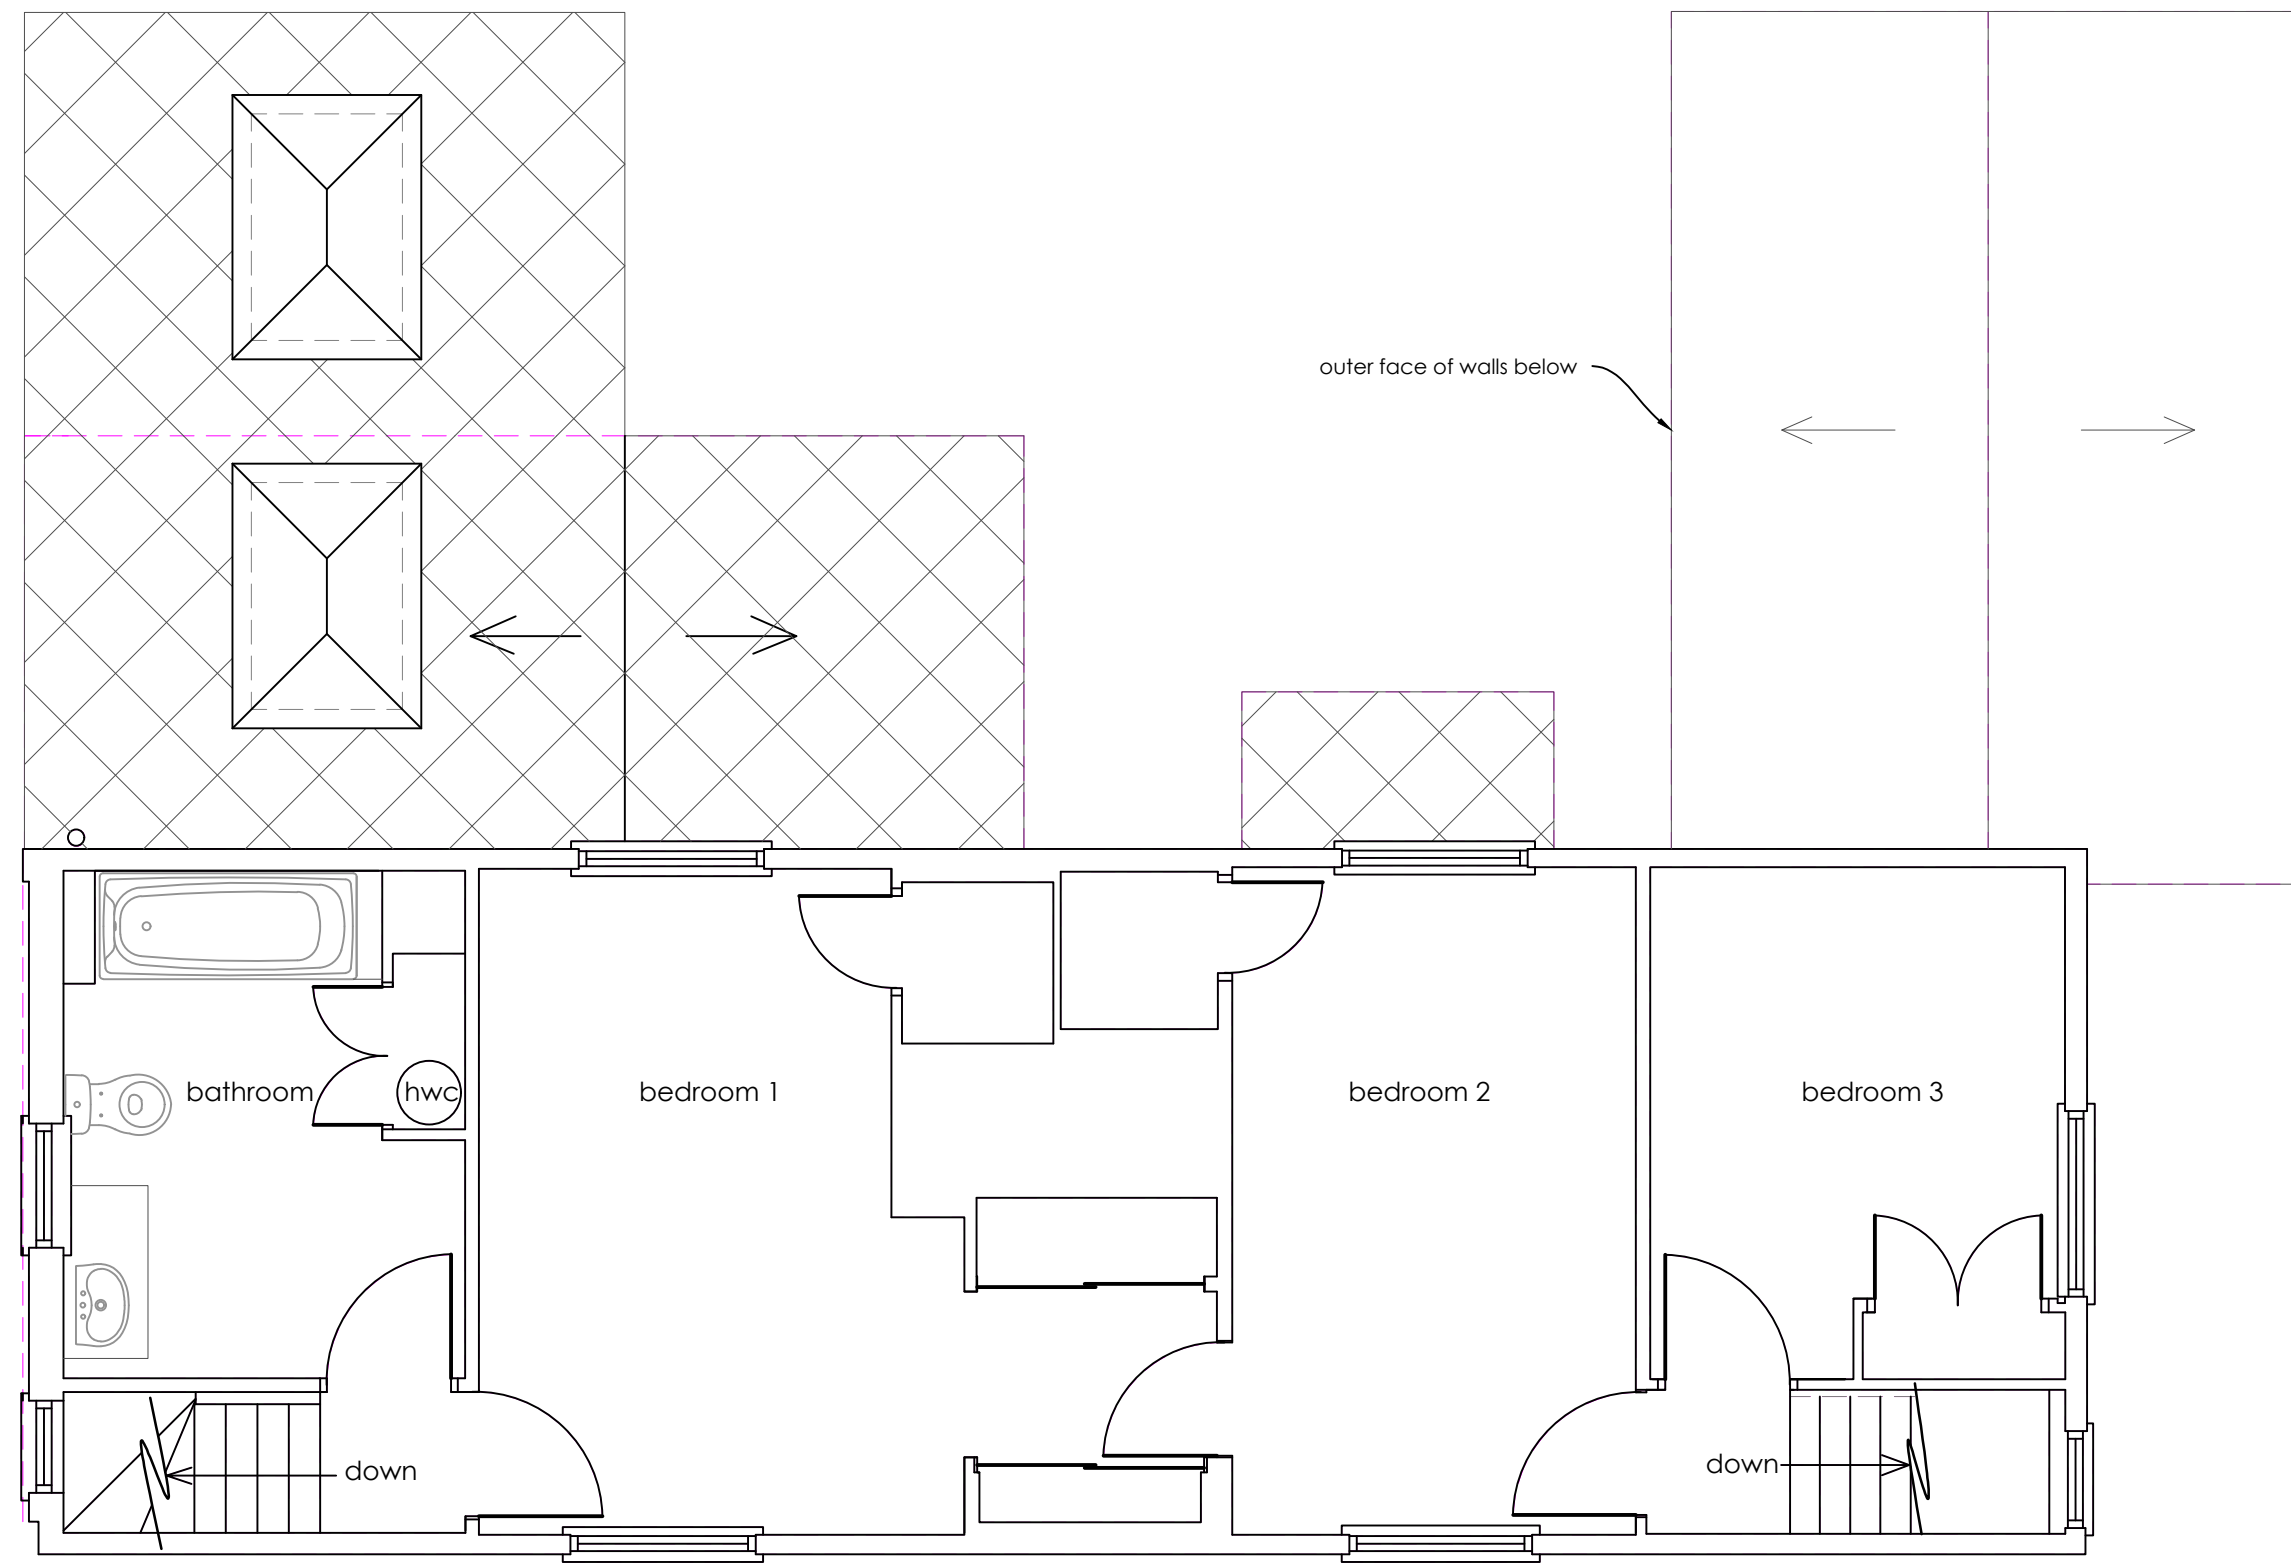

Ground floor plan

1:50

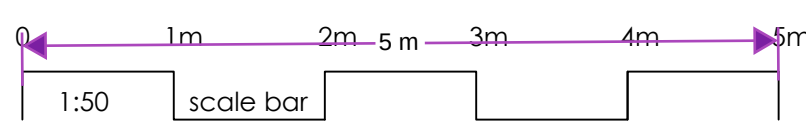


First floor plan

1:50



Section C - D

1:100

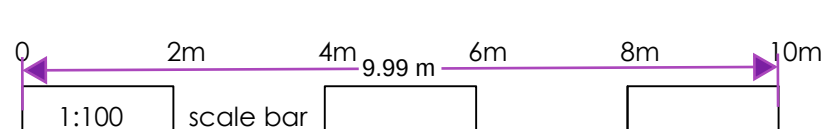


Front elevation

1:100

Flank elevation

1:100

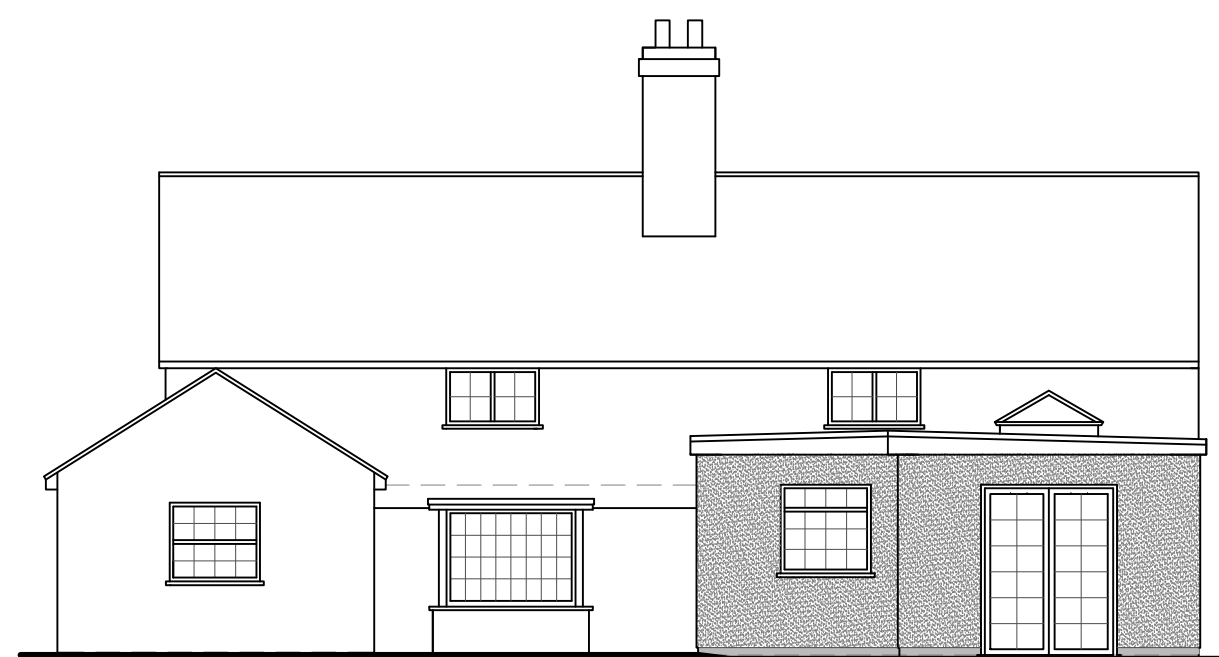


Rear elevation

1:100





Flank elevation

1:100

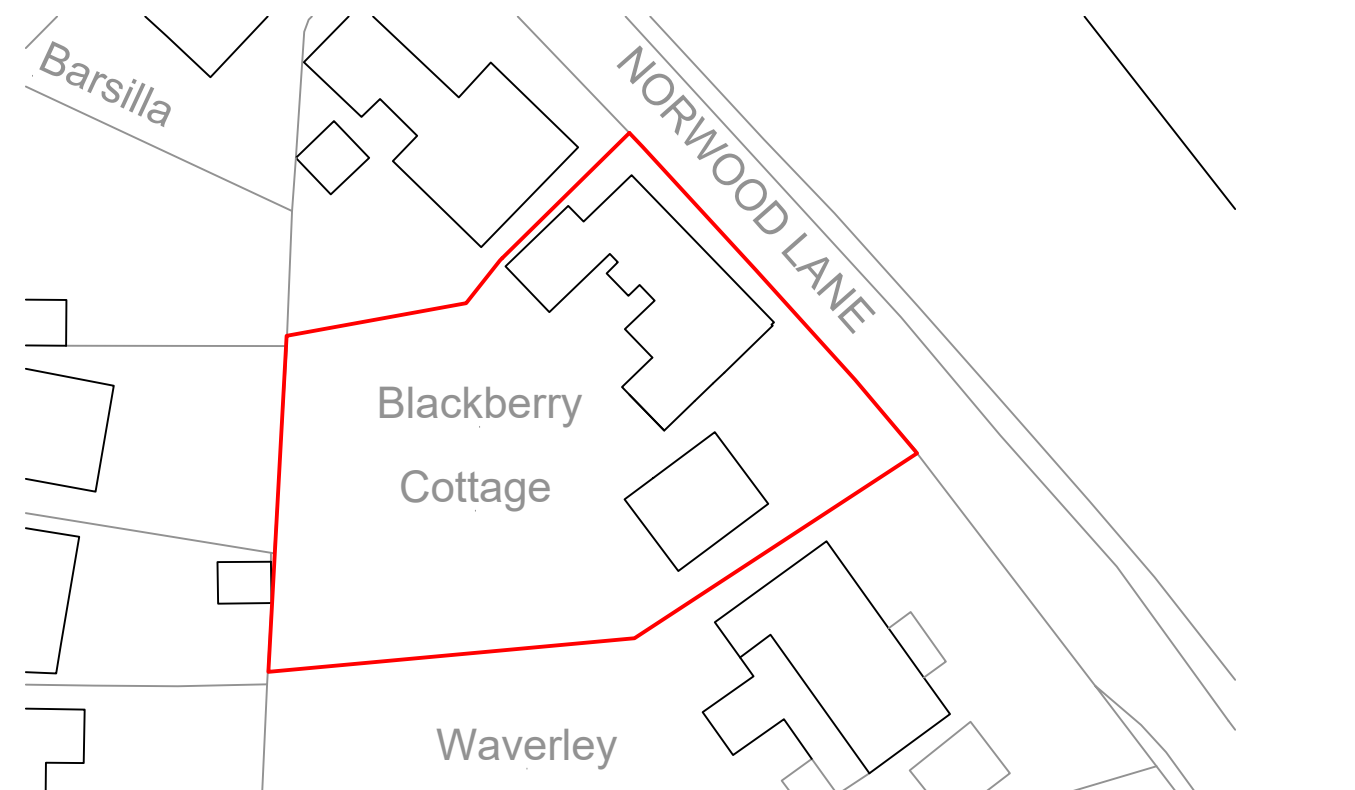

Block plan

1:500

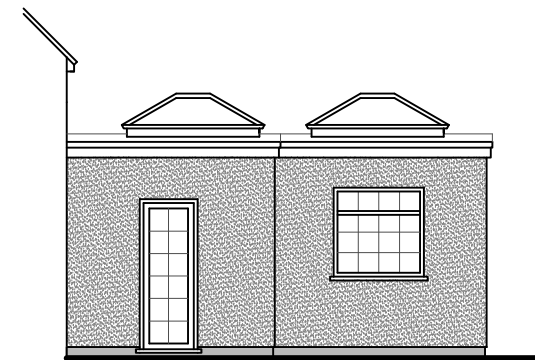 

Flank elevation

1:100

Everyone involved in construction has duties under the Construction Design and Management Regulations 2015 as well as the Building Safety Act 2022. See further information at [www.HSE.gov.uk](http://www.HSE.gov.uk) and [www.legislation.gov.uk](http://www.legislation.gov.uk).  
Asbestos - get your property tested. Further information and your responsibilities can be found at [www.HSE.gov.uk](http://www.HSE.gov.uk).  
These plans are for identification purposes only. Do not scale from these plans - take measurements on site. **All dimensions are approximations.** This plan is for viewing at the scales indicated only. This plan is suitable for planning permission purposes.

| Revision | Description | Date |
|----------|-------------|------|
|          |             |      |
|          |             |      |
|          |             |      |
|          |             |      |

**SAMUEL MOSS LTD**  
01322 408573 / 07796 454747  
office@samuelmossLtd.co.uk  
www.samuelmossLtd.co.uk

Client: Mr and Mrs Silvester

Project: Blackberry Cottage, Norwood Lane, Meopham, DA13 0YE

Title: Proposed plans for planning permission

|                 |             |           |                  |          |
|-----------------|-------------|-----------|------------------|----------|
| Date: June 2024 | Scale: @ A1 | Drawn: SM | Plan no: SM480.2 | Revision |
|-----------------|-------------|-----------|------------------|----------|