




SIDE ELEVATION
(1:100)

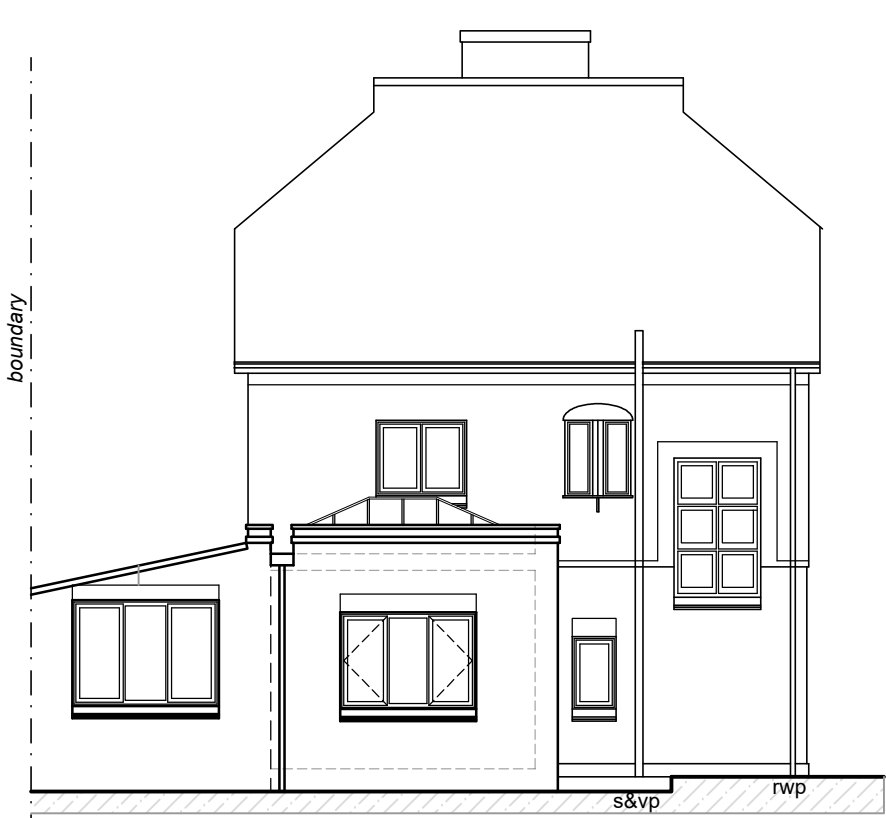


REAR ELEVATION
(1:100)




SIDE ELEVATION
(1:100)




FRONT ELEVATION
(1:100)

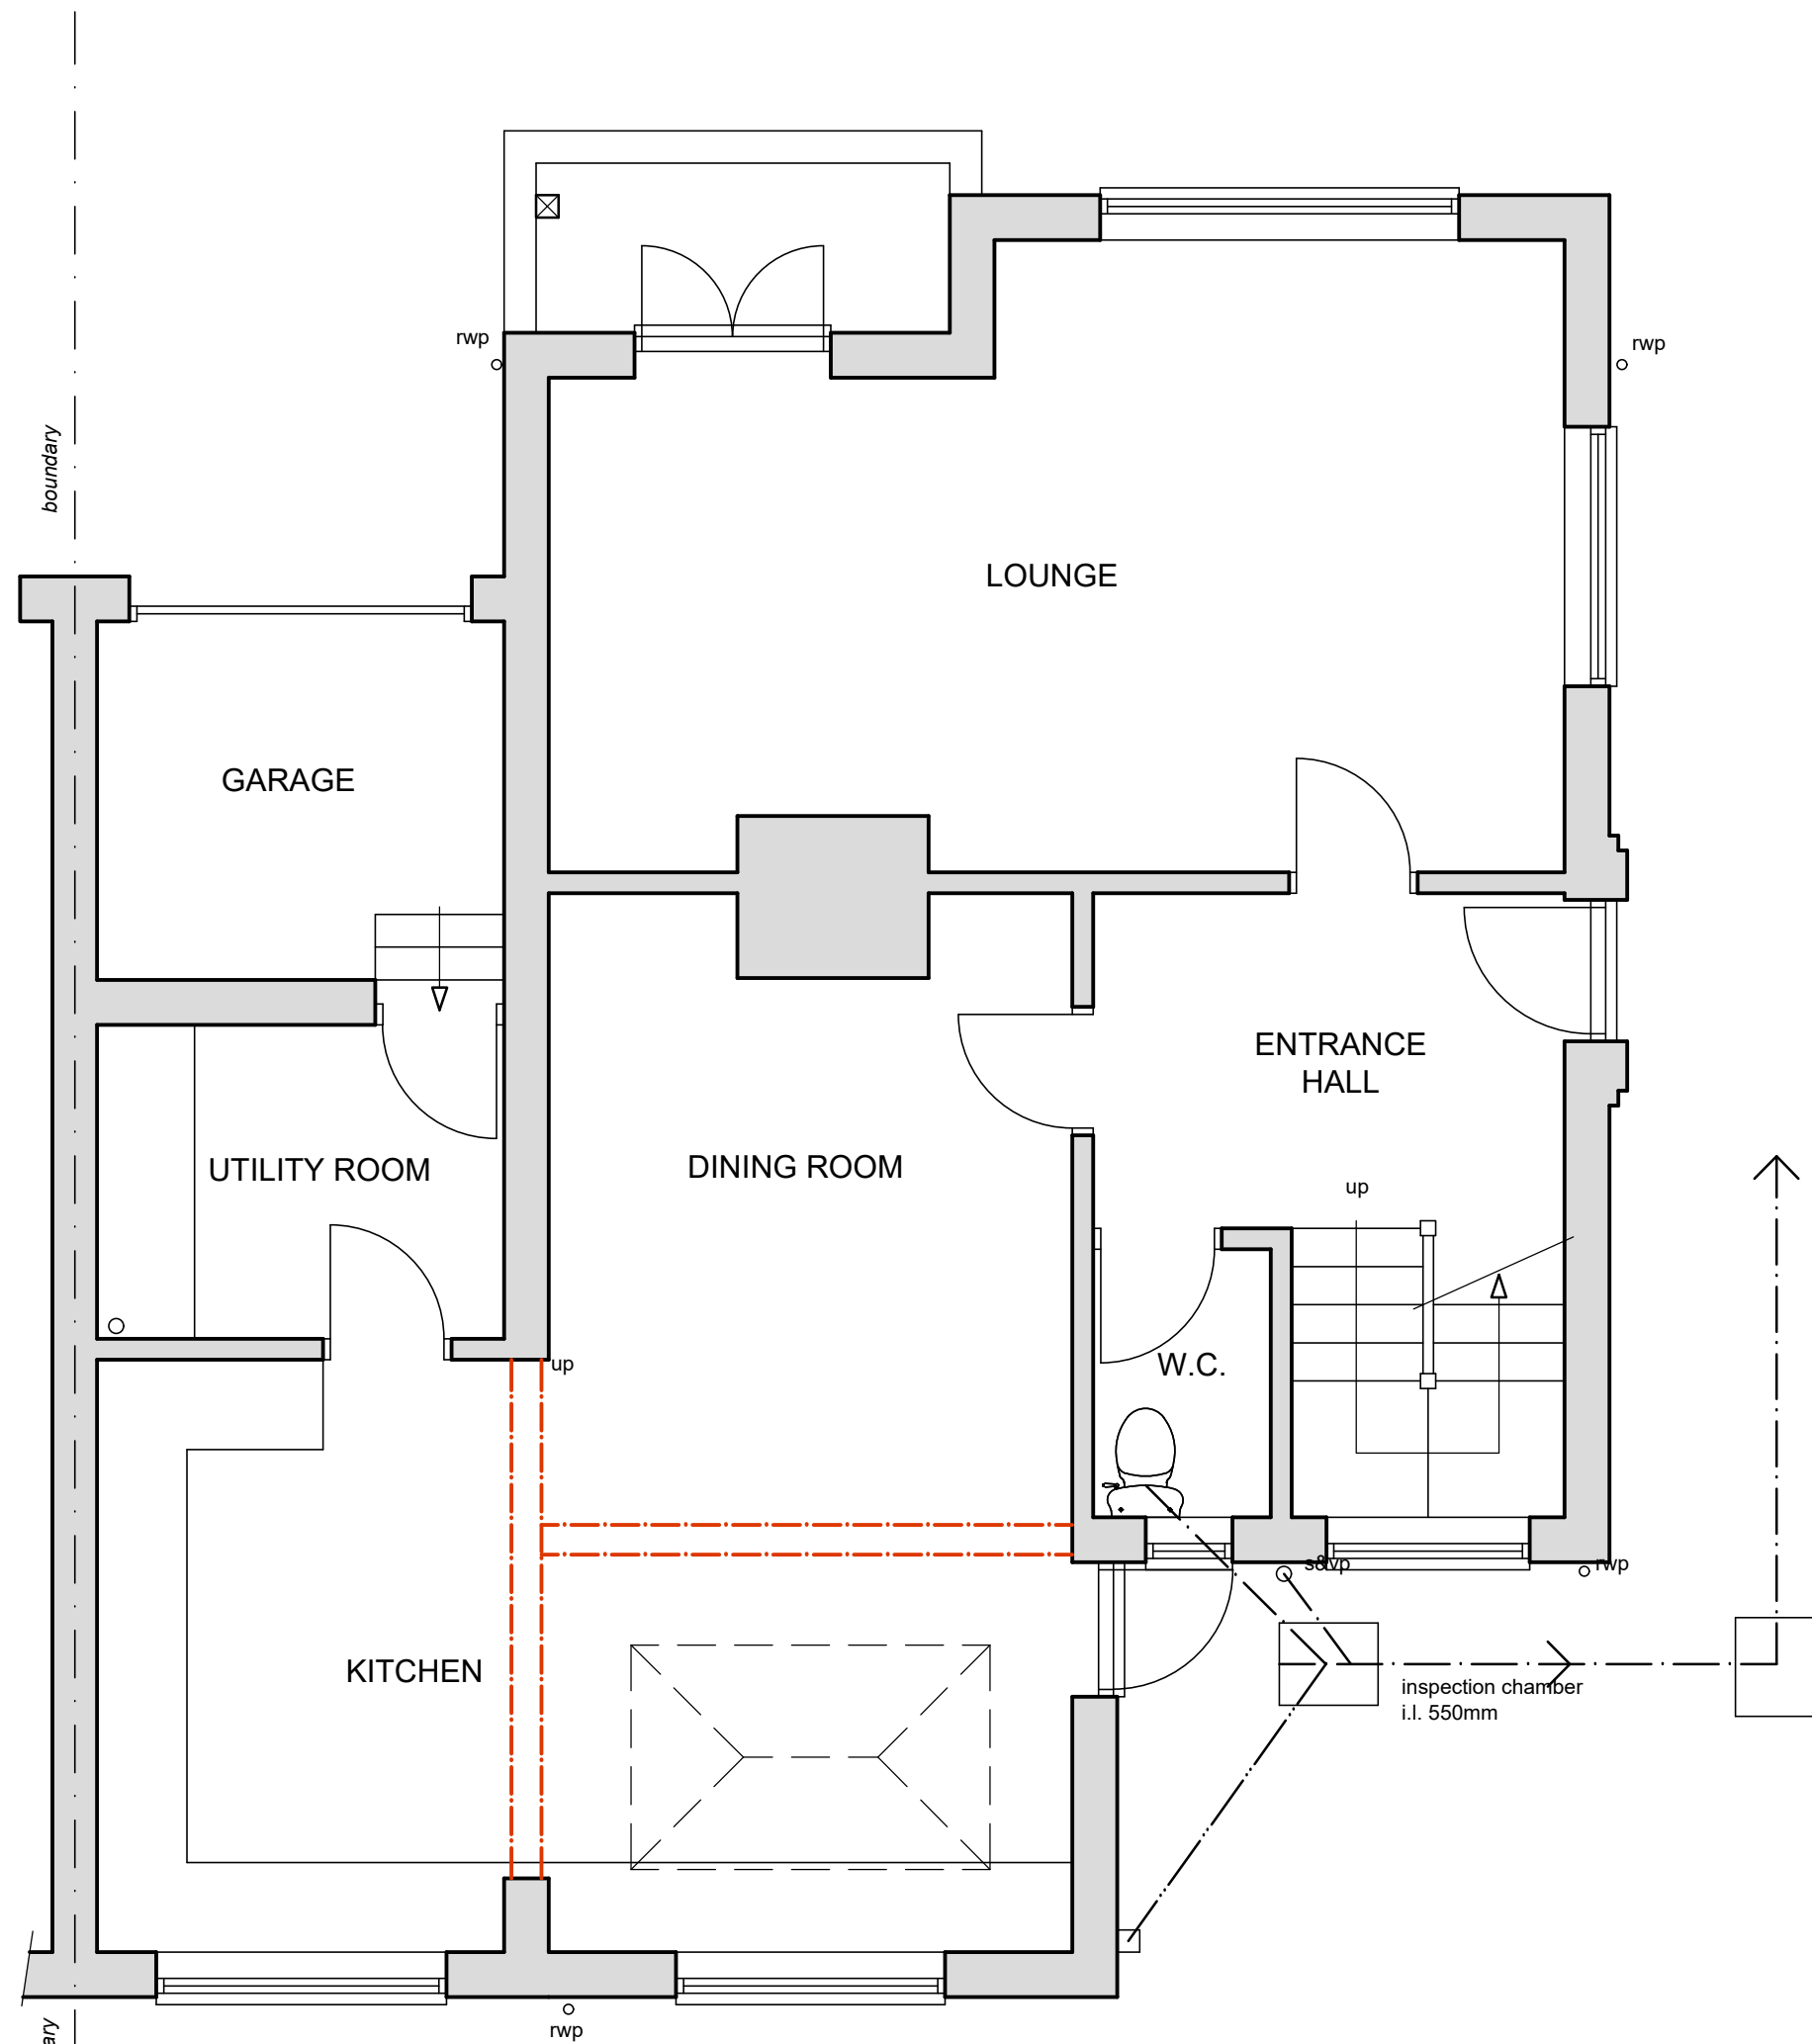


GROUND FLOOR PLAN
(1:50)

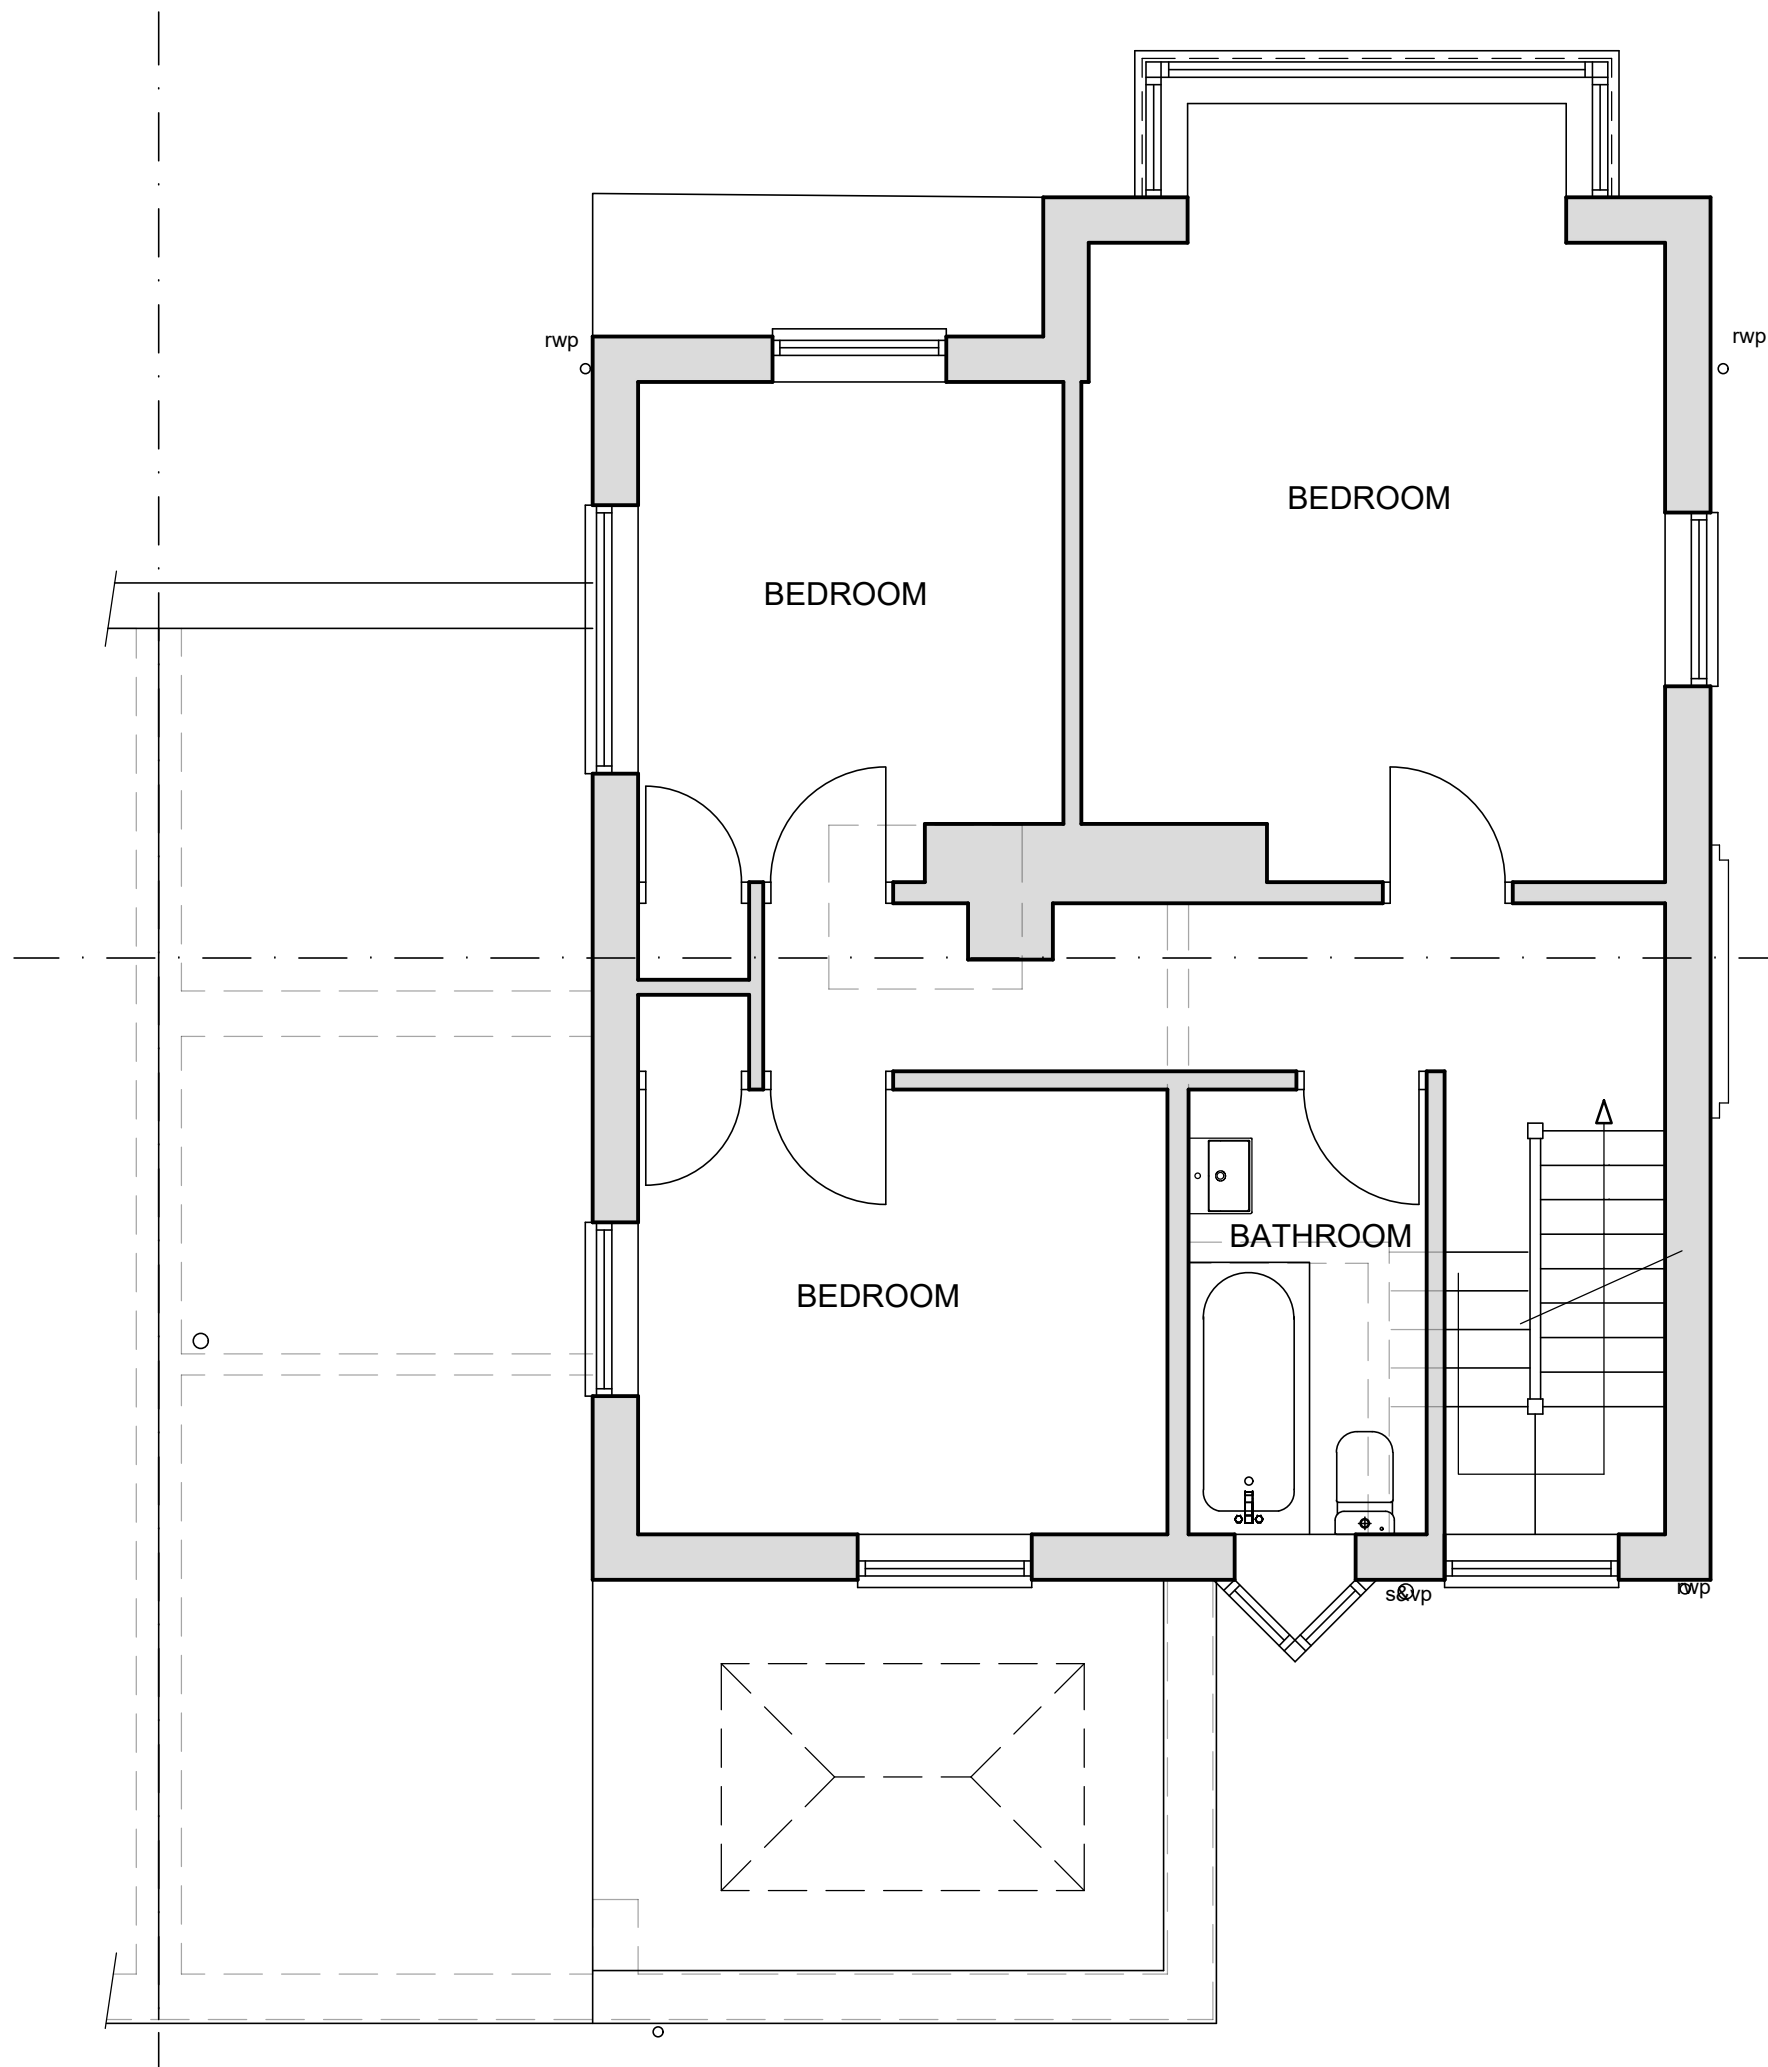


FIRST FLOOR PLAN
(1:50)

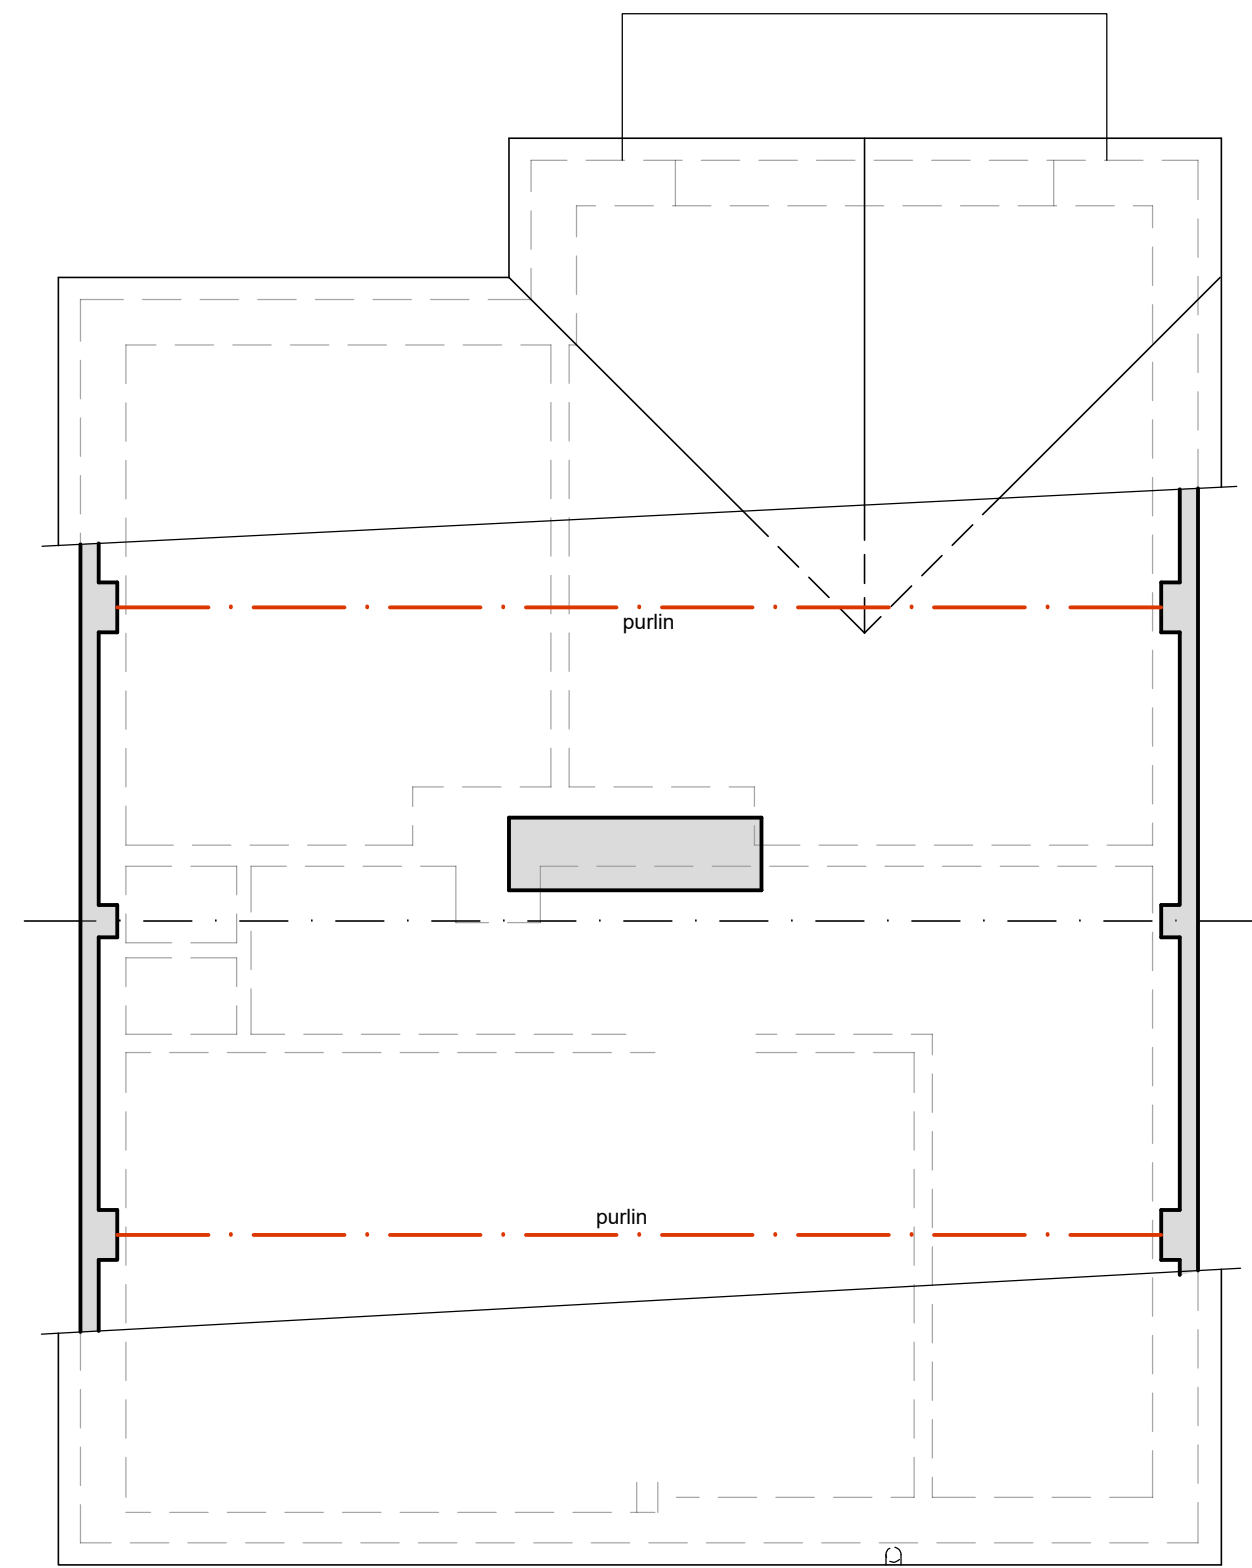

ATTIC/ROOF VOID PLAN
(1:50)

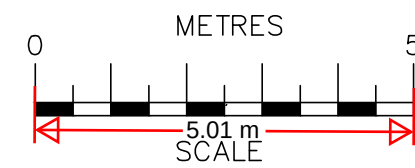

SCALE BAR @ 1:100

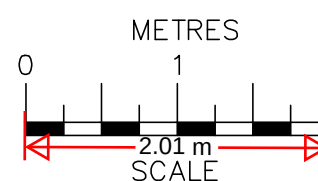

SCALE BAR @ 1:50

Date	No	Revision
Penfold Project Services		
Epmarket, Wrotham Road, Meopham, Kent, DA13 0JH Telephone: 01474 816690 e-mail: apenfold4448@btinternet.com		
Job Title:	2 COPPERFIELD CRESCENT HIGHAM ROCHESTER KENT ME3 7NJ	
Dwg Title:	PLANS & ELEVATIONS AS EXISTING	
Scale:	1:50 & 1:100 @ A1	
Dwg No.:	101	
Date:	November 2023	