


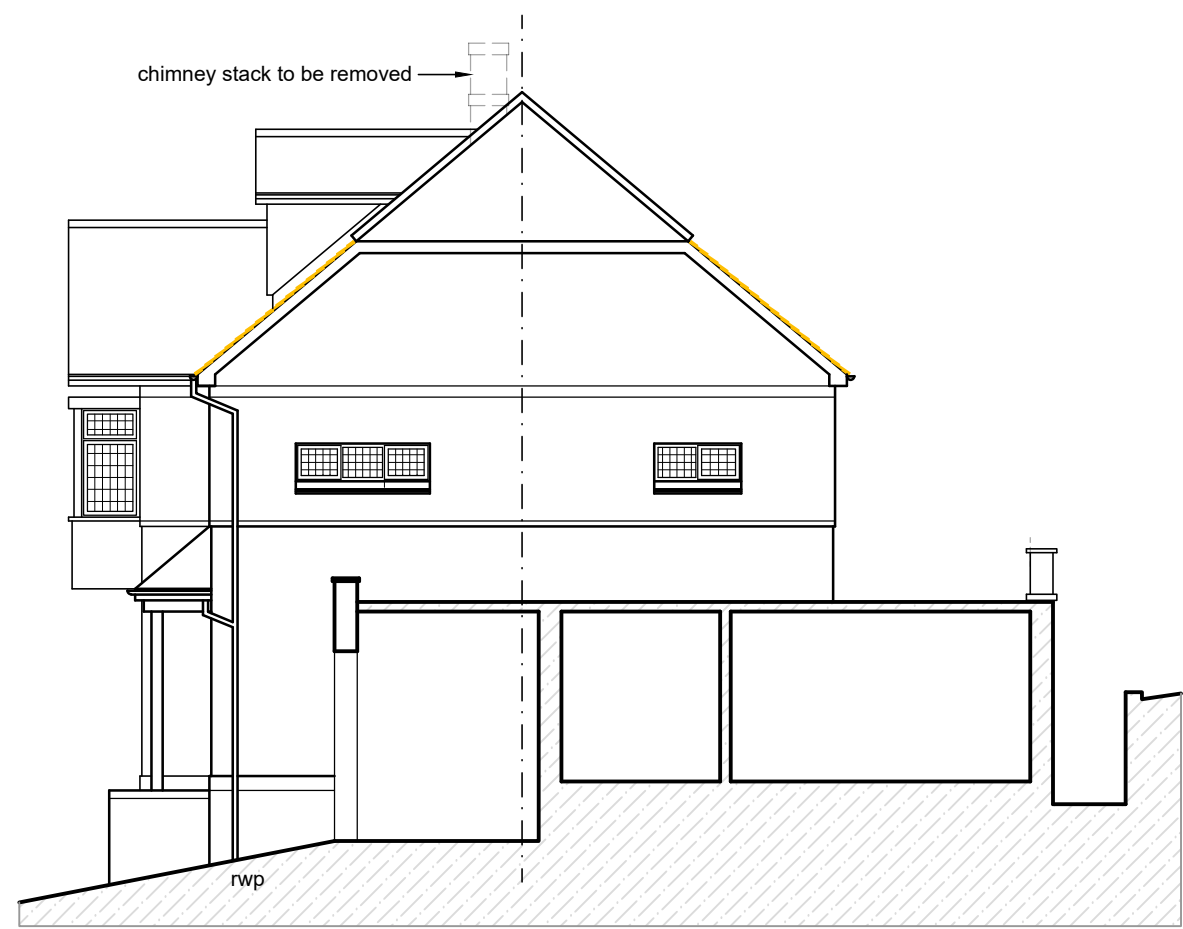

SIDE ELEVATION
(1:100)



REAR ELEVATION
(1:100)




SIDE ELEVATION
(1:100)




FRONT ELEVATION
(1:100)

MATERIALS


ROOF - TILING TO MATCH EXISTING
WALLS - TILE HANGING TO MATCH EXISTING
WINDOW - WHITE uPVC TO MATCH EXISTING

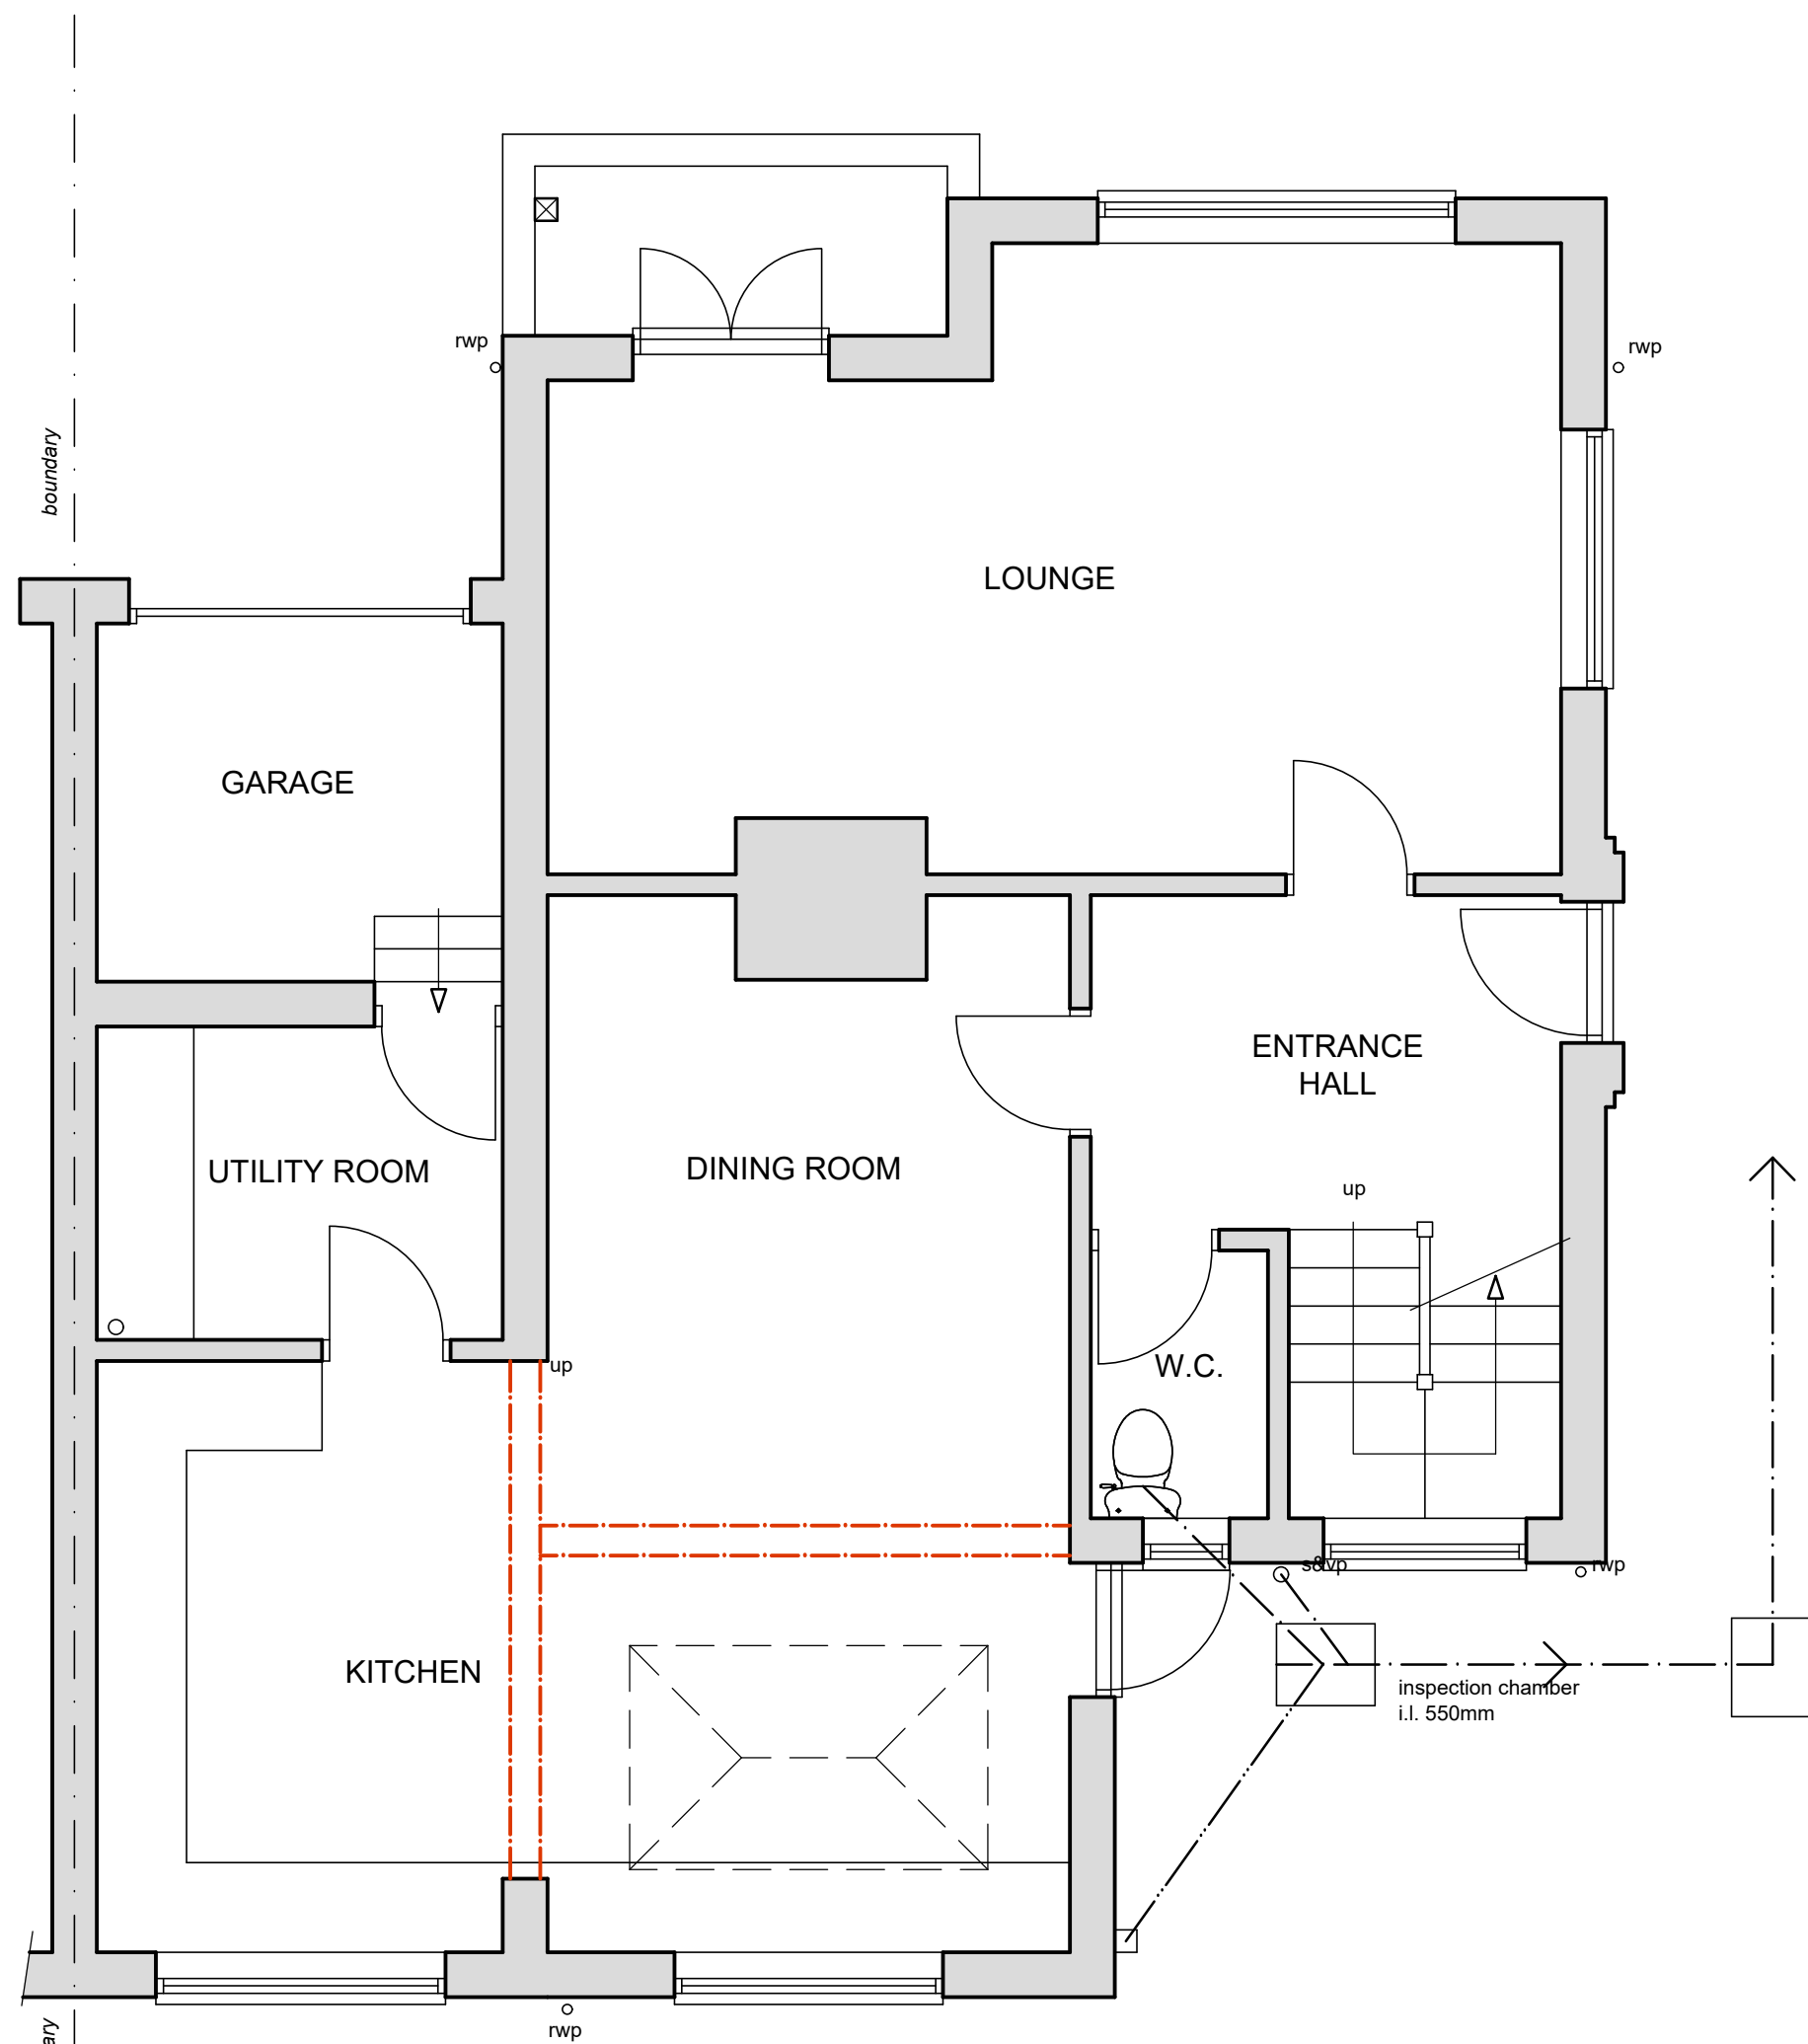



GROUND FLOOR PLAN
(1:50)

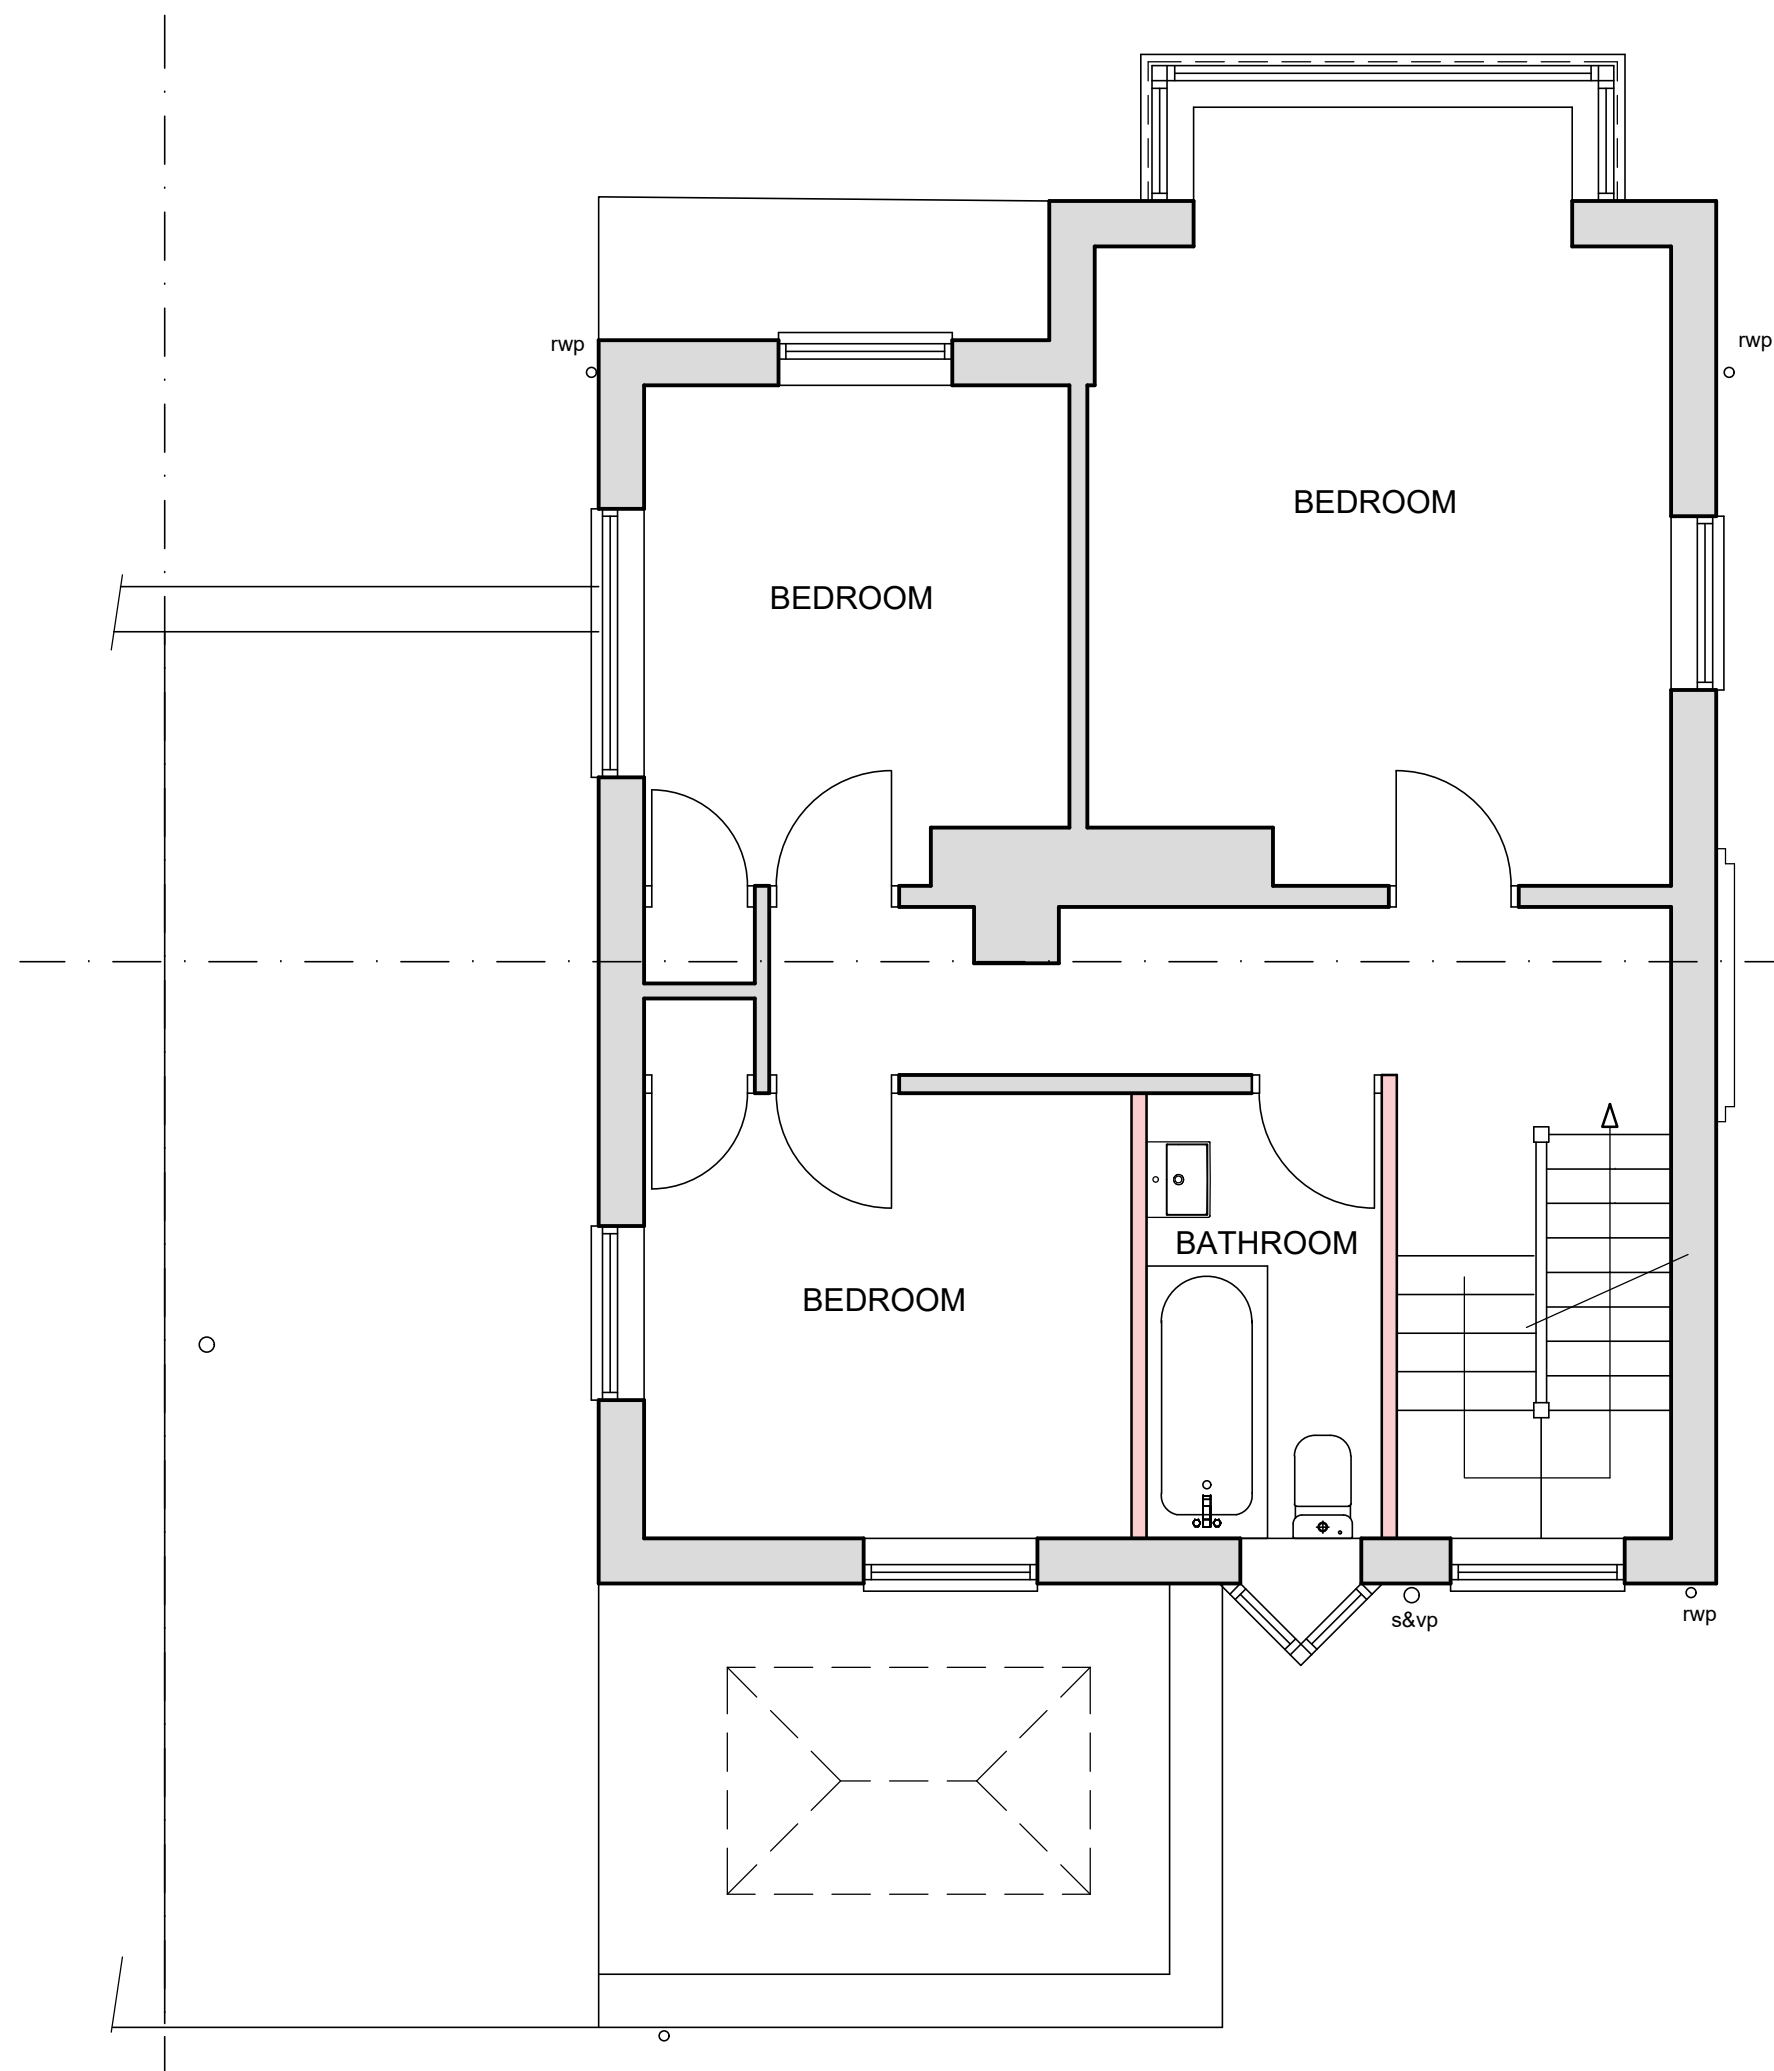

FIRST FLOOR PLAN
(1:50)

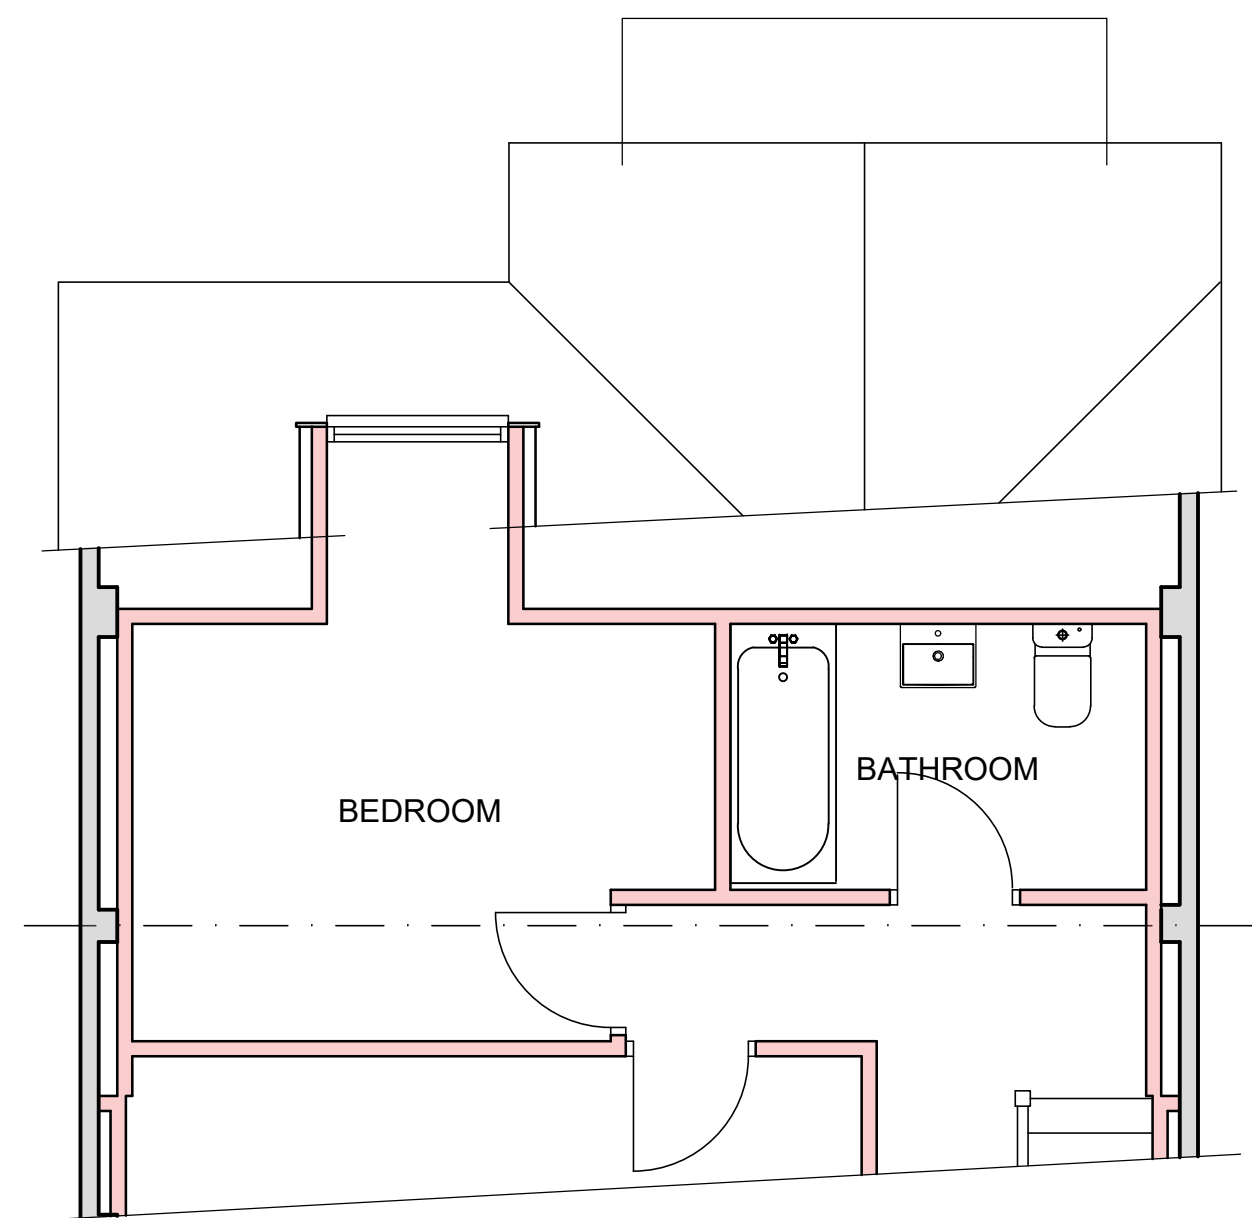

PART ATTIC/ROOF VOID PLAN
(1:50)

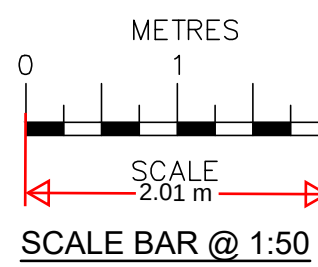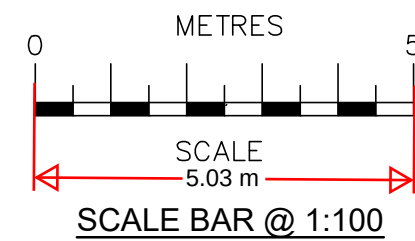

23/01/24	A	Note re gable wall window added	Rev A
Date	No	Revision	
Penfold Project Services			
Epmarket, Wrotham Road, Meopham, Kent, DA13 0JH Telephone: 01474 816690 e-mail: apenfold448@btinternet.com			
Job Title:	2 COPPERFIELD CRESCENT HIGHAM ROCHESTER KENT ME3 7NJ		
Dwg Title:	PLANS & ELEVATIONS AS PROPOSED FRONT DORMER		
Scale:	1:50 & 1:100 @ A1		
Dwg No.:	105		
Date:	June 2024		