



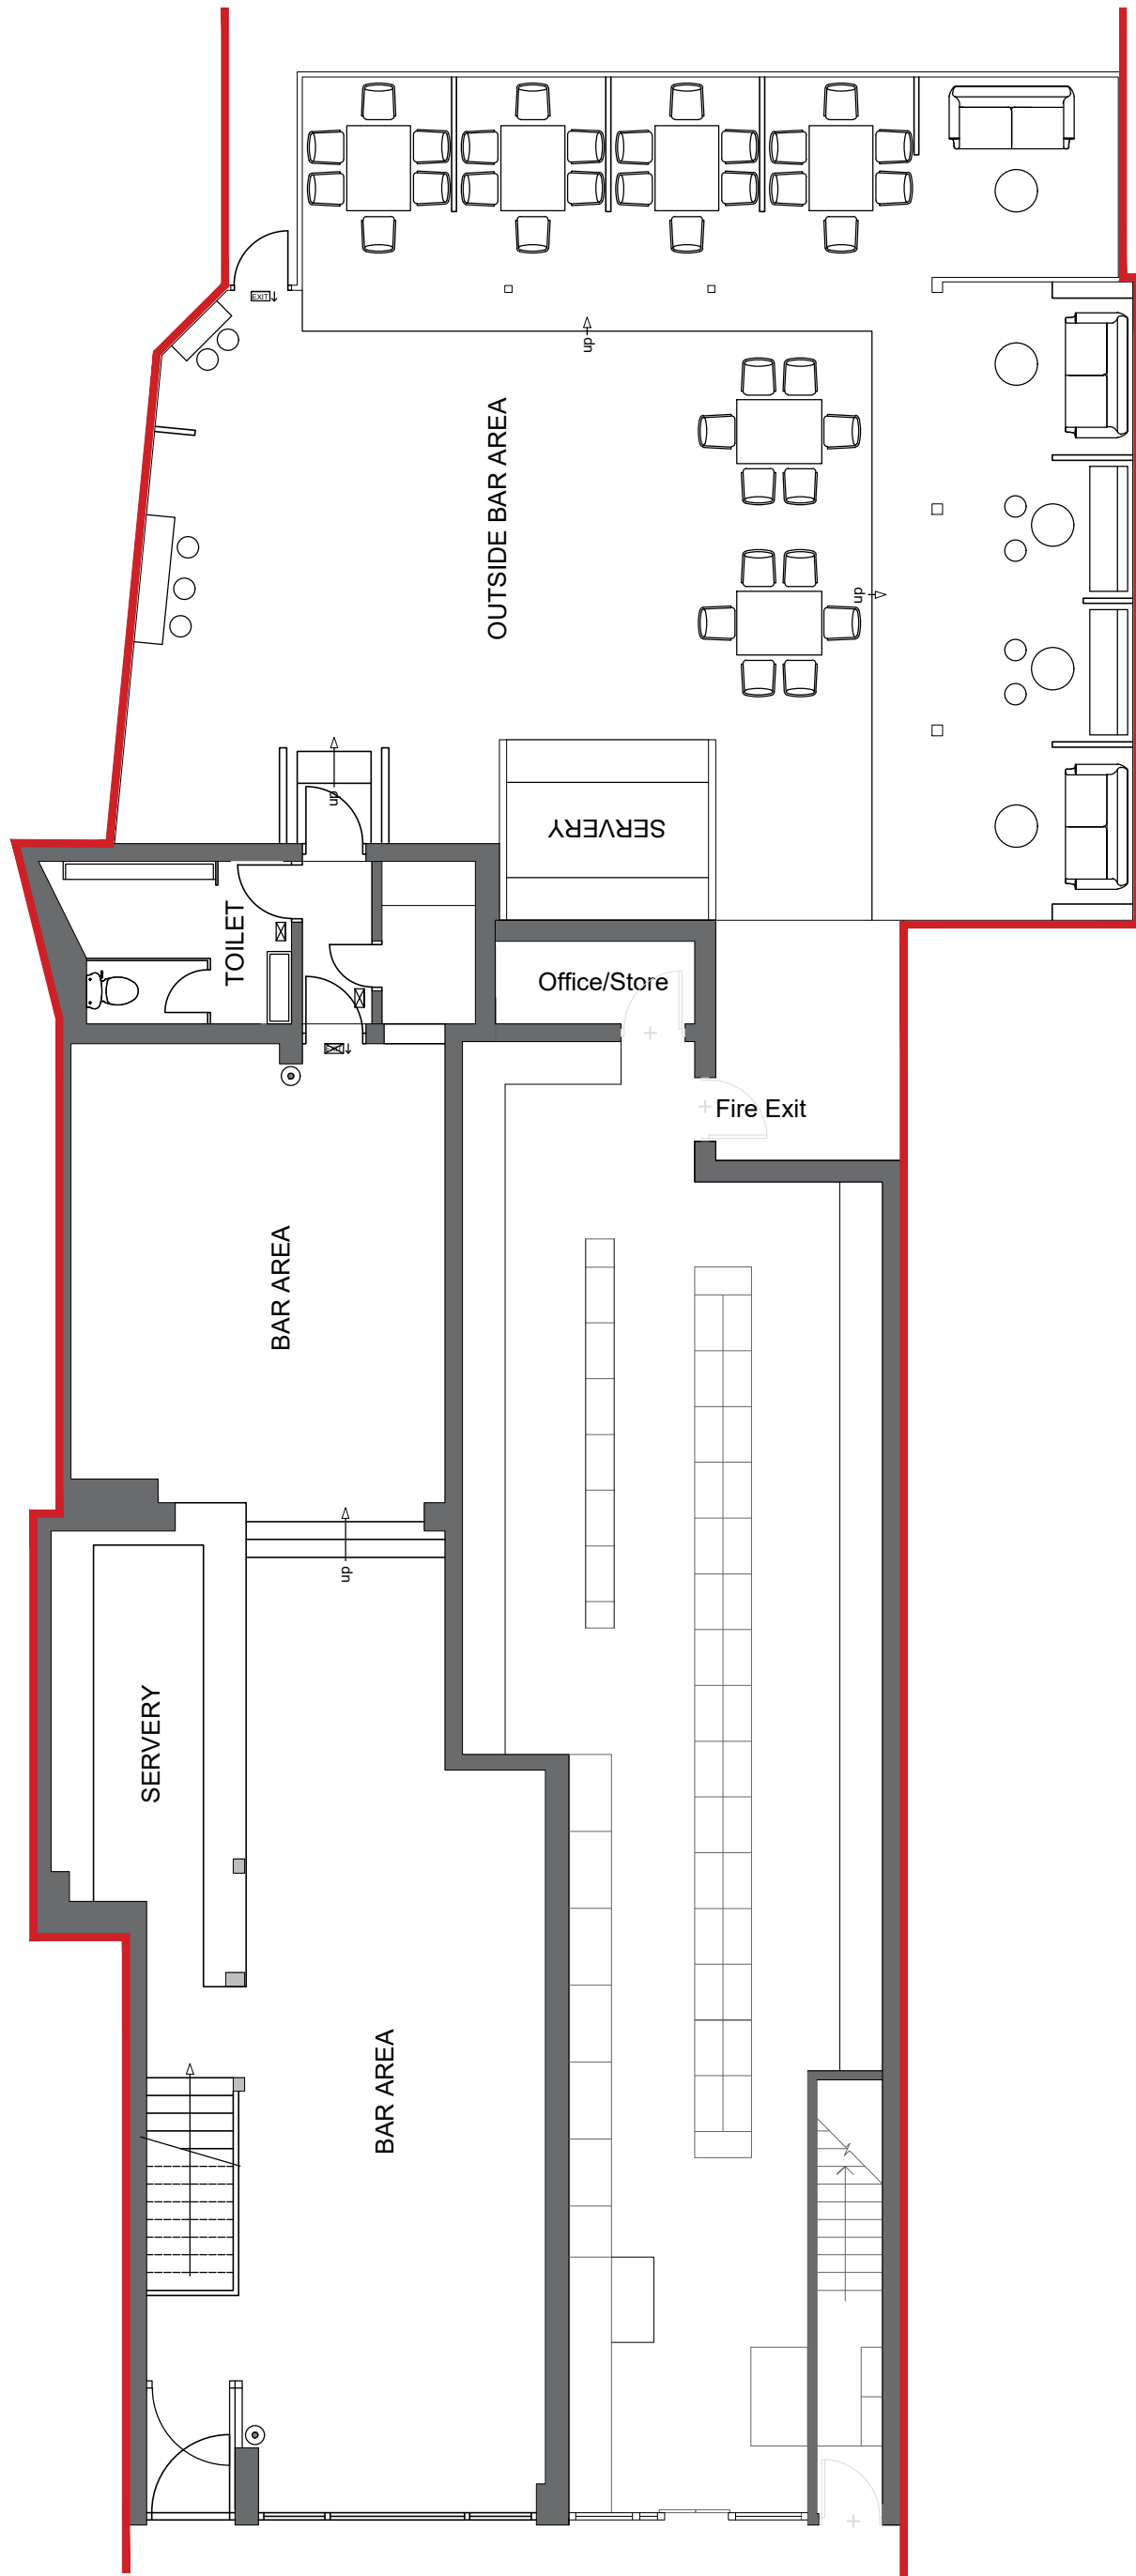

EXISTING GROUND FLOOR PLAN

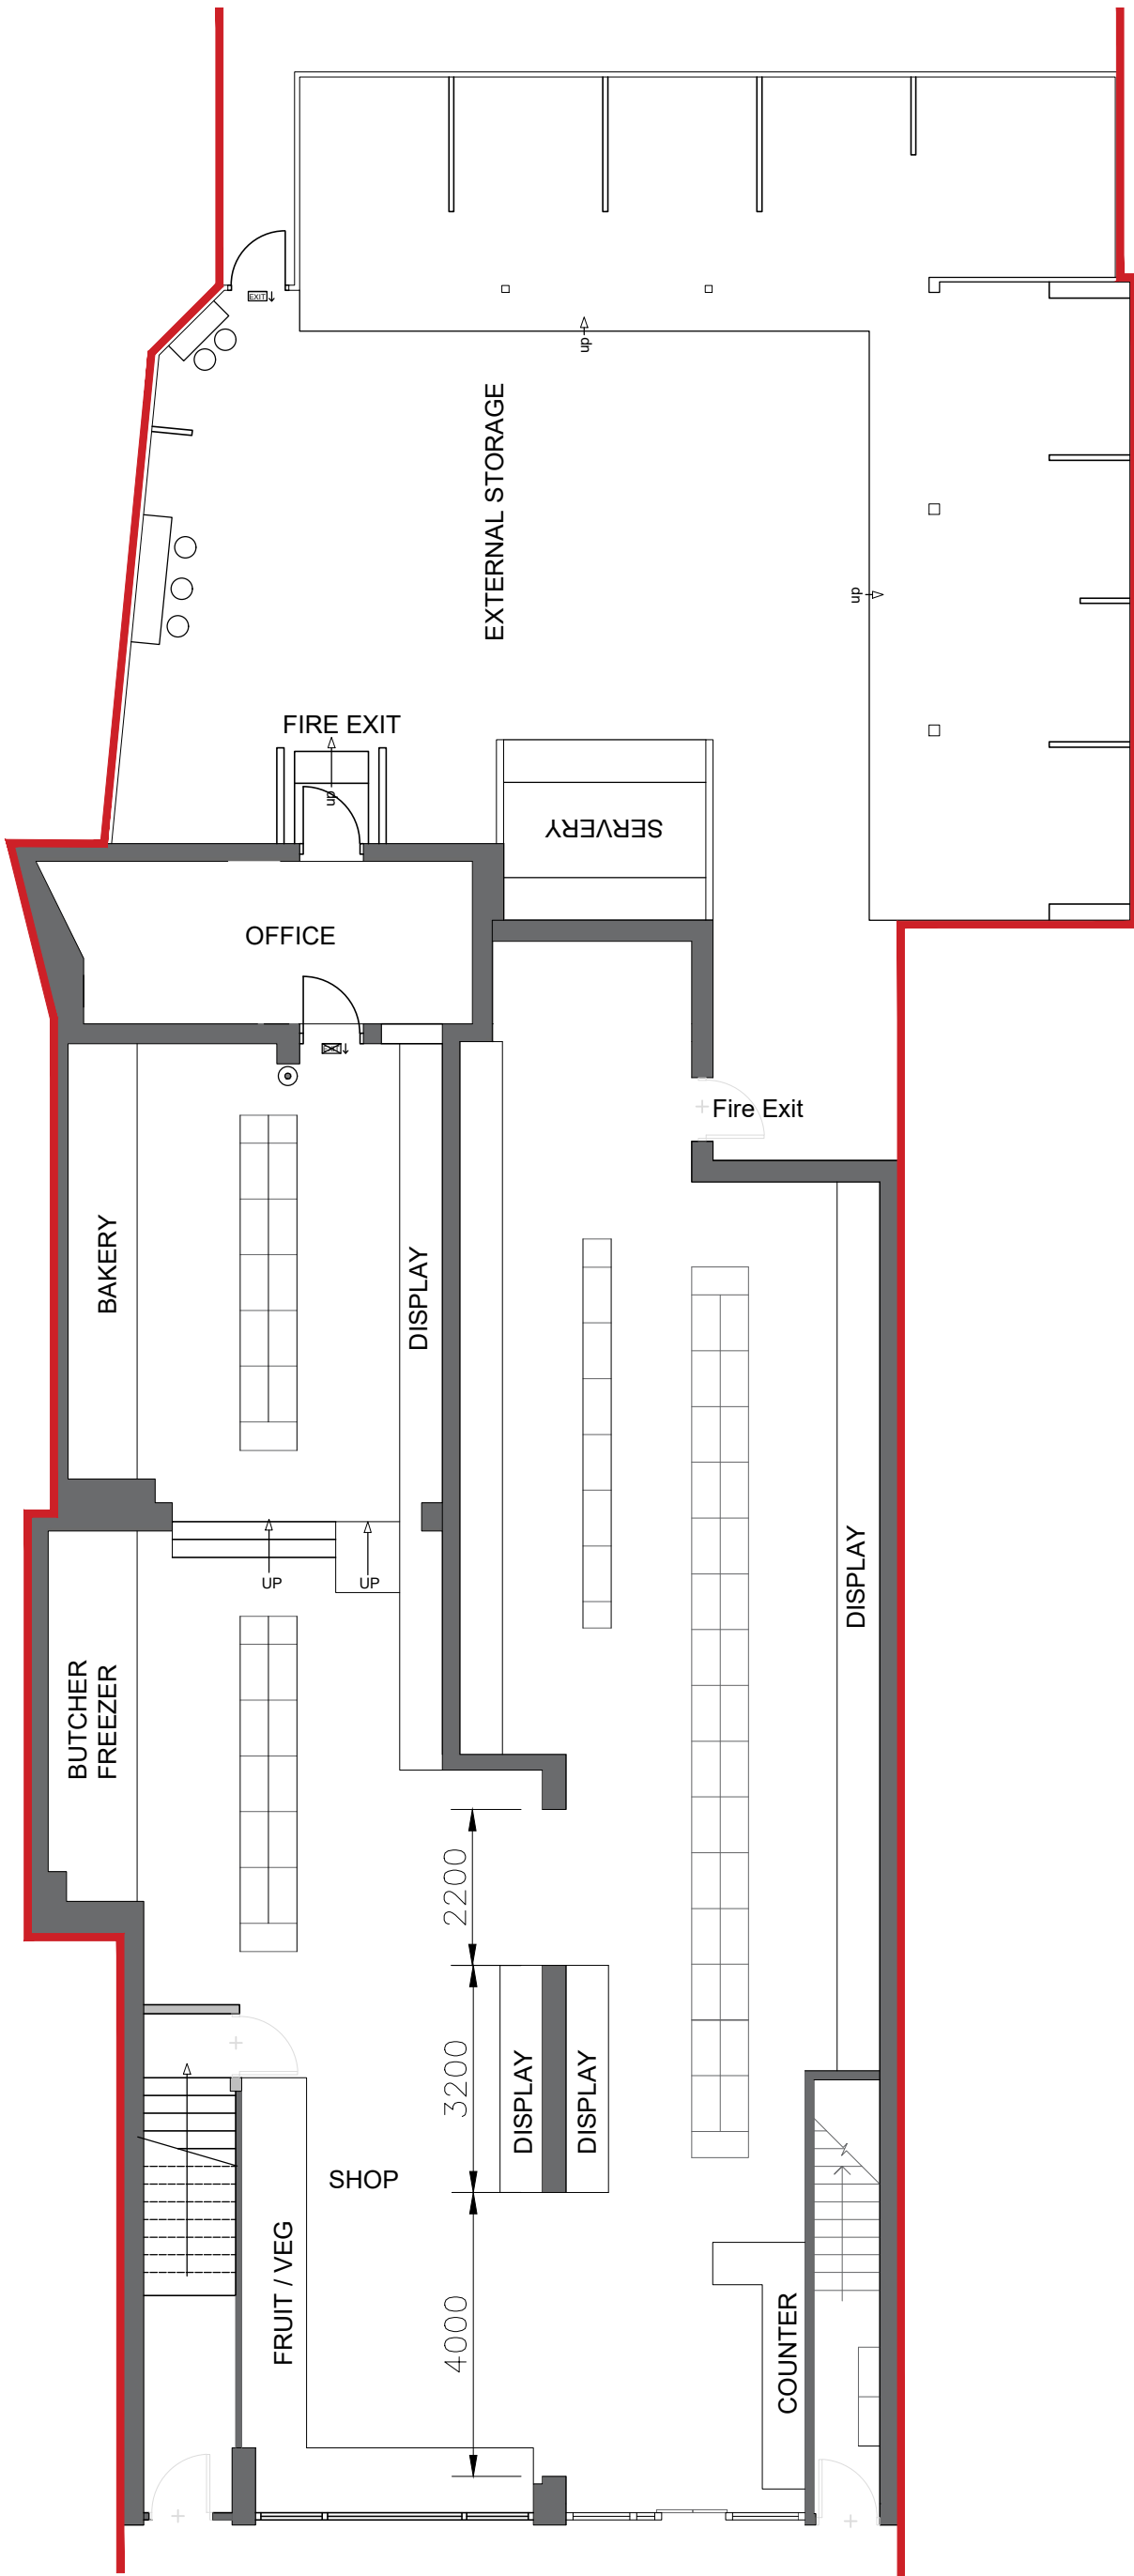

PROPOSED GROUND FLOOR PLAN

Notes:

- Do not scale from this drawing.
- All dimensions to be verified on site and is in mm.
- Builder to verify all dimensions, heights and levels prior to commencement of work.
- All documents shall be checked to ensure that they are compatible by the contractor before construction commences. In the event of apparent ambiguity or contradiction the engineer and/ or architect shall be notified immediately.
- The contractor in preparing his estimate shall visit the site and acquaint himself with the problems involved .
- The contrator shall issue all statutory notices to the local Authority during progress and completion of works.

1:100 0 1 2 3 4

A	-	-	-/-/-
REV:	DESCRIPTION:	BY:	DATE:
STATUS:			

PLANNING



Whitehall Place
47 The Terrace,
Gravesend, Kent
DA12 2DL
01474 247 787
info@barronedwards.co.uk
www.barronedwards.co.uk

SITE:
8-9 King Street
Gravesend
Kent
DA12 2EB

TITLE:
Existing and Proposed
Ground Floor Plans

SCALE AT A2:	DATE:	DRAWN:
1:100	04.05.23	HH
PROJECT NO:	DRAWING NO:	REVISION:
----	002	A