
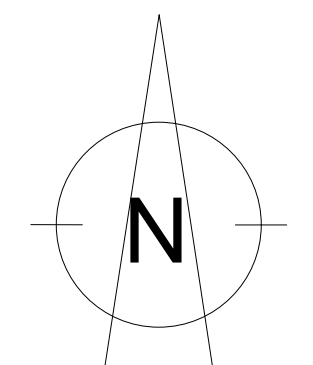
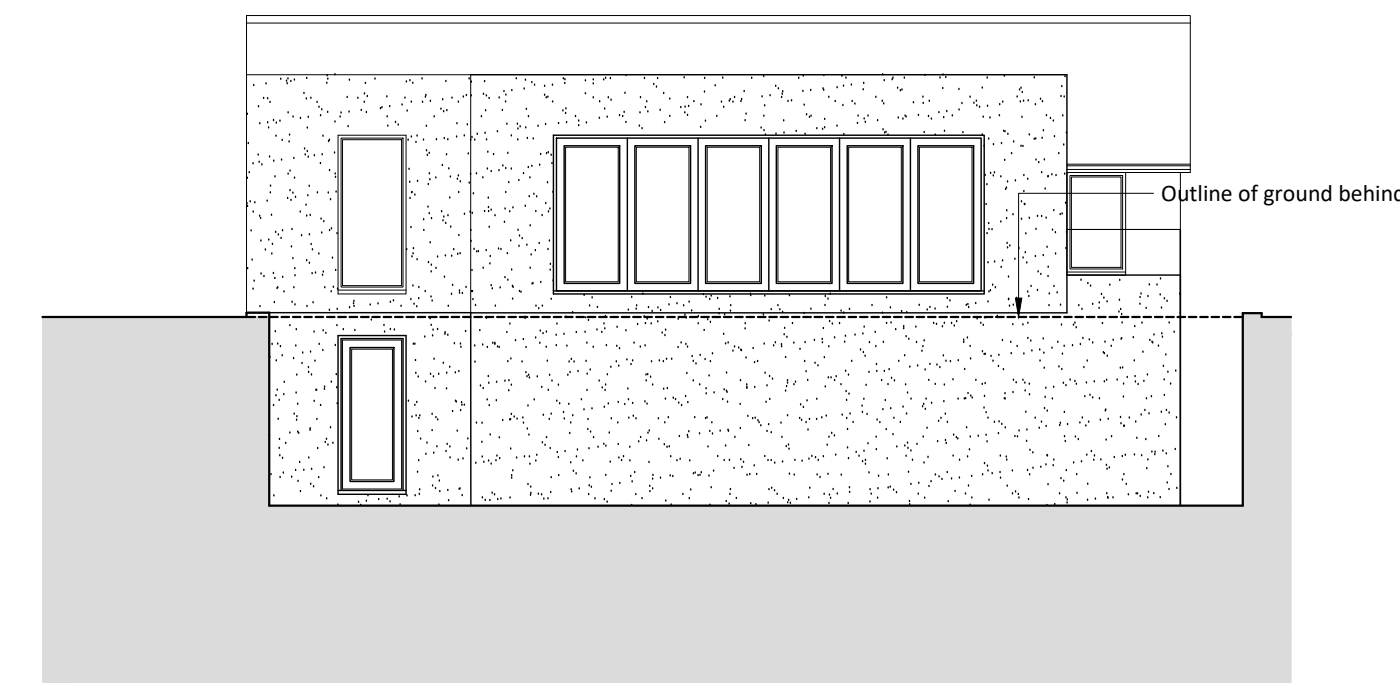
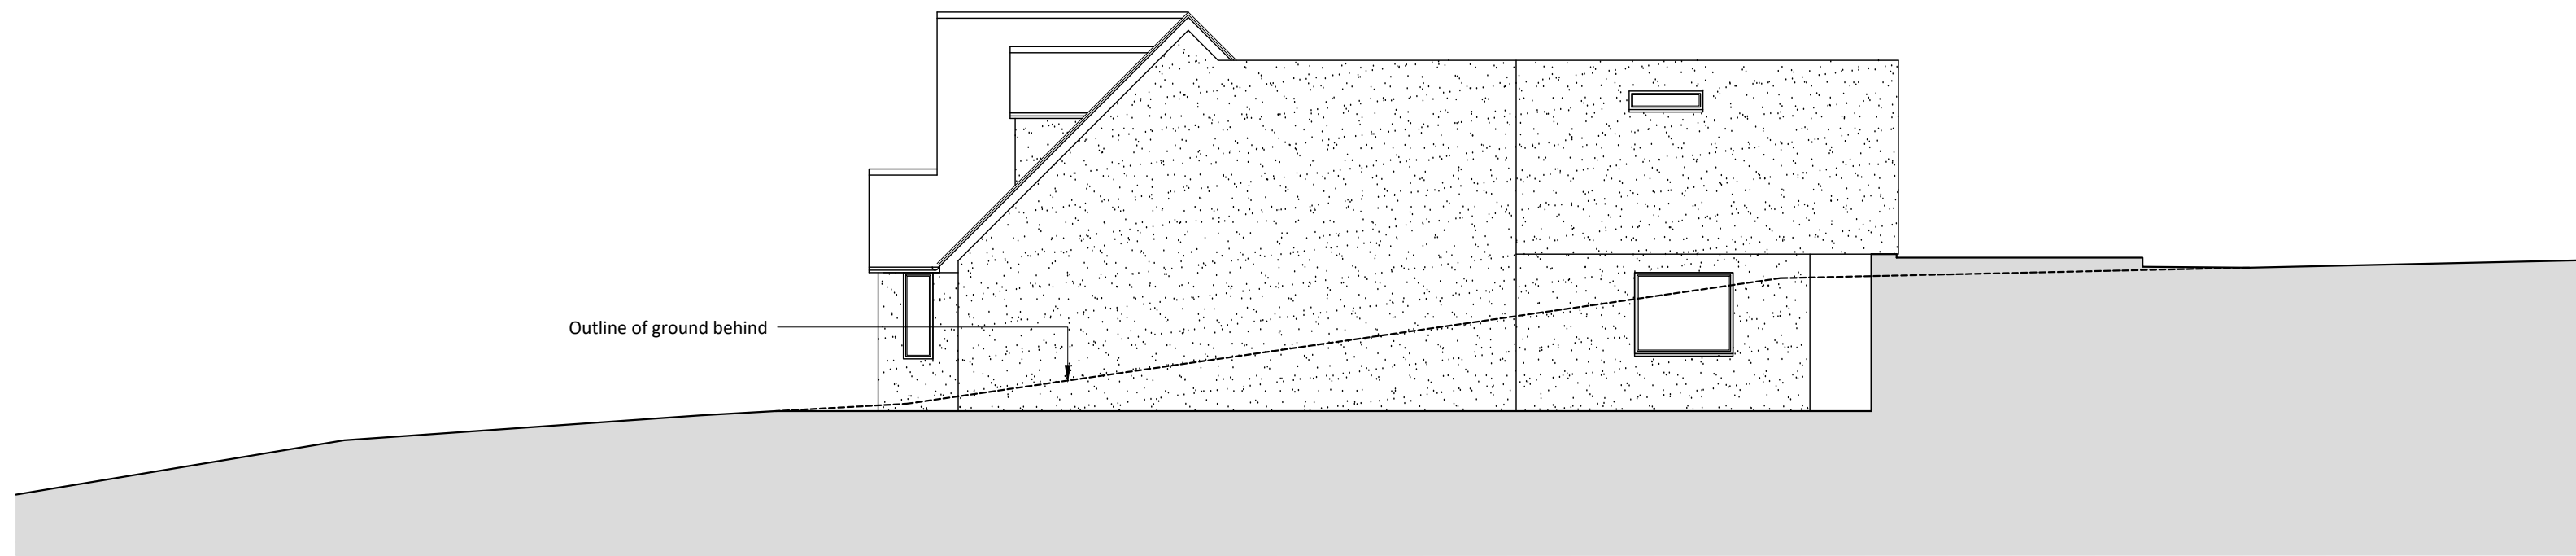


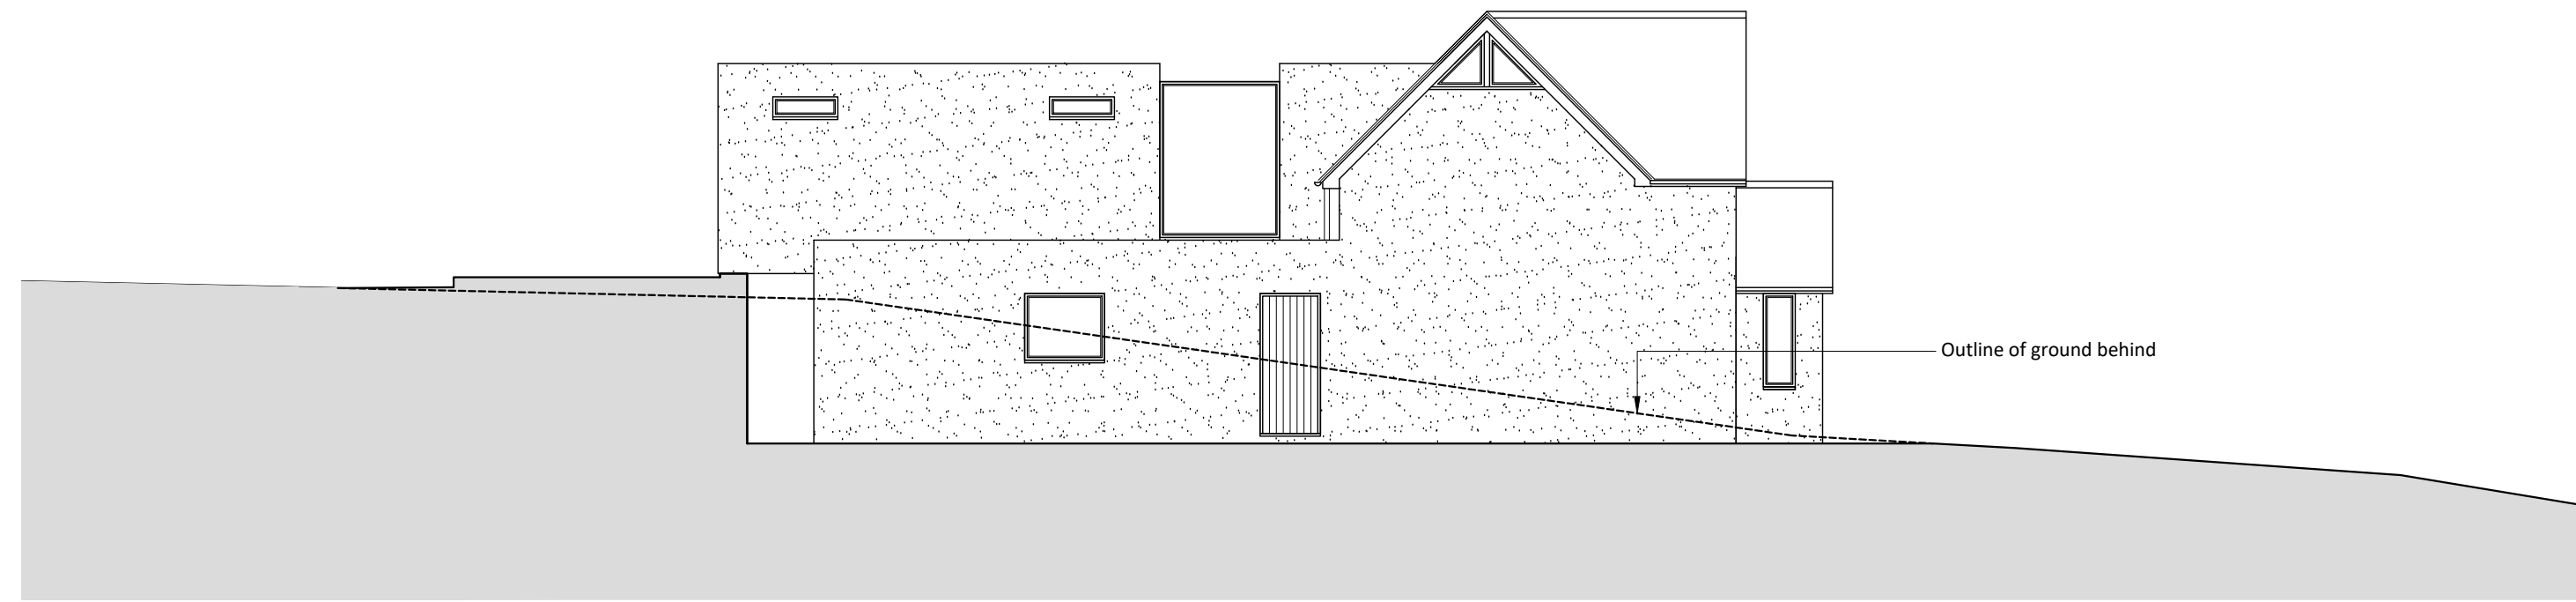

©

THIS DRAWING IS THE COPYRIGHT OF ALPHA DESIGN STUDIO LTD & MUST NOT BE REPRODUCED IN PART OR WHOLE WITHOUT CONSENT

ALL DIMENSIONS MUST BE CHECKED ON SITE / WORKSHOP
WHERE APPLICABLE PRIOR TO COMMENCING THE WORKS.

THIS DRAWING MUST NOT BE SCALED EXCEPT FOR PLANNING PURPOSES.

THIS DRAWING HAS BEEN PRODUCED FOR THE CLIENT NAMED
BELOW FOR THE PROJECT NAMED BELOW & IS SUBMITTED AS
PART OF A PLANNING APPLICATION & IS NOT INTENDED FOR
USE BY ANY OTHER PERSON OR FOR ANY OTHER PURPOSE

A horizontal scale bar with major tick marks at 0, 1, 2, 3, and 4m. Below the bar, the text "1:100 Scale" is written.




MATERIAL FINISHES

Smooth self coloured white render

Grey aluminium windows & doors

East Elevation

North Elevation

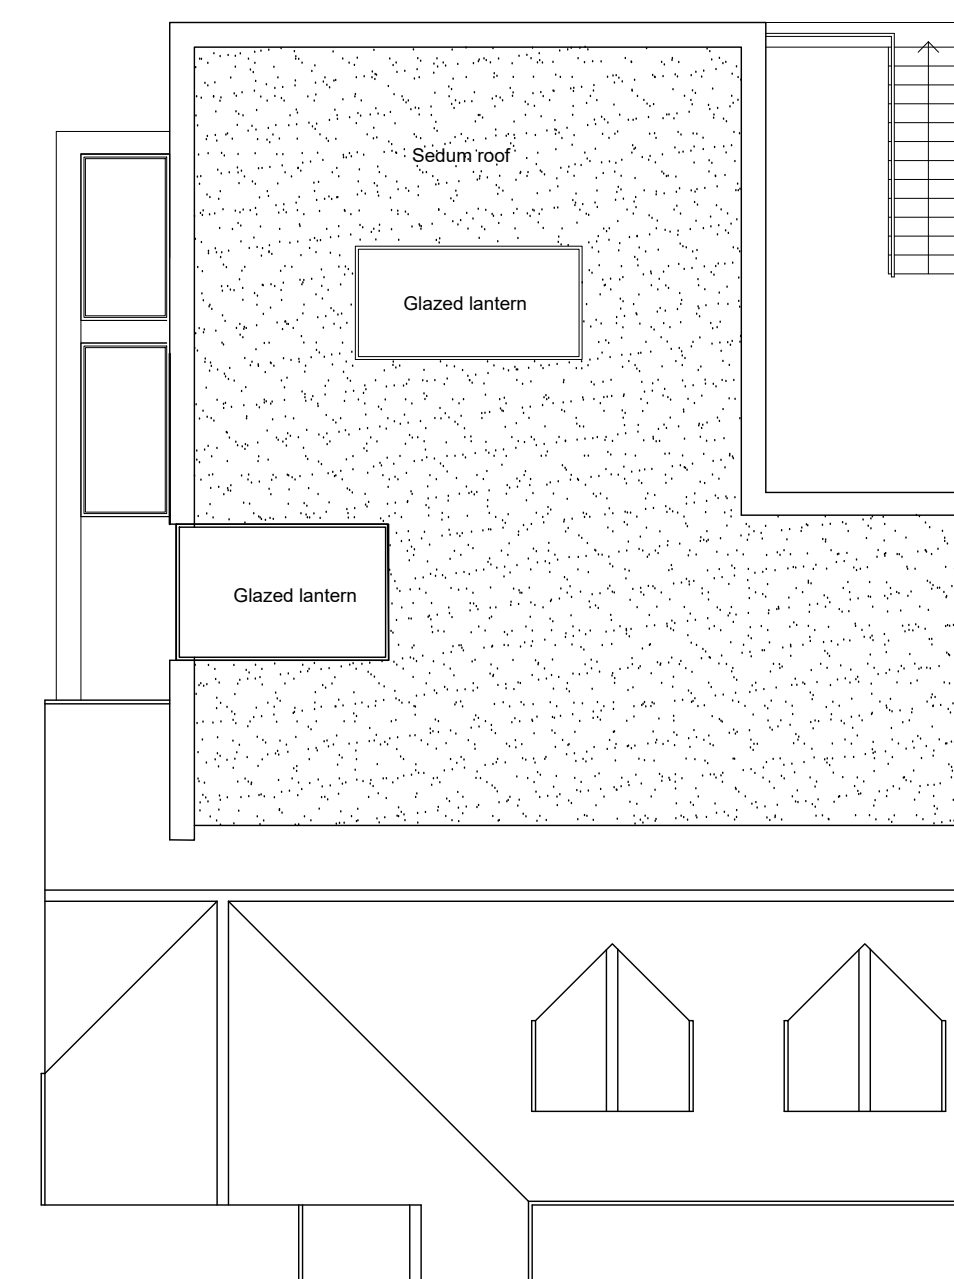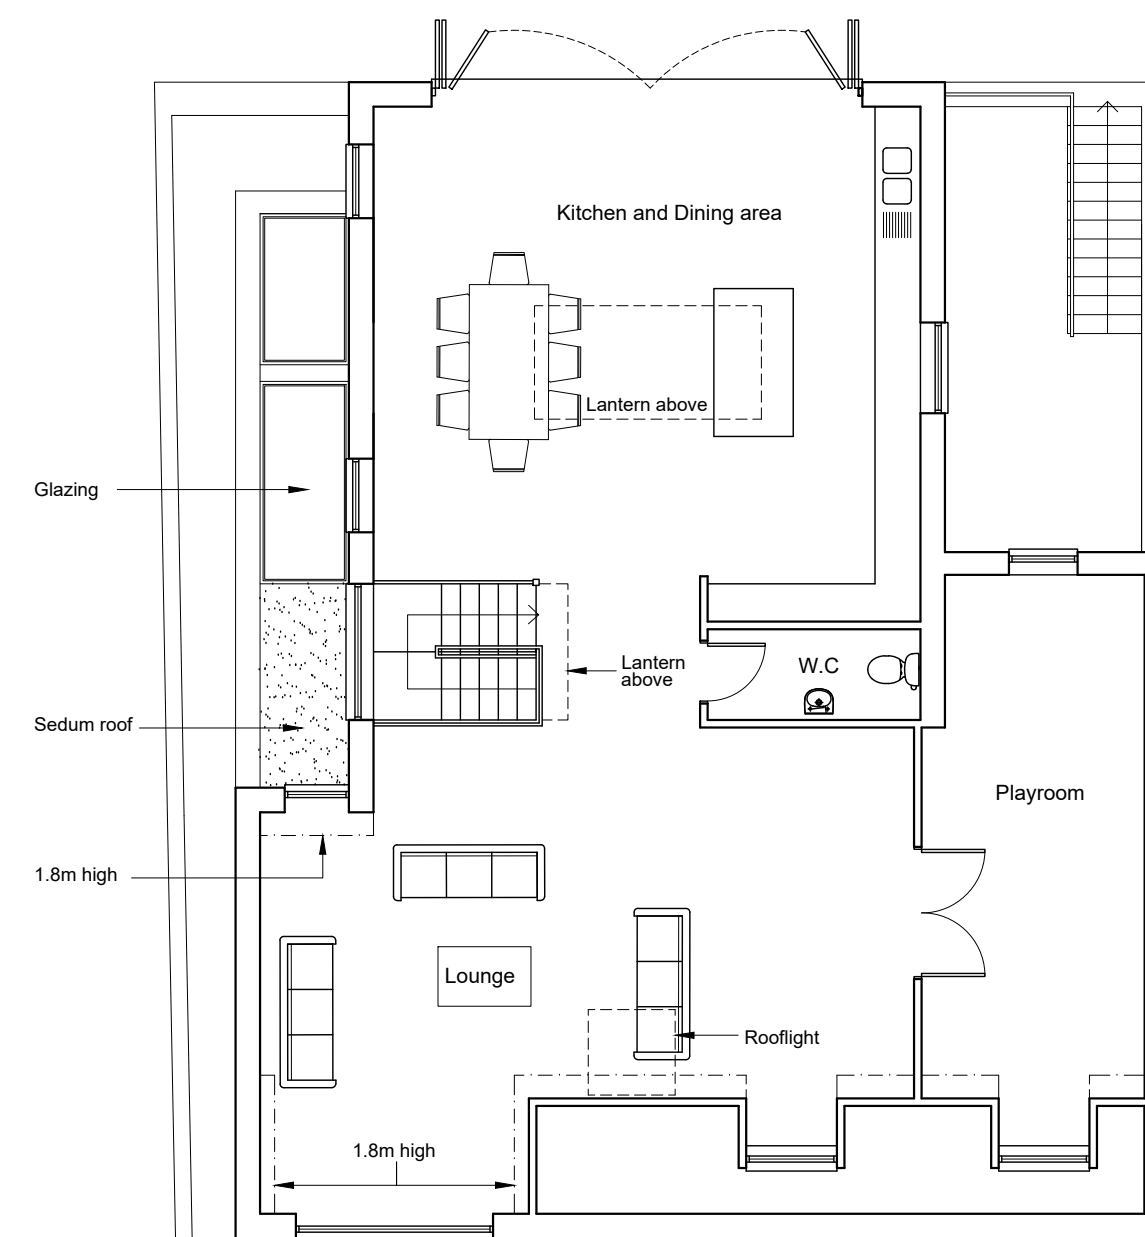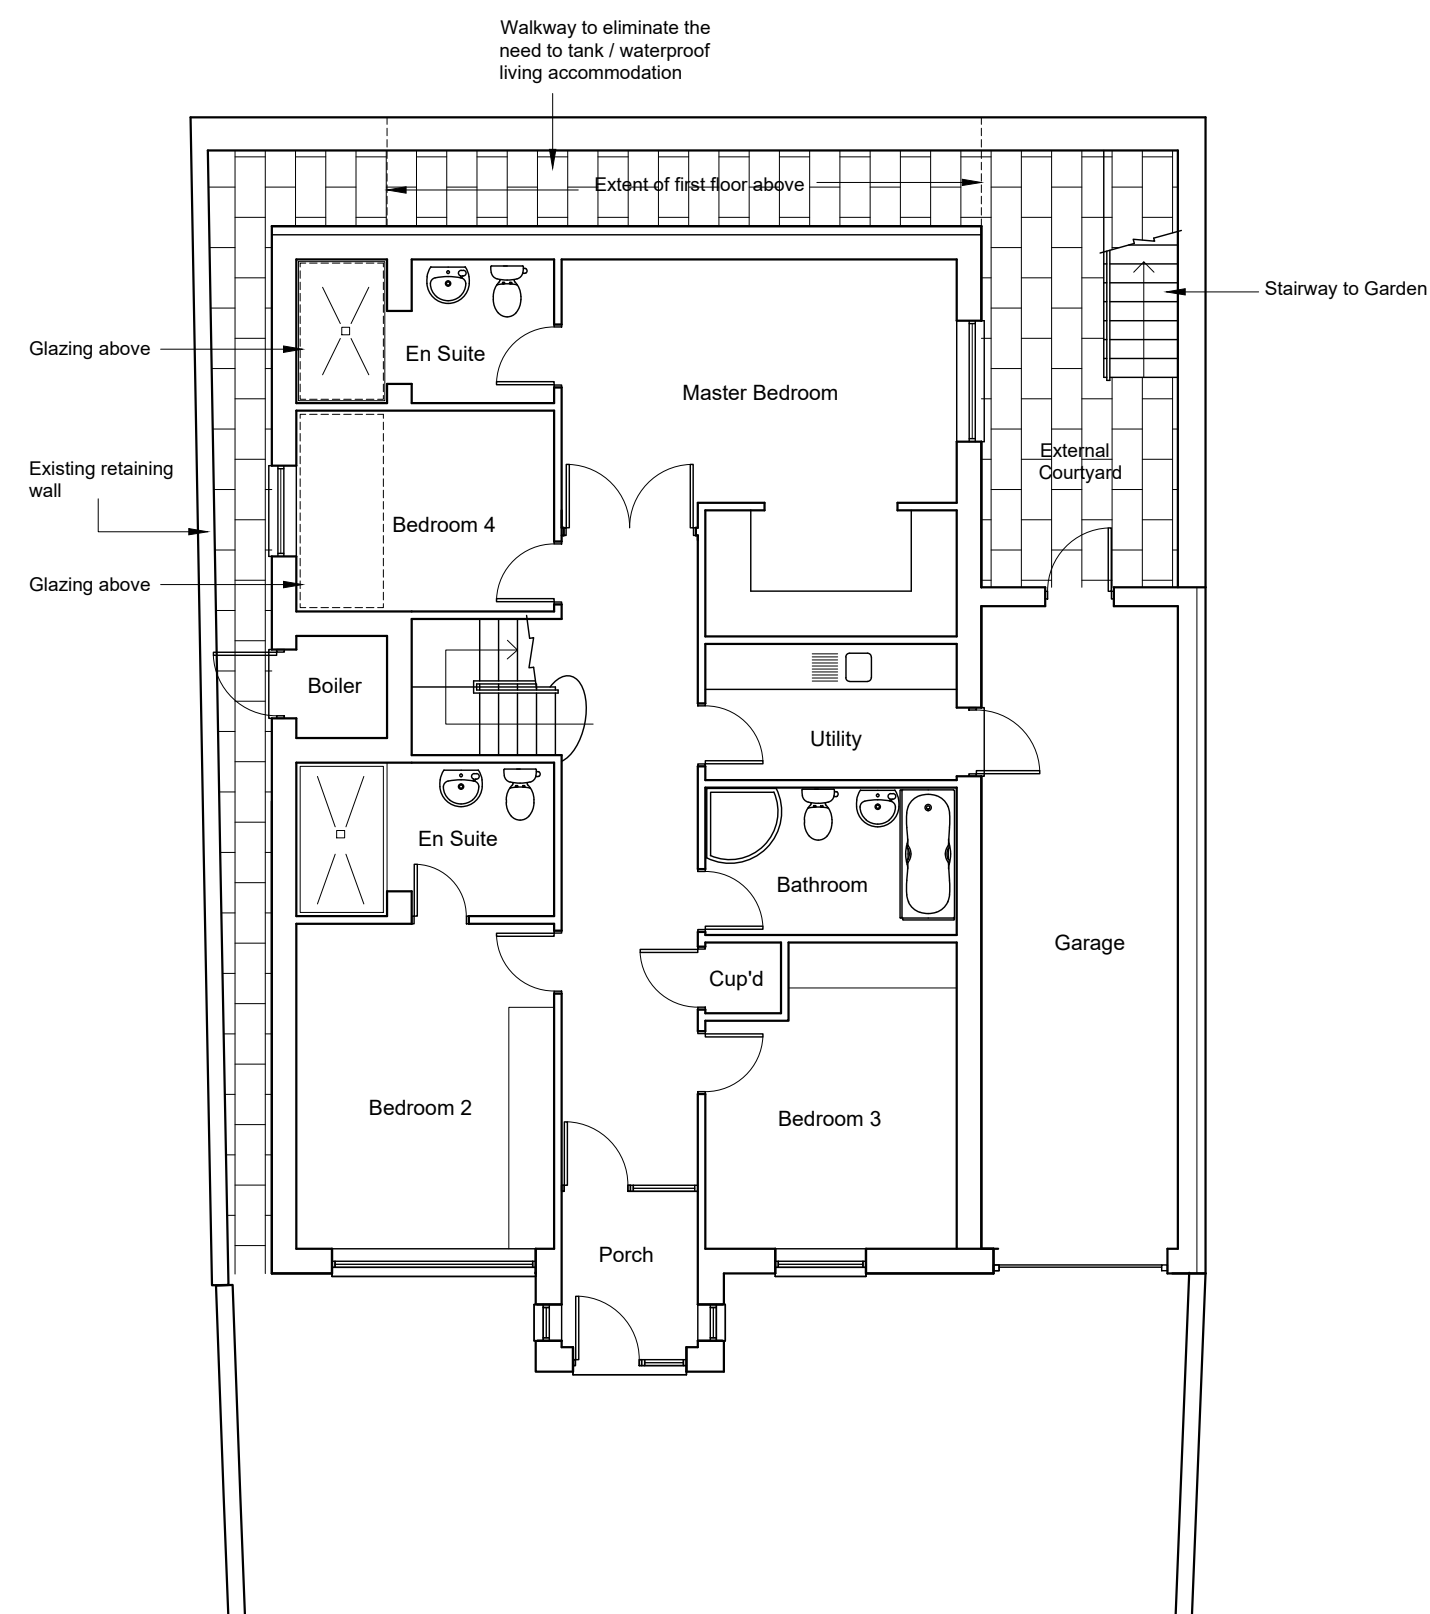

REV	DATE	DESCRIPTION
-----	------	-------------

TITLE
PLANS & ELEVATIONS
AS EXISTING

PROJECT
EXTENSION TO OAST VIEW,
LOWER ROCHESTER ROAD,
HIGHAM

CLIENT

MR & MRS BARTHRAM



43 PARK ROAD, SITTINGBOURNE, KENT, ME10 1DY
E: architects@alpha-ds.co.uk T: 01795 426646

SCALE	DATE	DRG No.	REV
-------	------	---------	-----

CHARTERED ARCHITECTS

WWW.ALPHA-DS.CO.UK