



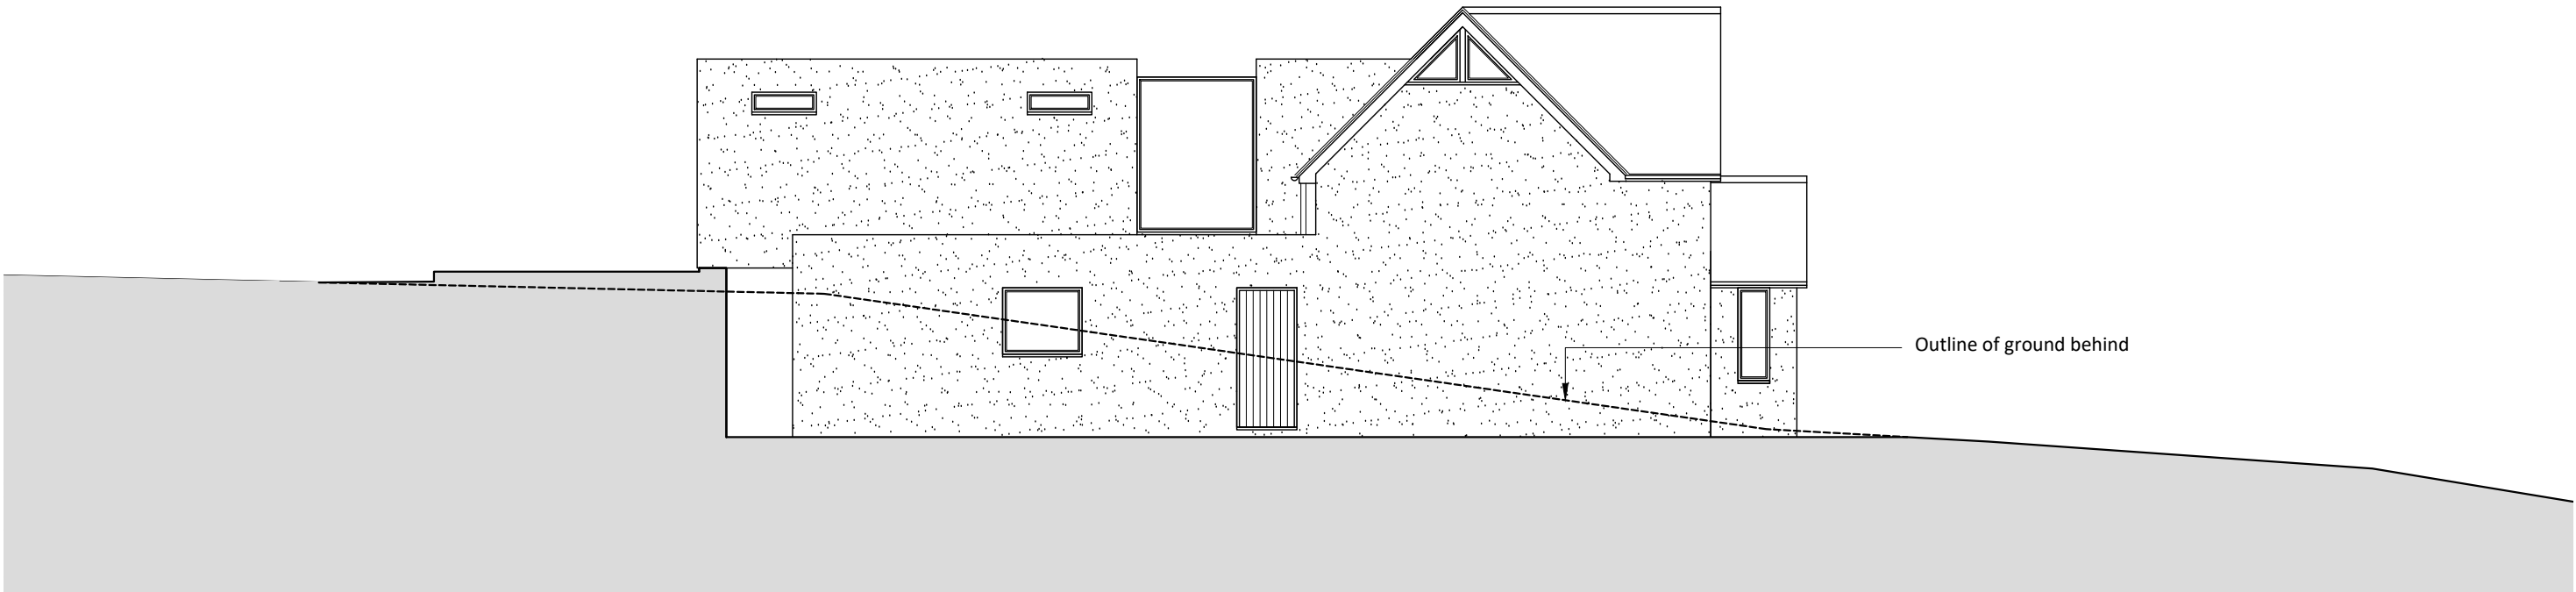


South Elevation

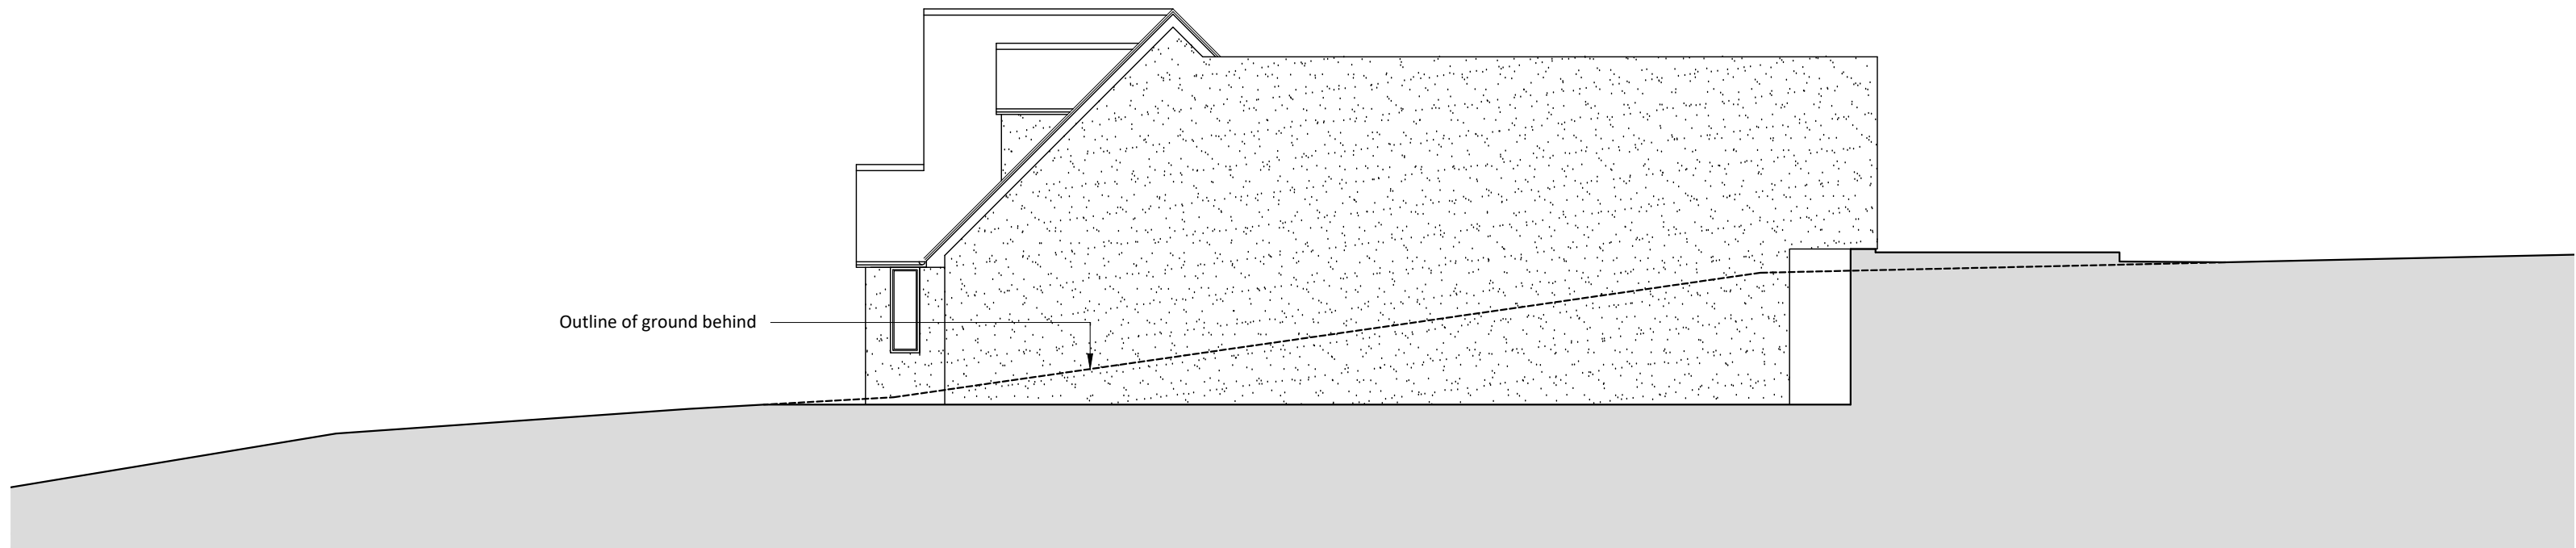


West Elevation




East Elevation

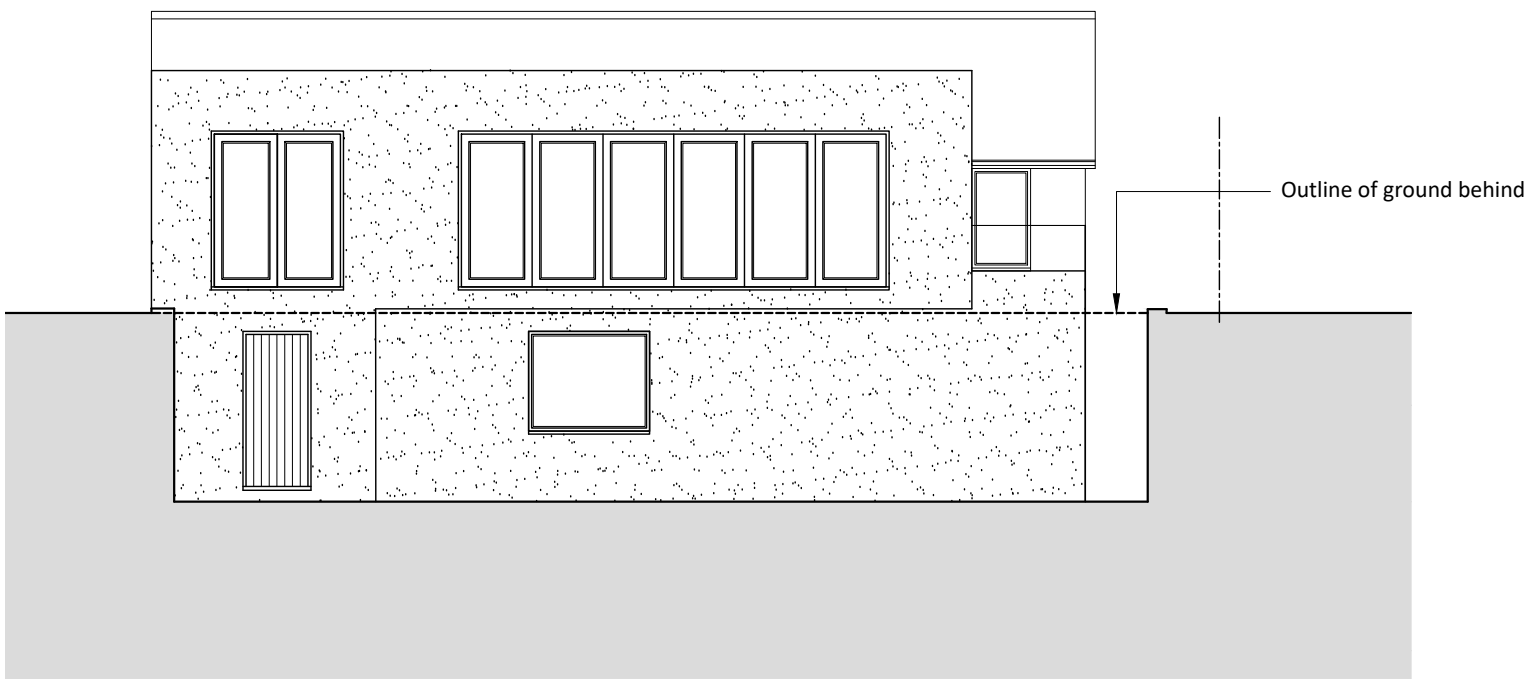


North Elevation

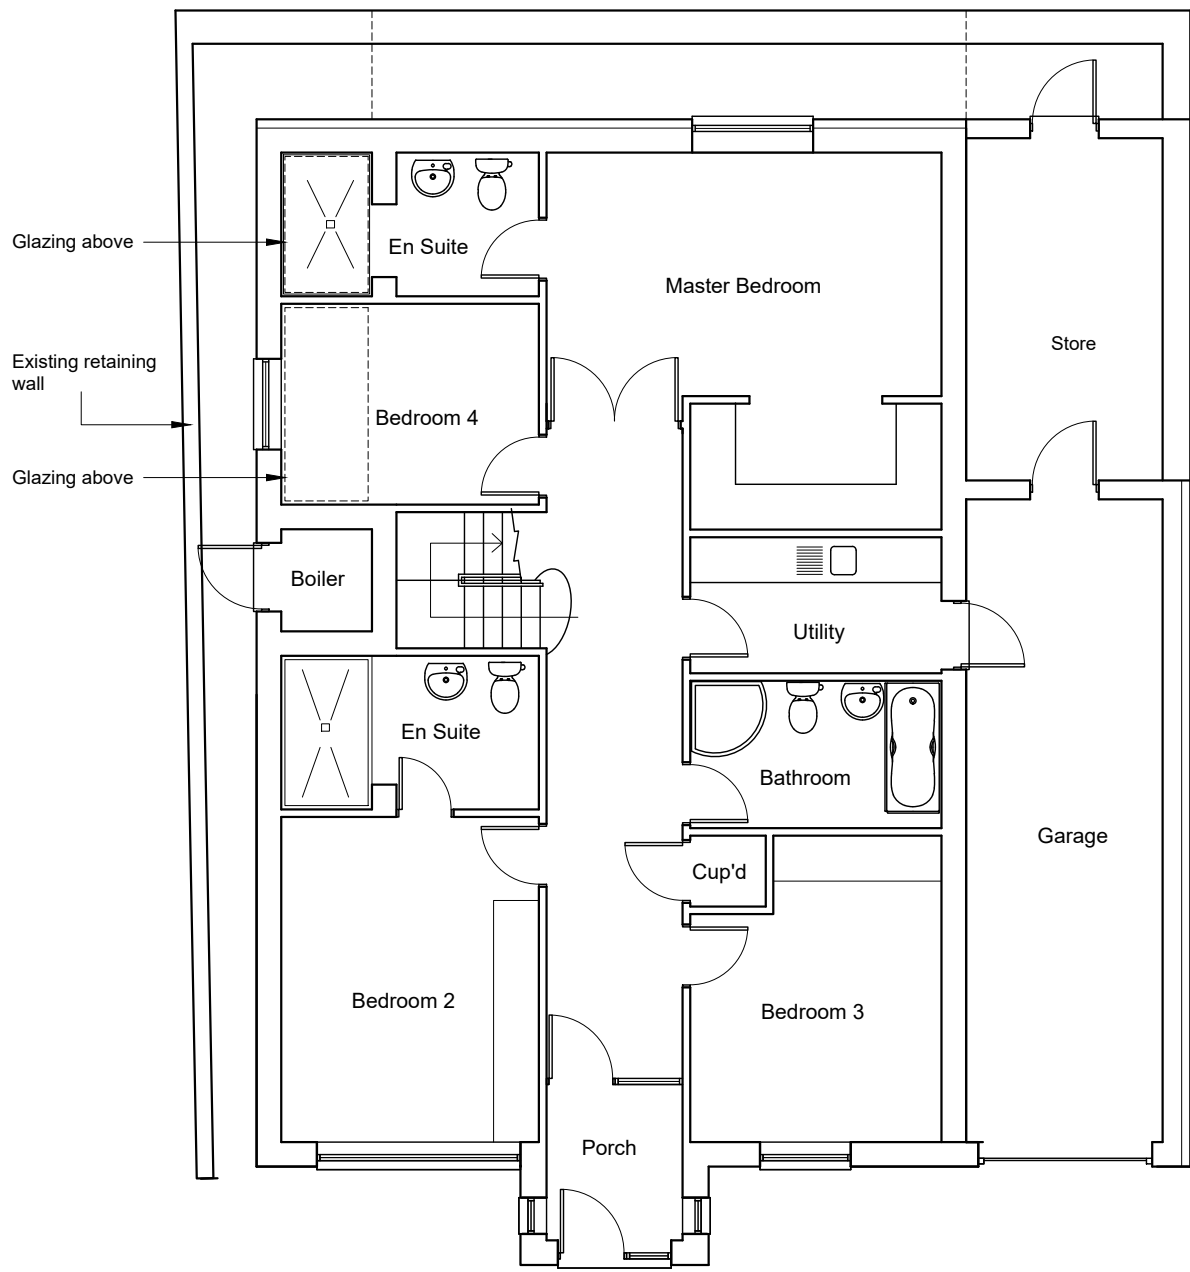

Ground floor

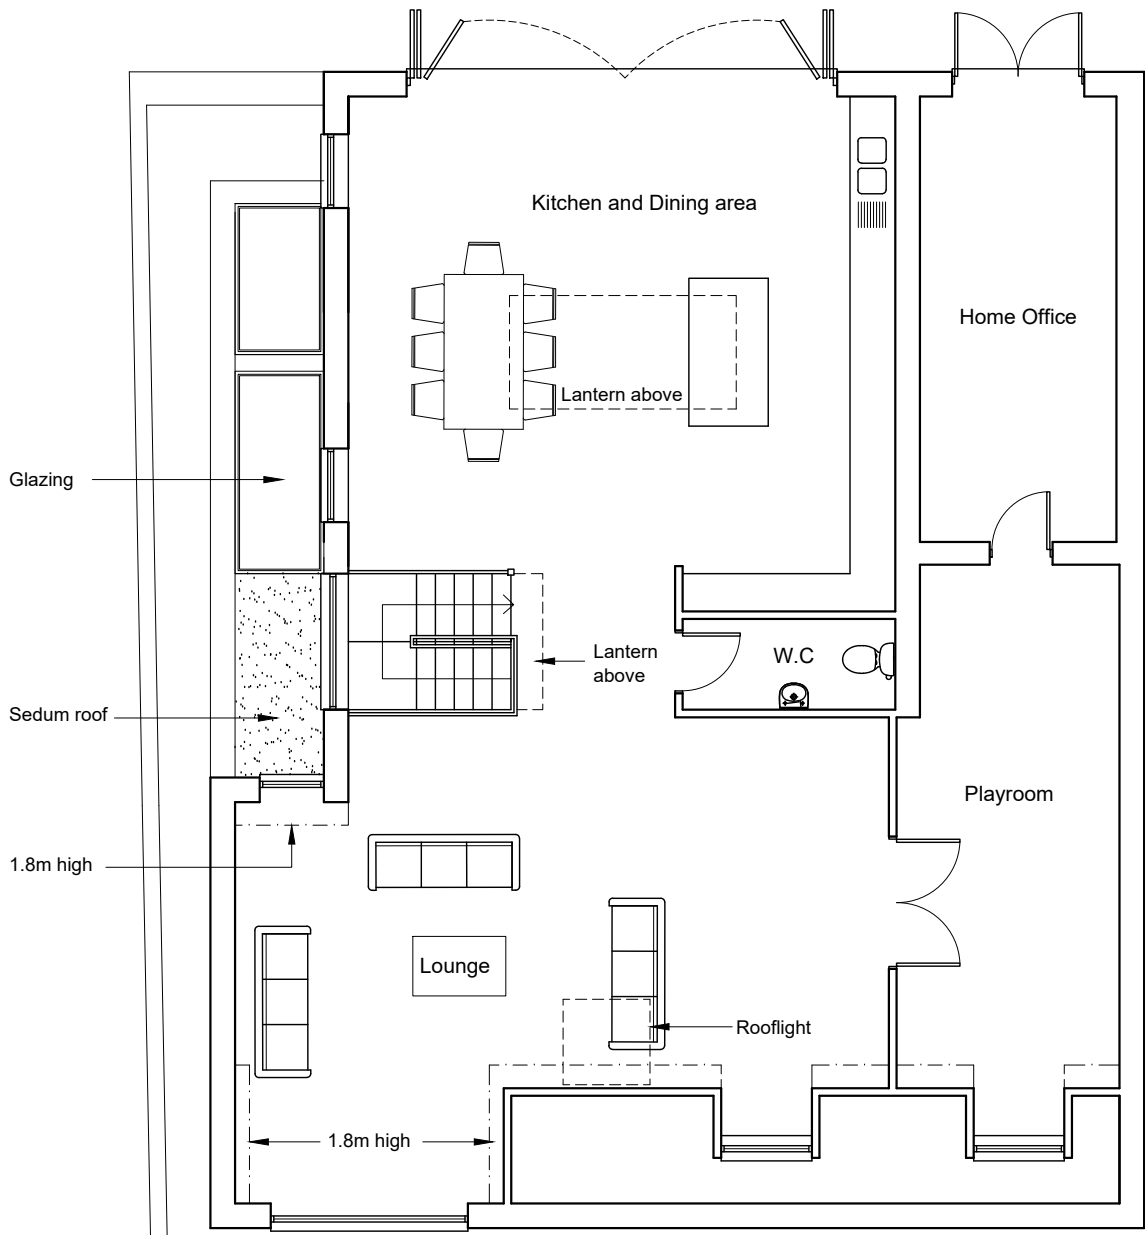

First floor

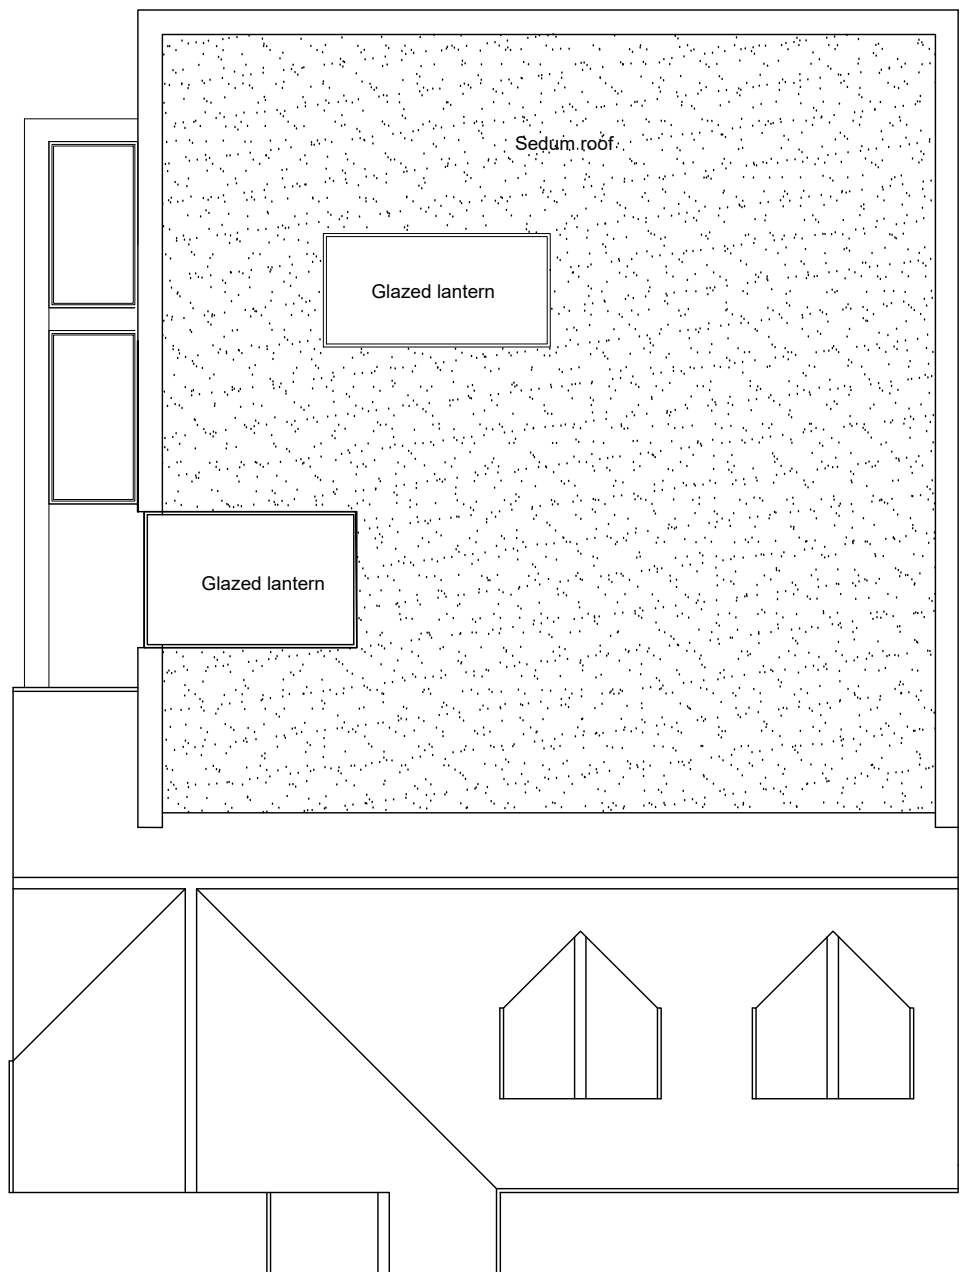

Roof plan

©
THIS DRAWING IS THE COPYRIGHT OF ALPHA DESIGN STUDIO LTD & MUST NOT BE REPRODUCED IN PART OR WHOLE WITHOUT CONSENT
ALL DIMENSIONS MUST BE CHECKED ON SITE / WORKSHOP WHERE APPLICABLE PRIOR TO COMMENCING THE WORKS.
THIS DRAWING MUST NOT BE SCALED EXCEPT FOR PLANNING PURPOSES.
THIS DRAWING HAS BEEN PRODUCED FOR THE CLIENT NAMED BELOW FOR THE PROJECT NAMED BELOW & IS SUBMITTED AS PART OF A PLANNING APPLICATION & IS NOT INTENDED FOR USE BY ANY OTHER PERSON OR FOR ANY OTHER PURPOSE

0 1 2 3 4m
1:100 Scale

MATERIAL FINISHES

Smooth self coloured white render to match existing.
Grey aluminium windows & doors to match existing.

REV DATE DESCRIPTION

TITLE
PLANS & ELEVATIONS
AS PROPOSED

PROJECT
EXTENSION TO OAST VIEW,
LOWER ROCHESTER ROAD,
HIGHAM

CLIENT
MR & MRS BARTHRAM



ALPHA Design Studio Limited
43 PARK ROAD, SITTINGBOURNE, KENT, ME10 1DY
E: architects@alpha-ds.co.uk T: 01795 426646

SCALE DATE DRG No. REV

1:100 May 23 1444/N3

CHARTERED ARCHITECTS WWW.ALPHA-DS.CO.UK