


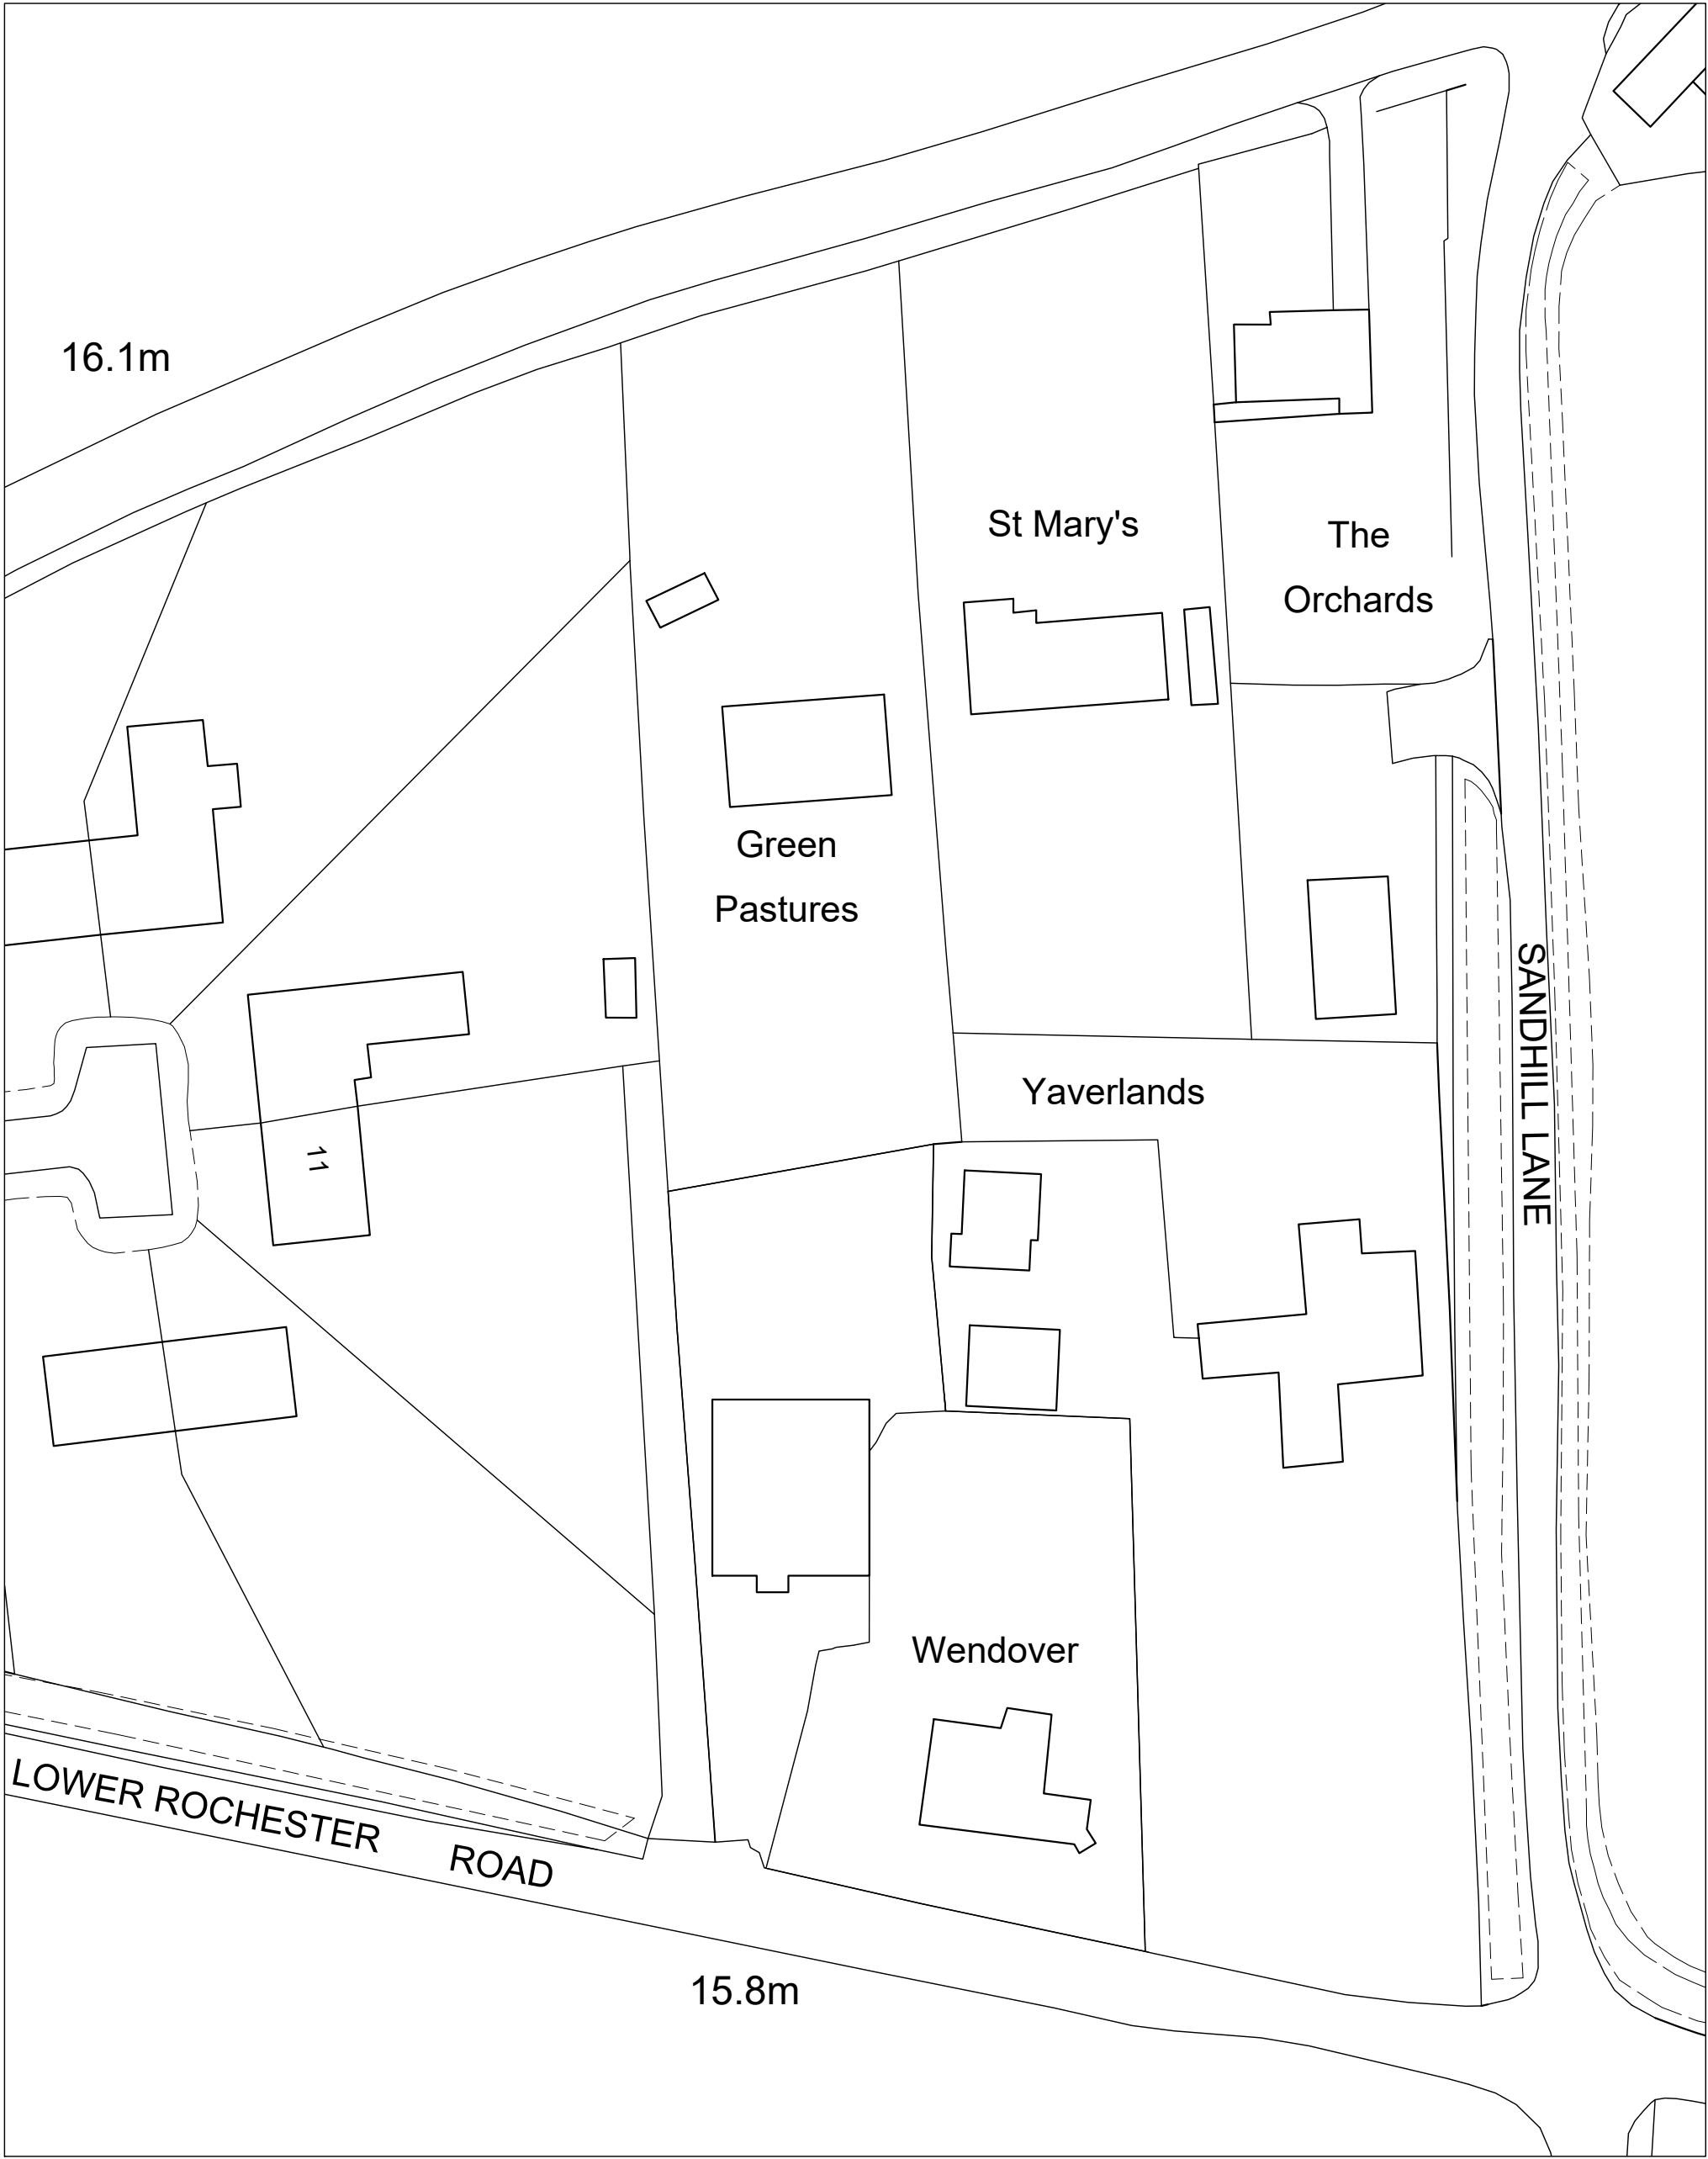



©
THIS DRAWING IS THE COPYRIGHT OF ALPHA DESIGN STUDIO LTD & MUST NOT BE REPRODUCED IN PART OR WHOLE WITHOUT CONSENT

ALL DIMENSIONS MUST BE CHECKED ON SITE / WORKSHOP WHERE APPLICABLE PRIOR TO COMMENCING THE WORKS.

THIS DRAWING MUST NOT BE SCALED EXCEPT FOR PLANNING PURPOSES.

THIS DRAWING HAS BEEN PRODUCED FOR THE CLIENT NAMED BELOW FOR THE PROJECT NAMED BELOW & IS SUBMITTED AS PART OF A PLANNING APPLICATION & IS NOT INTENDED FOR USE BY ANY OTHER PERSON OR FOR ANY OTHER PURPOSE

INFORMATION PROVIDED BY OTHERS & ALPHA DESIGN STUDIO LTD CANNOT BE HELD LIABLE FOR ANY ERRORS OR OMISSIONS

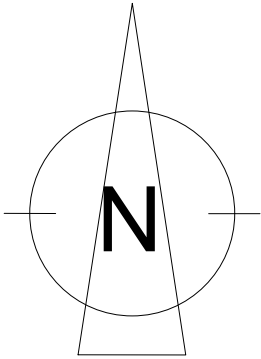 

REV	DATE	DESCRIPTION
-----	------	-------------

TITLE
SITE PLAN AS PROPOSED

PROJECT
**EXTENSION TO OAST VIEW,
LOWER ROCHESTER ROAD,
HIGHAM**

CLIENT
MR & MRS BARTHAM



ALPHA Design Studio Ltd
43 PARK ROAD, SITTINGBOURNE, KENT, ME10 1DY
E: architects@alpha-ds.co.uk T: 01795 426646

SCALE	DATE	DRG No.	REV
-------	------	---------	-----

1:500	May 23	1444/N4	
-------	--------	---------	--

CHARTERED ARCHITECTS WWW.ALPHA-DS.CO.UK