


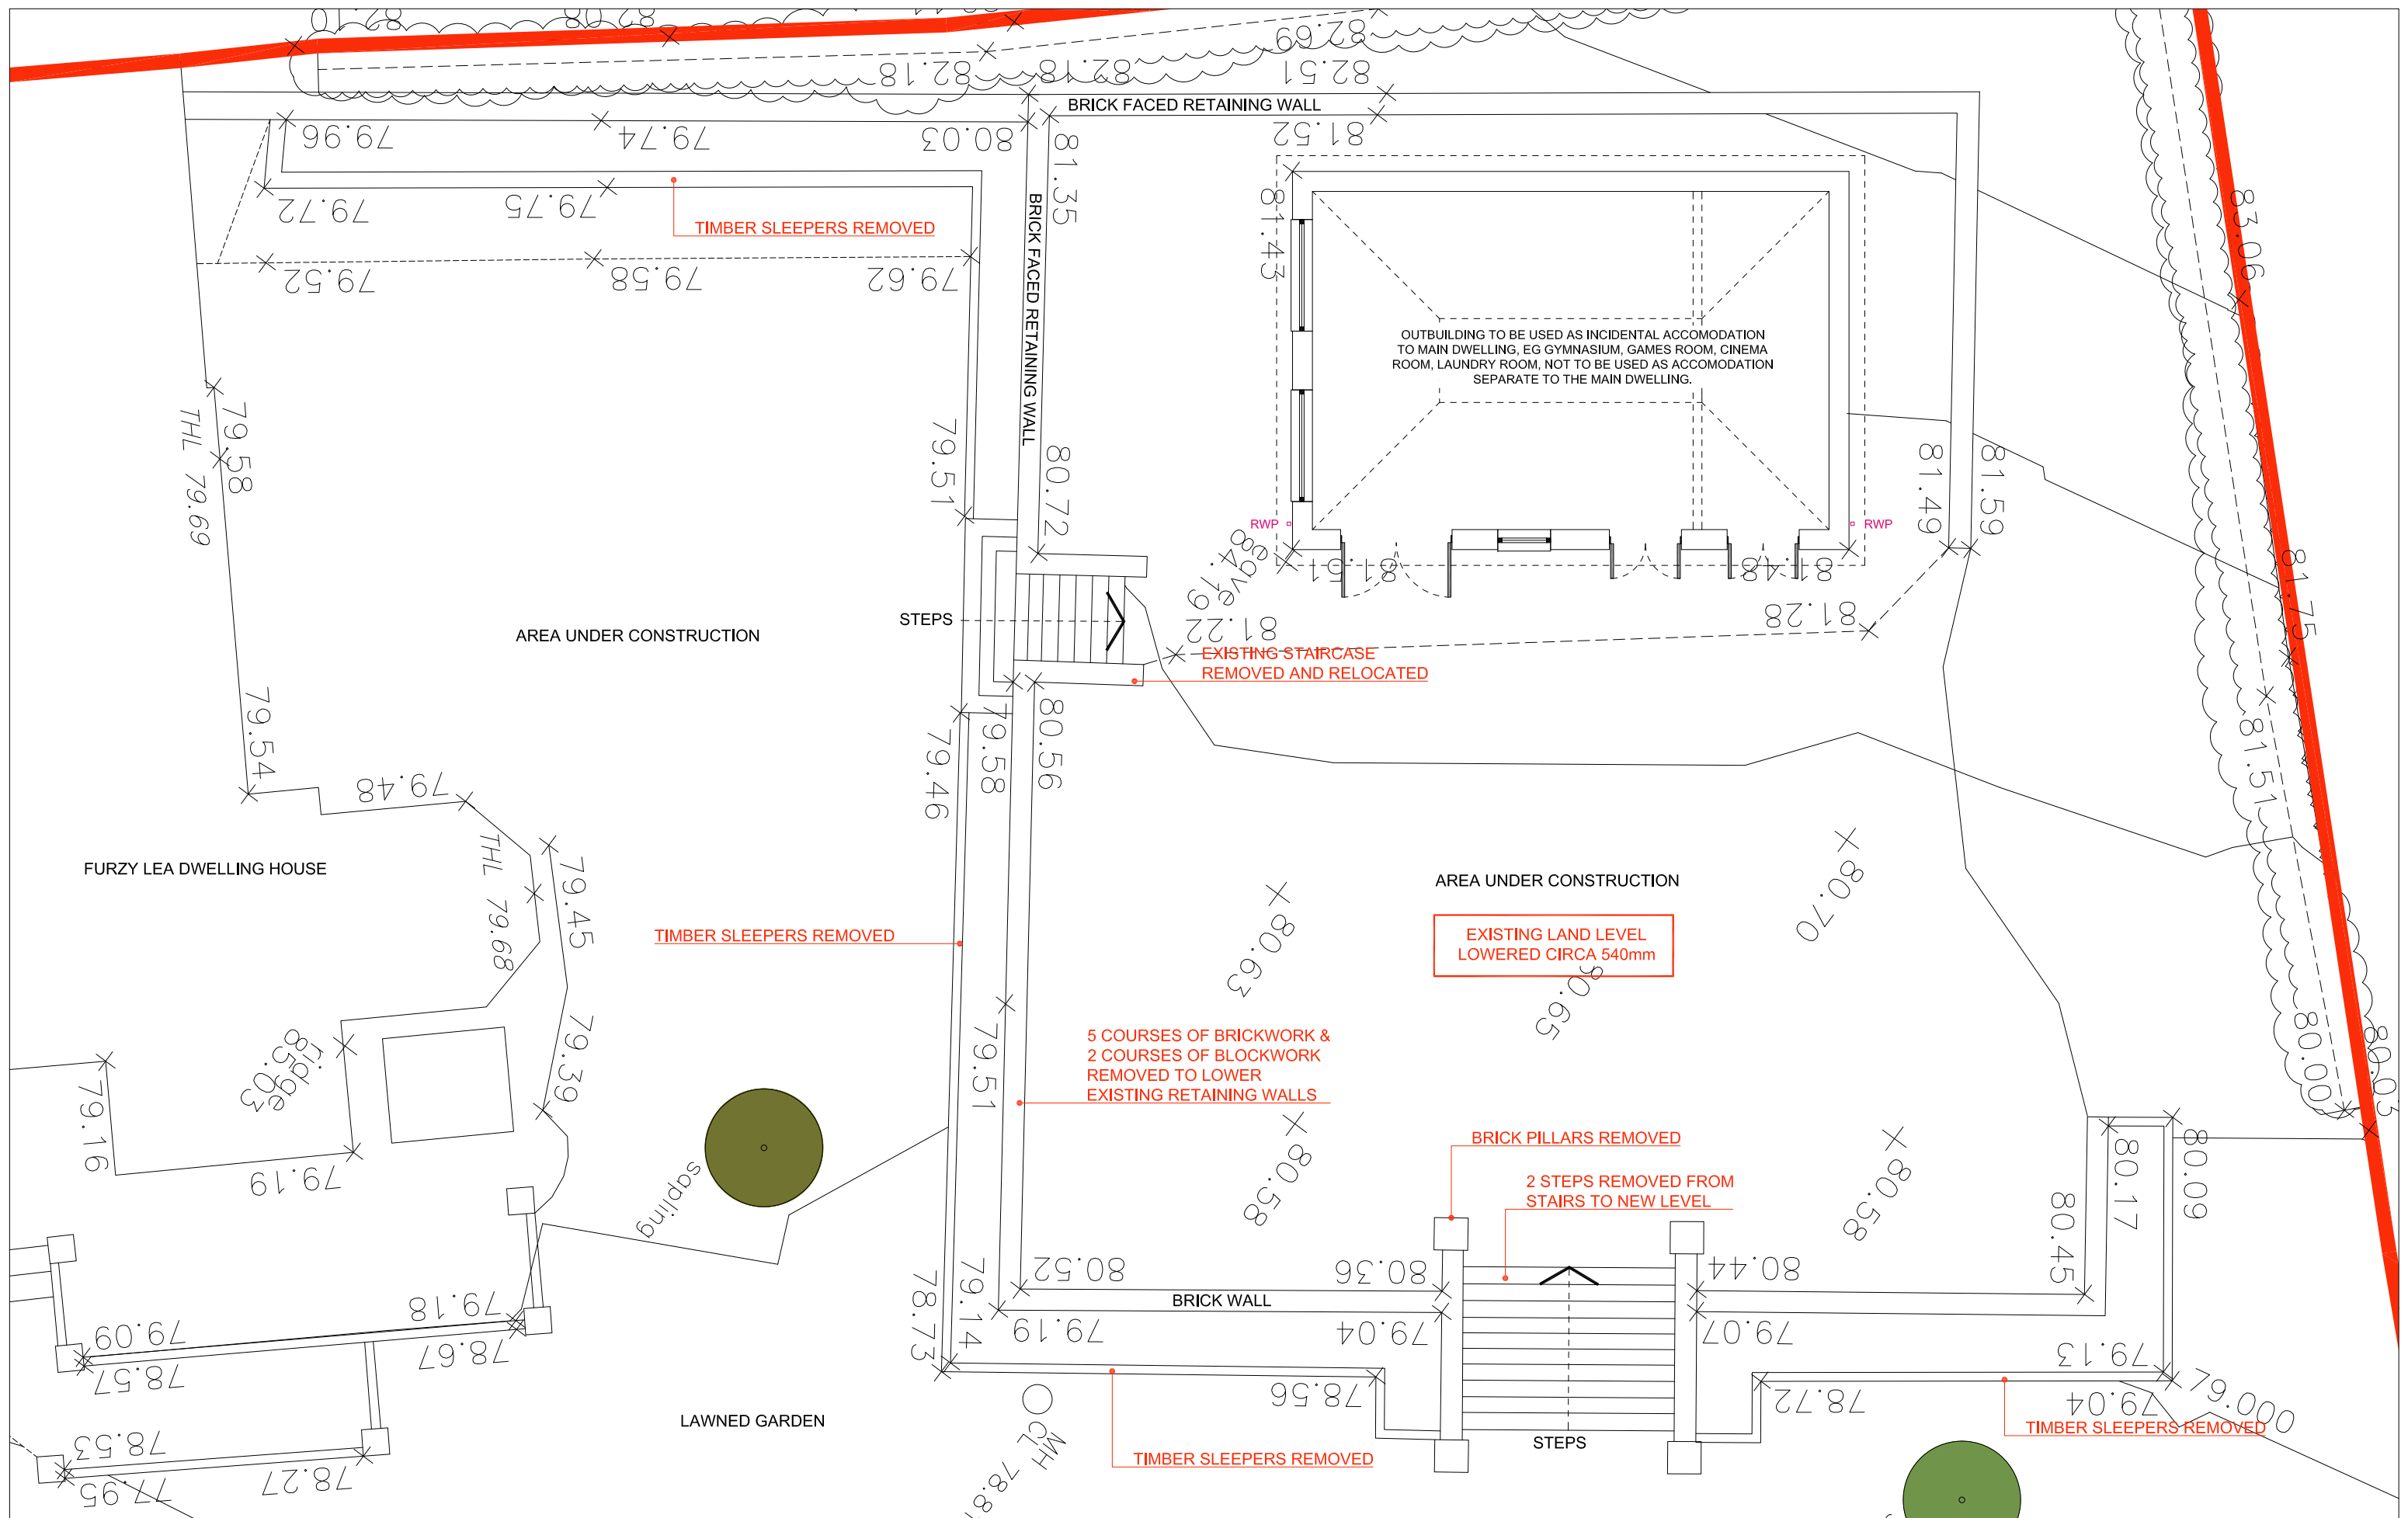

DATE OF FIRST ISSUE: 26.11.2024 REVISIONS REV DATE AMENDMENT	KEY	NOTES AND CLARIFICATIONS © BLACKBURN ARCHITECTS LIMITED. NO IMPLIED LICENCE EXISTS. DRAWING NOT TO BE REPRODUCED WITHOUT WRITTEN CONSENT. SUBJECT TO PLANNING PERMISSION, BUILDING REGULATIONS, STATUTORY UNDERTAKER SEARCHES AND DESIGN DEVELOPMENT. PLEASE READ DRAWING IN ACCORDANCE WITH CROSS-REFERENCED SPECIFICATION / SCOPE OF WORKS. DO NOT SCALE DRAWINGS. DIMENSIONS GOVERN. ALL DIMENSIONS TO BE VERIFIED ON SITE BY CONTRACTOR BEFORE PROCEEDING. ARCHITECT SHALL BE NOTIFIED IN WRITING OF ANY DISCREPANCIES. ALL STRUCTURAL, MECHANICAL, ELECTRICAL, PLUMBING & DRAINAGE INFORMATION IS SHOWN FOR CO-ORDINATION PURPOSES ONLY - REFER TO SPECIALIST DRAWINGS FOR DESIGN. THIS DRAWING SHOULD NOT BE USED TO CALCULATE AREAS FOR THE PURPOSES OF VALUATION. THIS DRAWING IS STRICTLY TO BE USED ONLY FOR THE PURPOSE STATED IN THE STATUS BOX AND FOR NO OTHER.	BLACKBURN ARCHITECTS 5 CROSS WAY, ROCHESTER, ME1 3DX www.blackburnarchitects.co.uk office@blackburnarchitects.co.uk SCALE BAR METERS 1:100@A3 / 1:50@A1 NORTH		CLIENT MR & MRS. GILL PROJECT FURZY LEA, BOWSDEN LANE, SHORNE, KENT, DA12 3LA	DRAWING TITLE EXISTING OUTBUILDING GROUND FLOOR PLAN SHOWING PROPOSED REMOVAL WORKS DRAWN BB SCALE@A1 1:50 SCALE@A3 1:100 STATUS INFORMATION DRAWING NO 52412-P-1-10 REV -
---	----------------	--	--	--	---	--