


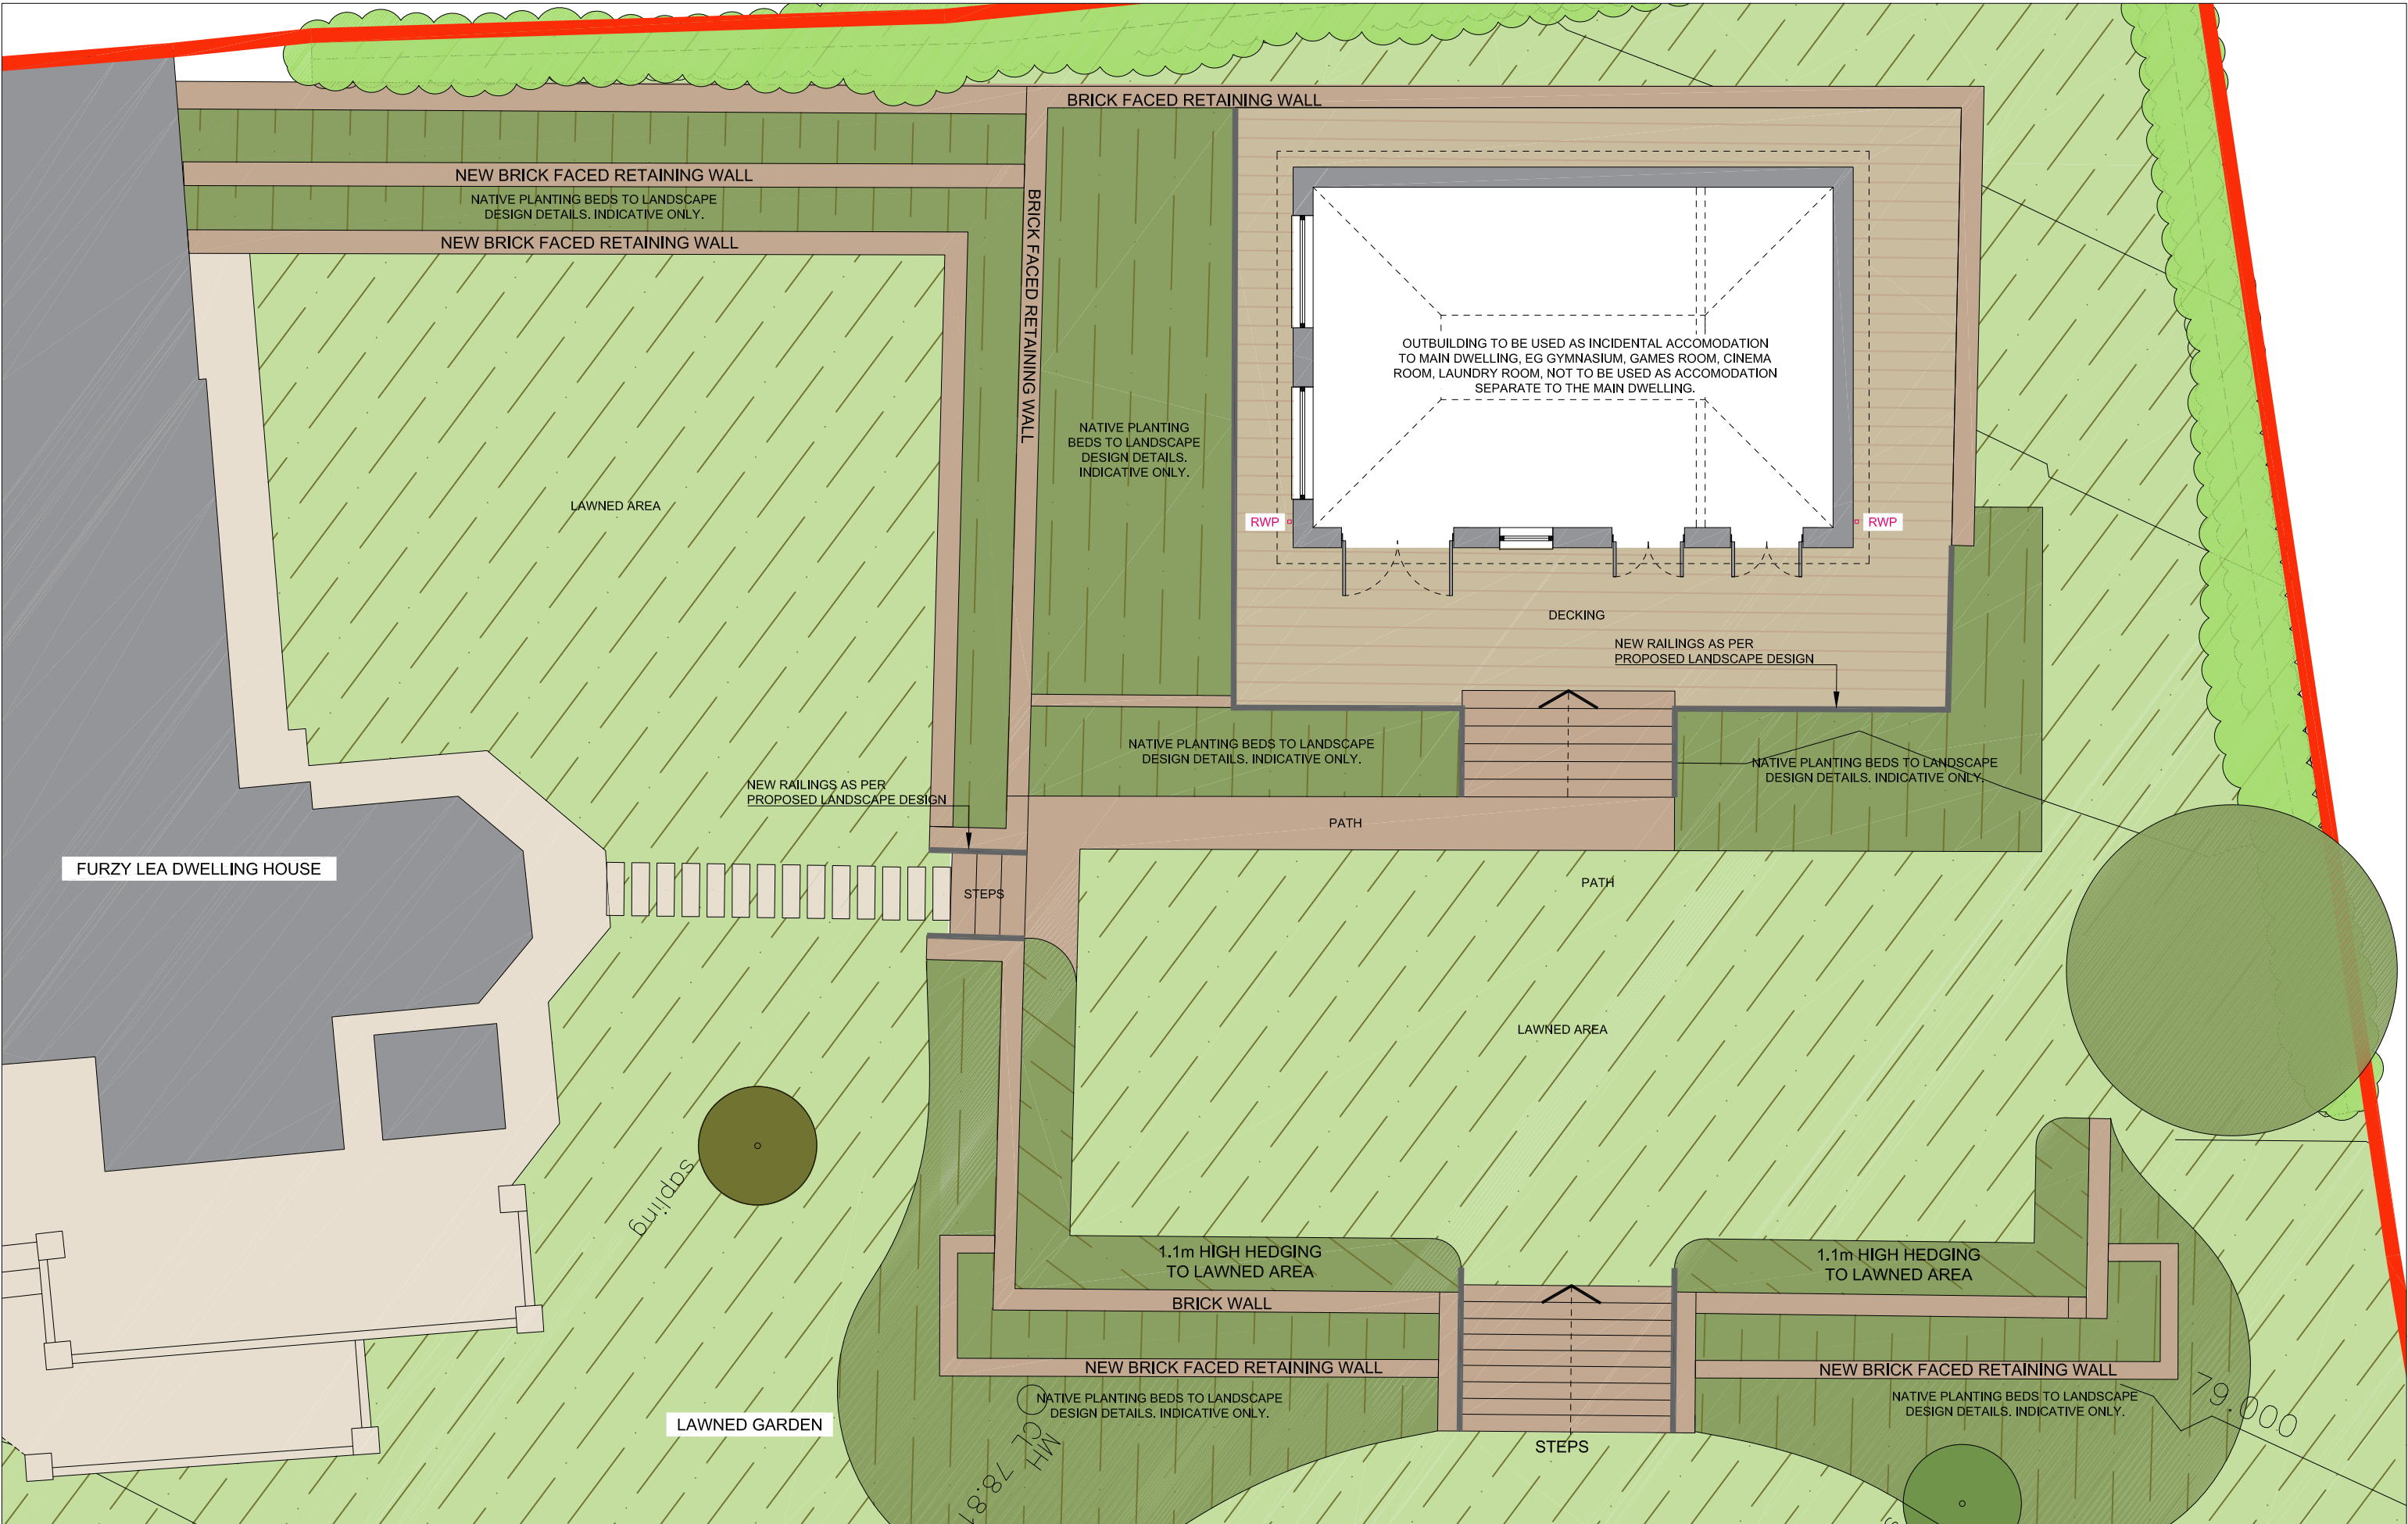

DATE OF FIRST ISSUE: 22.11.2024		KEY		NOTES AND CLARIFICATIONS		BLACKBURN ARCHITECTS		CLIENT MR & MRS. GILL		DRAWING TITLE PROPOSED OUTBUILDING GROUND FLOOR PLAN	
REVISIONS		REV		DATE		AMENDMENT		PROJECT FURZY LEA, BOWSDEN LANE, SHORNE, KENT, DA12 3LA		DRAWN BB	
A		05.03.25		UPDATES TO SUIT PLANNING APPLICATION						SCALE@A1 1:50	
										STATUS INFORMATION	
										DRAWING NO 52412-P-2-20	
										REV A	