






Street Elevation
Scale 1:100

 

Front Elevation
Scale 1:100

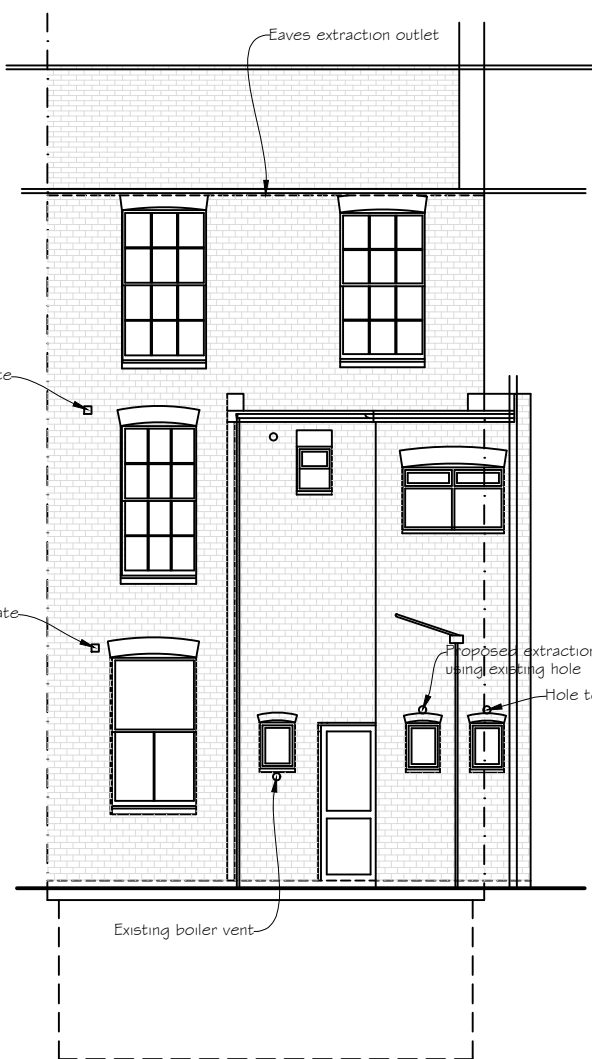


Rear Elevation

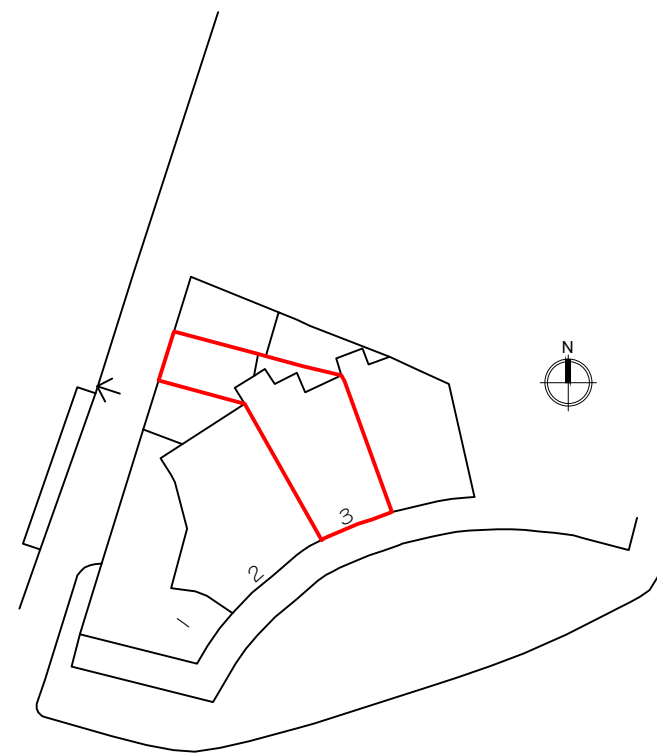


Site Plan

Scale 1:200
0 5 10 20 30


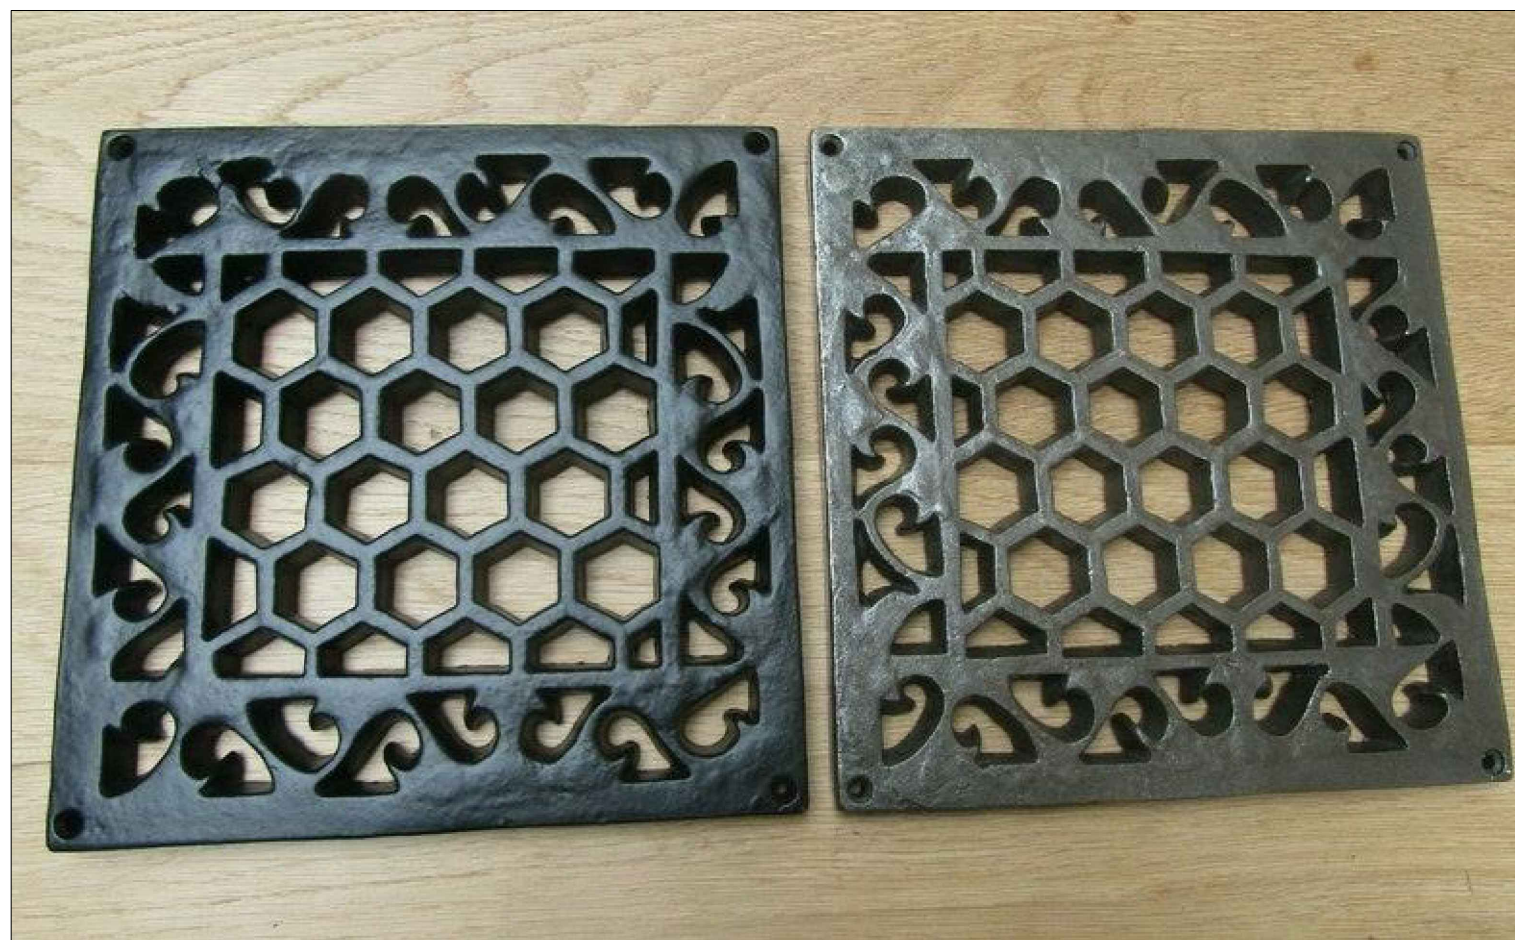


Metal wall plate covers for ventilation openings

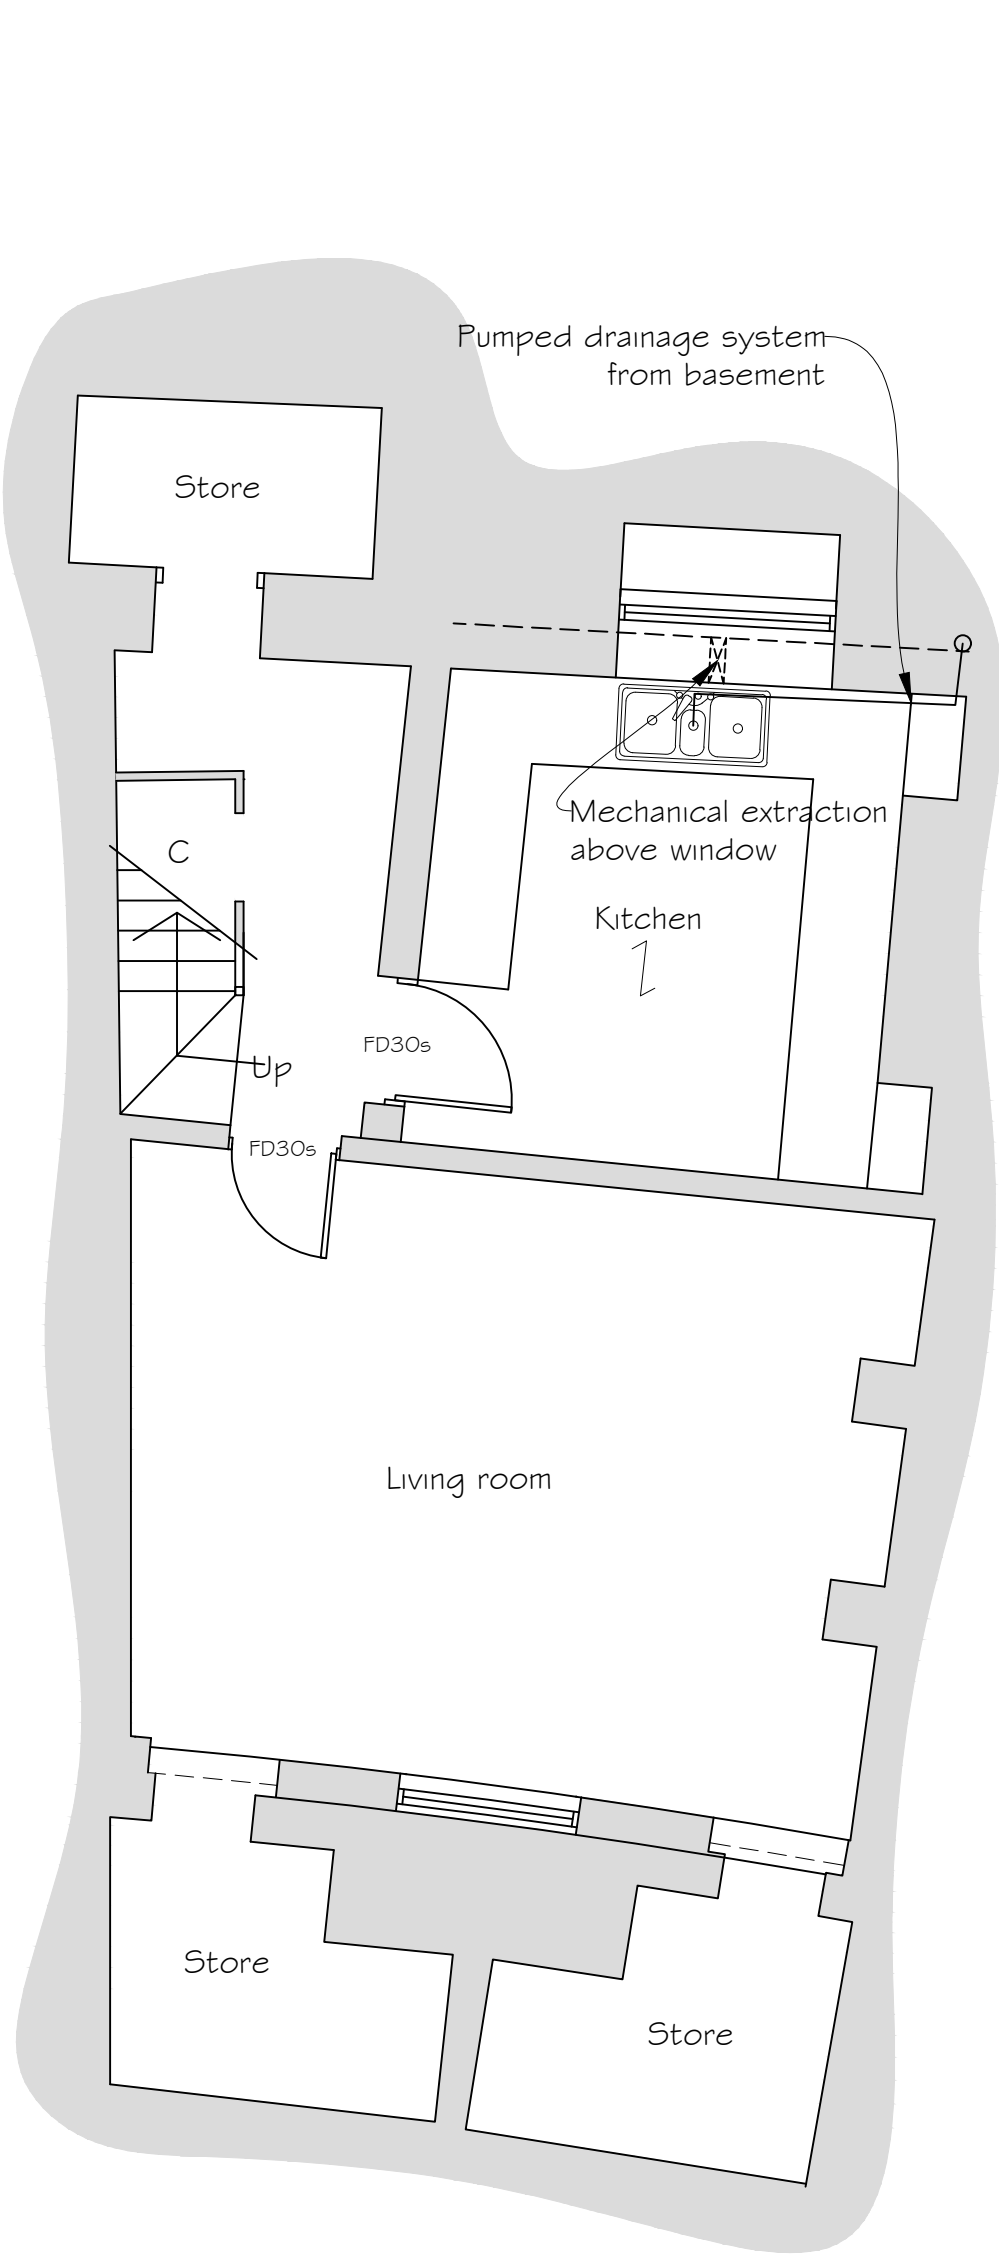


Basement Floor Plan

Scale 1:50

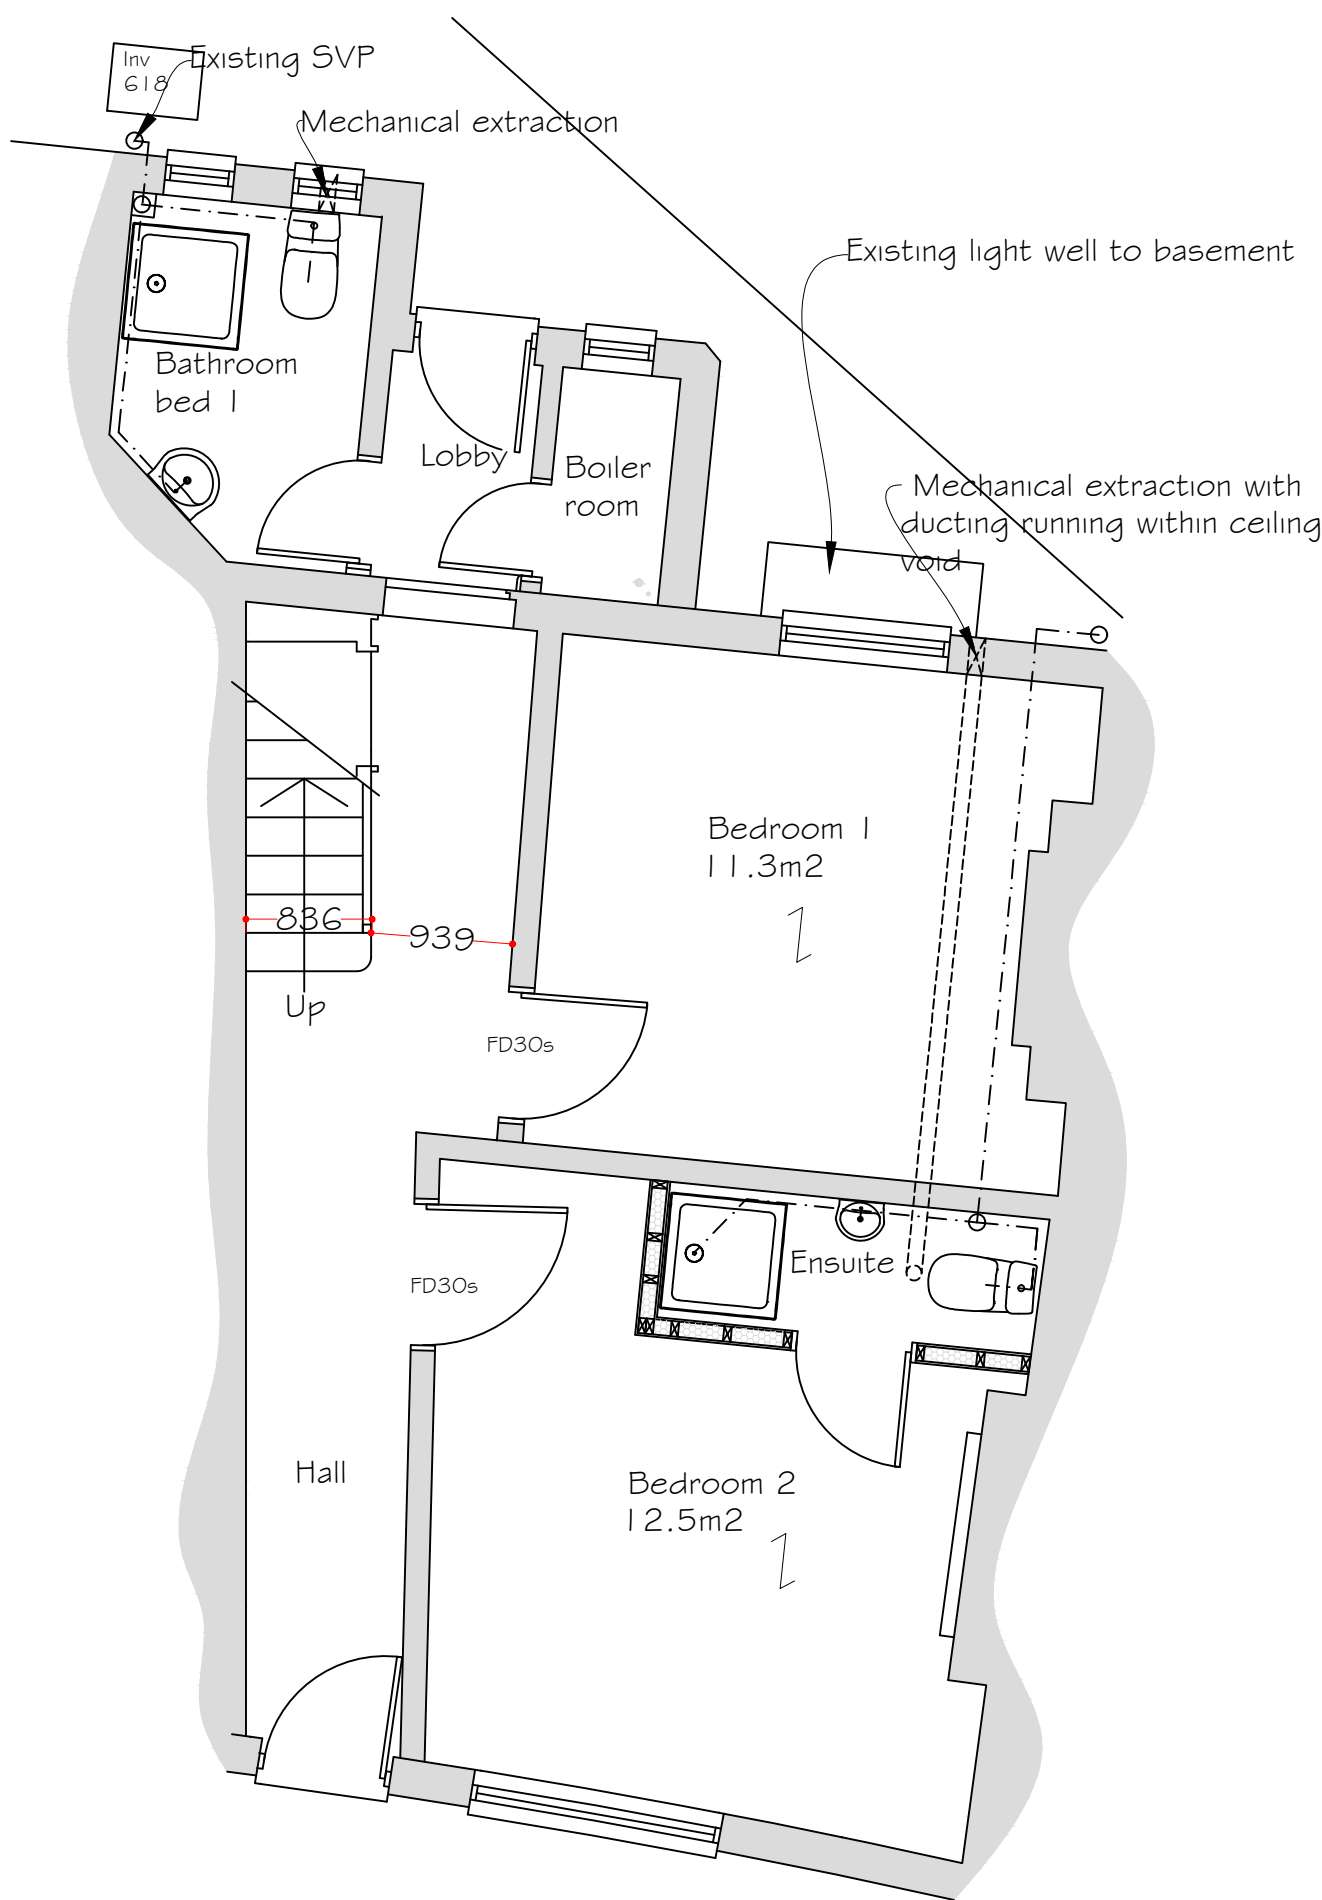 


Ground Floor Plan

Scale 1:50

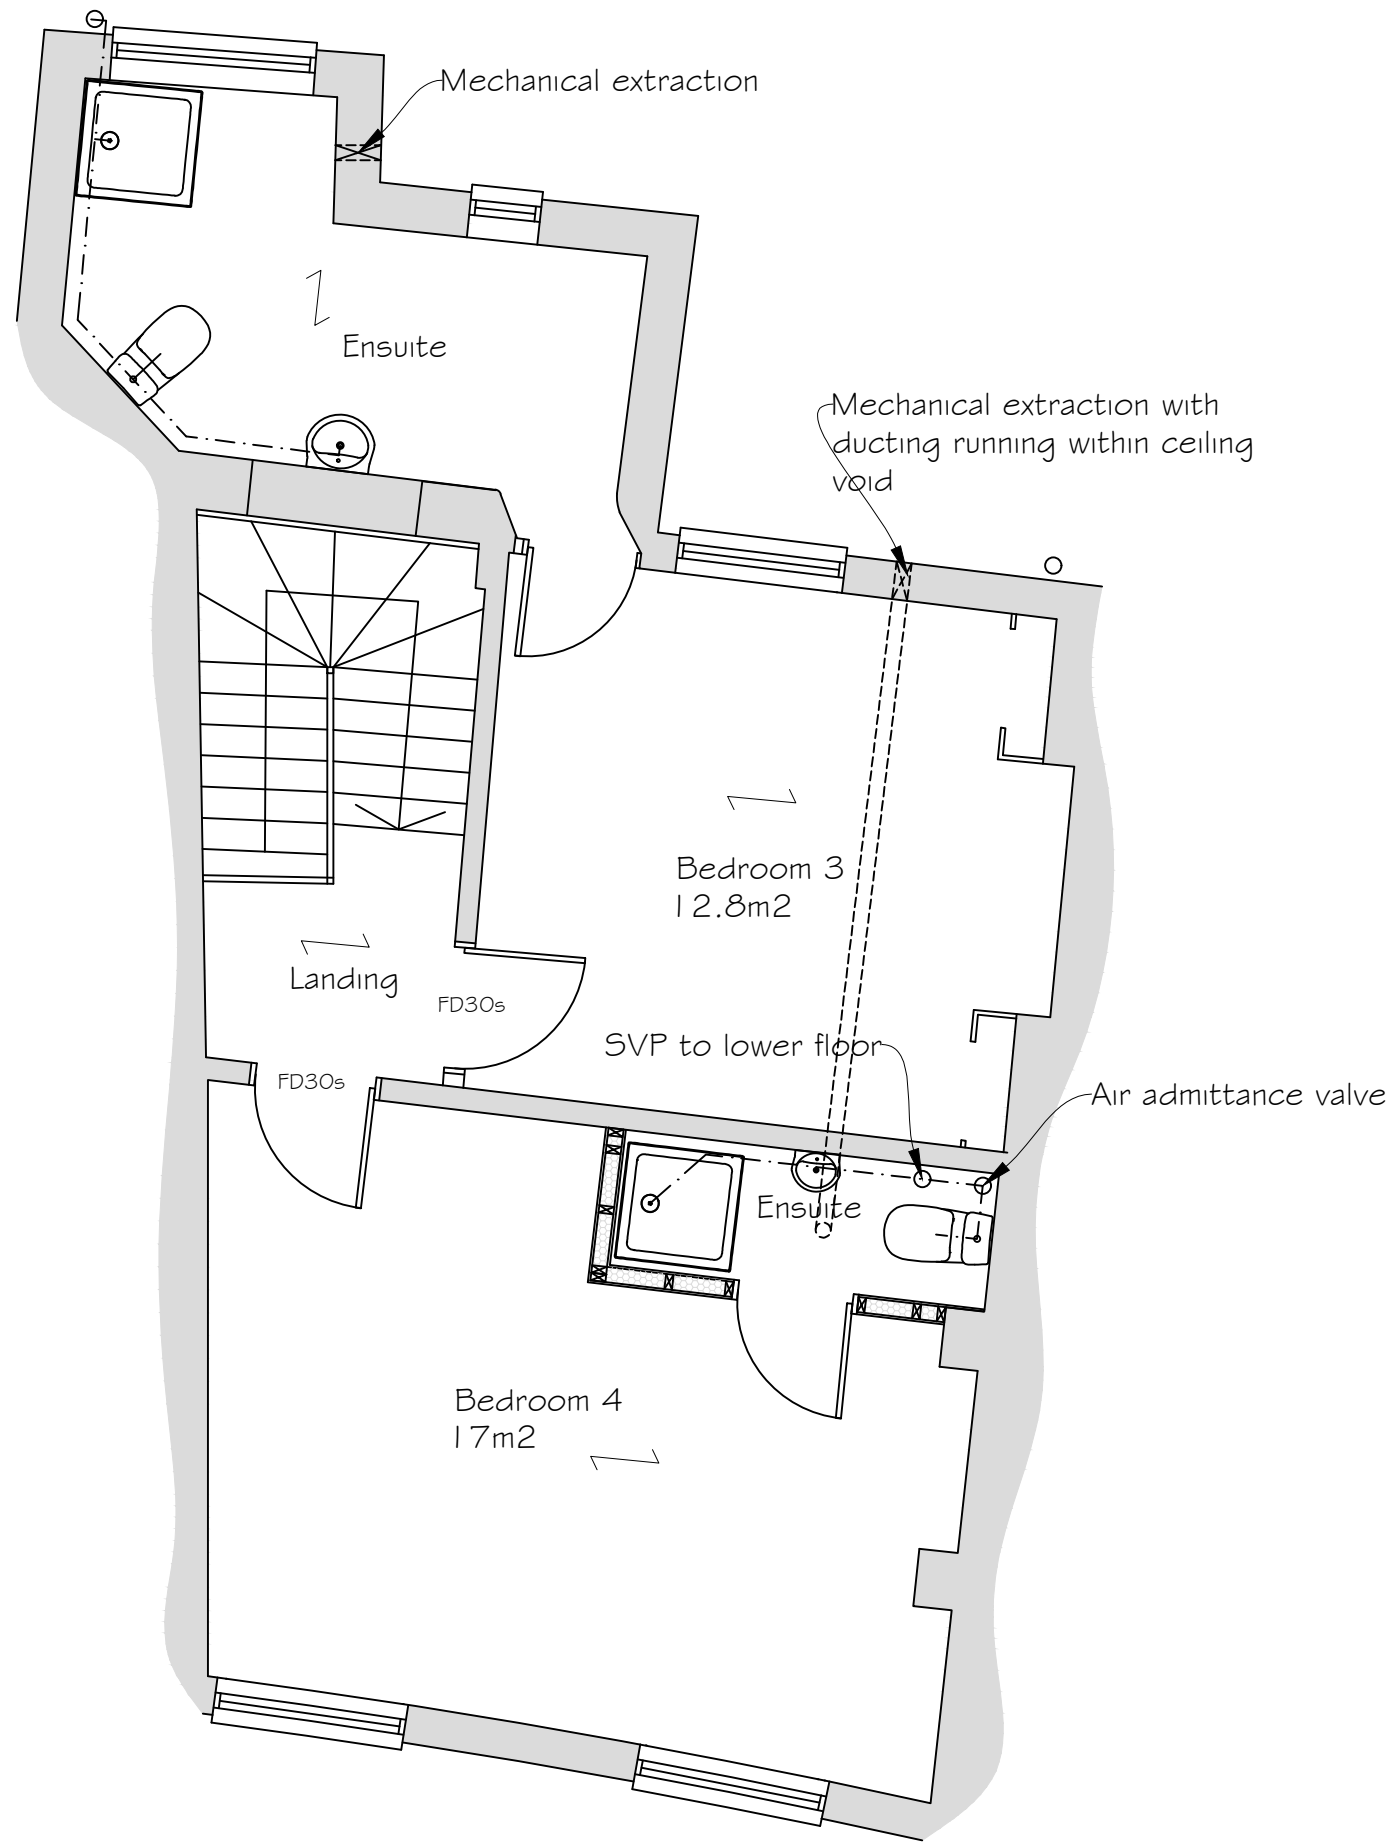

First Floor Plan

Scale 1:50

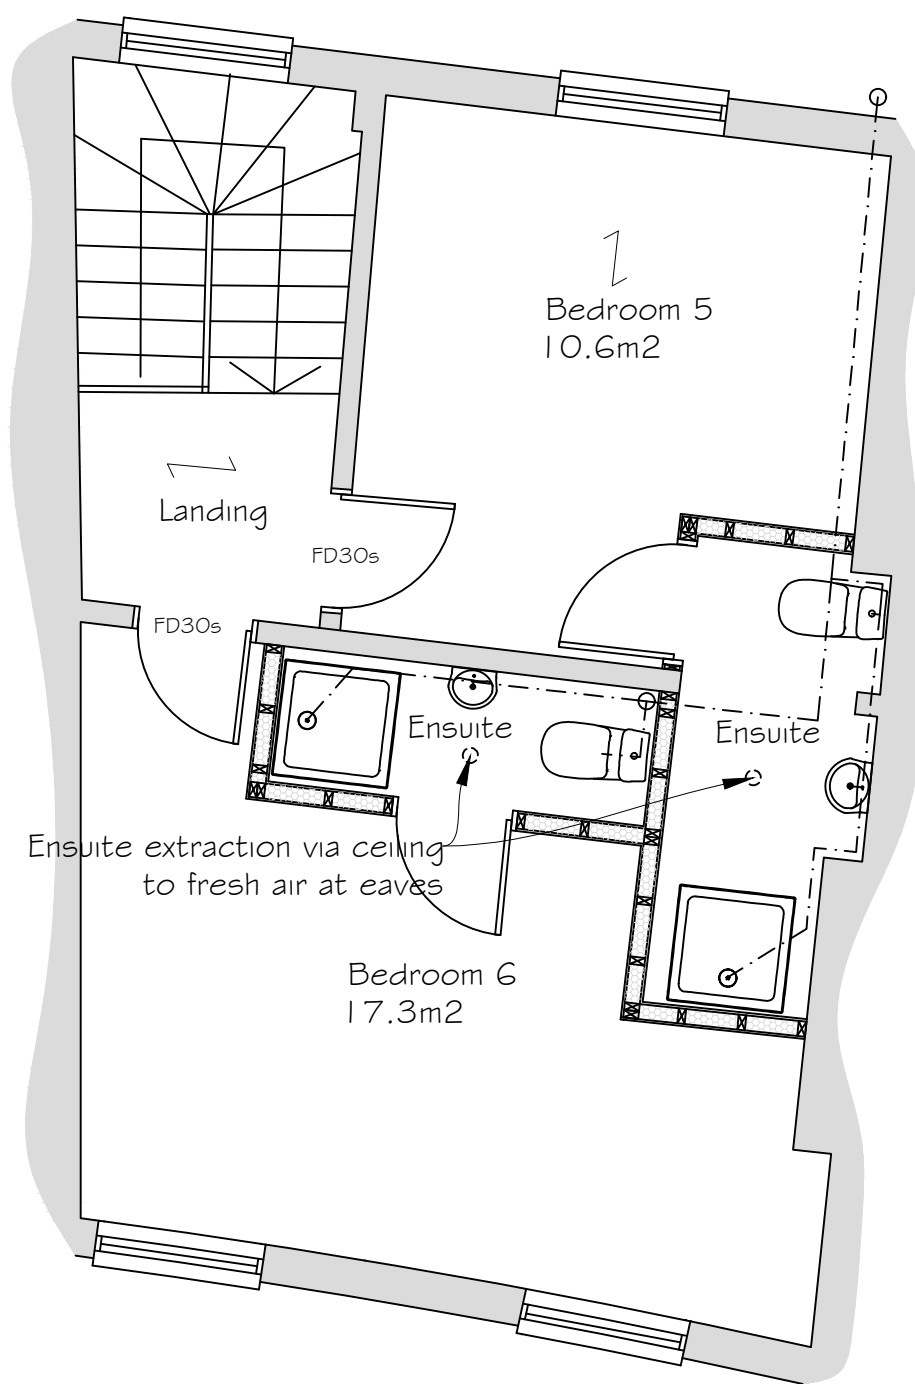

Second Floor Plan

Scale 1:50

Synergy Planning & Property Consultants Ltd The Office The Larches Rochester Kent ME3 7NQW		
Client	Elysian Estates Ltd	
Address	3 Berkley Crescent Gravesend	
Drawing title	Proposed plans and elevations	
Scale	1:50/1:100/1:200	
Date	March 2025	Drawn by
Drawing No	25/466/02	