




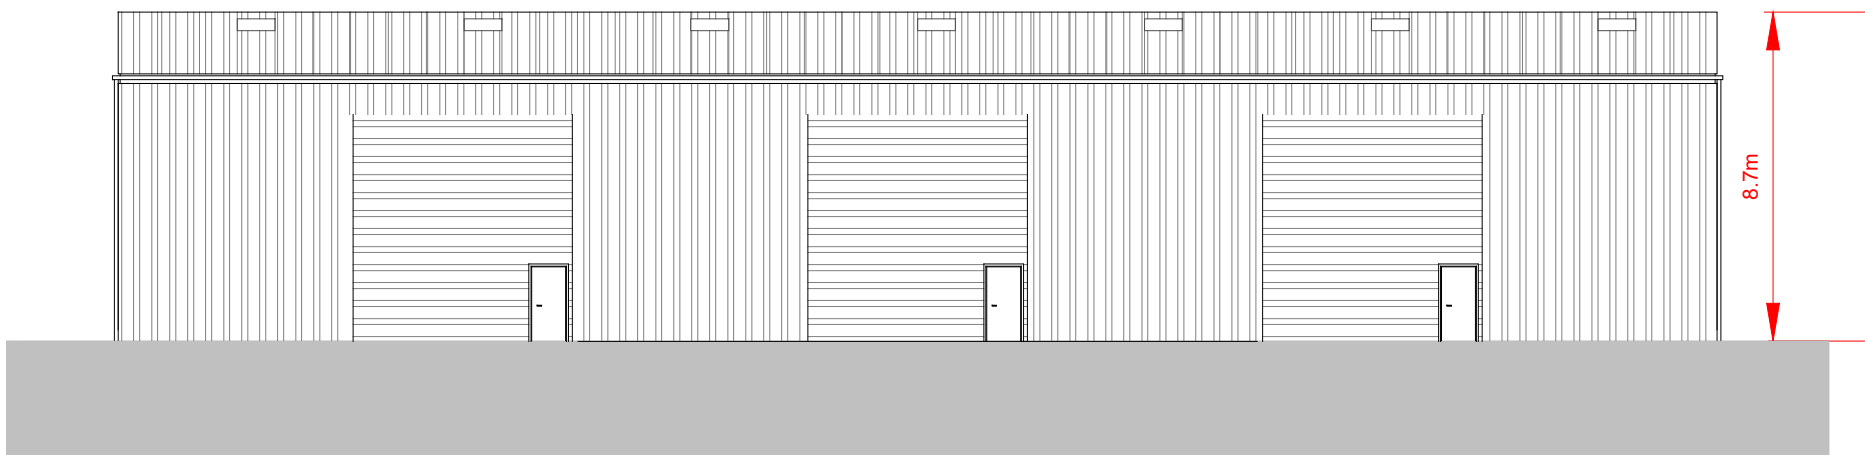


1. Proposed Front Elevation
1:200 @ A2

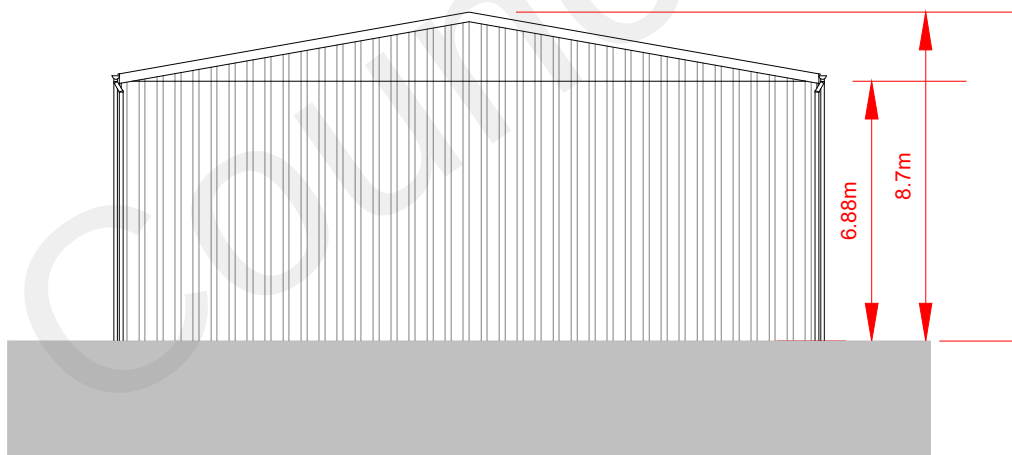


2. Proposed Side Elevation
1:200 @ A2

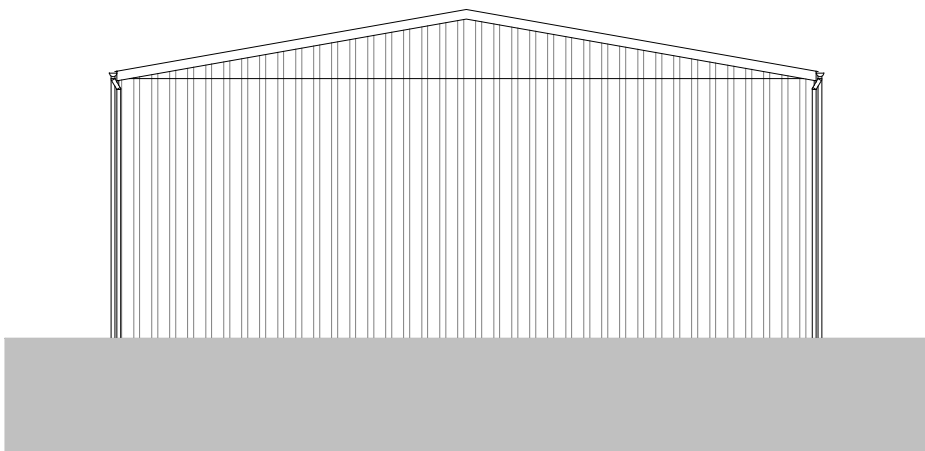

3. Proposed Side Elevation
1:200 @ A2

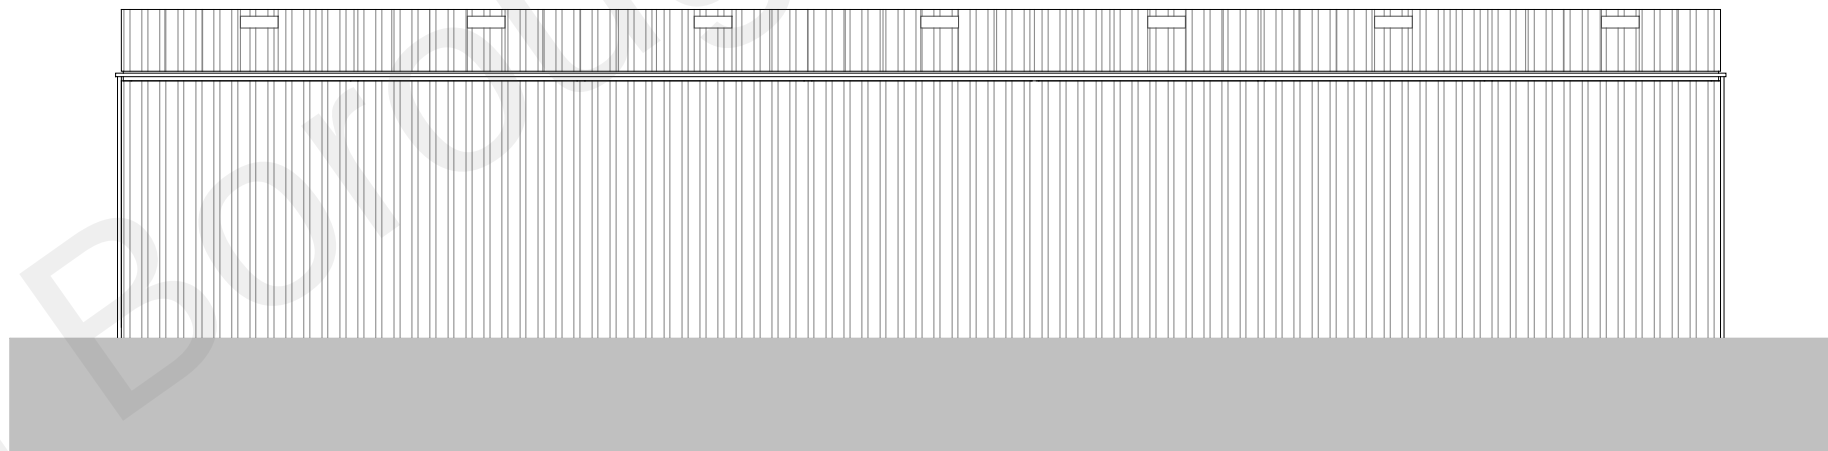


4. Proposed Rear Elevation
1:200 @ A2

 

Proposed Elevation Plan
SCALE @ A2

- Notes:
- Material Details:
- 0.7mm Box Profile PVC Cladding in Moorland Green.
 - 1.5mm Translucent GRP Rooflight.
 - PVC Rainwater Goods (Colour to suit).
 - Metal Profile Sheetting on Moorland Green.

5: Steel Roller Shutter Doors in Moorland Green.

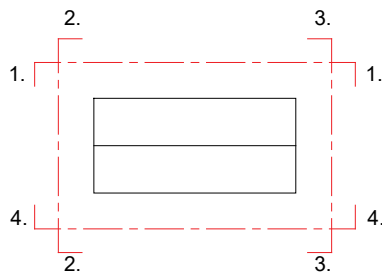

Rev.	Reason:
P1	FIRST ISSUE
P2	REVISED DIMENSIONS
P3	REVISED DIMENSIONS
P4	ADDITIONAL SHUTTER DOOR
P5	SIDE SHUTTER DOORS REMOVED
P6	ANNOTATION UPDATE

Date:
27.04.21
09.06.21
15.07.21
26.07.21
05.08.21
20.08.21

Client:
HAWKSPARE LTD

Project:
LOMER FARM, MEOPHAM, GRAVESEND
DA13 0AN

Title:
PROPOSED ELEVATION PLAN

Drawing No:
15558-H-08

Rev:
P6

Scale:
1:200

Date:
20.08.2021



Eclipse House, Eclipse Park, Sittingbourne Road
Maidstone, Kent, ME14 3EN

t: 01622 776226 f: 01622 776227
e: info@dhaplanning.co.uk w: www.dhaplanning.co.uk

No reproduction by any method of any part of this document
is permitted without the consent of the copyright holders.

Produced for Town and Country planning purposes only.

© Crown Copyright 2021. All rights reserved. Licence Number: 100031961

CAD Reference: DHA_Job No_CAD File Title_Initials

A2