



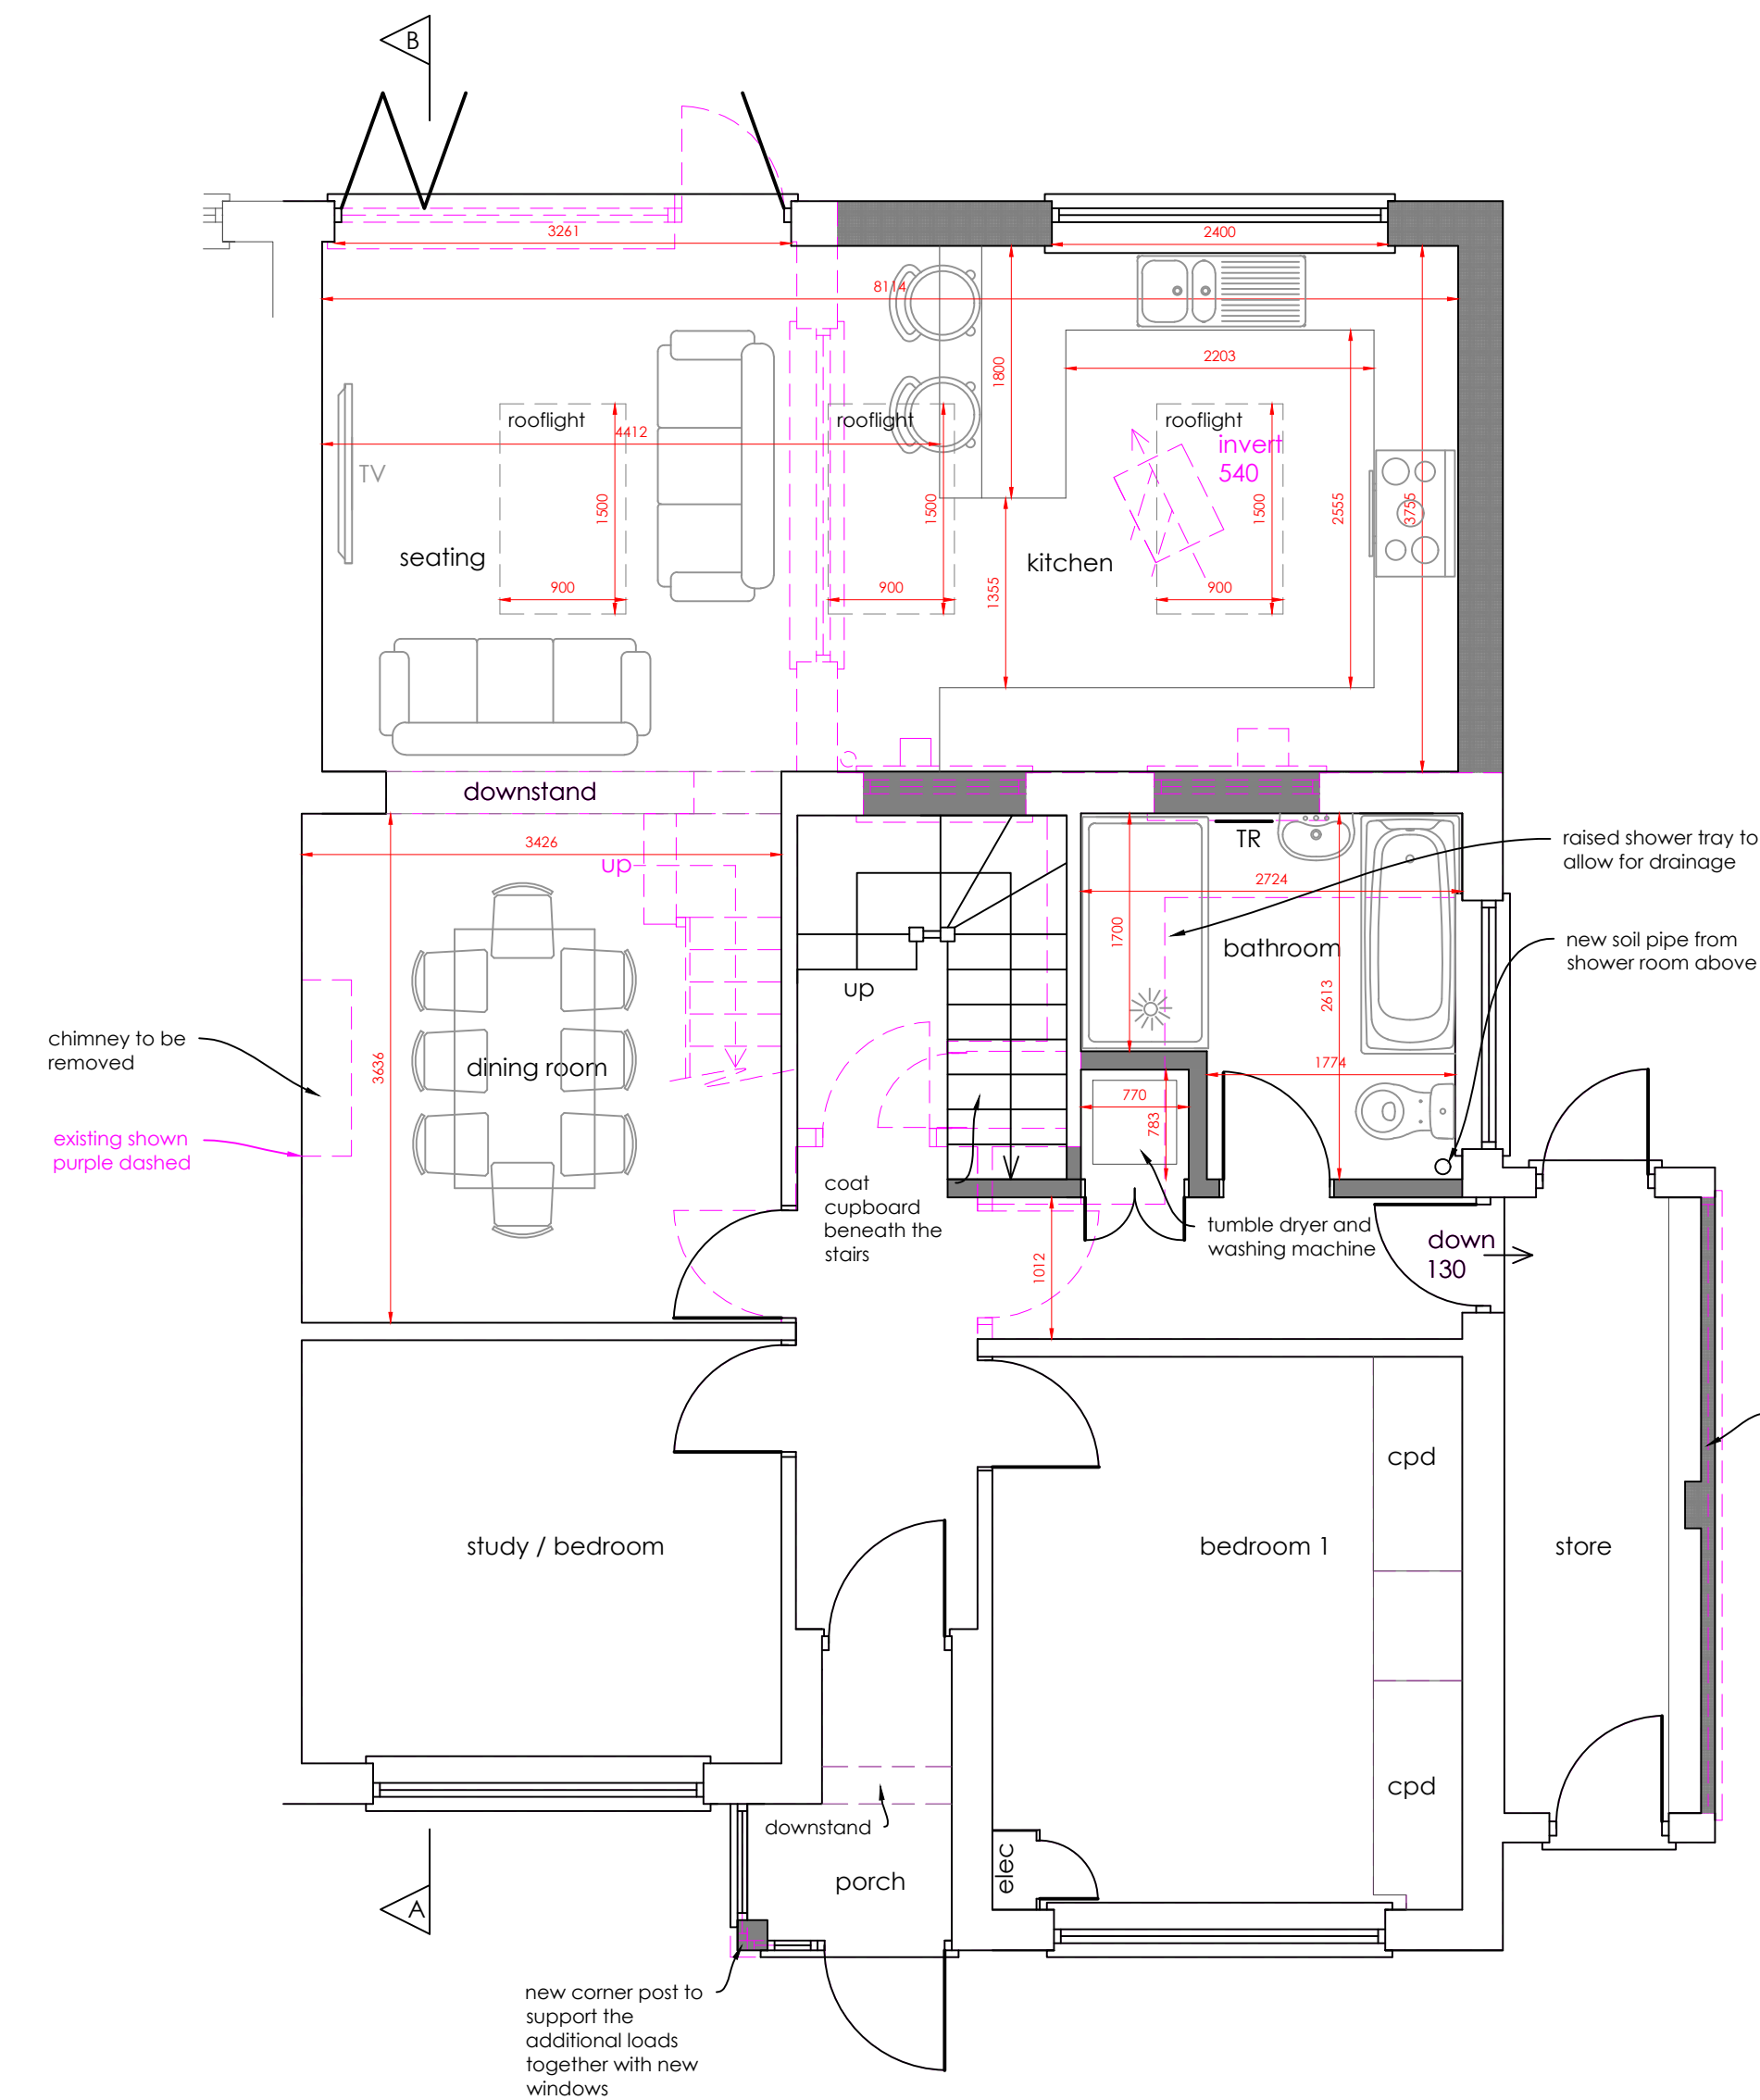


Ground floor plan

1:50

 


First floor plan

1:50

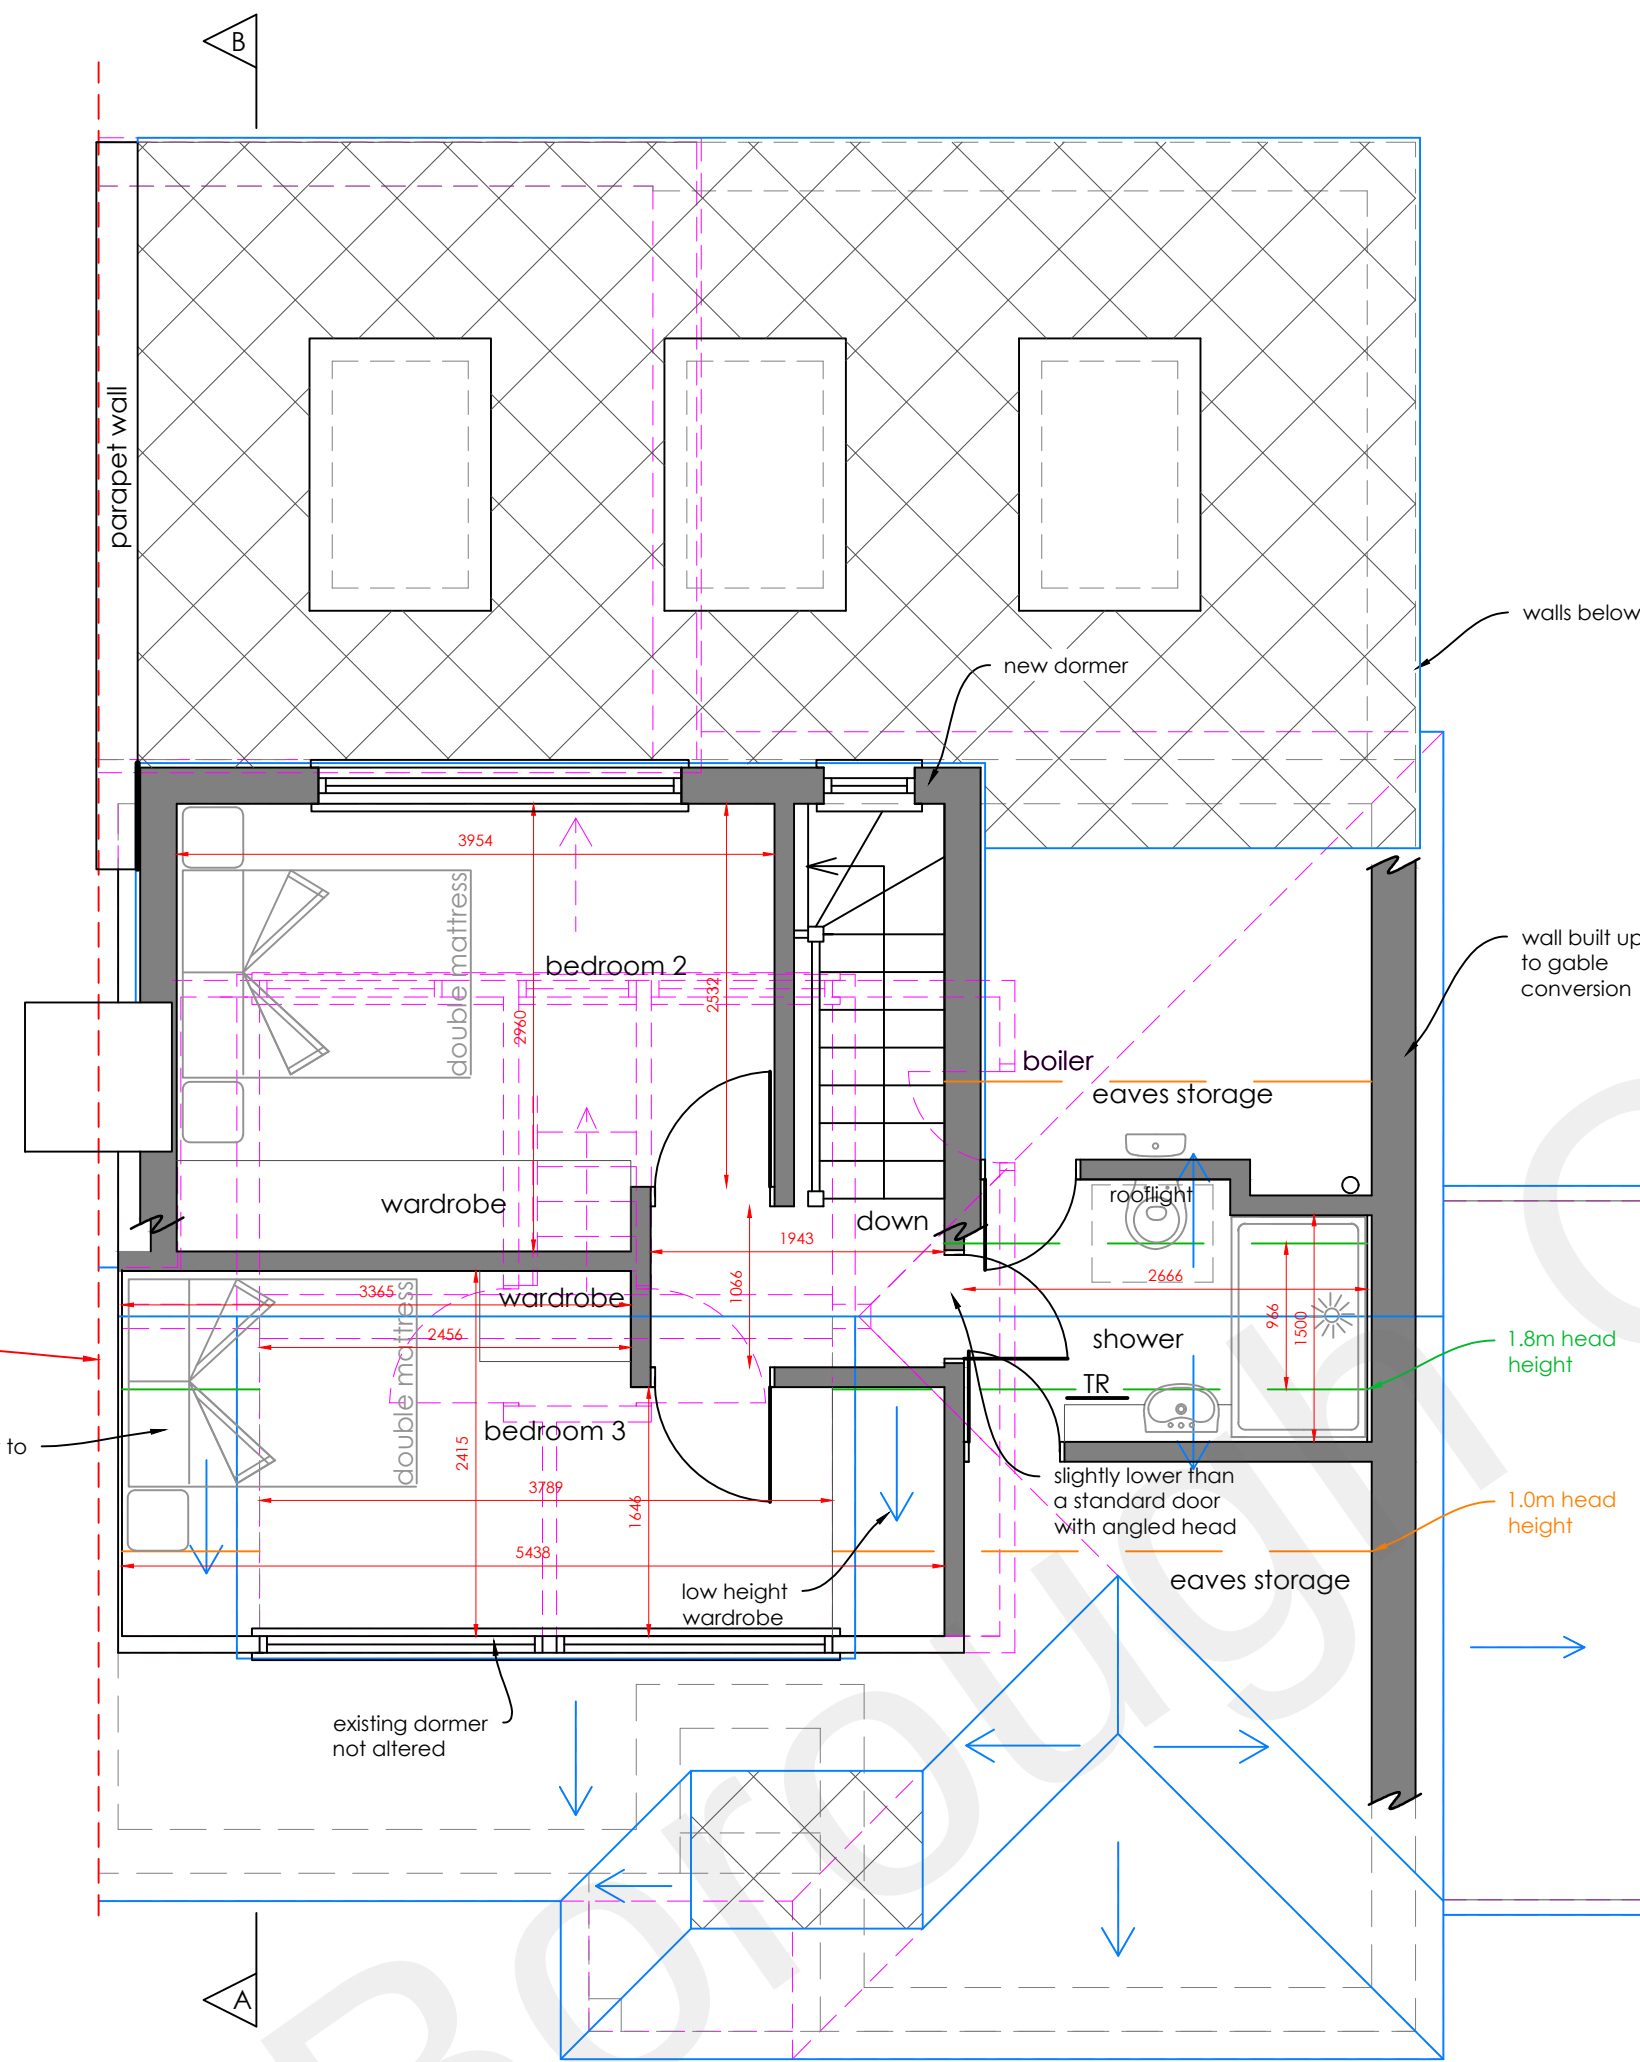



Block plan

1:500

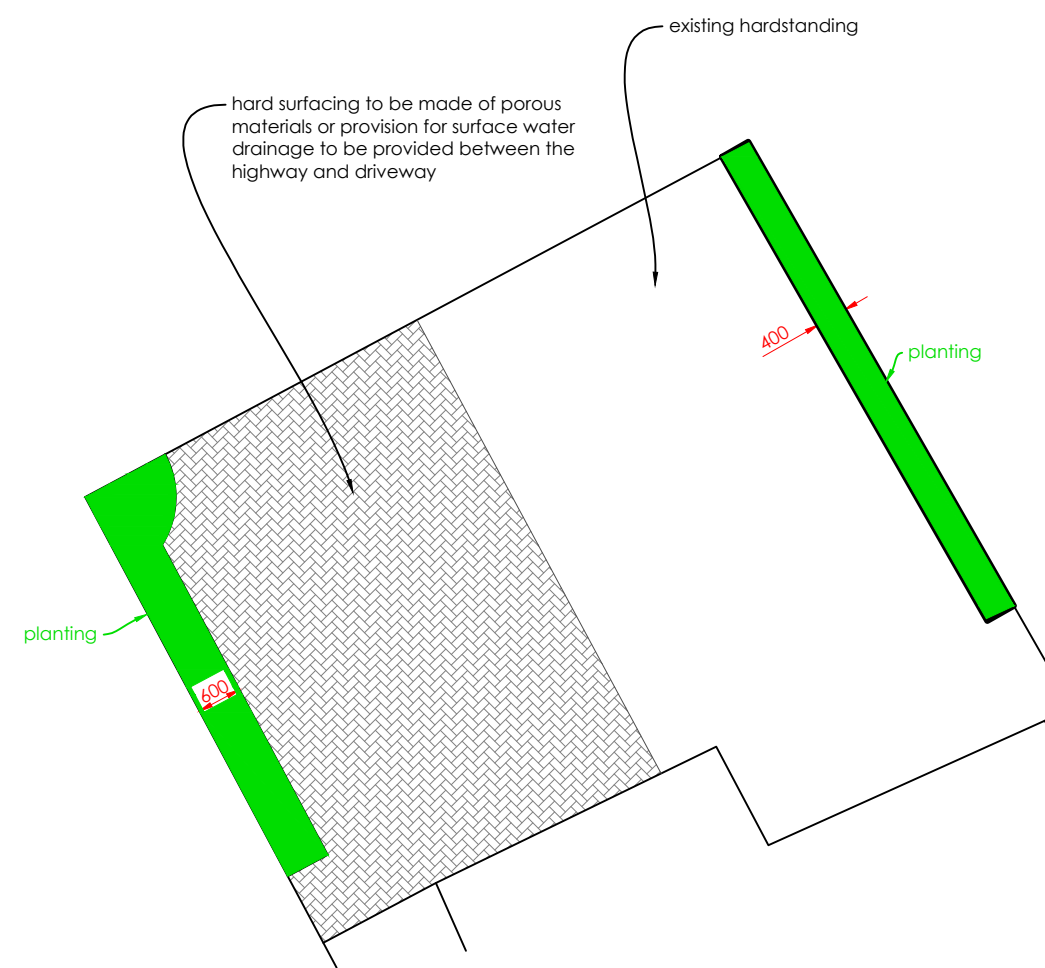


Front garden plan

1:100

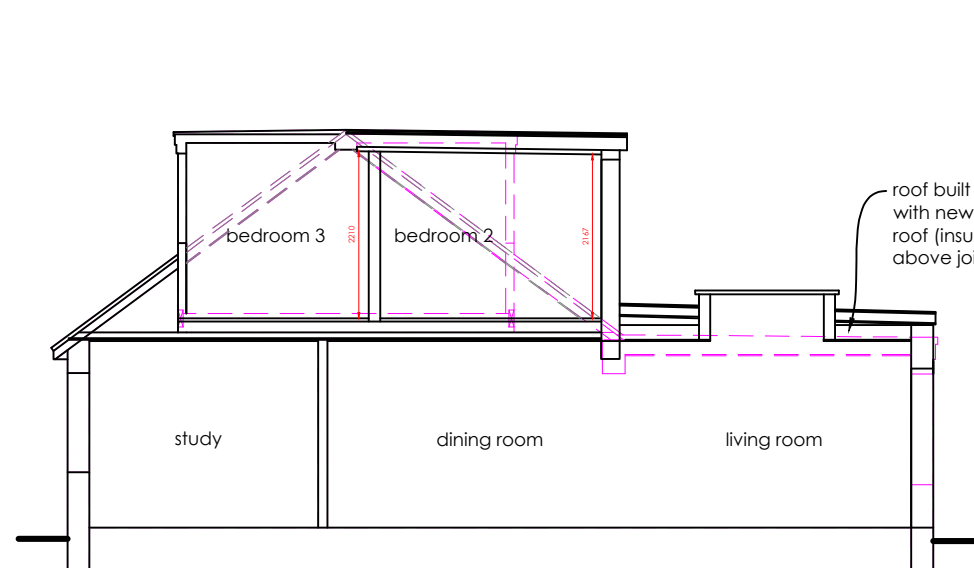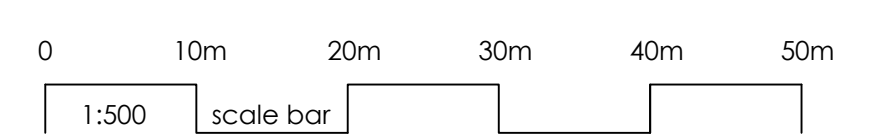


Section A - B

1:100

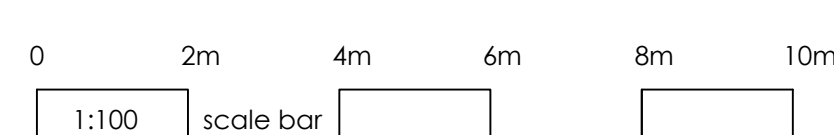

Front elevation

1:100

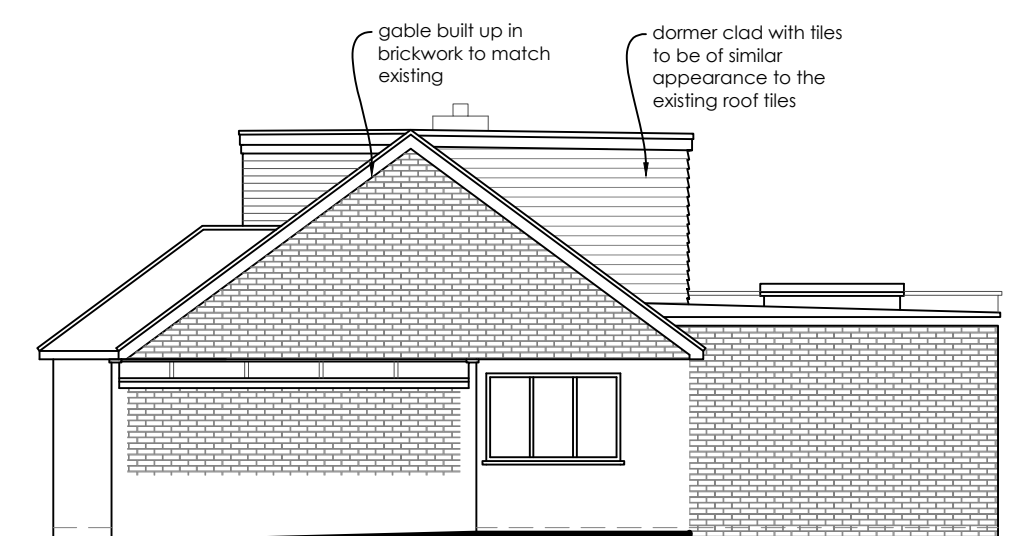


Flank elevation

1:100



Rear elevation

1:100

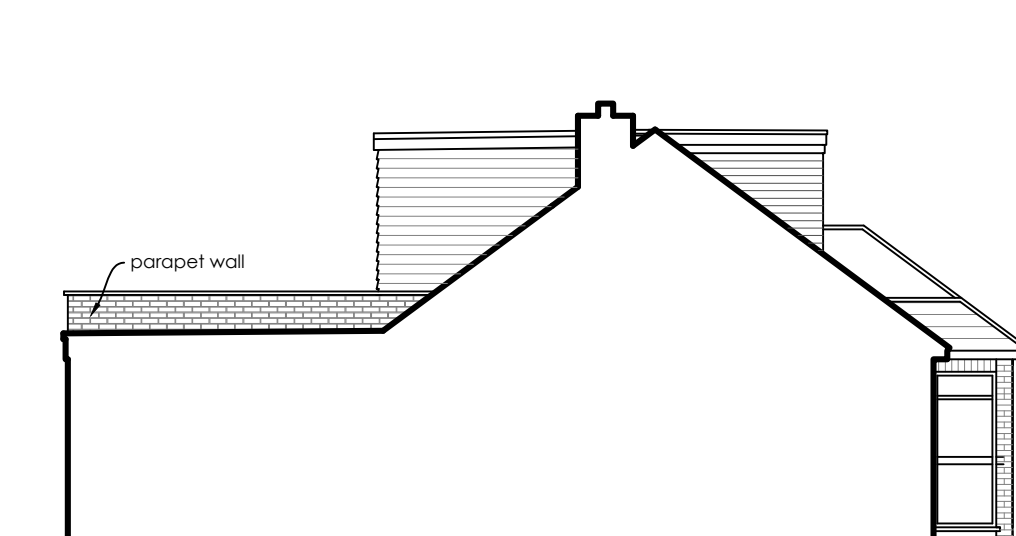

Flank elevation

1:100

Construction (Design and Management) Regulations 2015. Virtually everyone involved in a construction project has legal duties under CDM 2015. See further information at www.HSE.gov.uk				
Asbestos - get your property tested. Further information and your responsibilities can be found at www.HSE.gov.uk .				
These plans are for identification purposes only. Do not scale from these plans - take measurements on site. All dimensions are approximations. This plan is for viewing at the scales indicated only. This plan is suitable for planning permission purposes.				
A	Front garden plan added			05.04.22
Revision	Description			Date
SAMUEL MOSS LTD				
01322 408573 / 07796 454747				
office@samuelmossltd.co.uk				
www.samuelmossltd.co.uk				
Client: Mr Teasdale				
Project: 7 Elwill Way, Istead Rise, Gravesend, DA13 9JT				
Title: Proposed plans for planning permission				
Date: Mar 2022	Scale: @ A1	Drawn: SM	Plan no: SM332.4	Revision A