




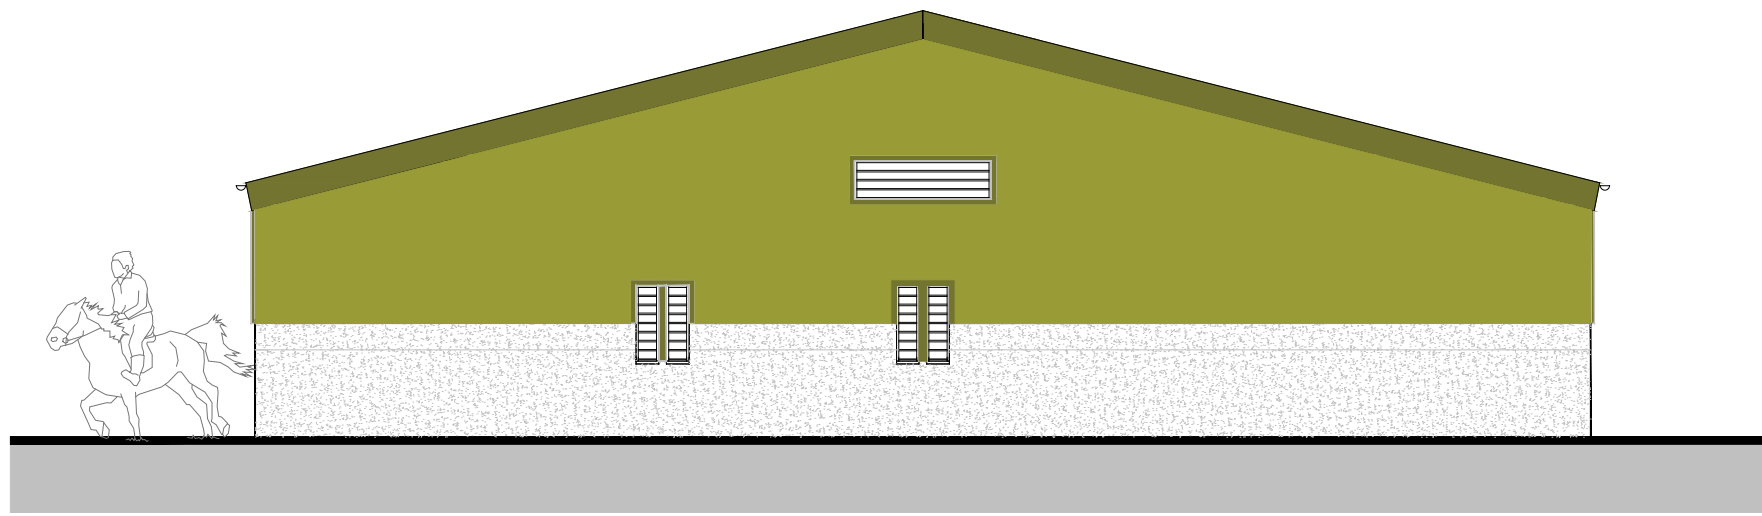


EAST ELEVATION

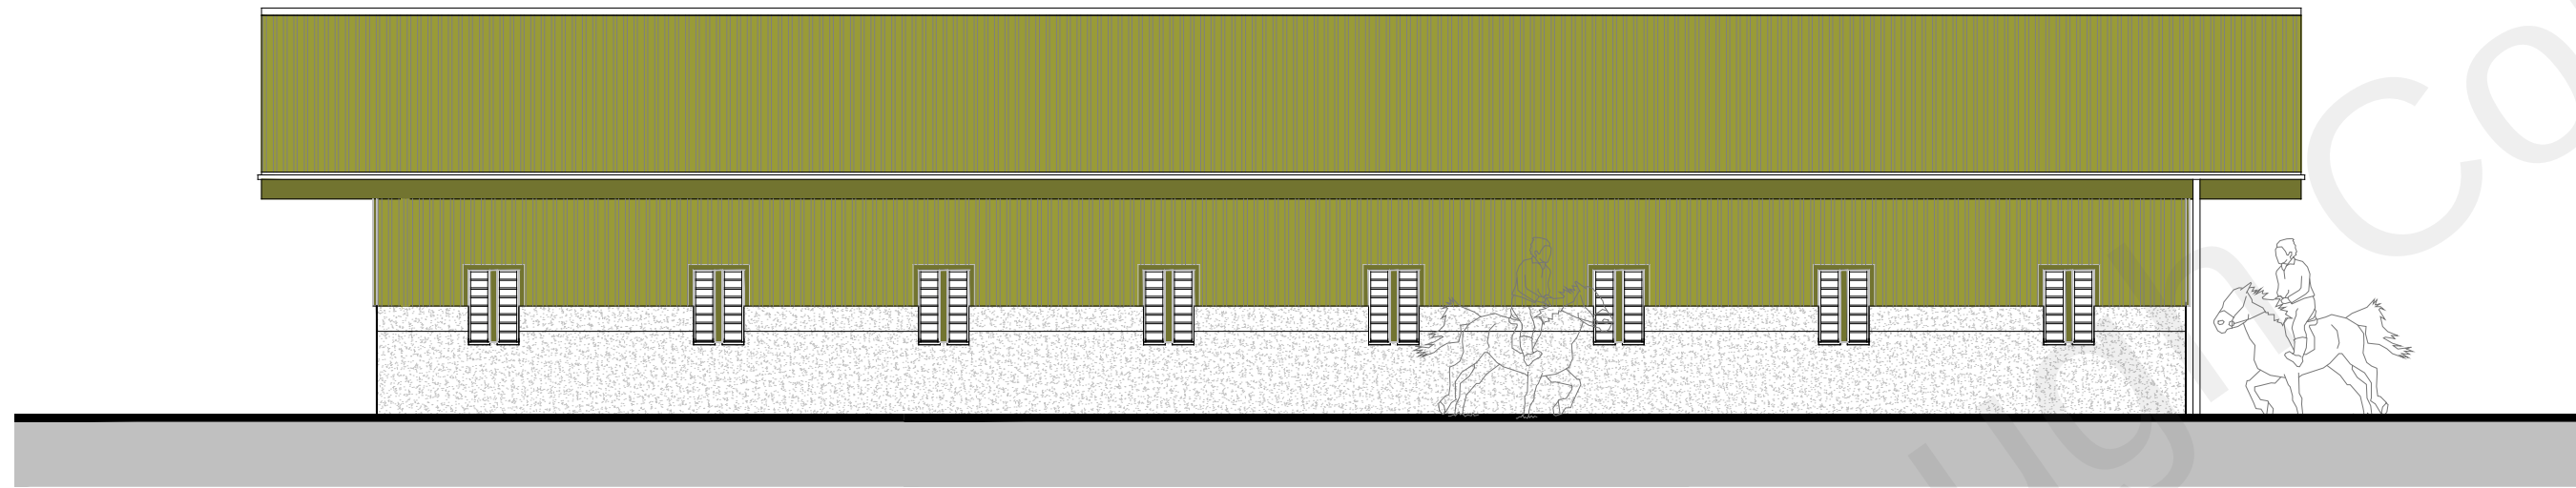


NORTH ELEVATION

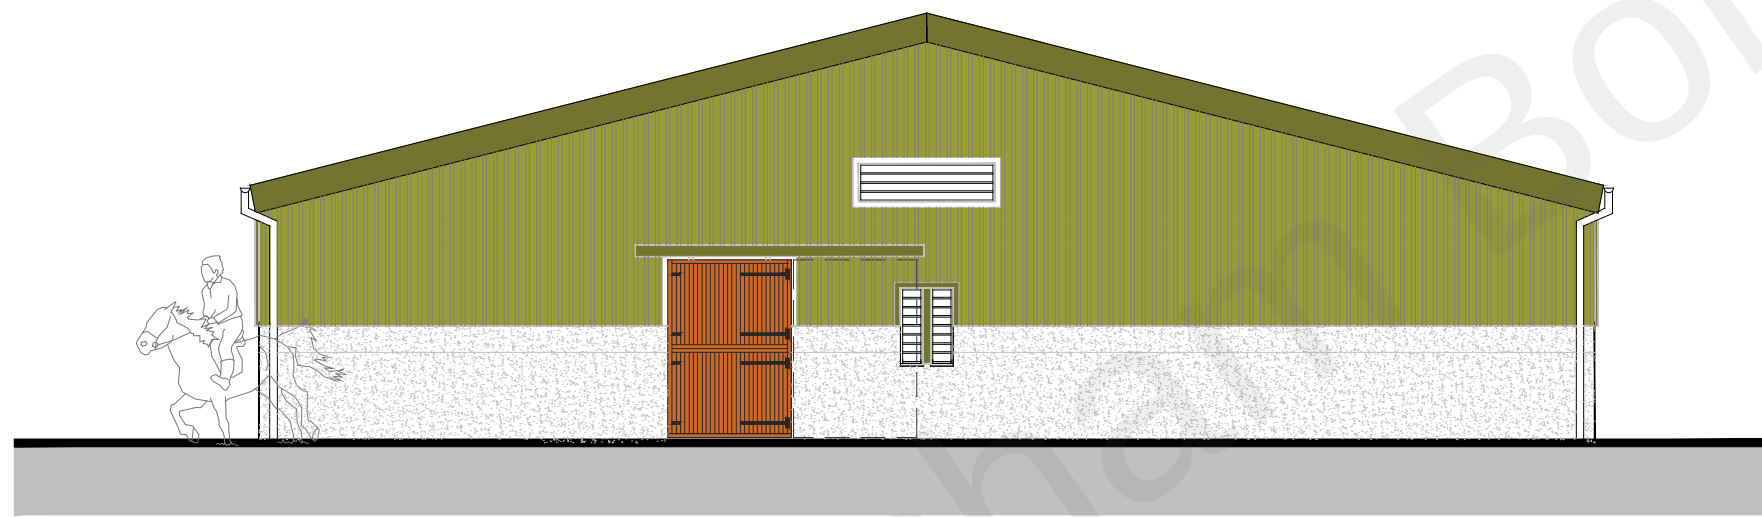

WEST ELEVATION

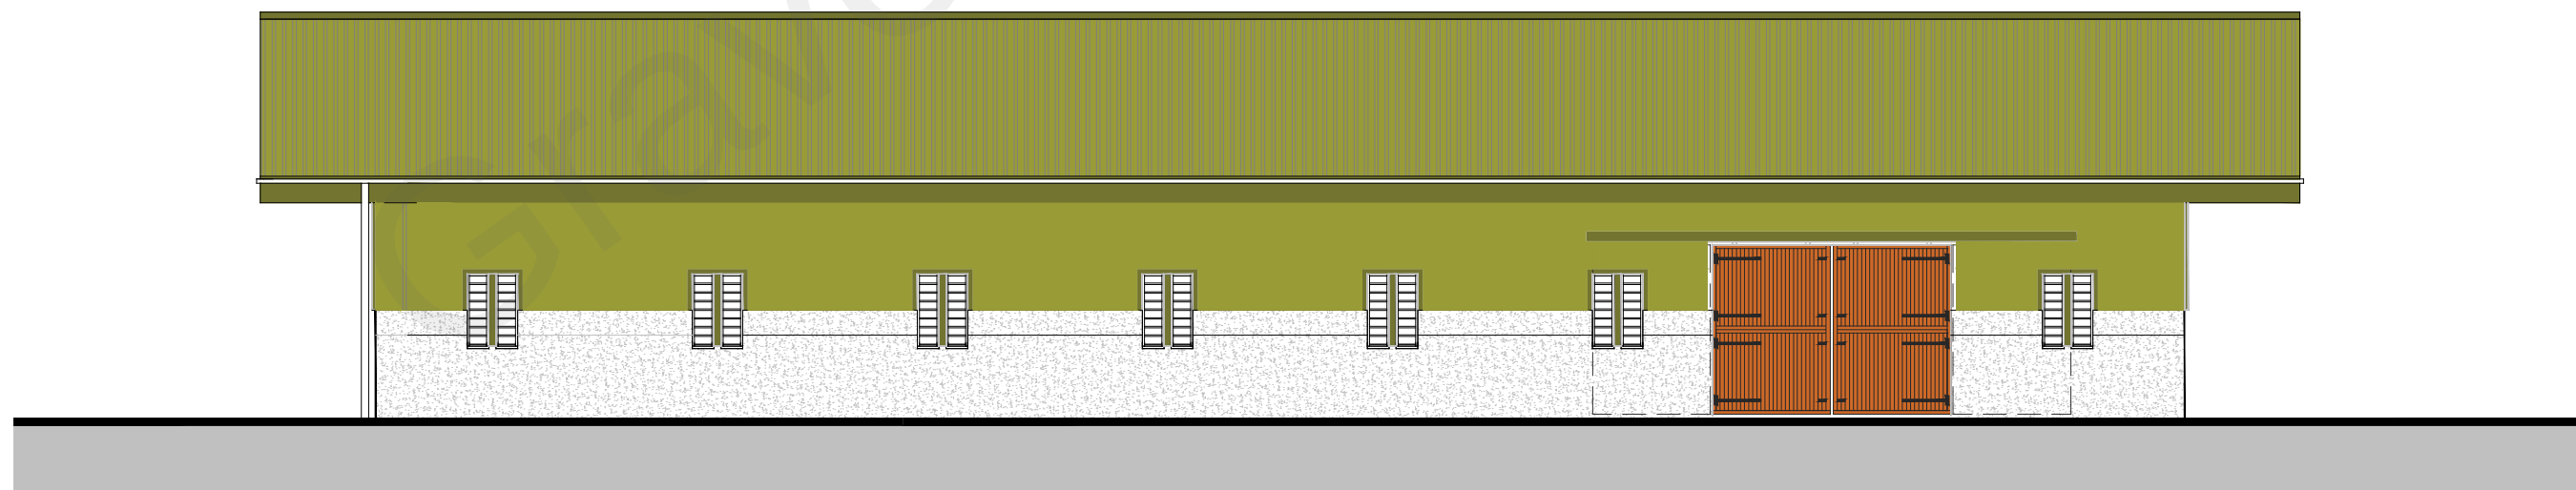

SOUTH ELEVATION

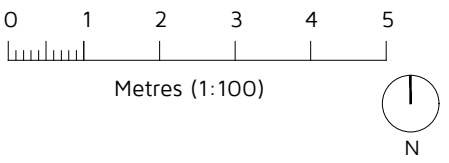

Notes:

Material Details:

- 1: 2.4m concrete plinth blocks (exposed externally to 1.5m high)
- 2: Upvc Plastisol coated profile steel sheeting Moorland green or similar colour with darker green edge trim.
- 3: Black profiled Upvc guttering and rainwater goods
- 4: Dark stained sliding barn entrance doors with security roller shutter behind.
- 5: Dark framed and slatted ventilation grills to loose boxes

Rev: Reason: Date:

Client:

MR C OAKES

Project:

STABLES AT HERON HILL, HERON HILL LANE, MEOPHAM, GRAVESEND, KENT, DA13 0DU

Title:

PROPOSED STABLES BUILDING ELEVATIONS

Drawing No: Rev: Scale: Date:

DHA/15967/07 1:100 OCT 2021



Eclipse House, Eclipse Park, Sittingbourne Road
Maidstone, Kent. ME14 3EN
t: 01622 776226 f: 01622 776227
e: info@dhaplanning.co.uk w: www.dhaplanning.co.uk

No reproduction by any method of any part of this document is permitted without the consent of the copyright holders. Produced for Town and Country planning purposes only.
© Crown Copyright 2021. All rights reserved. Licence Number: 100031961

CAD Reference: DHA_15967_HERON HILL STABLES_PFS01 A2