

NOTES

Revision		
Rev	Notes	Date
A	Planning Issue	28/05/2021
B	Stair Amendment	01/07/2021

KEY

- Existing walls
- Proposed walls
- Existing removed
- Boundary line
- Level line
- 1.5m head height
- 1.8m head height

JOB TITLE

Proposed ground floor wraparound extension, two storey rear extension, side porch redesign, floor plan redesign and all associated works at 25 & 26 South Hill Road

STATUS

Planning Drawings

DRAWING TITLE

Proposed Section

CLIENT

Alistair Sayers

SCALE

1 : 100 at A3

DRAWN

LM


DATE

July 2021

CHECKED

OB

DRAWING NO. 7274 - 3300 B

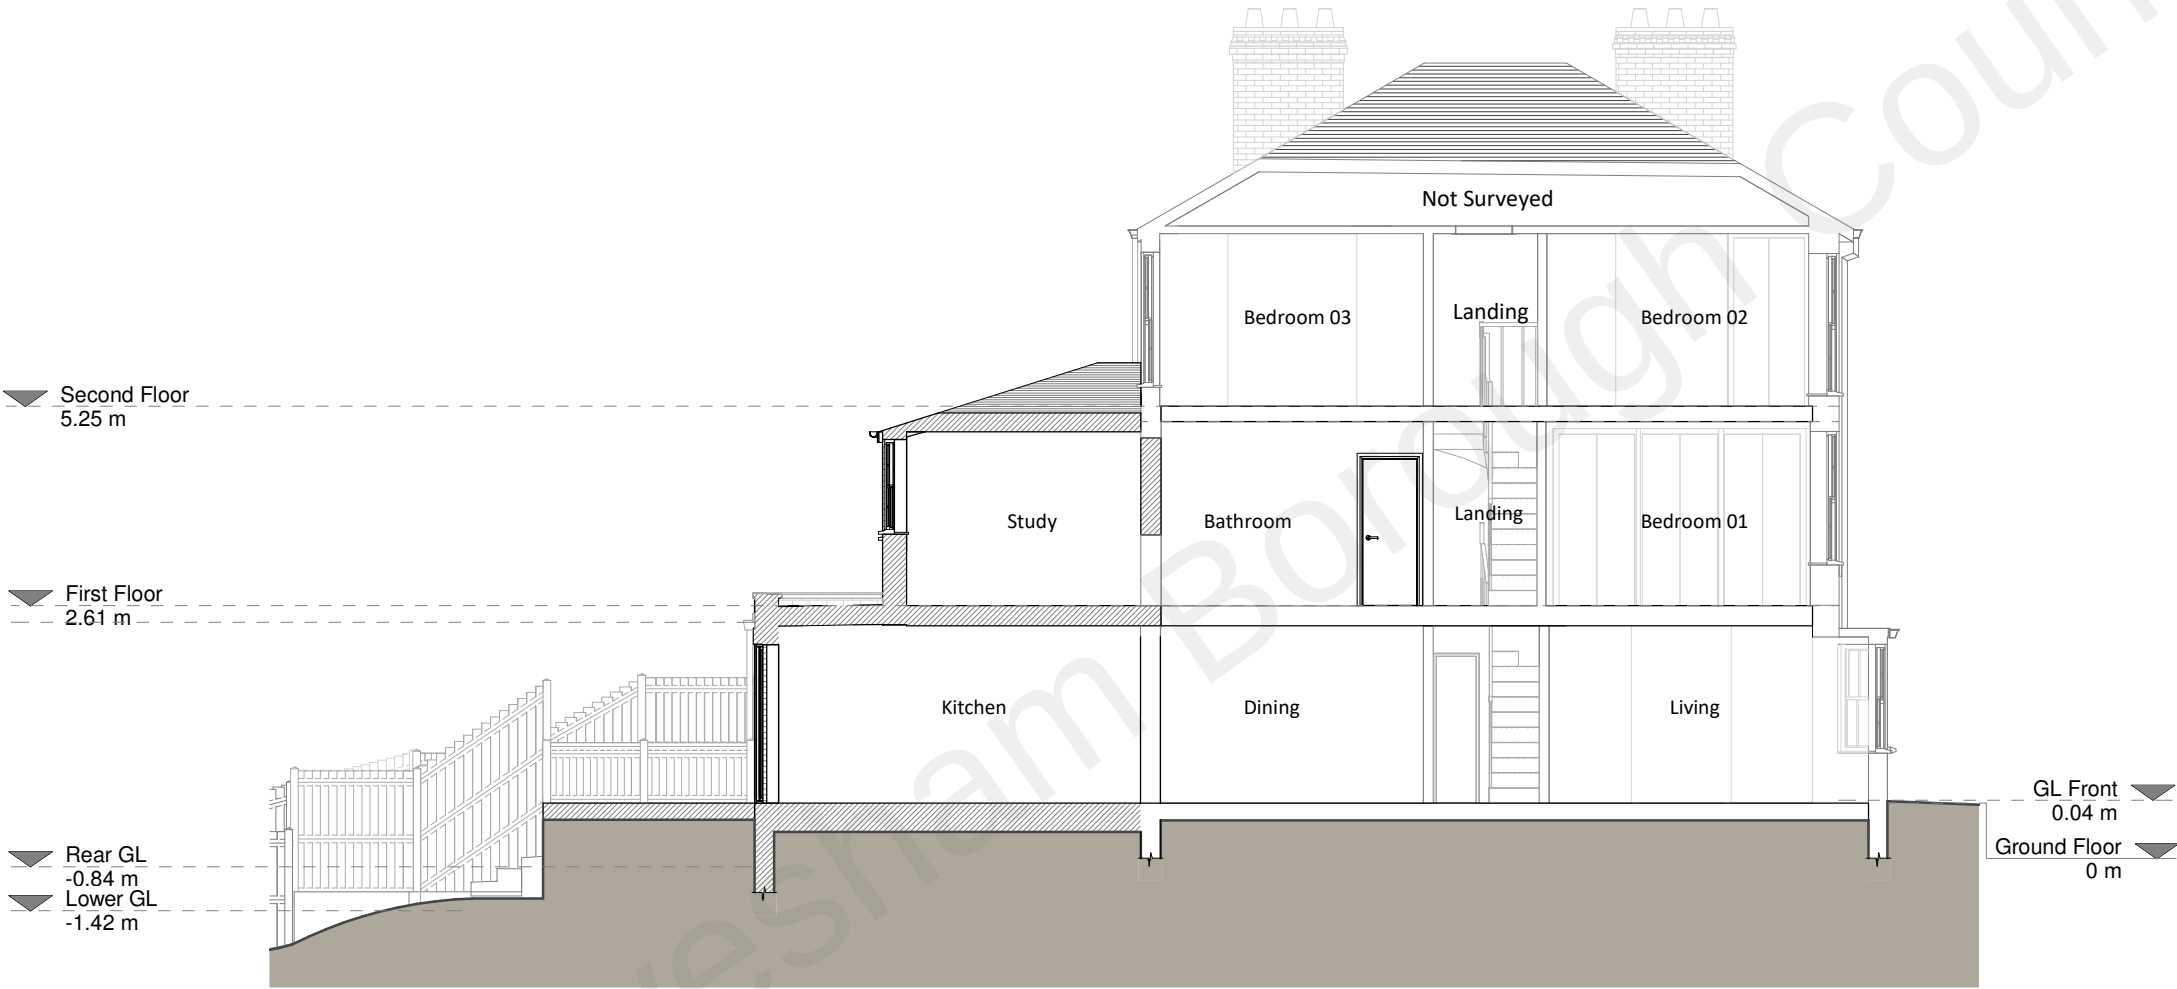

Section A - A