




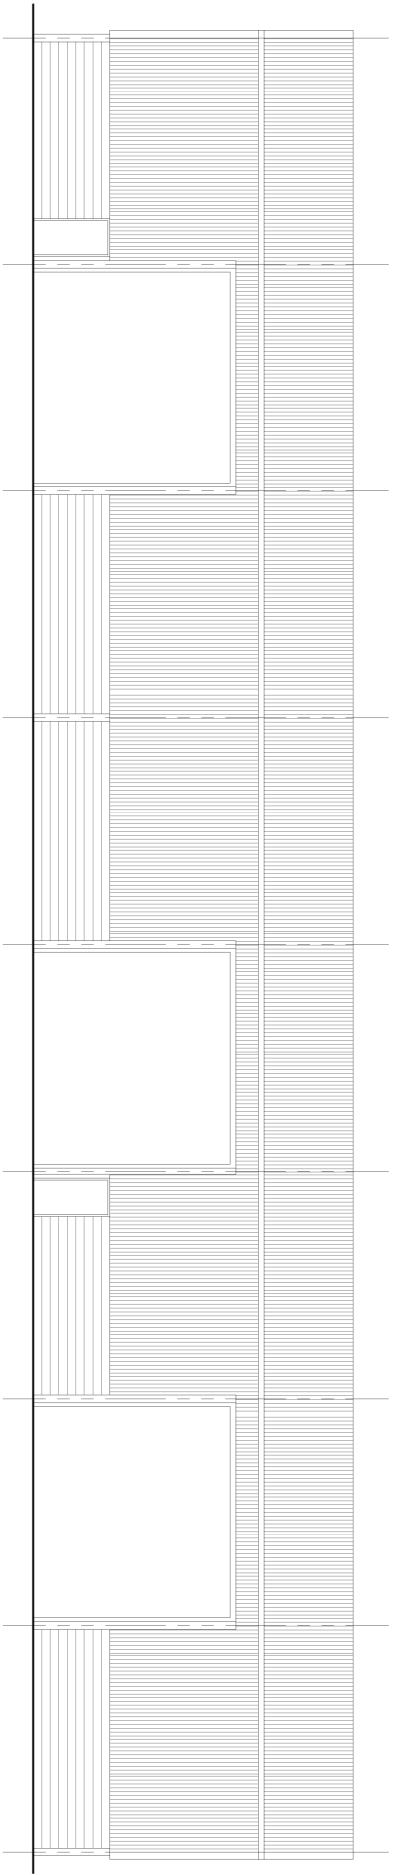


Elevation A

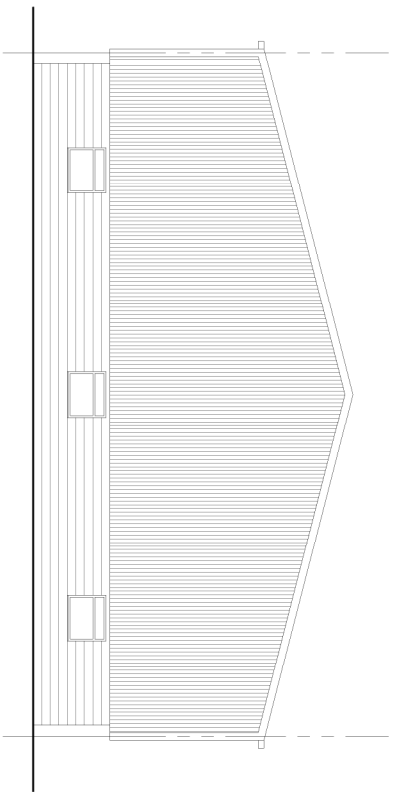

Elevation B

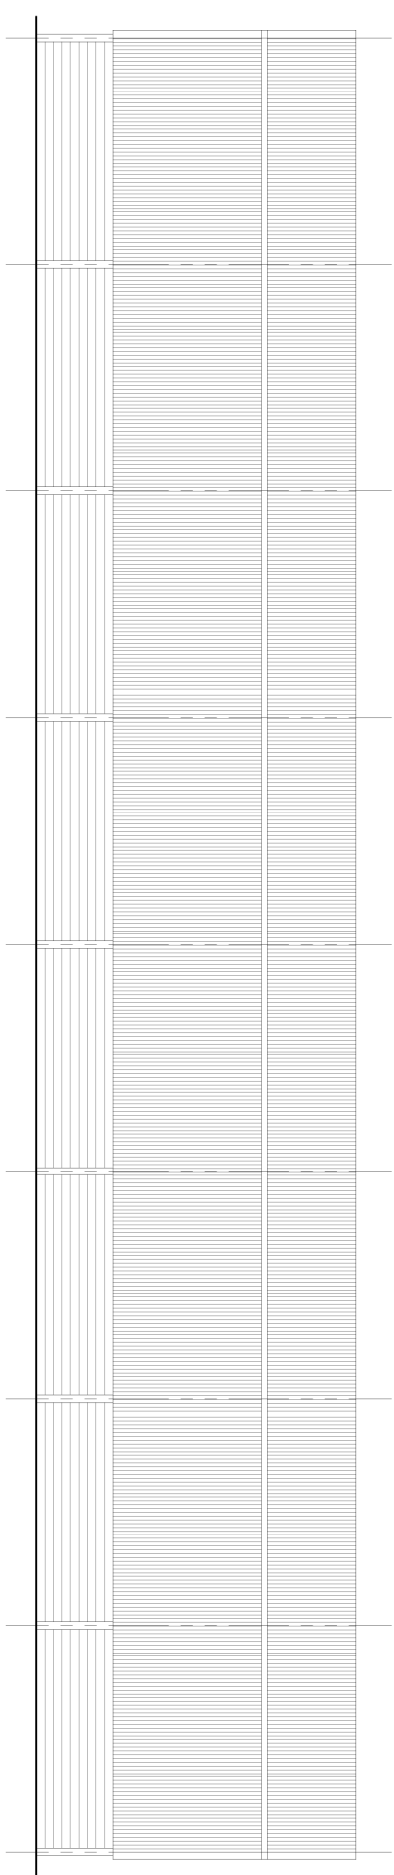

Elevation C

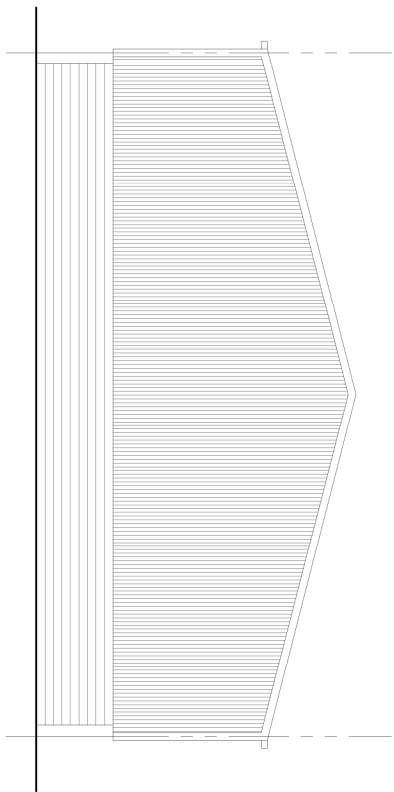


Existing area of joinery
workshop permitted under
prior approval 20181303



Elevation C

Elevation B

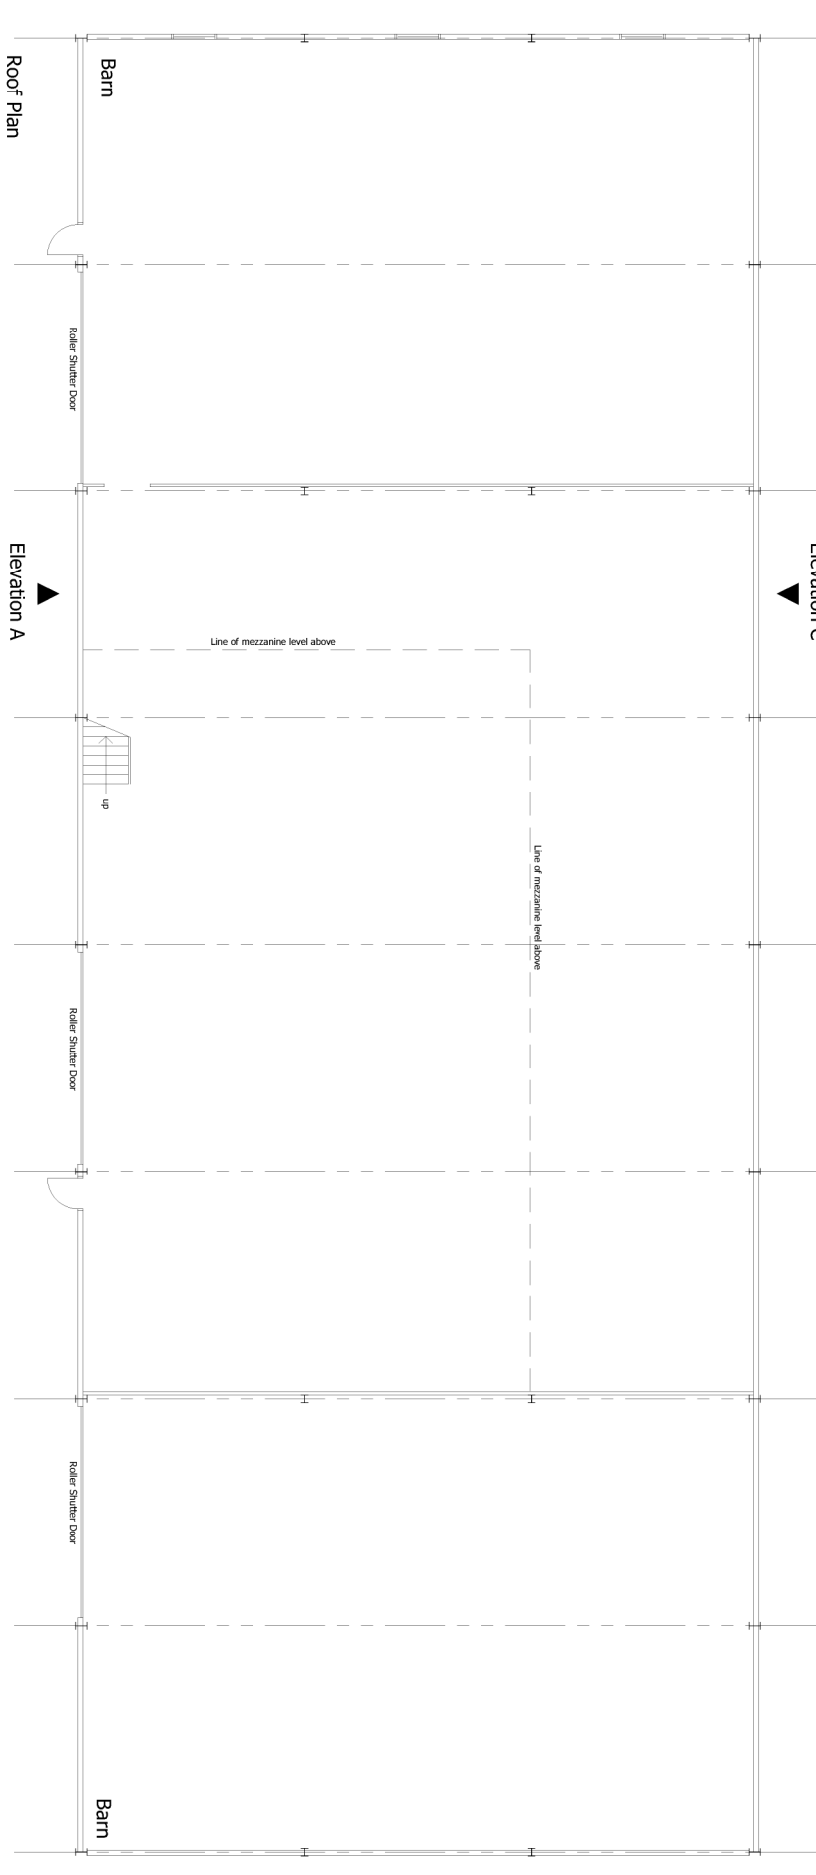

Roof Plan

Elevation A



3 The Old Spinney Church St. Easing, CT13 6GJ
Tel: 07855 472200 Email: c&d@cdsolutions.com

CLIENT

Kings Farm and Queens Farm
Queens Farm Road
Shorne
Kent

PROJECT

Survey of Barn

DRAWING

Existing Plans and Elevations

SCALE	DRAWN BY	DATE
1:200@A3	MW	12.04.24

DRAWING No.	REV
240412-E-001	