





Roof Plan

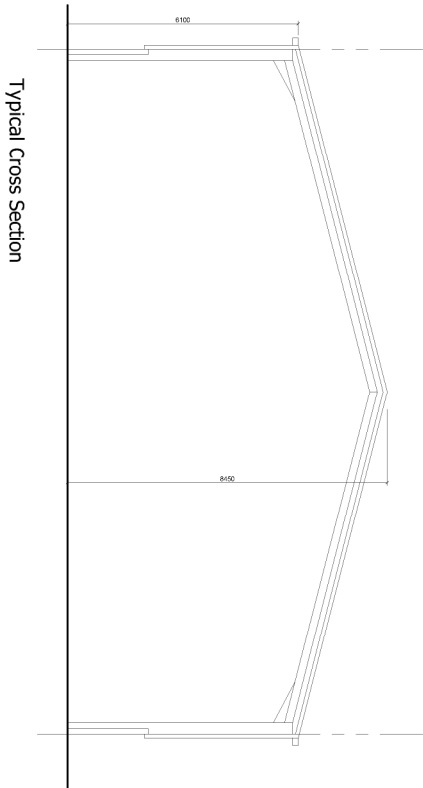

Typical Cross Section

Existing area of joinery workshop permitted under prior approval 20181303

Proposed additional joinery workshop floorspace

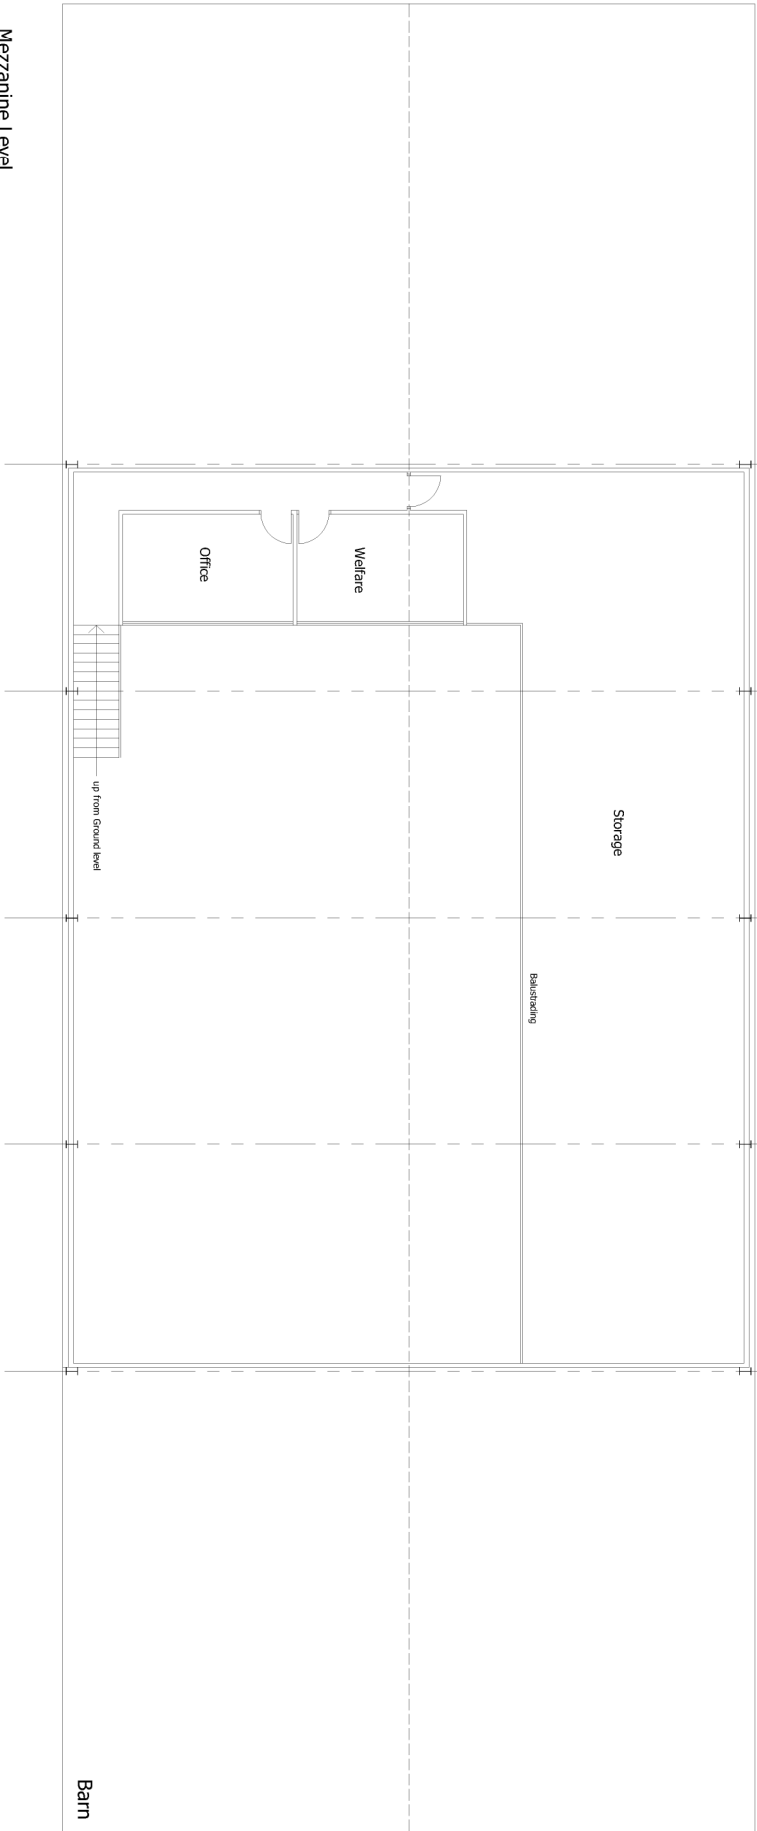

Mezzanine Level



CLIENT

Kings Farm and Queens Farm
Queens Farm Road
Shorne
Kent

PROJECT

Survey of Barn

DRAWING

Proposed Plans and Section

SCALE	DRAWN BY	DATE
1:200@A3	MW	12.04.24

DRAWING No. REV

240412-P-002