






Roof Plan

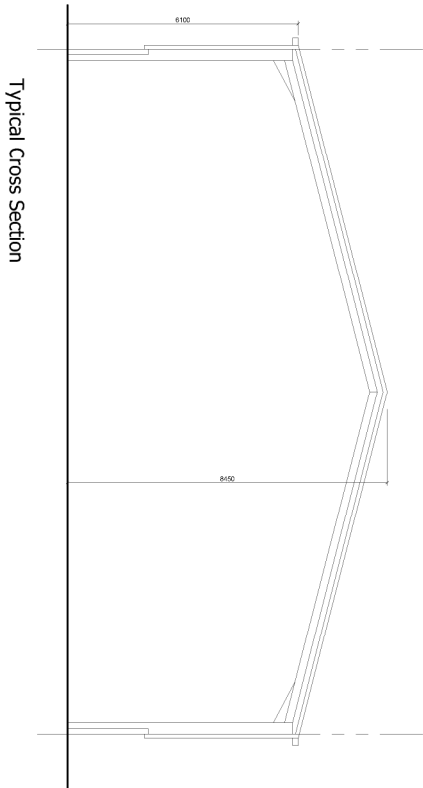

Typical Cross Section

Existing area of joinery
workshop permitted under
prior approval 20181303

Proposed additional joinery workshop floorspace

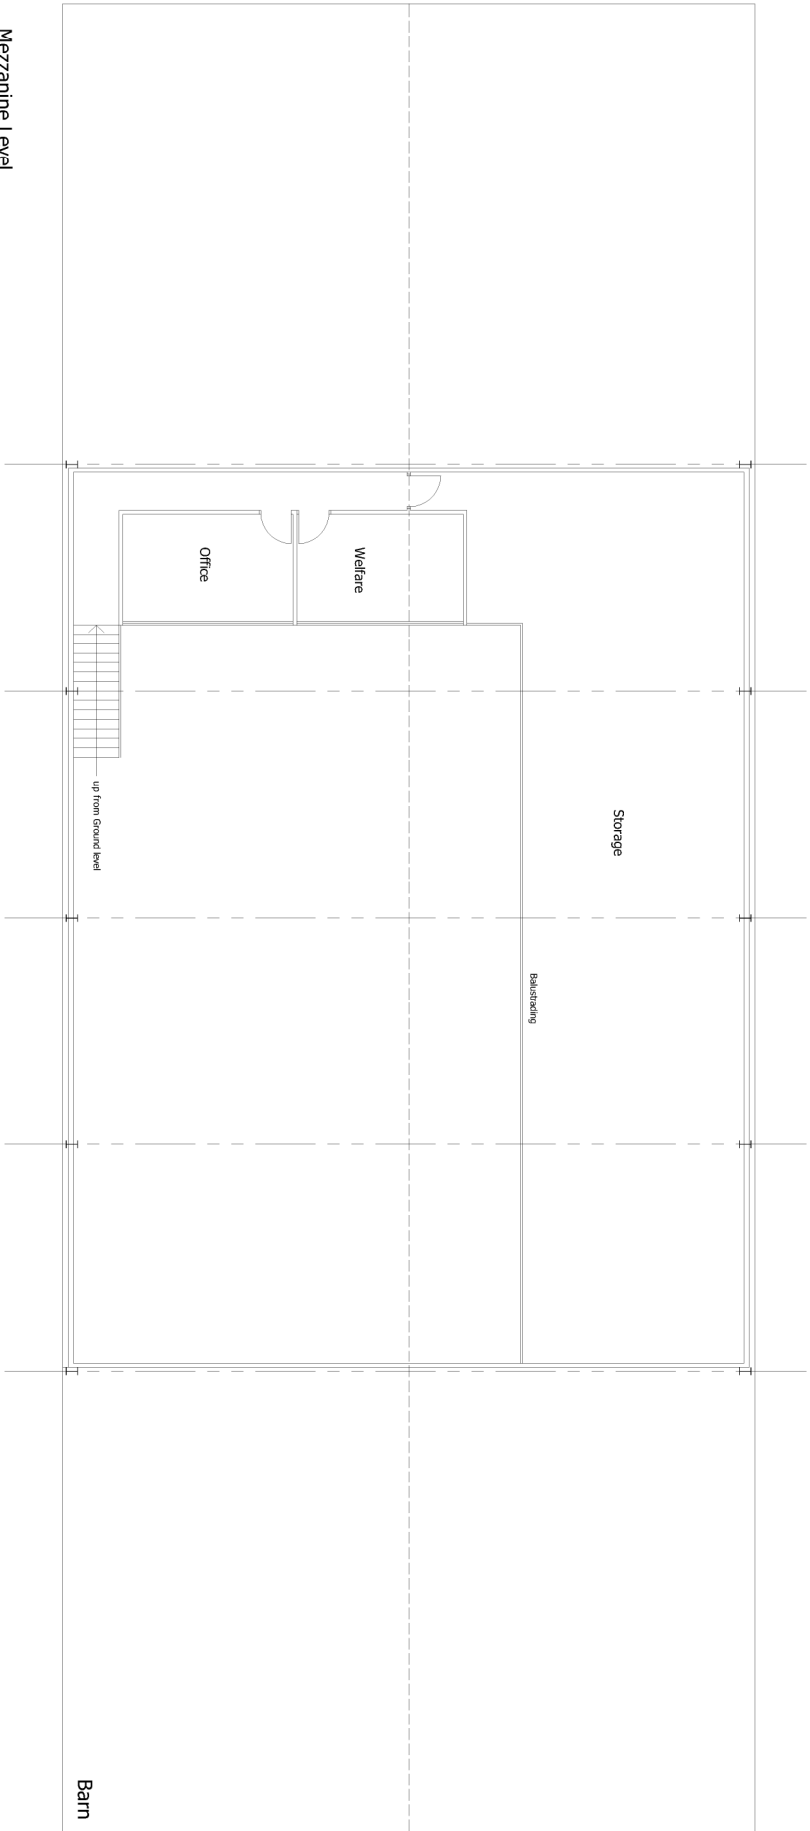 

Mezzanine Level



CLIENT

Kings Farm and Queens Farm
Queens Farm Road
Shorne
Kent

PROJECT

Survey of Barn

DRAWING

Existing Plans and Section

SCALE	DRAWN BY	DATE
1:200@A3	MW	12.04.24

DRAWING No.	REV
-------------	-----

240412-E-002