




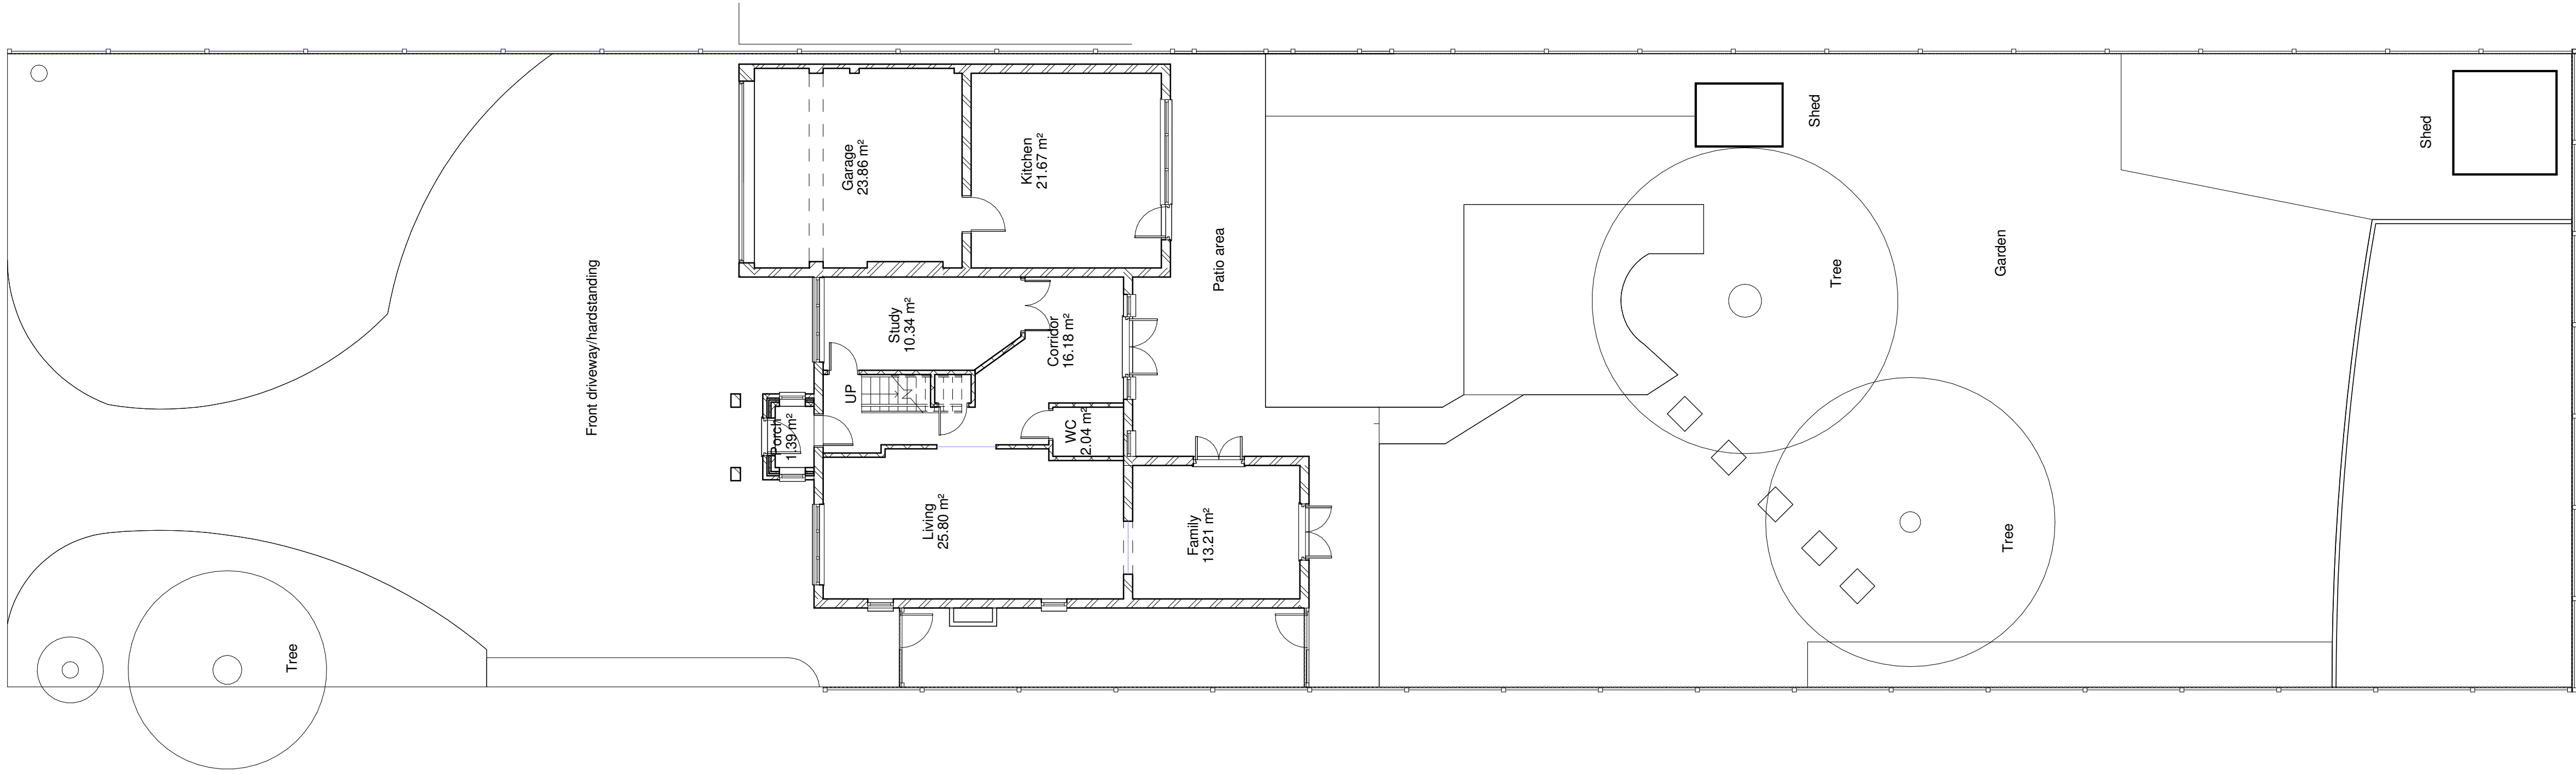

EXISTING SITE PLAN

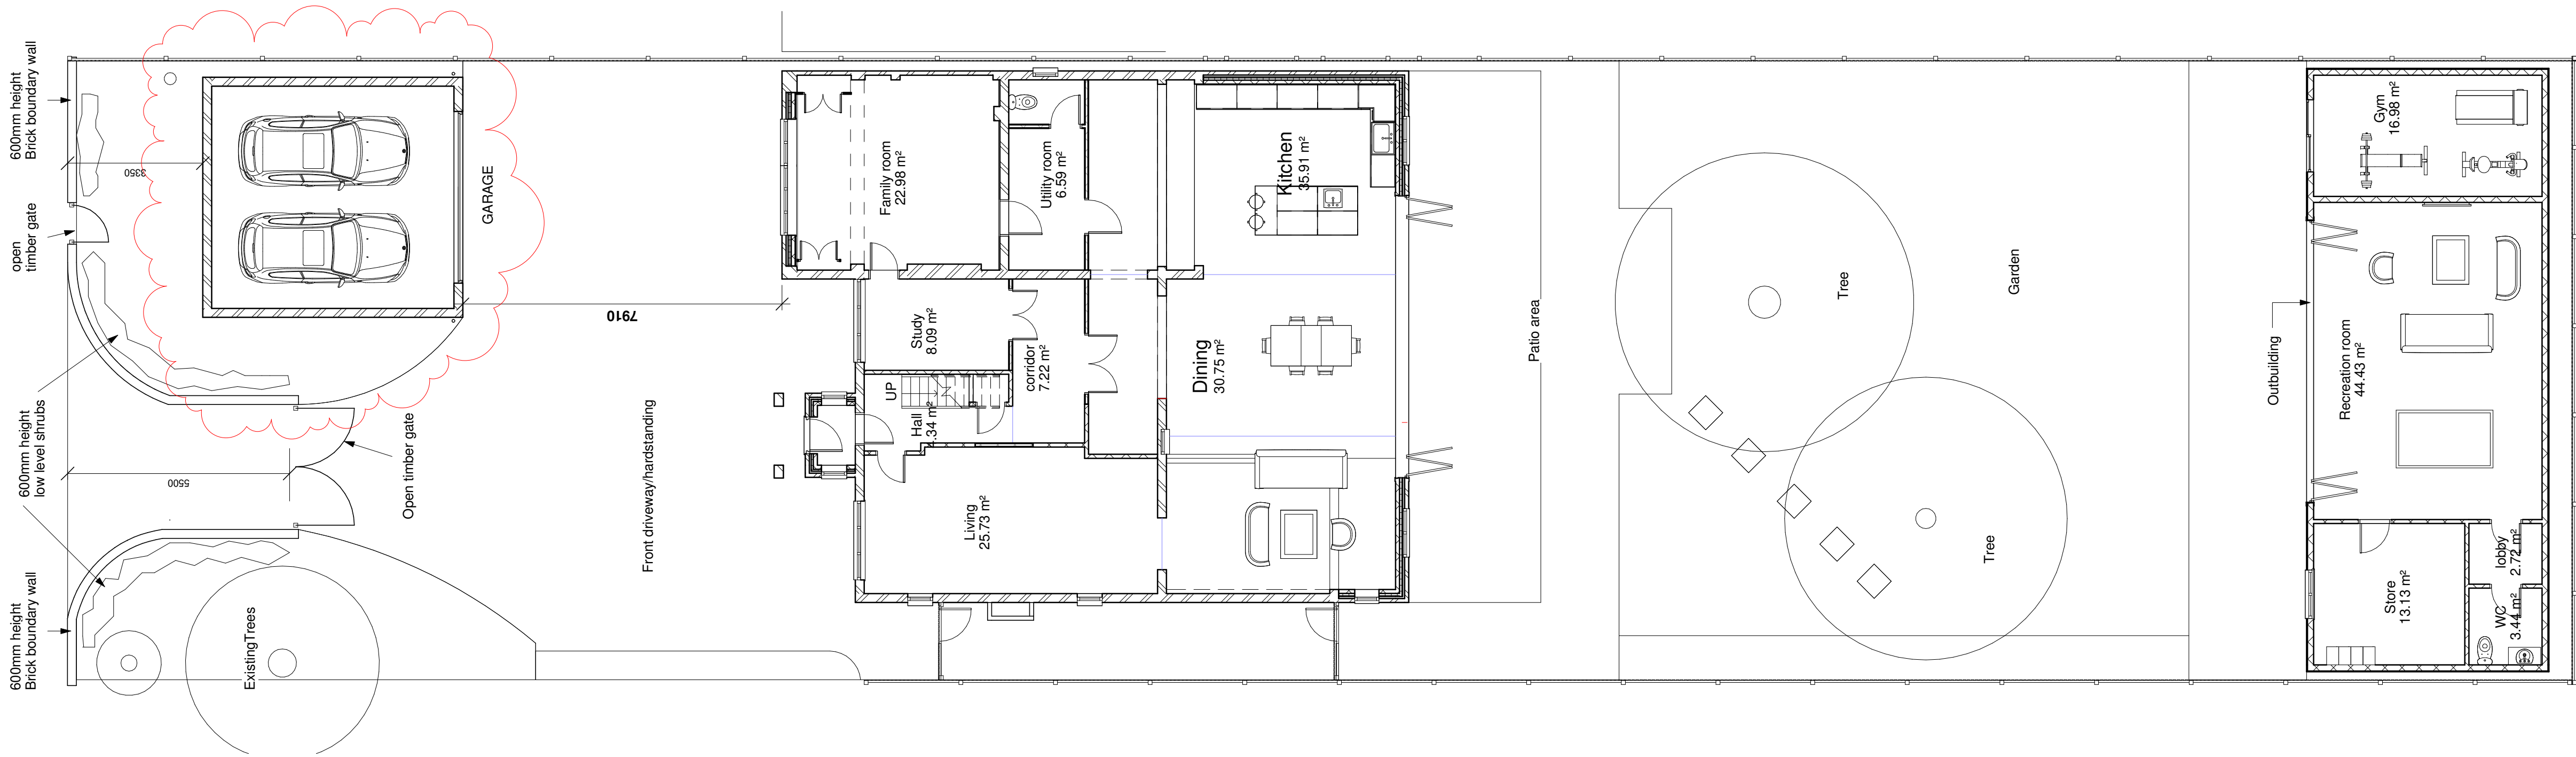

PROPOSED SITE PLAN

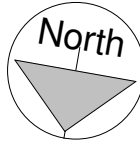

NOTES

- Contractor to check all dimensions and levels on site prior to commencement of construction work on site.
- Any discrepancies or variations are to be notified to the Designer before work commences.
- Do not scale drawings for measurement.
- This drawing and copyrights therein are the property of Designer and may not used or reproduced without his consent.
- Foundations, floors, walls, roof and stairs construction to Structural Engineer's Design and Details

A	Amendment to location of Garage	MM	JULY 2024
Rev	Description	Drawn By	Date

Drawing Title
EXISTNG & PROPOSED SITE PLAN

Project
WESTWOOD
WHITE POST LANE
CULVERSTONE, KENT, DA13 0TW

Drawn By: MM
Checked:
Authorised:

Signature
Date
JAN 2024

Project No. WES/278	Drawing Status PLANNING	Scale (at A1) 1 : 100
Drawing No WES/278/03	Revision A	

