




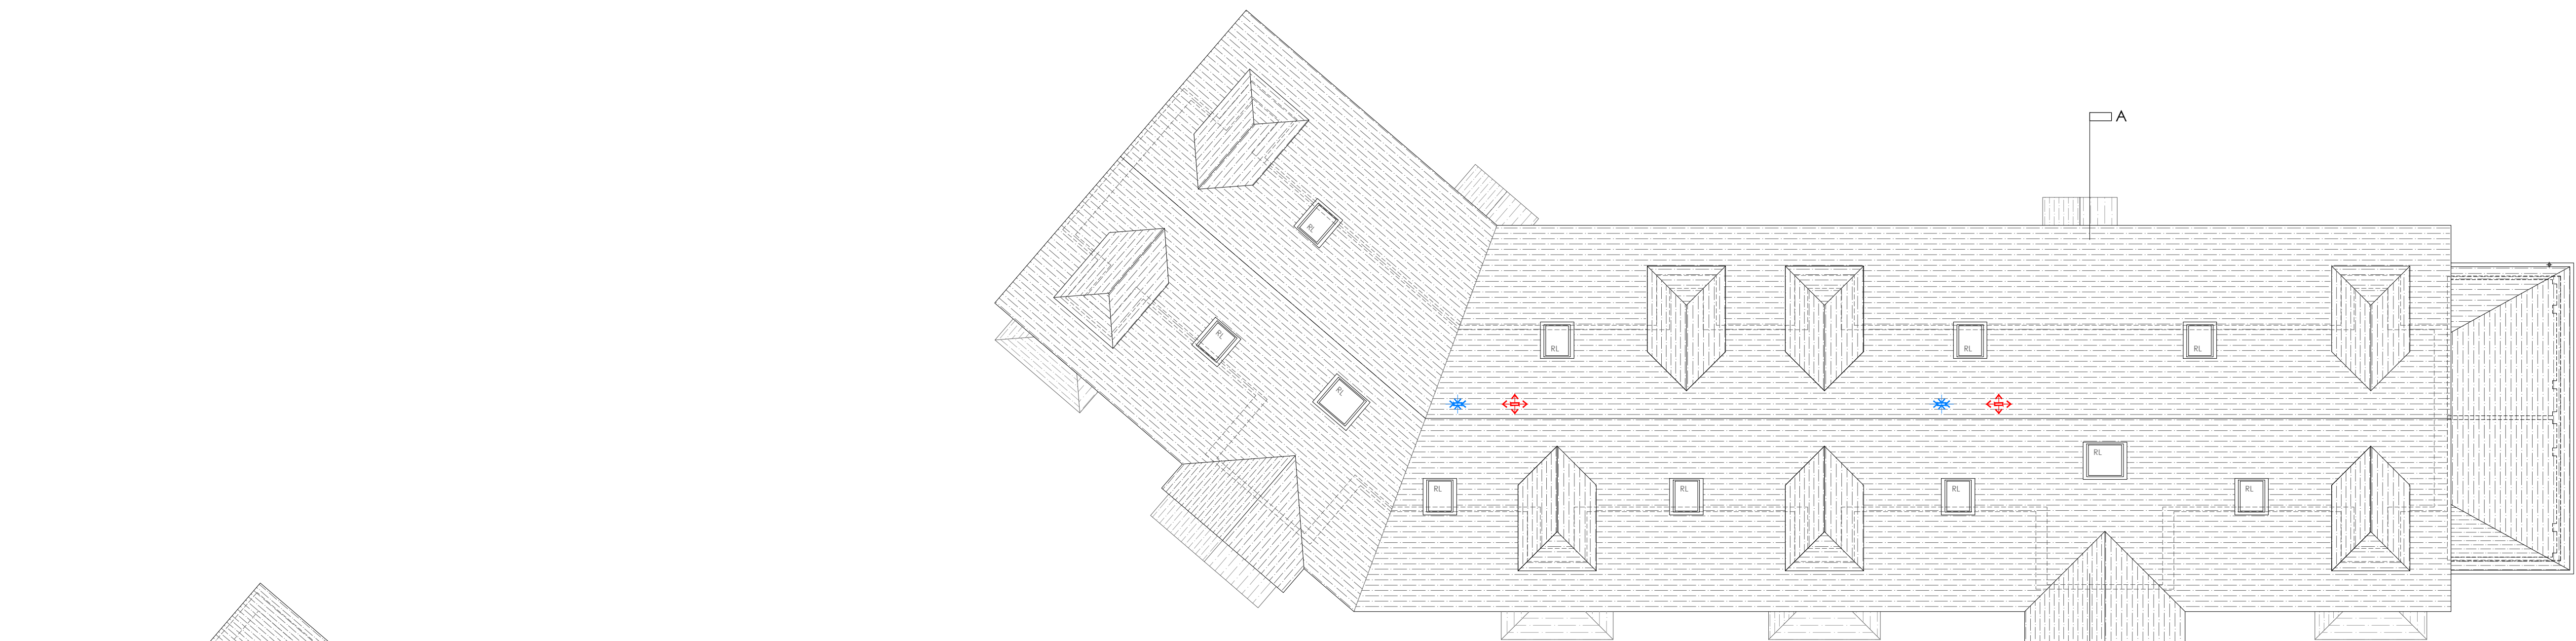

Proposed Roof Plan
SCALE 1:100

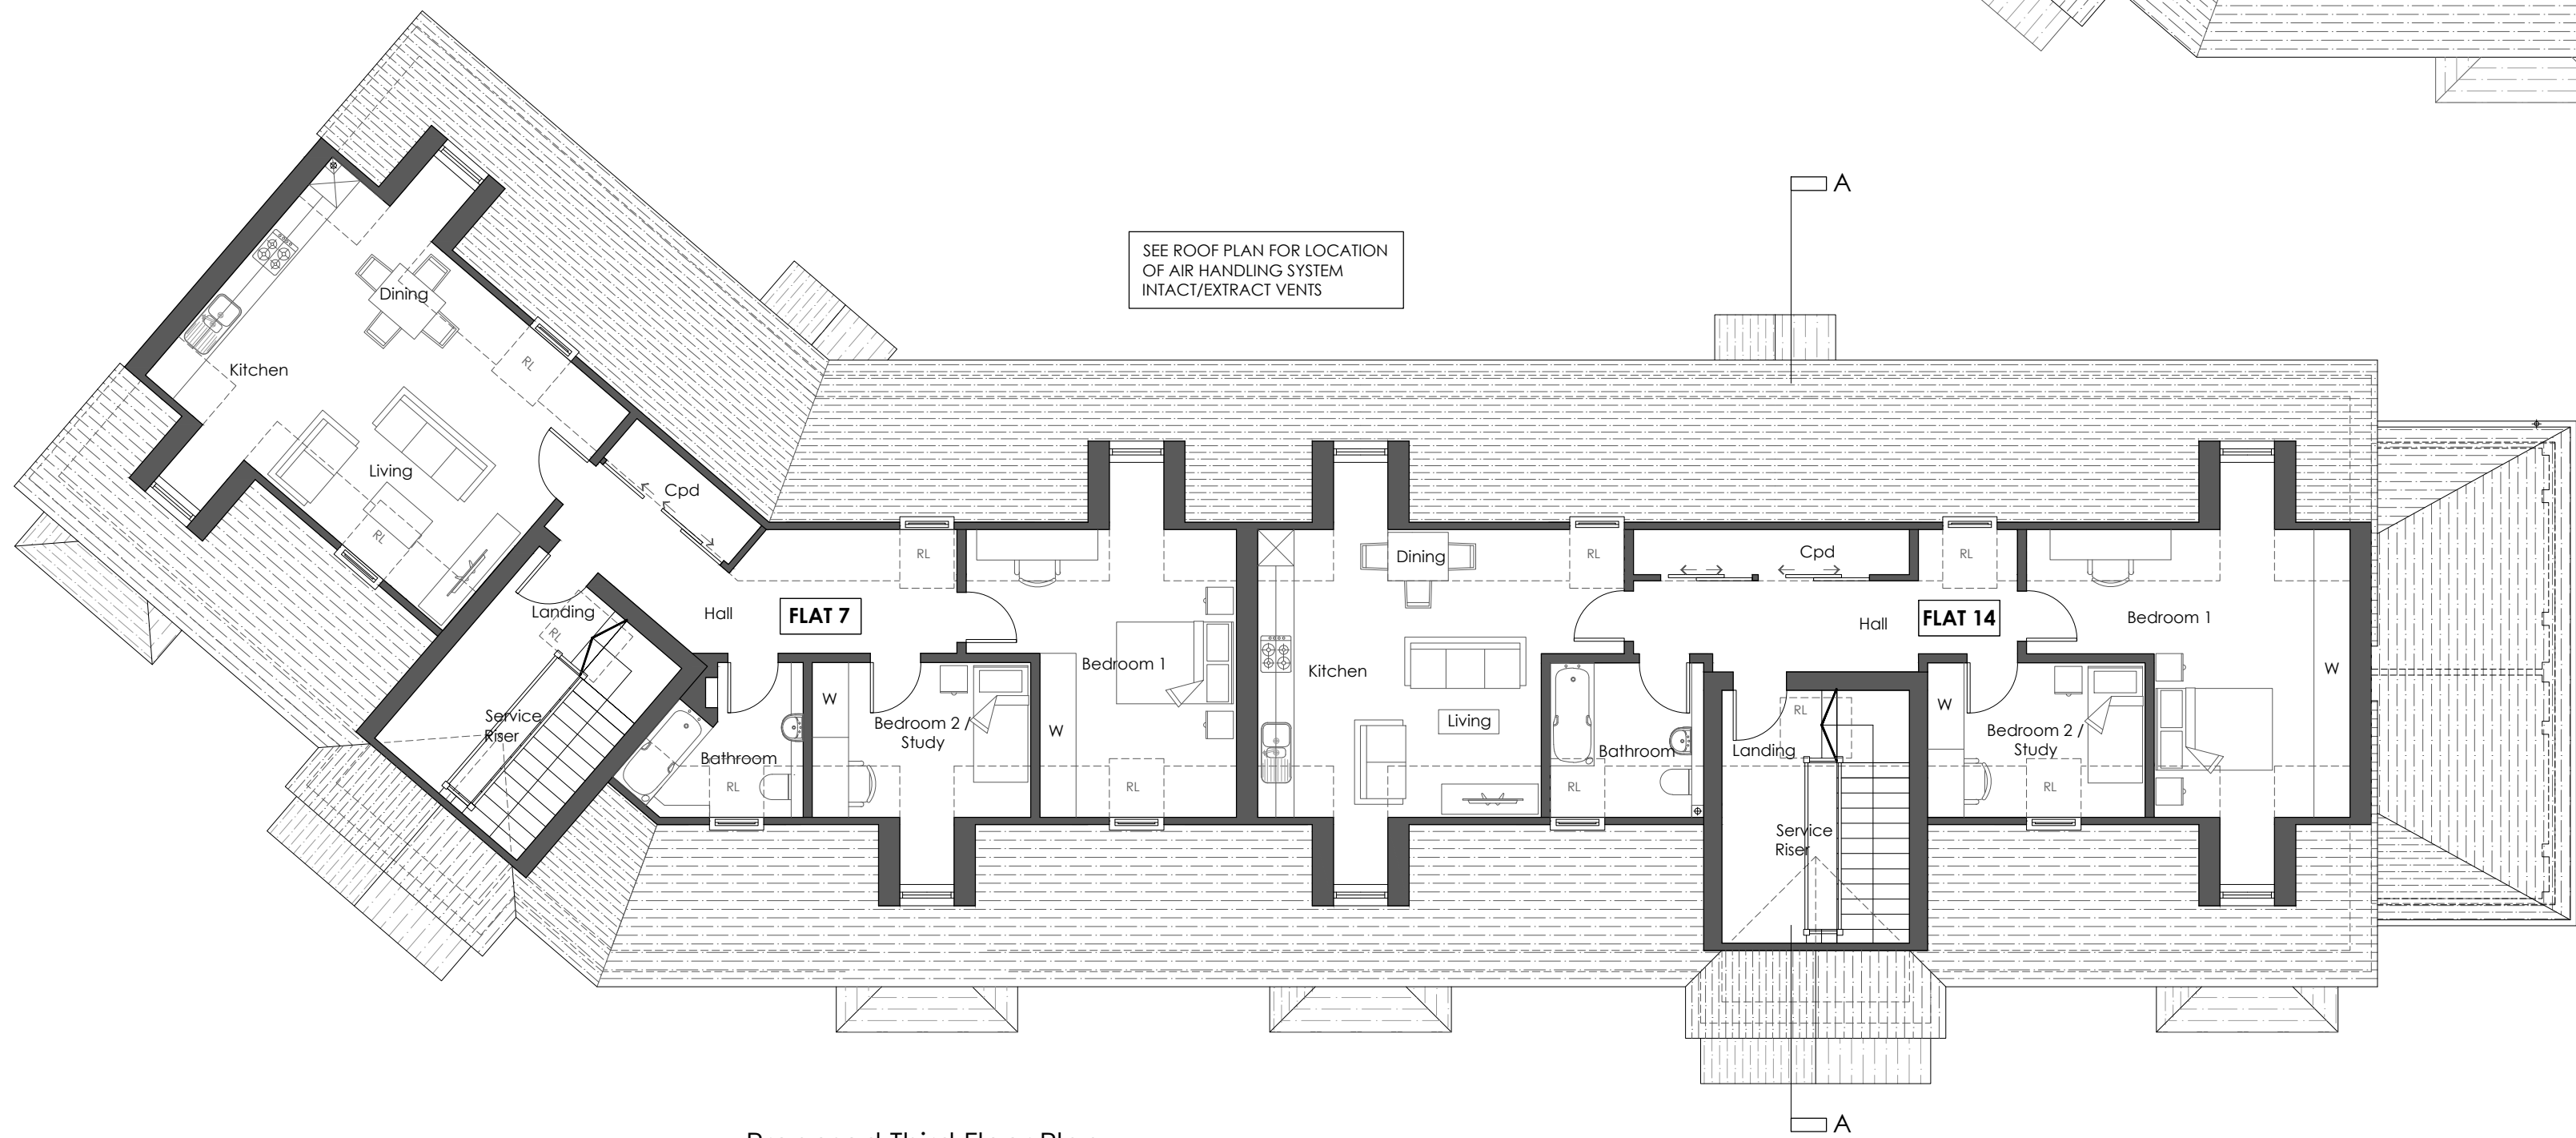


Proposed Third Floor Plan
SCALE 1:100

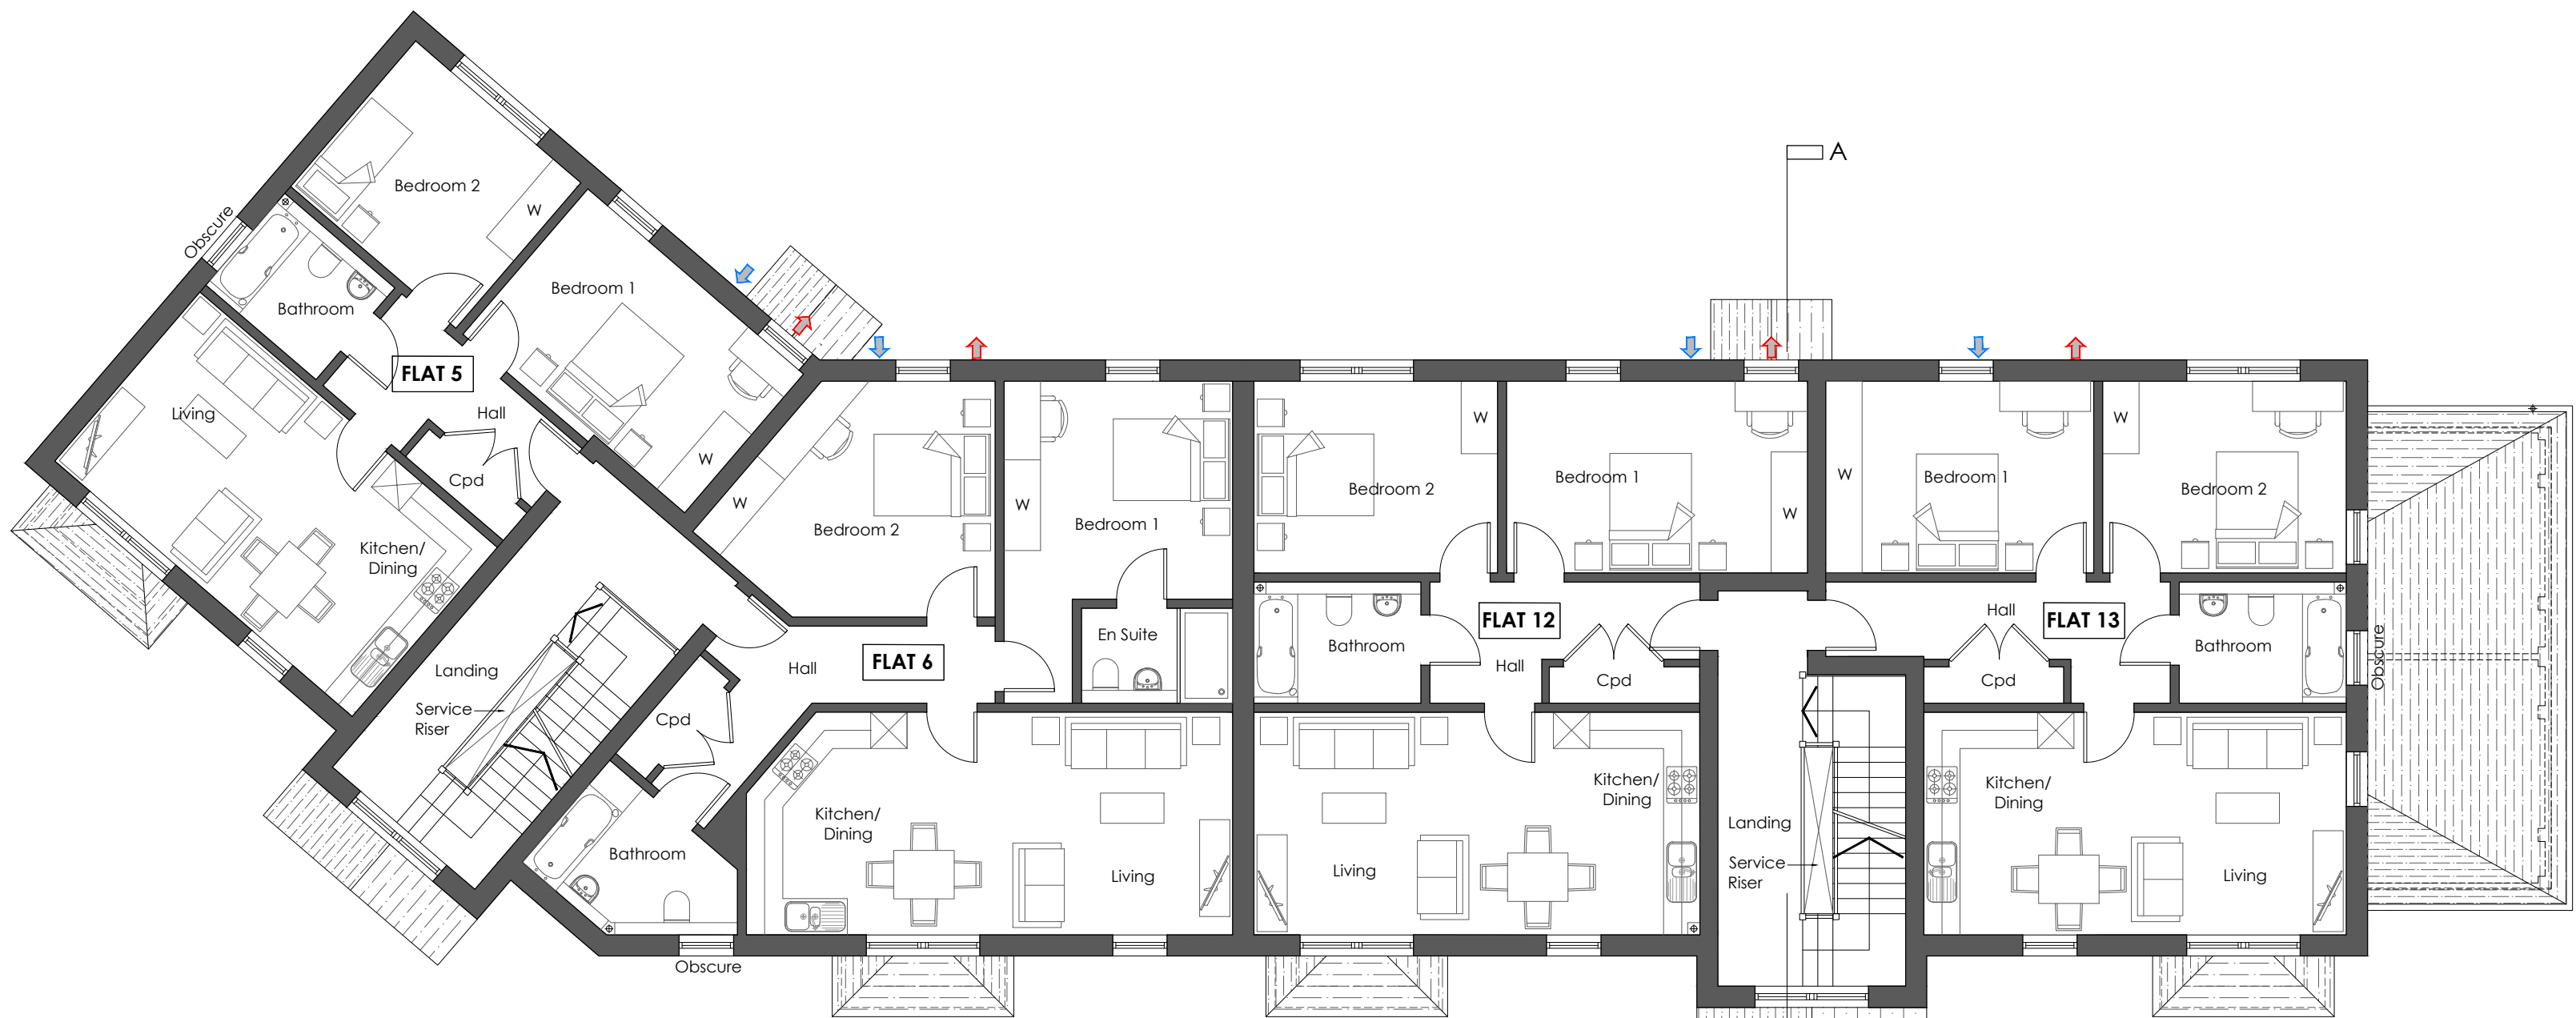

Proposed Second Floor Plan
SCALE 1:100

0m 2.5m 5m 7.5m 10m
Scale Bar 1:100

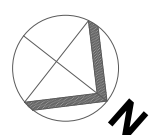

Rev	Date	Comments
-----	------	----------

PLANNING

Client
BRT Properties Kent Ltd

Project
2 Vale Road,
Northfleet,
Gravesend,
Kent,
DA11 8BZ

Title
Proposed 2nd & 3rd Floor Plans
and Roof Plan

Project No.	Date
7985	MAR 25
Drawing No.	Revision
7985-PD-21	
Scale	Drawn
AS SHOWN @A1	NF
	Check
	RR

Nepicor House, London Road
Wrotham Heath, TN15 7BS
phone: 01732 753333
fax: 01732 753334
info@offsetarchitects.co.uk
www.offsetarchitects.co.uk

