



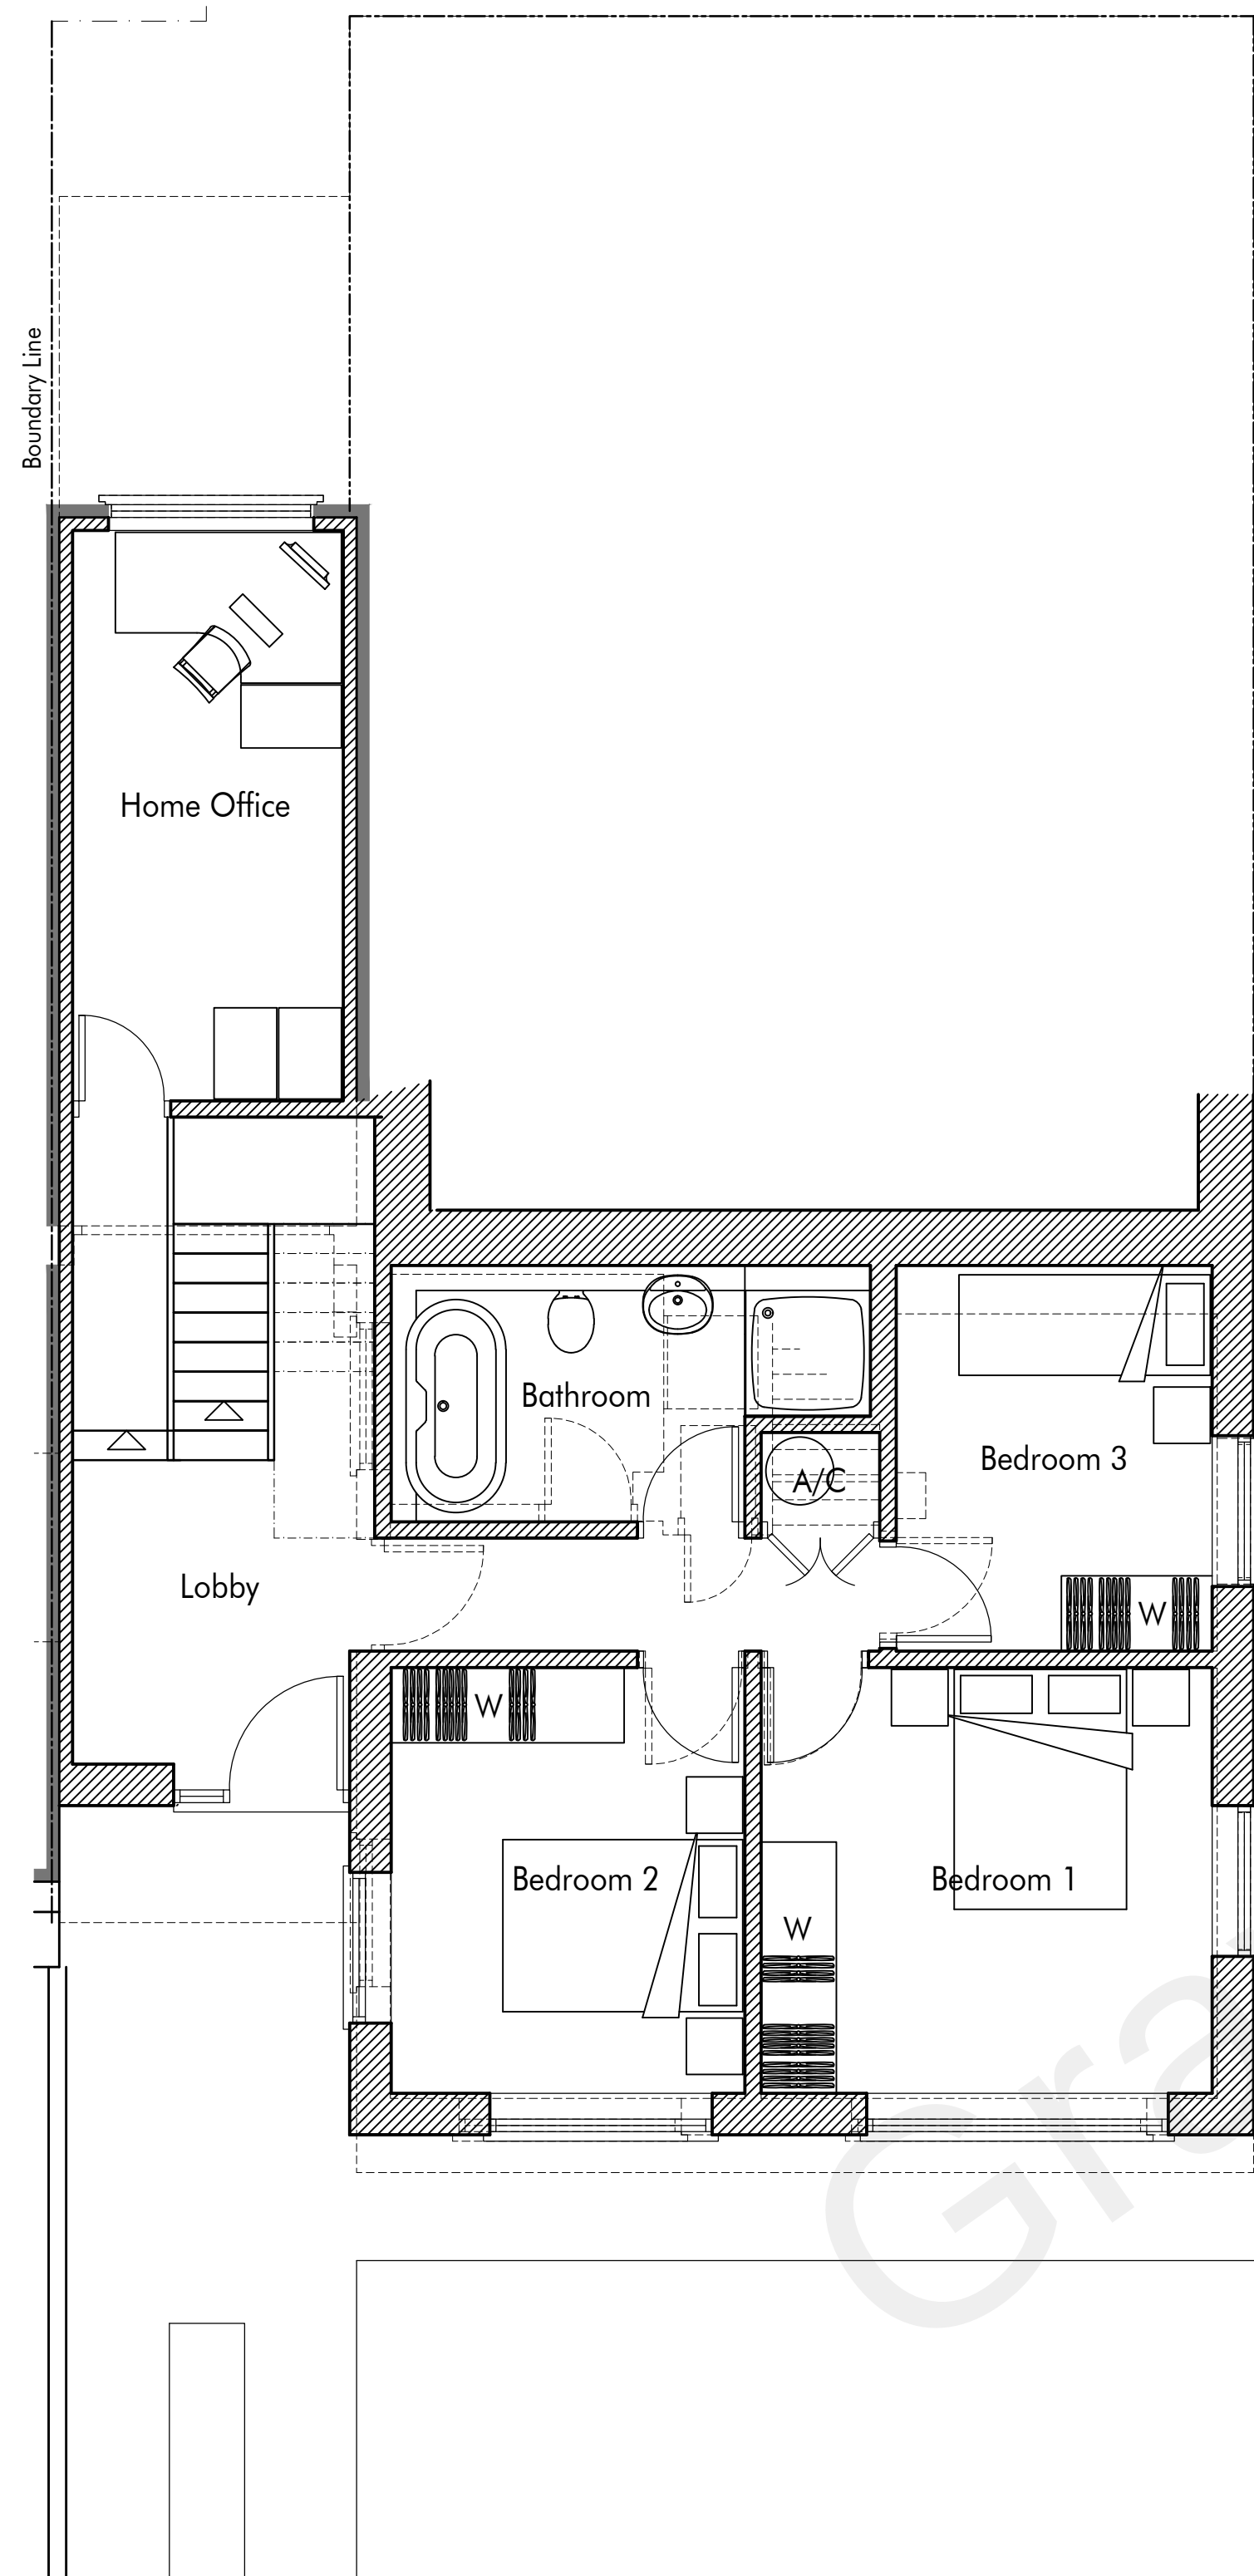


Lower Ground Floor Plan

Scale 1:50 @ A1

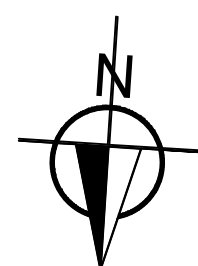


Neighbours
Garage

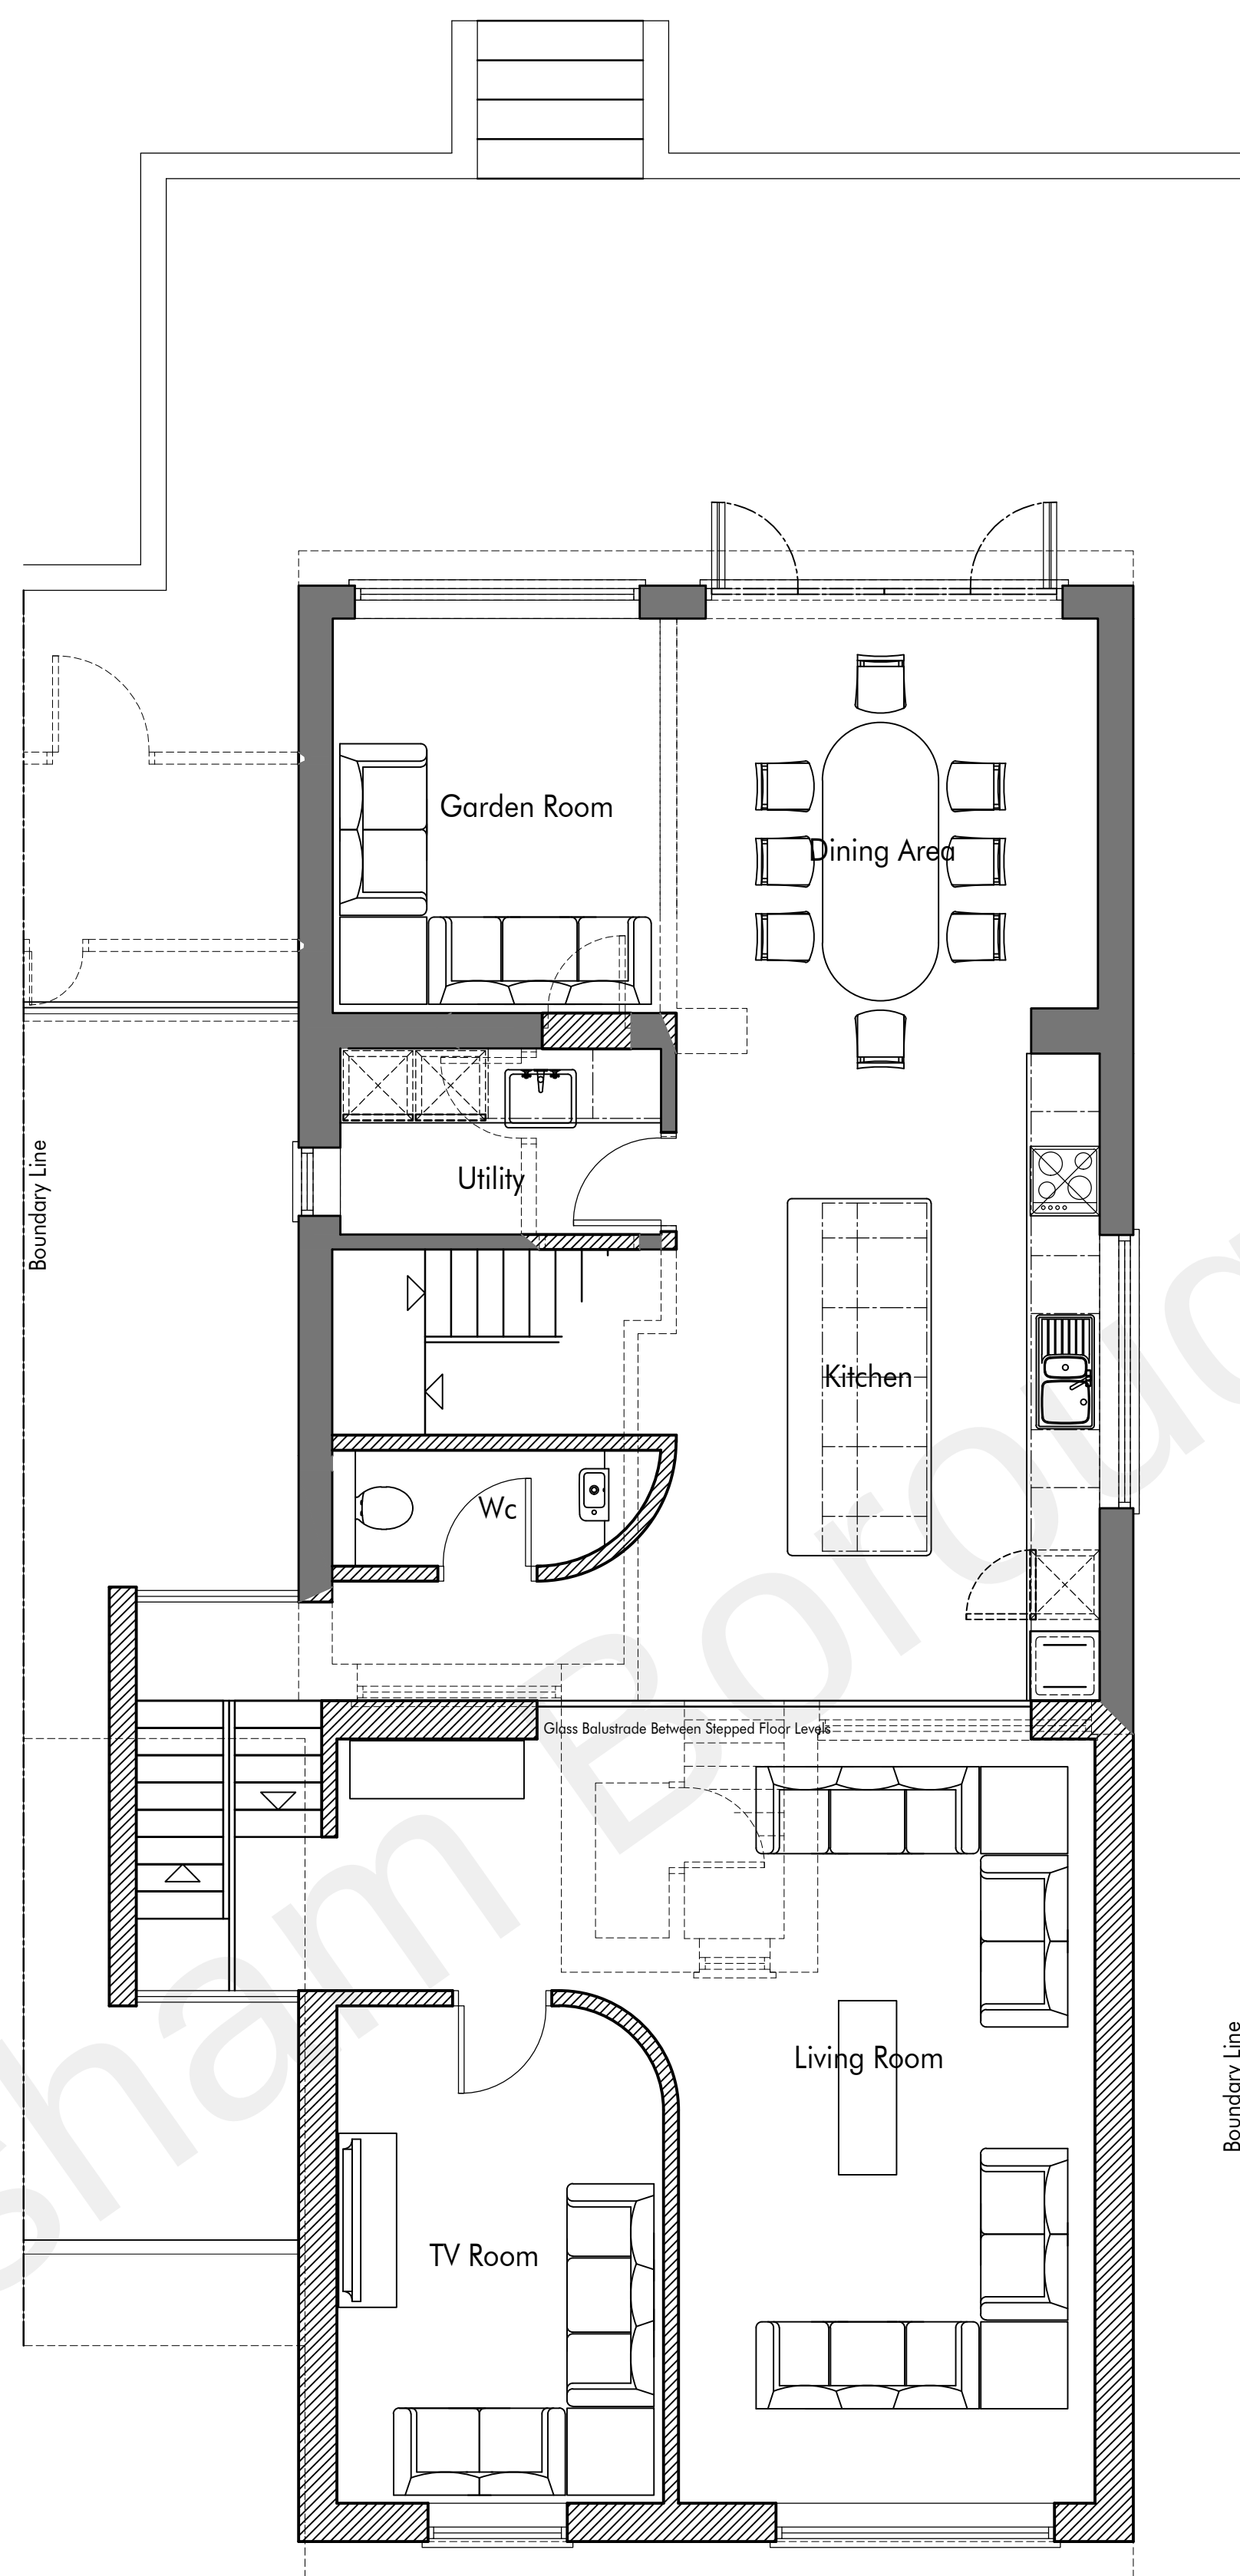

Upper Ground Floor Plan


Scale 1:50 @ A1

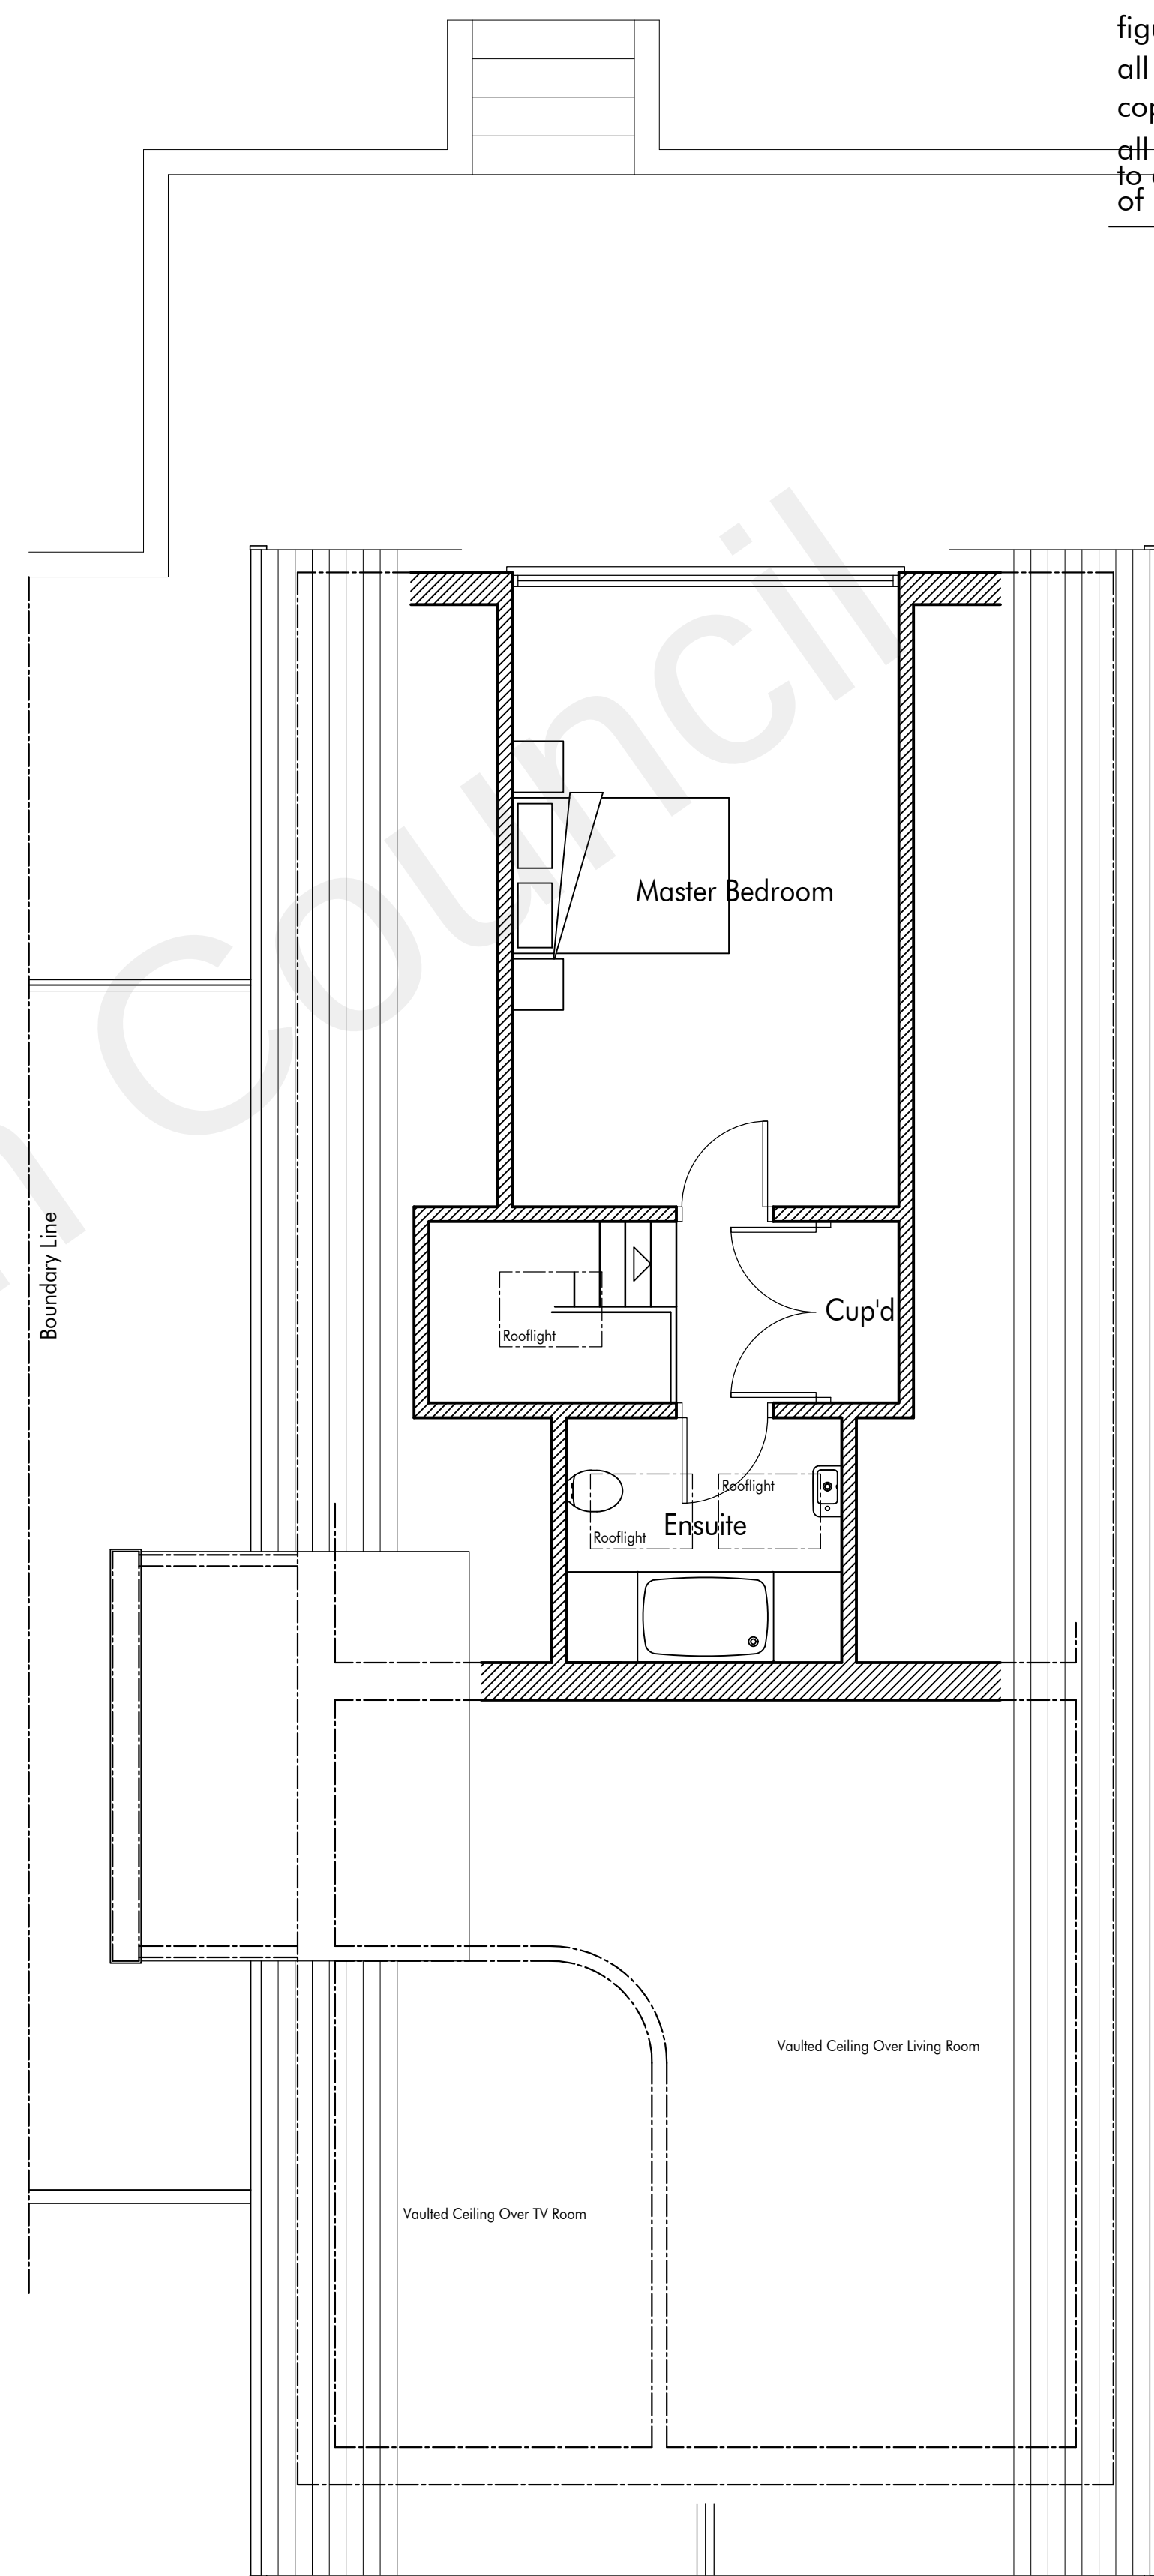

First Floor Plan

Scale 1:50 @ A1

figured dimensions only to be used.
all dimensions to be checked on site.
copyright reserved.
all materials and workmanship to be
to current british standards and codes
of practice.

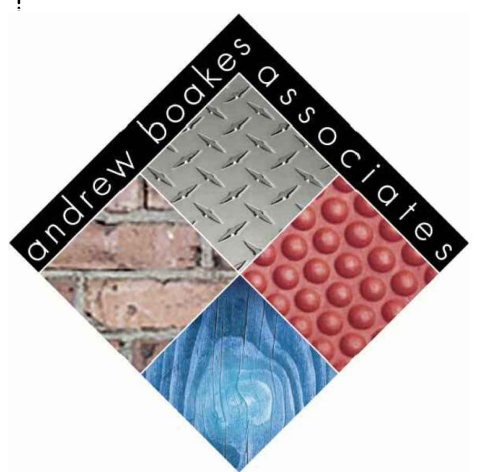

architect

T: 01732 356972
E: aba@abaarchitect.com

andrew bookes associates ltd registration number 4380839

job title
41 Walmers
Higham
Kent
ME3 7EH

drawing title
Proposed Lower Ground, Ground
Floor & First Floor Plans

scale 1:50 @ A1 date July 22

873/20