



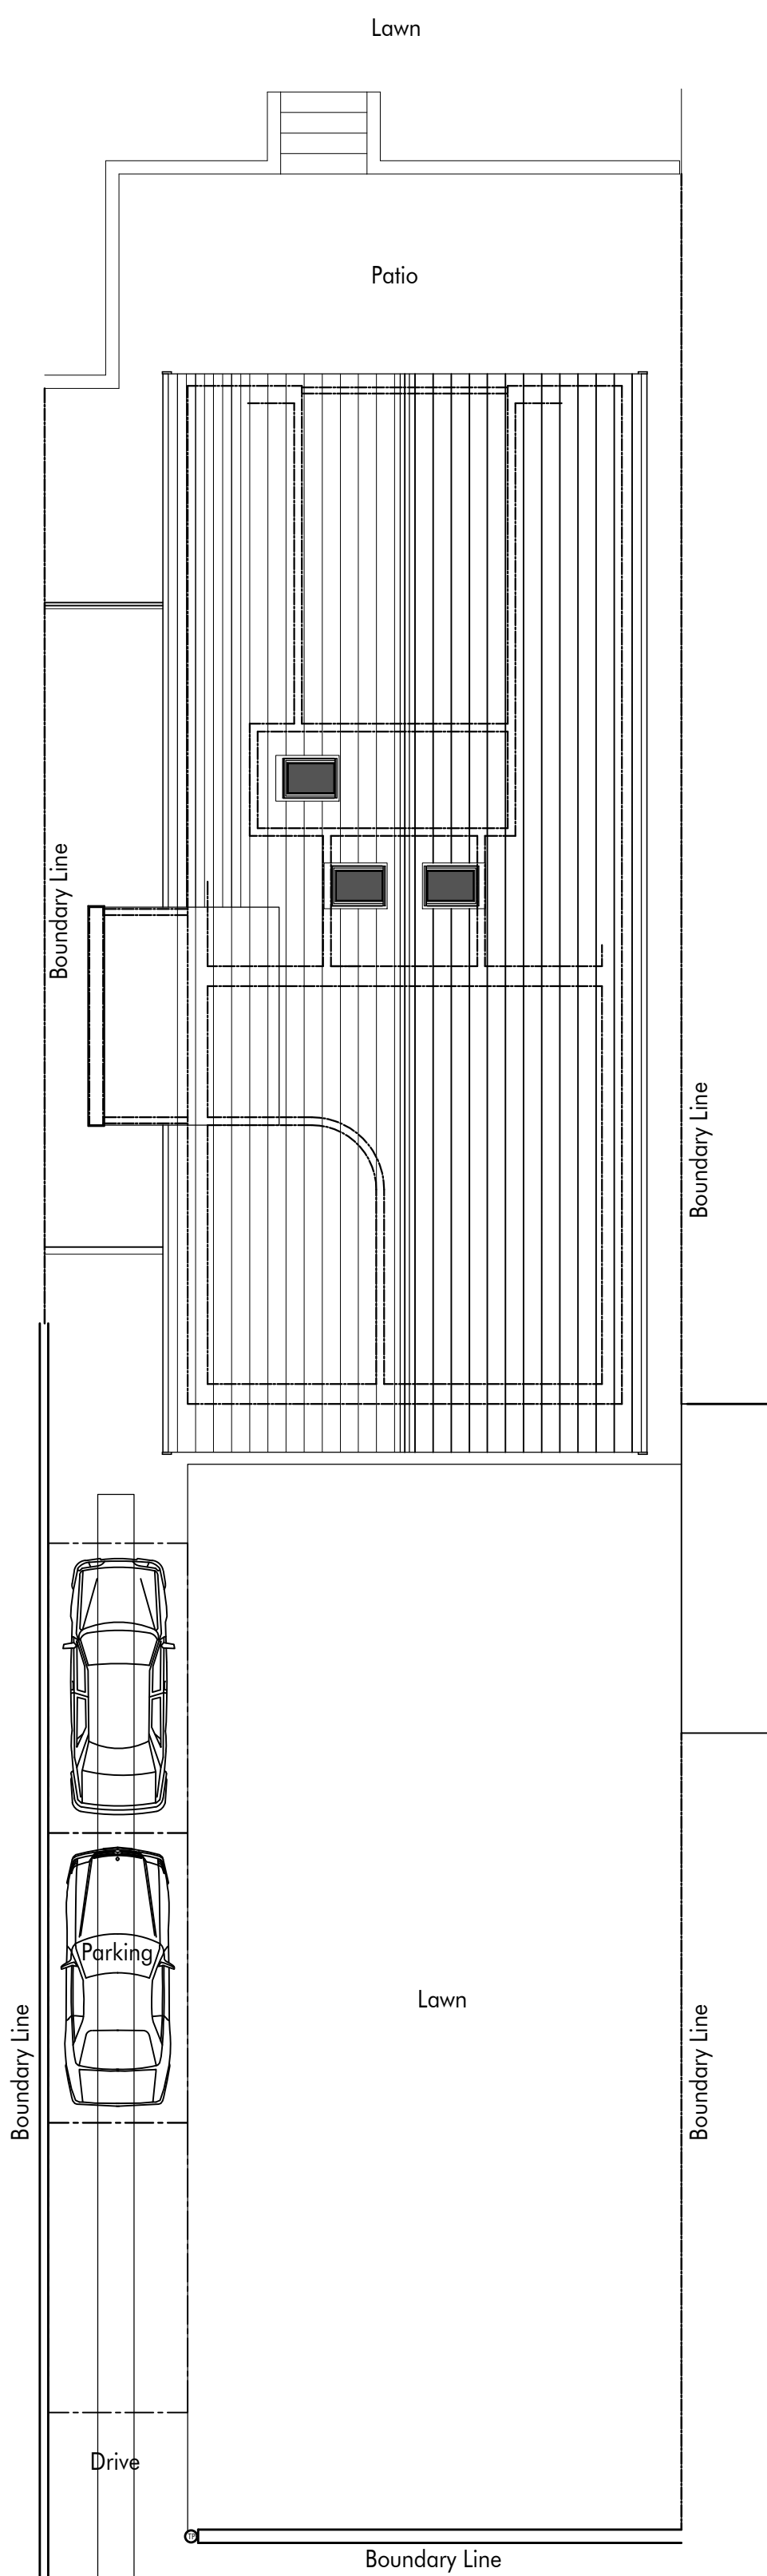


Site/Roof Plan

0 1 2 3 4 5 10
Scale 1:100 @ A1

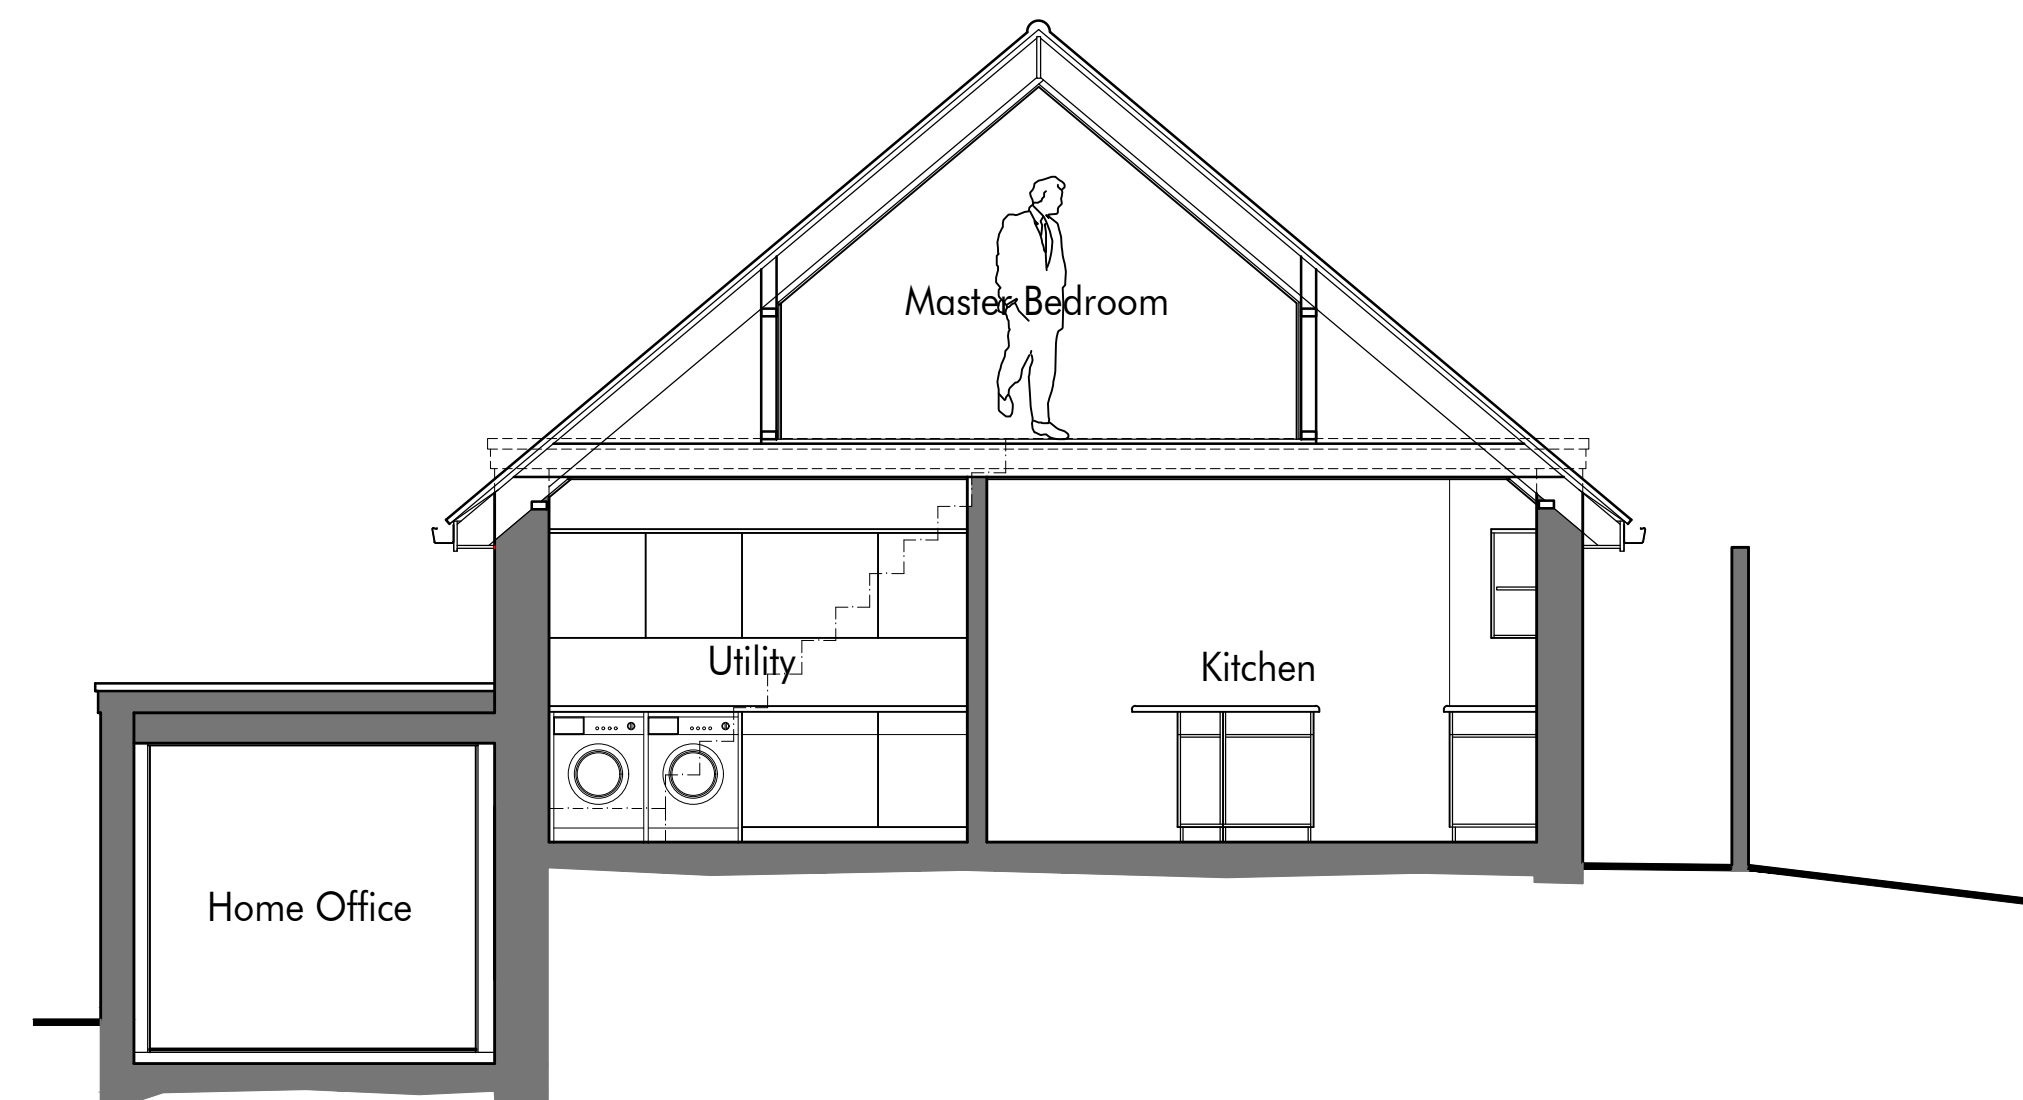


Section Thro' Upper Ground Floor @ Kitchen/Utility & Master Bedroom at Centre of Property

0 0.5 1 2 3 4 5
Scale 1:50 @ A1

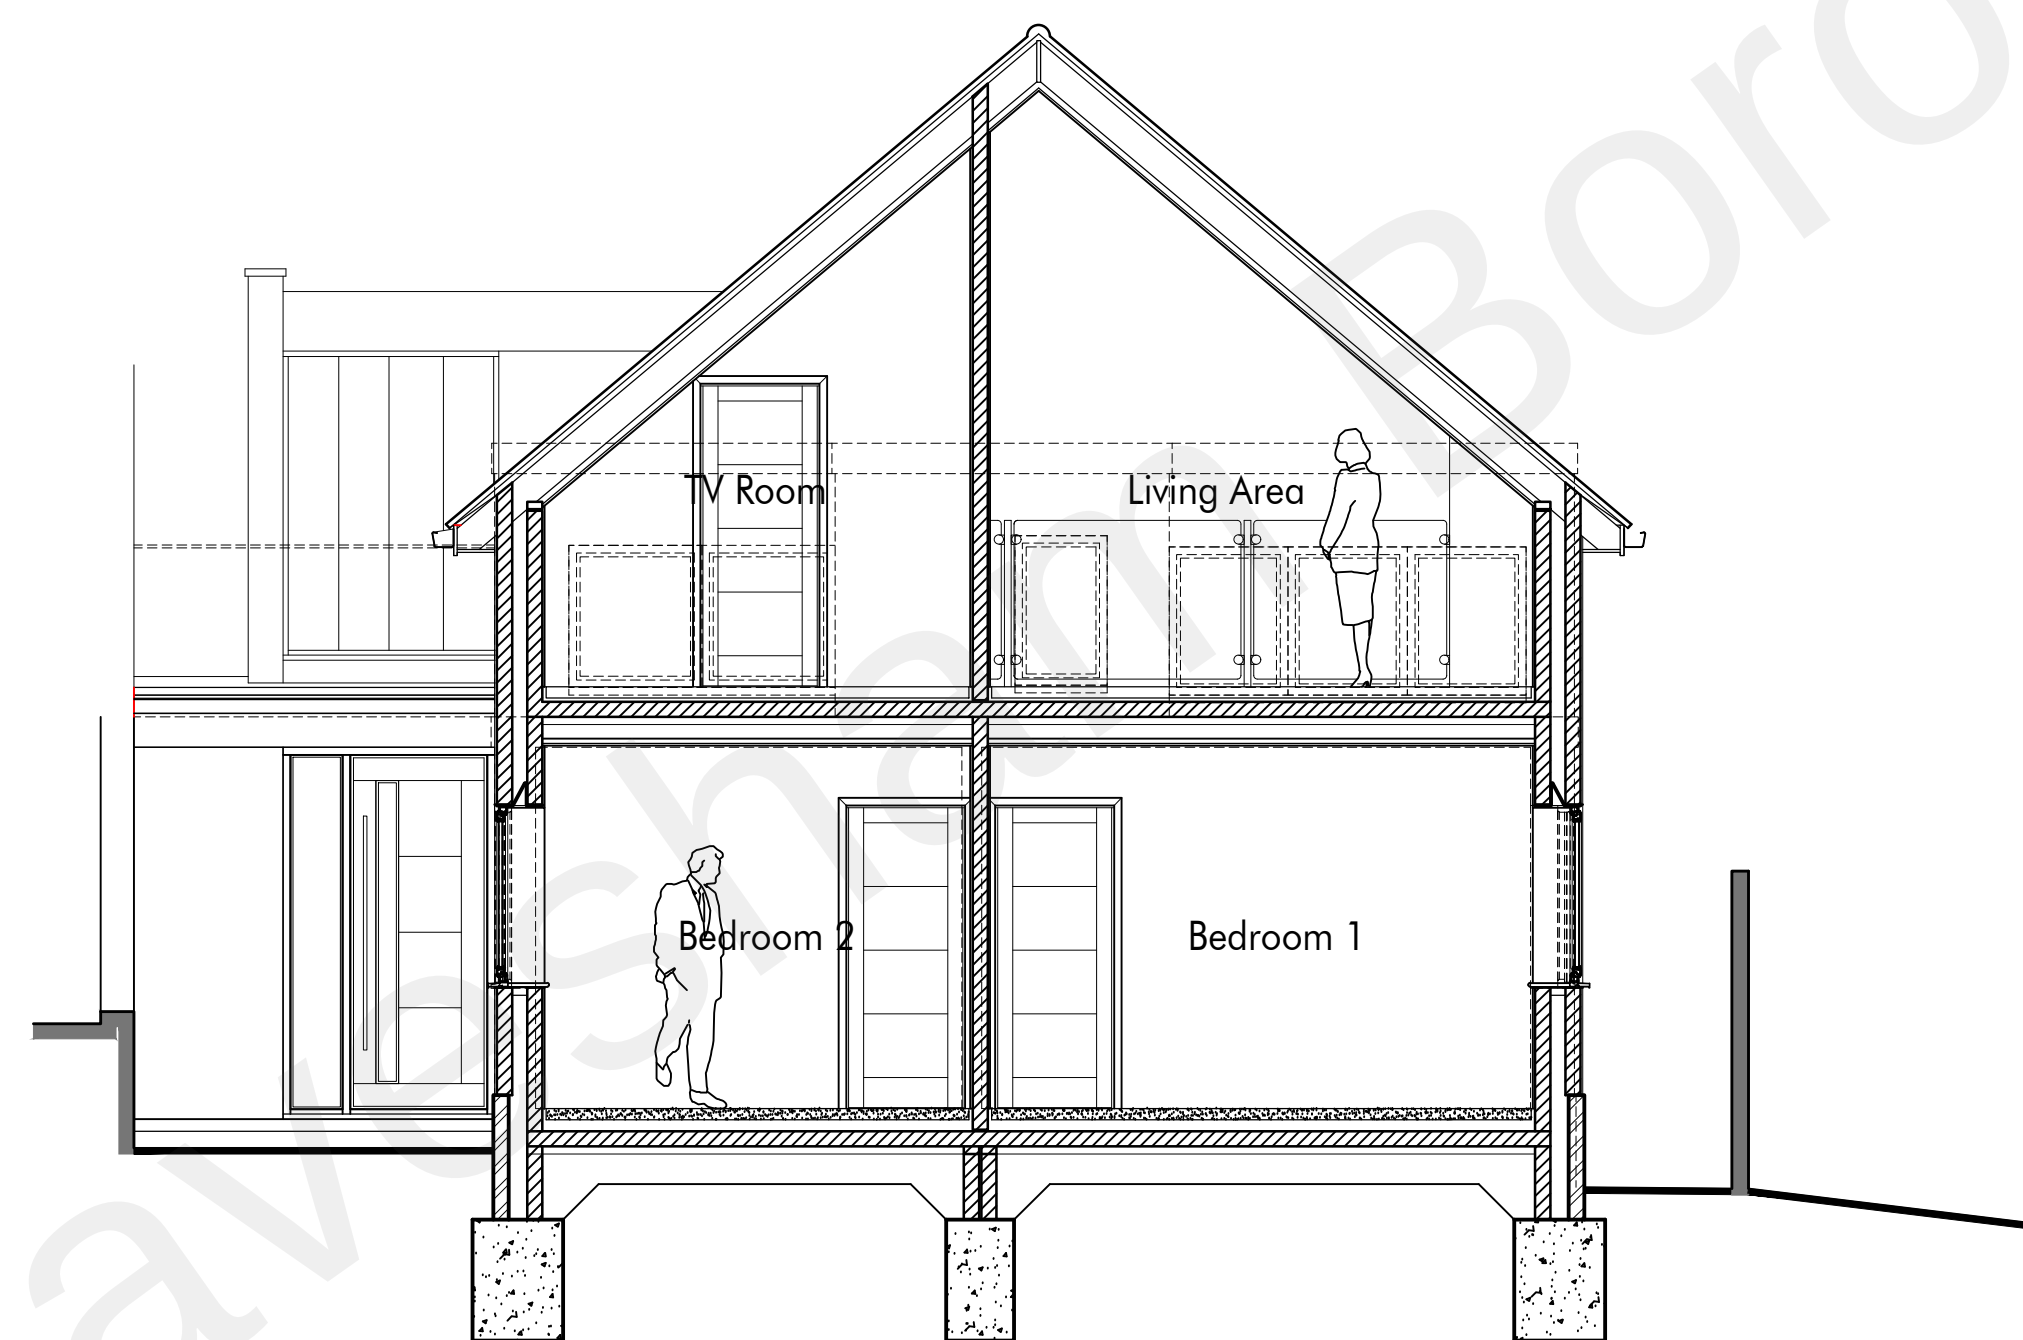

Section Thro' Upper & Lower Ground Floor @ Living & Bedroom Areas at Rebuilt Front of Property

0 0.5 1 2 3 4 5
Scale 1:50 @ A1

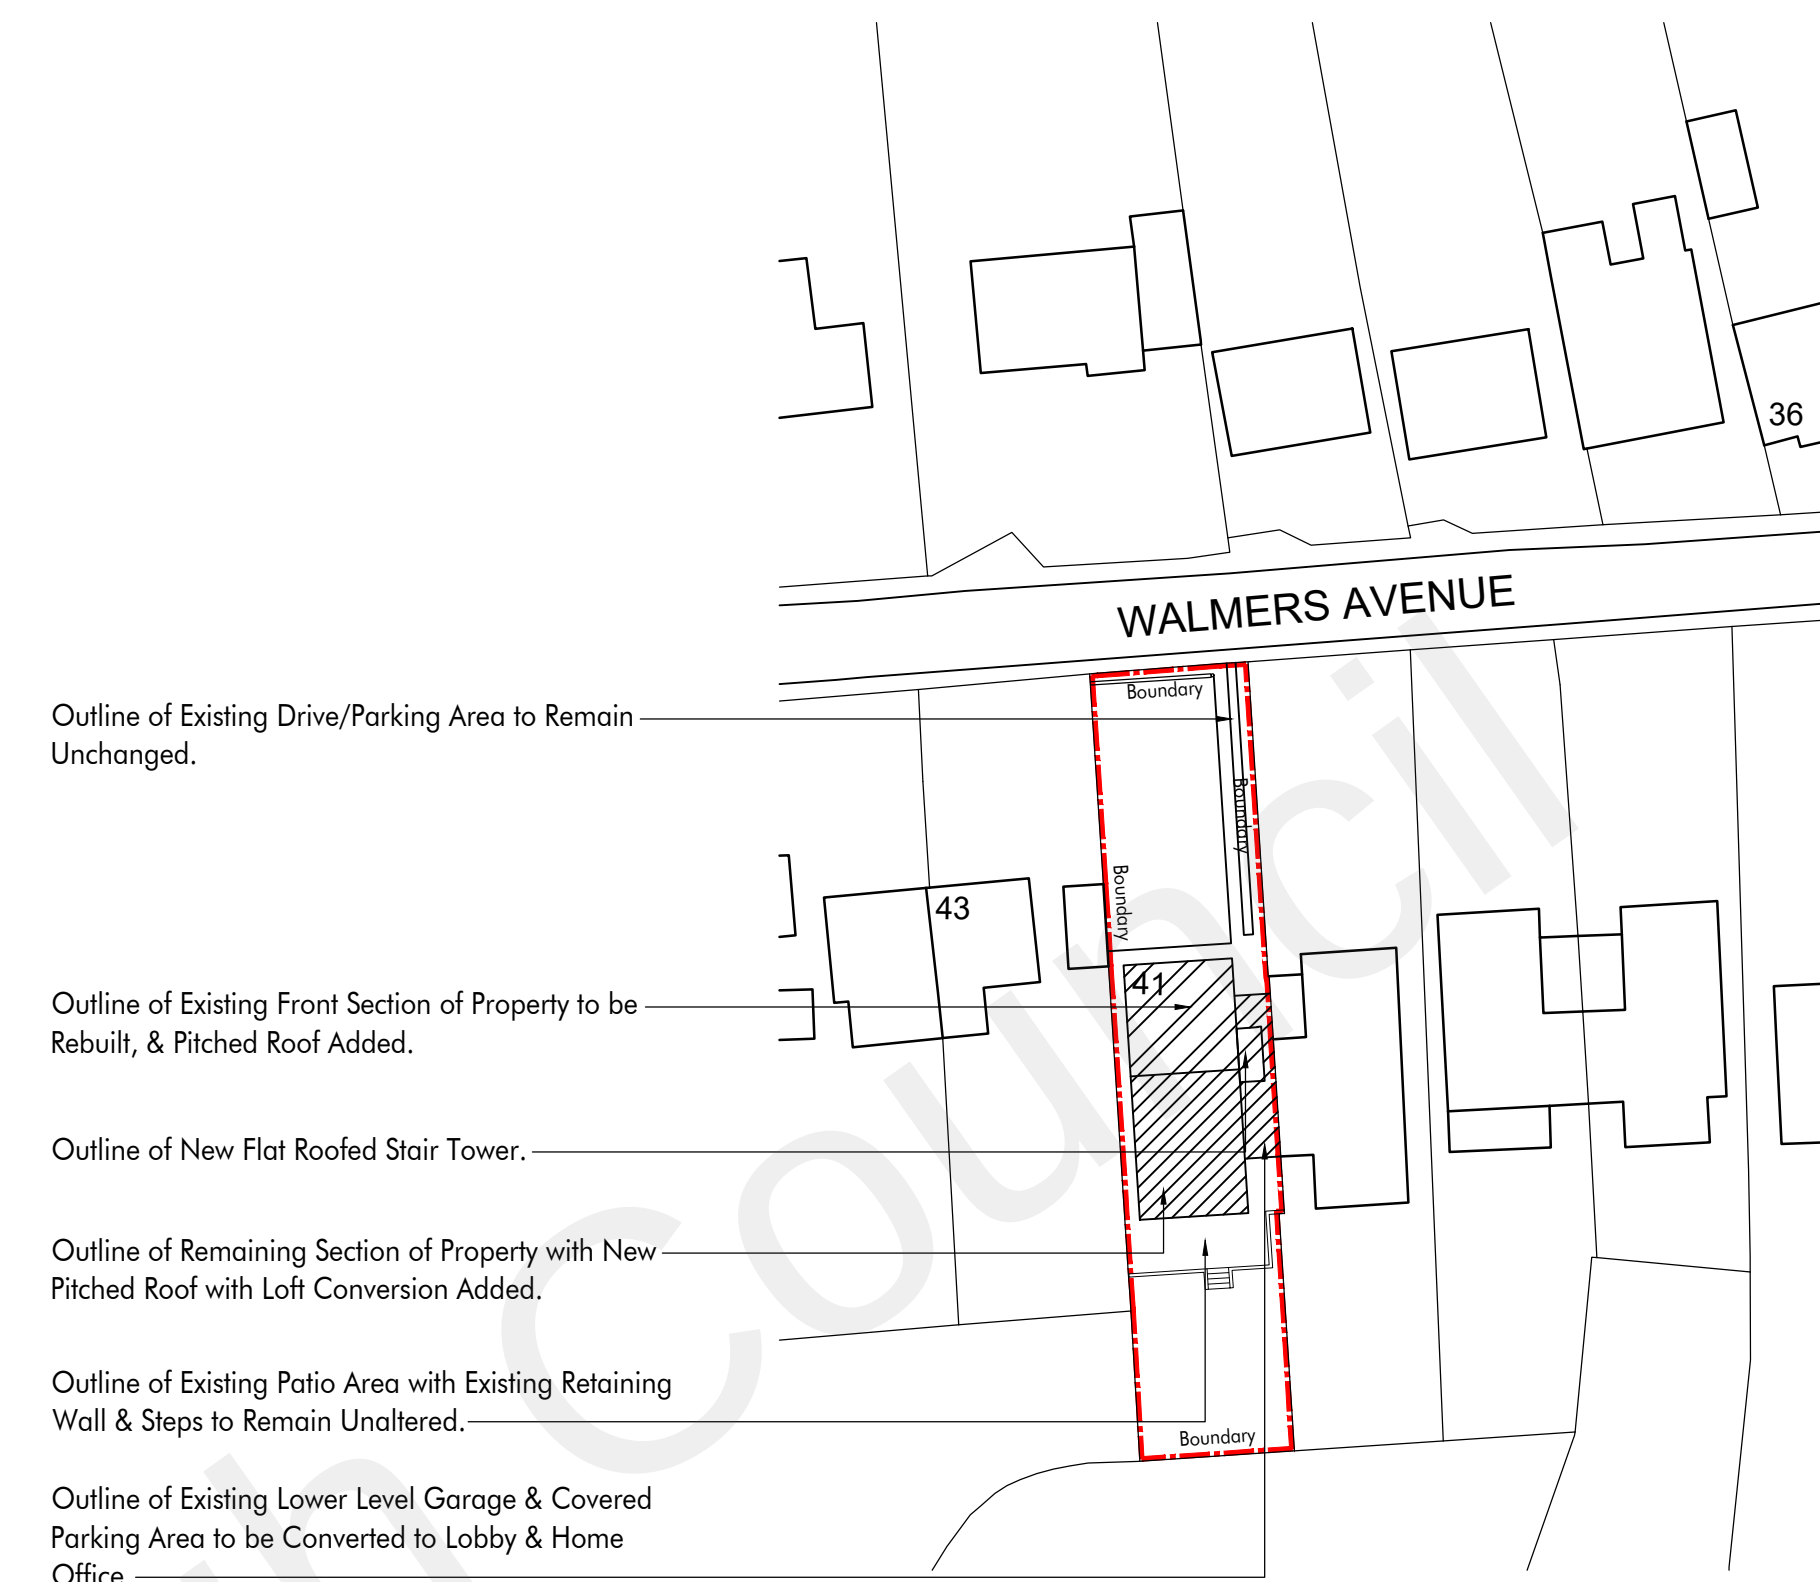

Block Plan


0 5 10 20 30 40 50
Scale 1:500 @ A1



Site Location Plan

0 5 10 20 50
Scale 1:1250

figured dimensions only to be used.
all dimensions to be checked on site.
copyright reserved.
all materials and workmanship to be
to current british standards and codes
of practice.

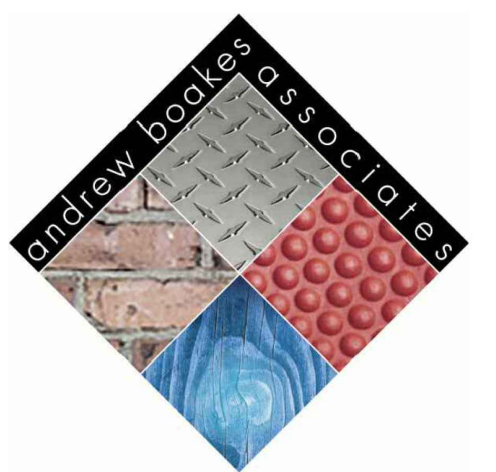

architect

T: 01732 356972
E: aba@abaarchitect.com

andrew bookes associates ltd registration number 4380839

job title
41 Walmers
Higham
Kent
ME3 7EH

drawing title
Proposed Site/Roof Plan, Block Plan
Site Location Plan & Sections
scale 1:100/1:500@A1 date July 22

873/21