


KEY

- INDICATES EXISTING WALLS
- INDICATES EXISTING WALL TO BE REMOVED
- EW —EXISTING WINDOW RETAINED
- ED —EXISTING DOOR RETAINED
- W1 —WINDOW 1
- D1 —DOOR 1

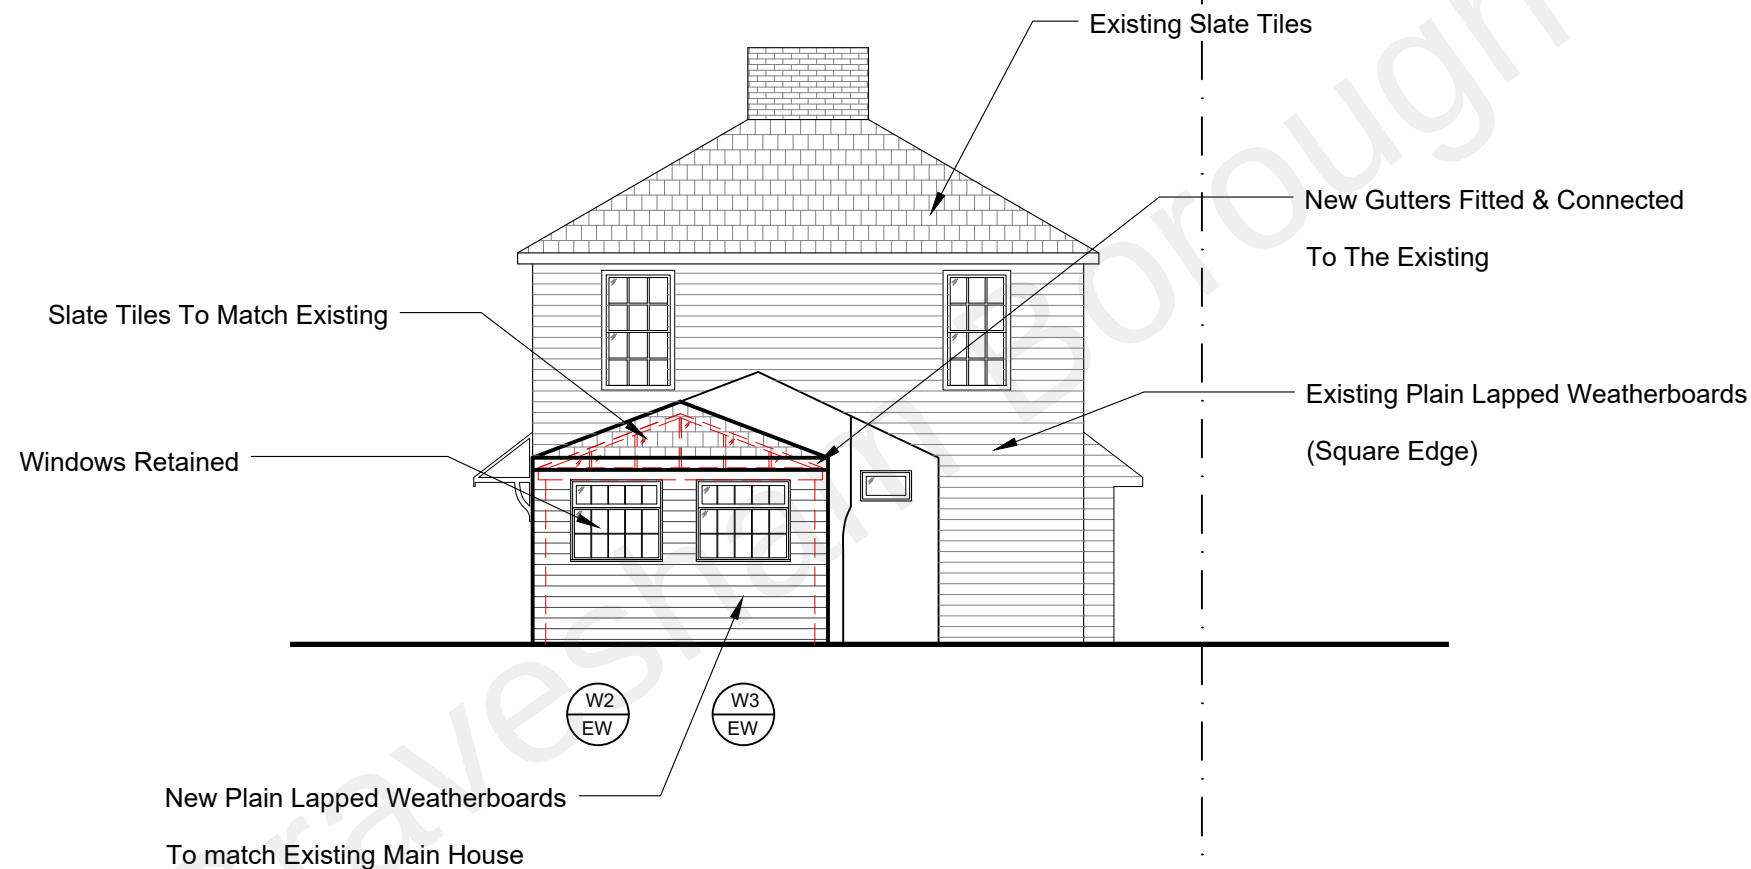

B	25/10/21	Keys added	JC
A	10/05/21	Text added	JC

REV.	DATE	REV. BY
------	------	---------

- COPYRIGHT JCD Architectural Consultant
- DO NOT SCALE OFF DRAWING.
 - ALL DIMENSIONS TO BE VERIFIED ON SITE BY THE CONTRACTOR PRIOR TO COMMENCEMENT OF ANY SHOP DRAWINGS OR SITE WORK.
 - ANY DISCREPANCY FOUND BETWEEN THIS DRAWING AND ANY OTHER DOCUMENT MUST BE REPORTED IMMEDIATELY TO THE DESIGNERS.
 - REMOVE THIS DRAWING FROM CURRENCY WHEN A REVISED DRAWING IS ISSUED.
 - THIS DOCUMENT REMAINS OUR EXCLUSIVE PROPERTY IT SHALL NOT BE REPRODUCED NOR COMMUNICATED TO THIRD PARTIES WITHOUT MY WRITTEN CONSENT.
 - THE COPYRIGHT OF THIS DRAWING AND DESIGN IS VESTED IN THE DESIGNERS.

Client:
Ian Gabell

Project:
80 Vale Road
Northfleet, Gravsend
Kent
DA11 8DA

Title:
Proposed Rear Elevation

AUTHOR	JC	DATE	21 01 2021	APPROVED	JC
--------	----	------	------------	----------	----

SCALES	1:100 @ A3	READ WITH	-
--------	------------	-----------	---

DRAWING No.				
20211	(02)	011	B	
Project No.	Series No.	DWG No.	Rev	

DRAWING STATUS
PLANNING



JCD Architectural Consultant
20 Admirals Walk,
Chatham, Kent.
ME5 8NL.
TEL: 07946608141
WED: www.jcd-ac.co.uk
EMAIL: jcd-ac@outlook.com

1 PROPSOED REAR (SOUTH-WEST) ELEVATION
ELEVATION VIEW Scale 1:100

