


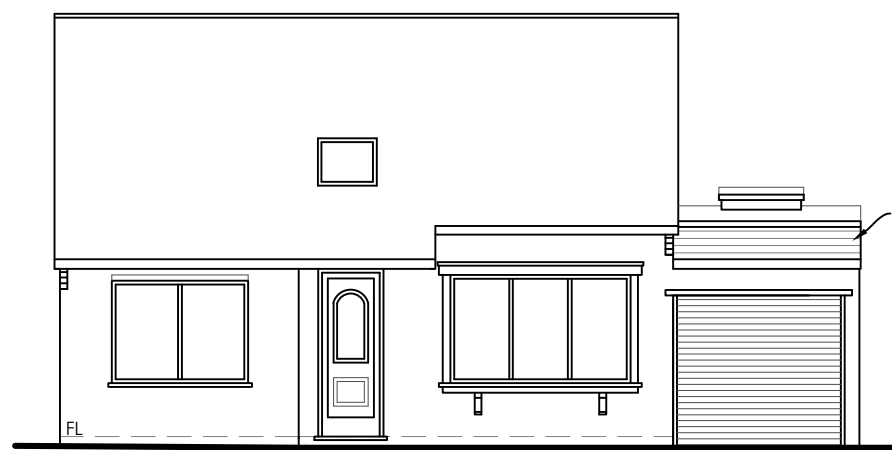


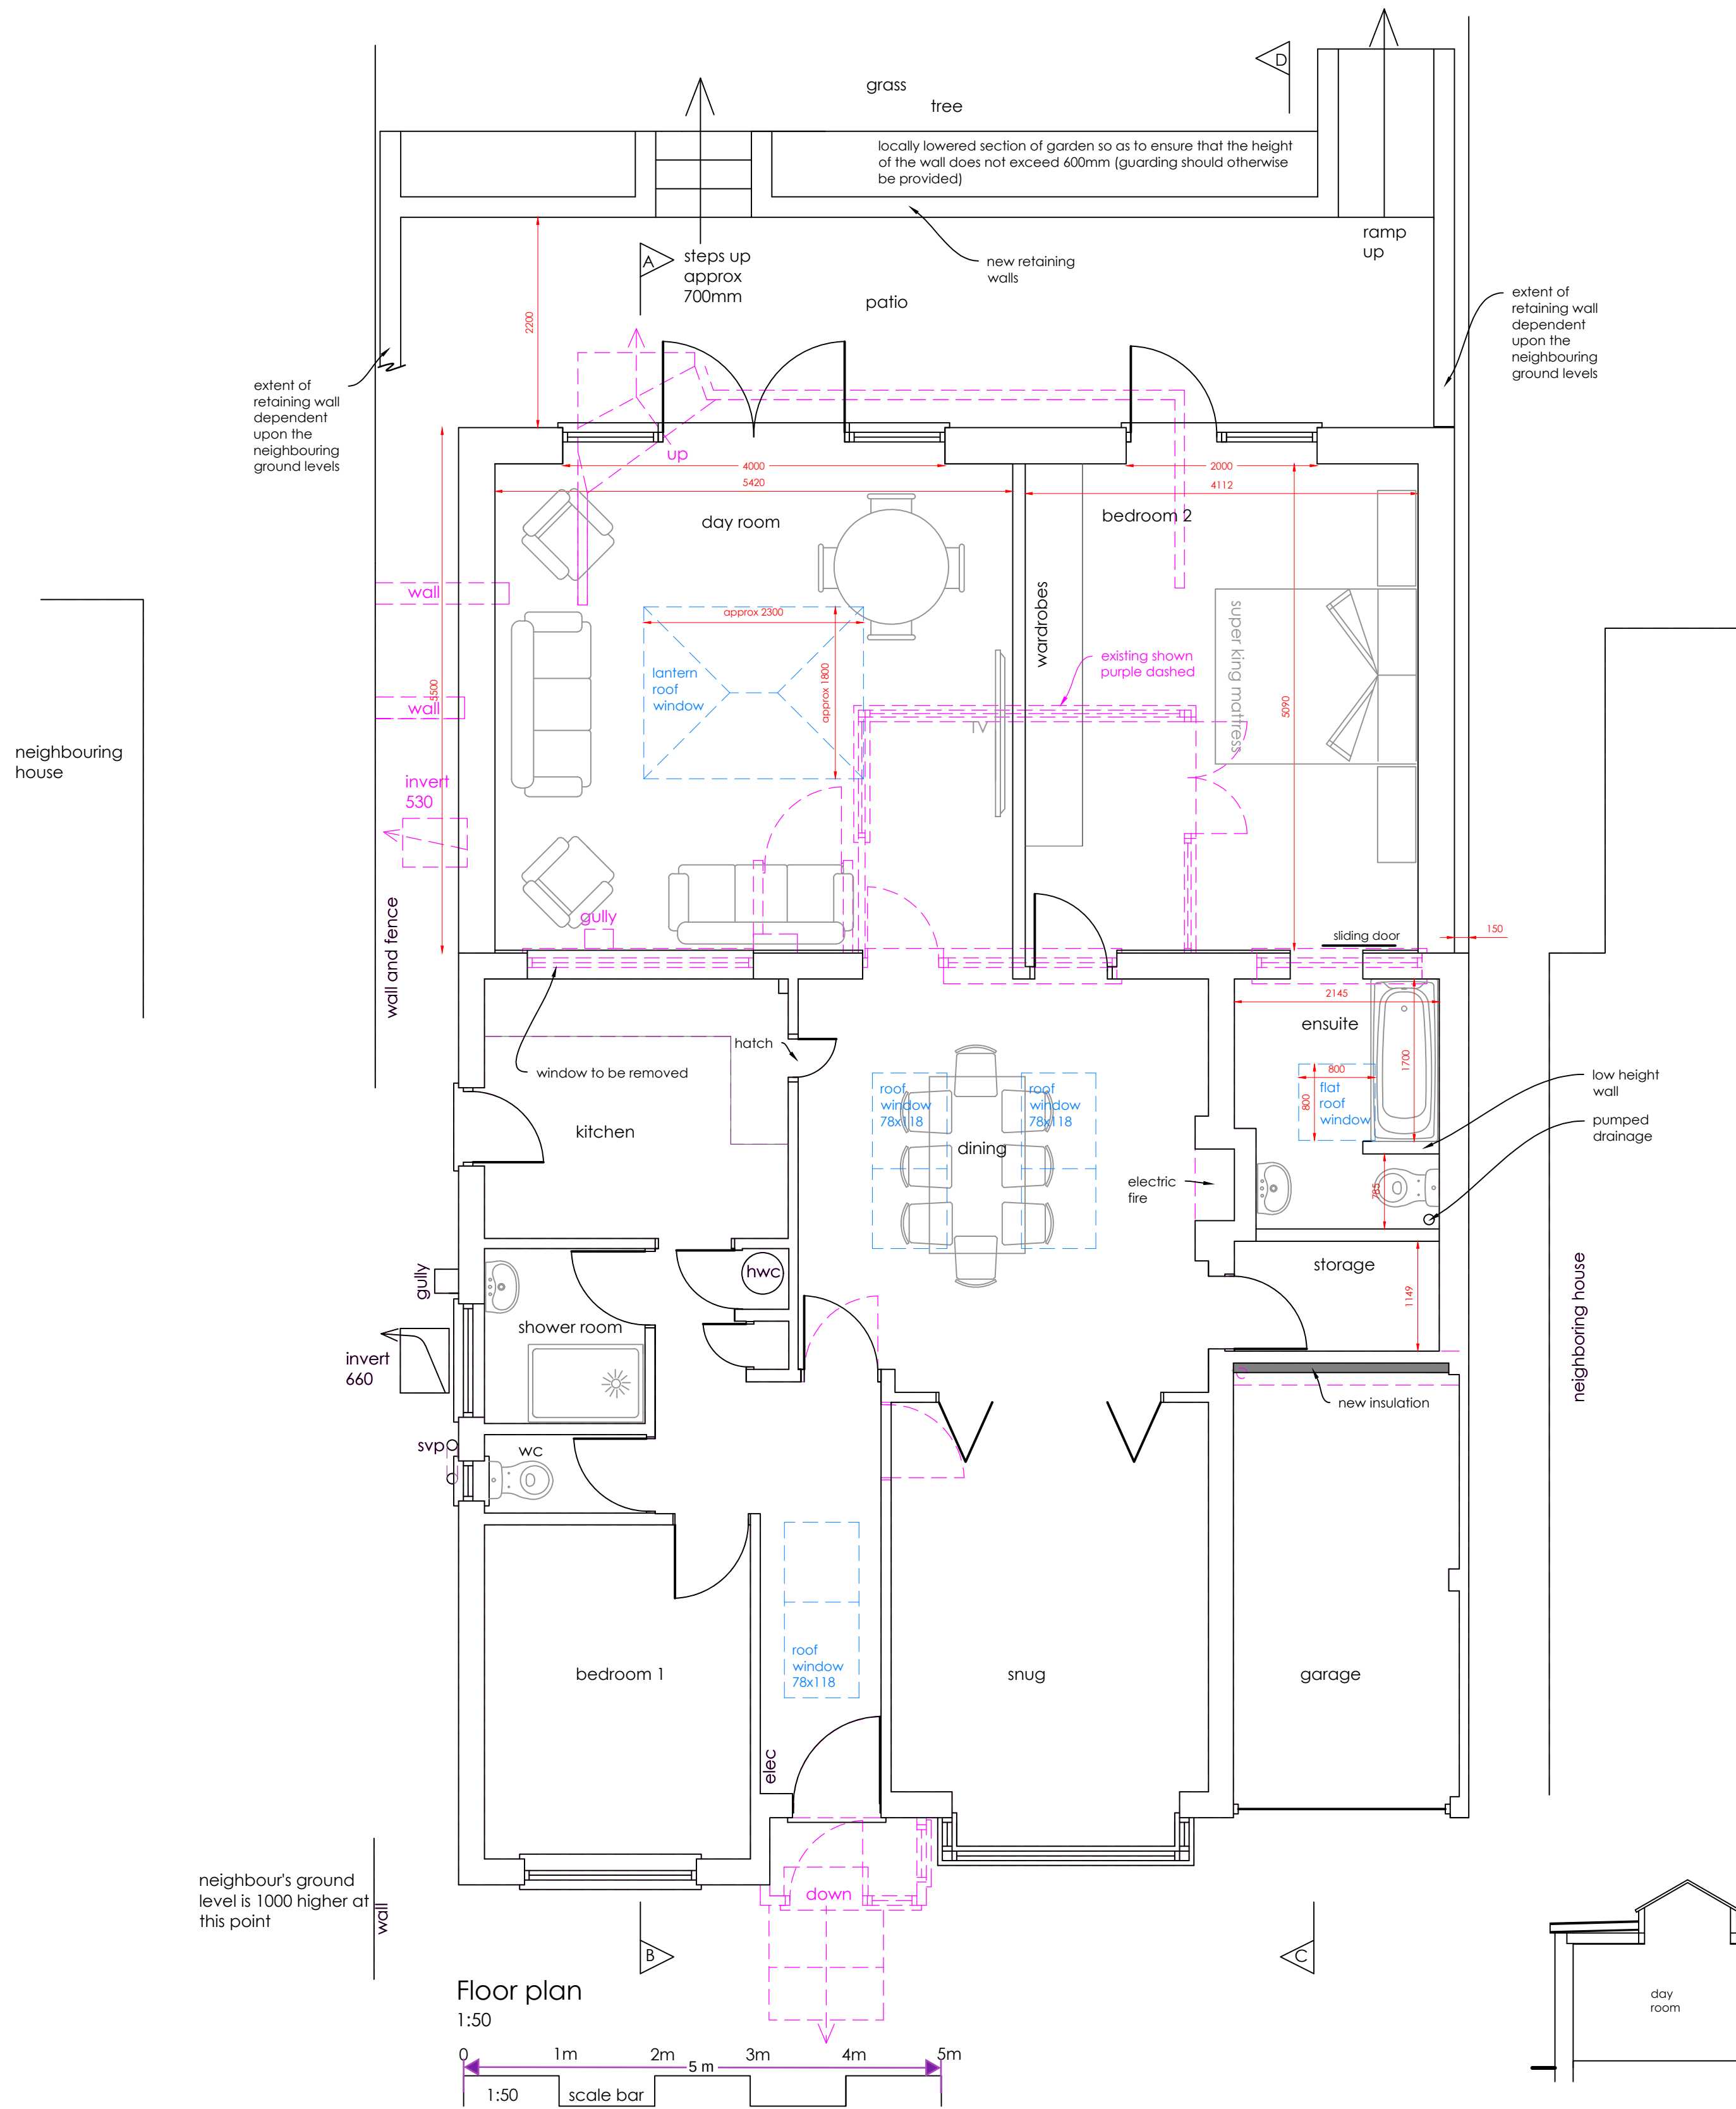


Front elevation
1:100

 

Rear elevation
1:100

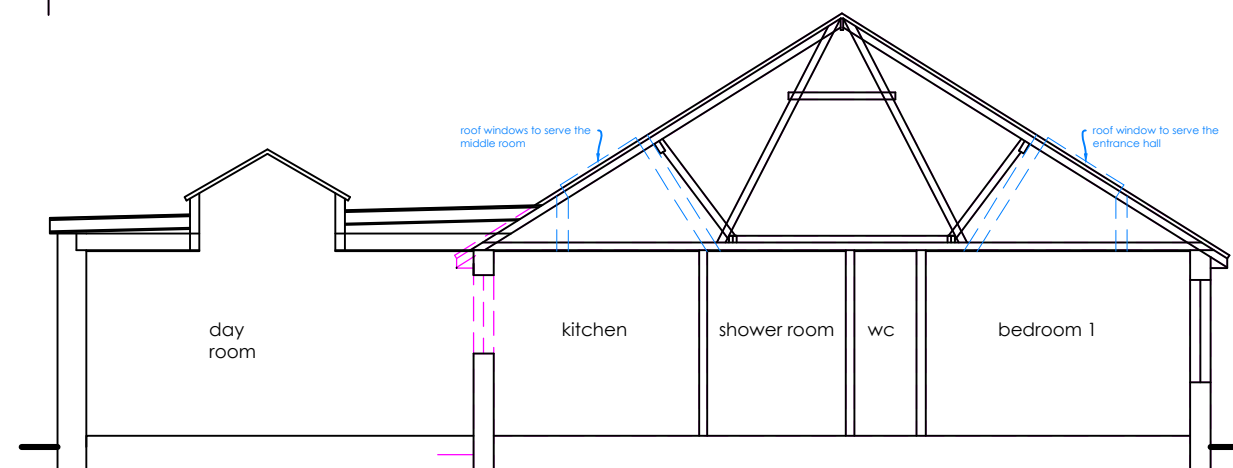


Section A - B
1:100

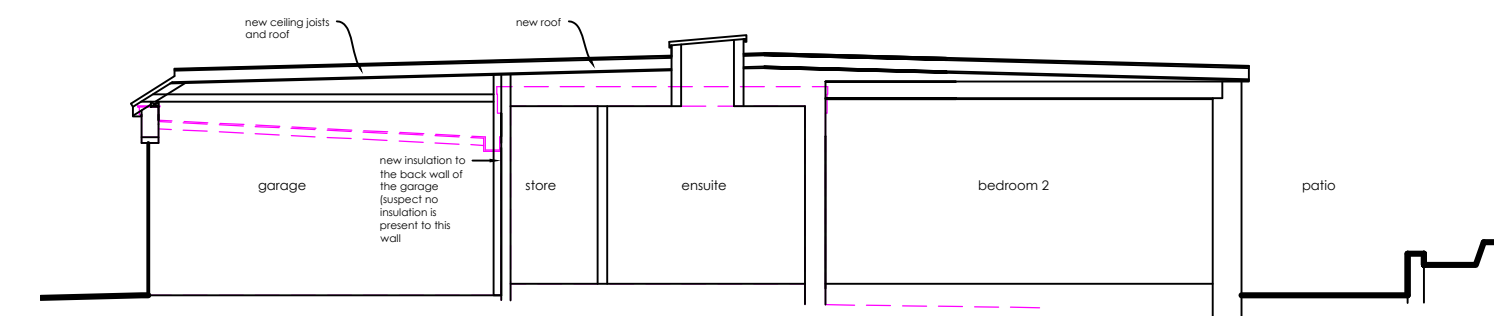


Section C - D
1:100




Flank elevation
1:100

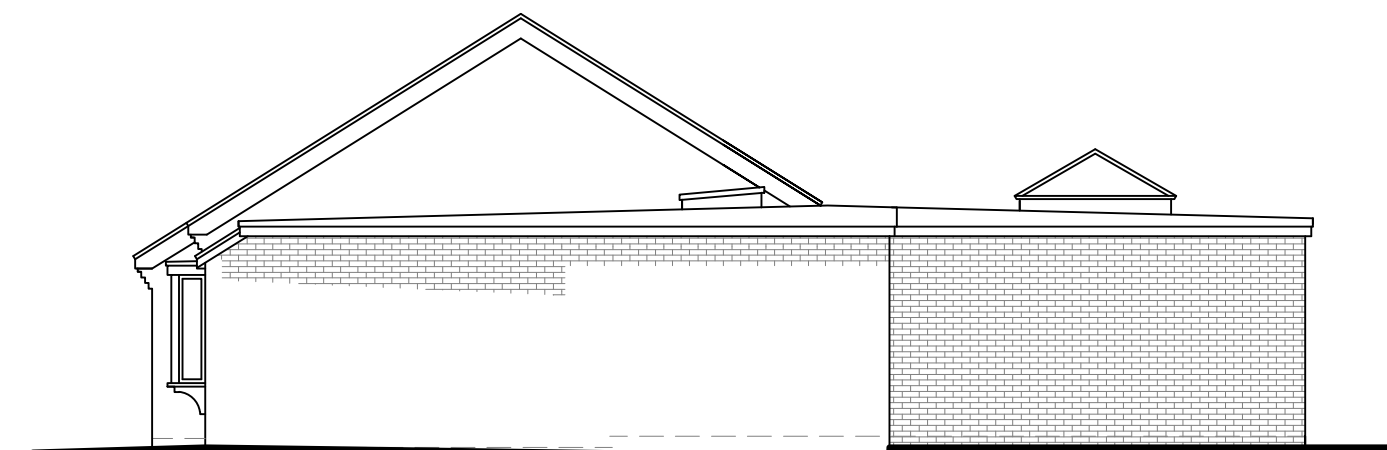

Flank elevation
1:100

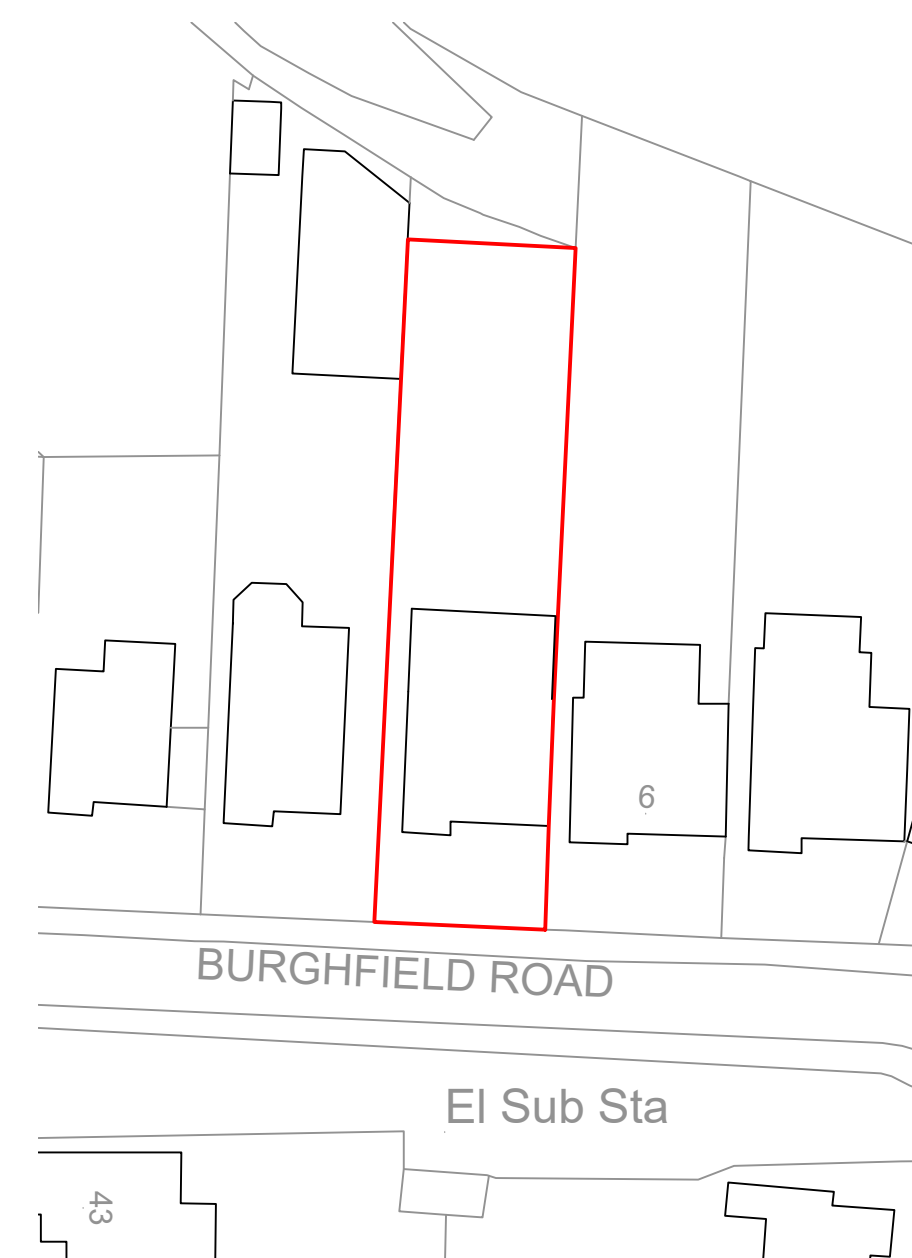

Block plan
1:500

 

Everyone involved in construction has duties under the Construction Design and Management Regulations 2015 as well as the Building Safety Act 2022. See further information at www.HSE.gov.uk and www.legislation.gov.uk .				
Asbestos - get your property tested. Further information and your responsibilities can be found at www.HSE.gov.uk .				
These plans are for identification purposes only. Do not scale from these plans - take measurements on site. All dimensions are approximations. This plan is for viewing at the scales indicated only. This plan is suitable for planning permission purposes.				
A	Amendment to floor plan	13.06.25		
Revision	Description	Date		
SAMUEL MOSS LTD 01322 408573 / 07796 454747 office@samuelmossLtd.co.uk www.samuelmossLtd.co.uk				
Client:	Mr Oakley			
Project:	7 Burghfield Road, Istead Rise, Gravesend, DA13 9JL			
Title:	Proposed plans for planning permission			
Date: Jun 2025	Scale: @ A1	Drawn: SM	Plan no: SM531.2	Revision: A